

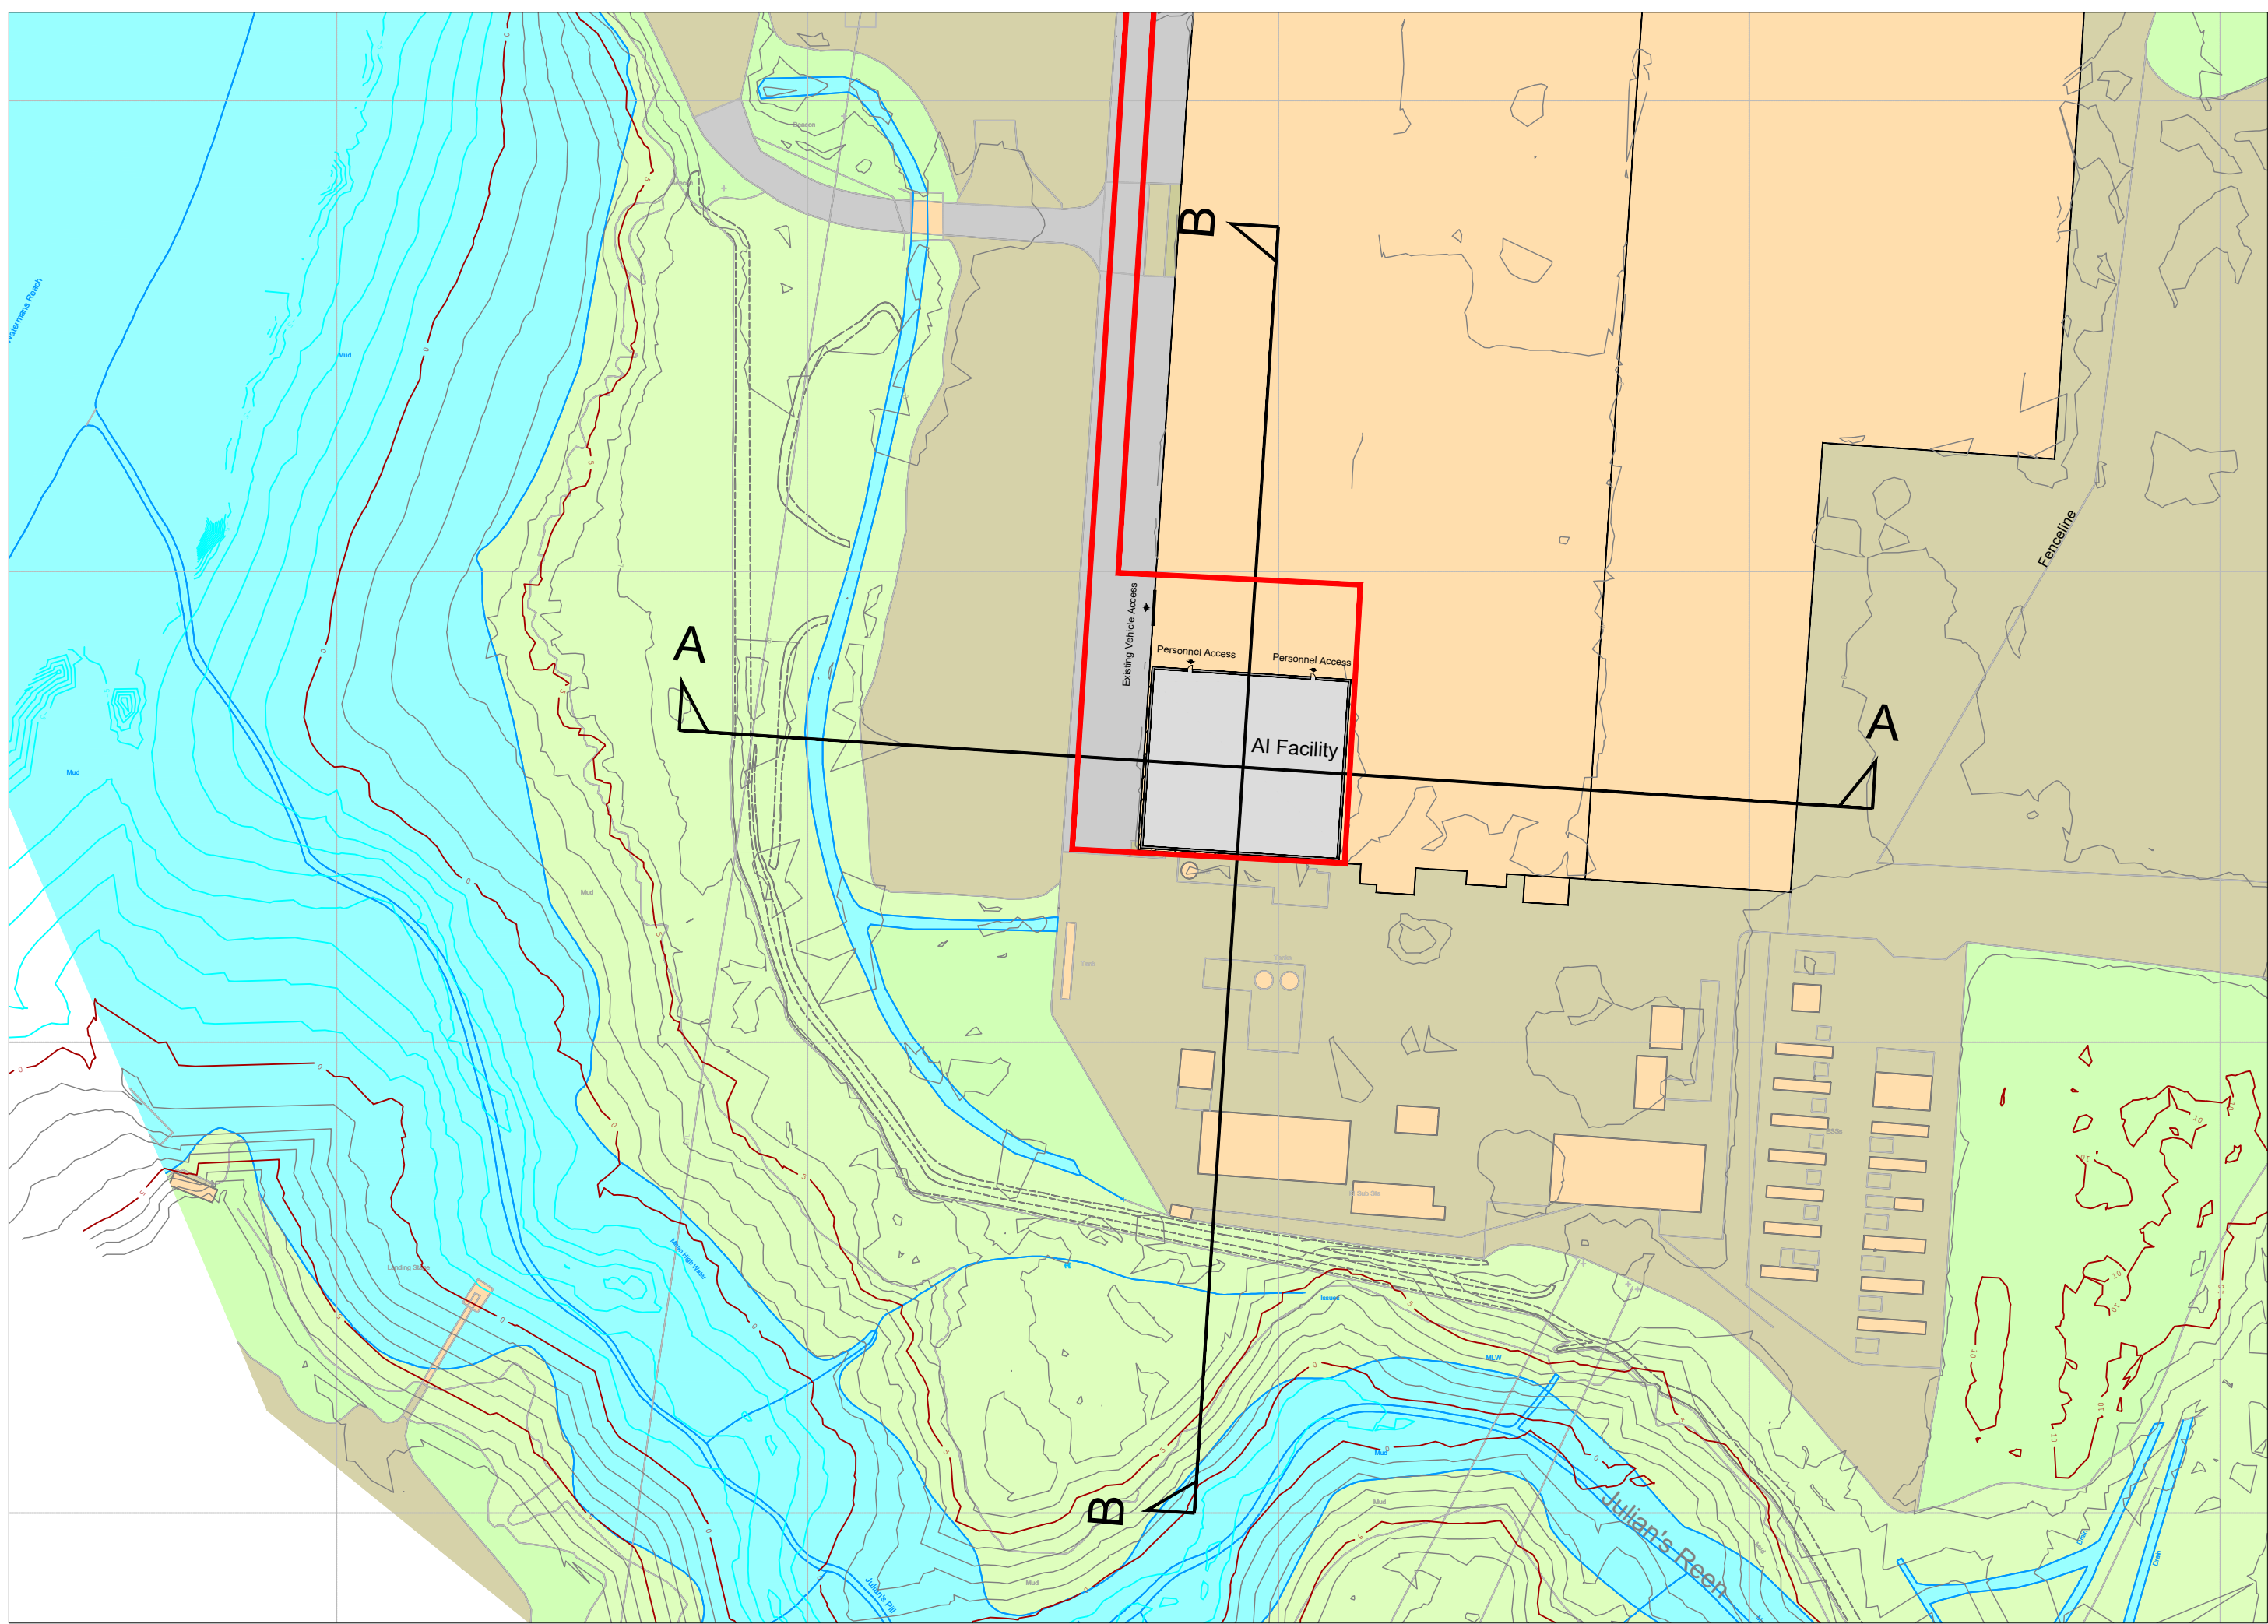
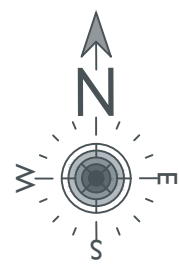
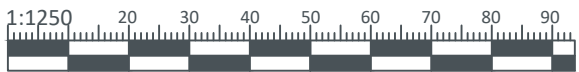


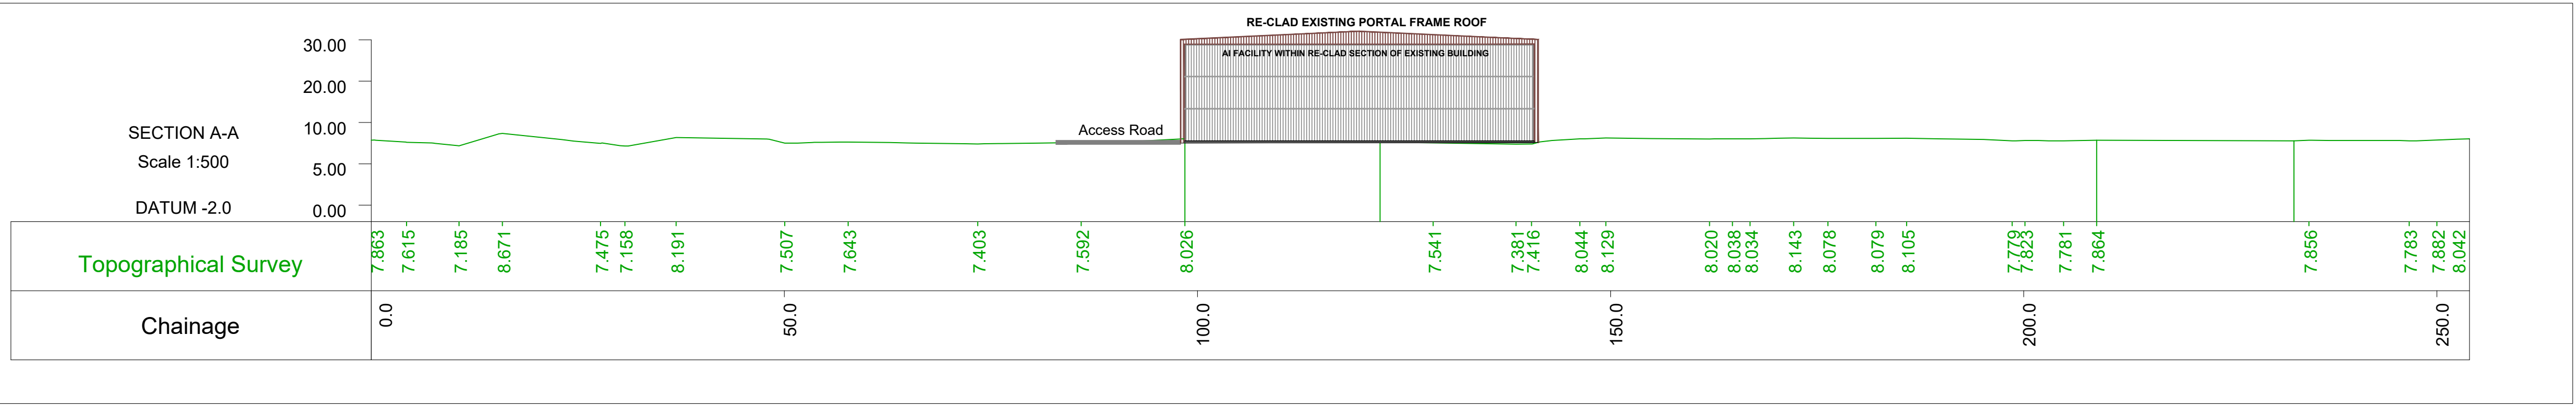

Plan View showing Section Lines
Scale 1:1250

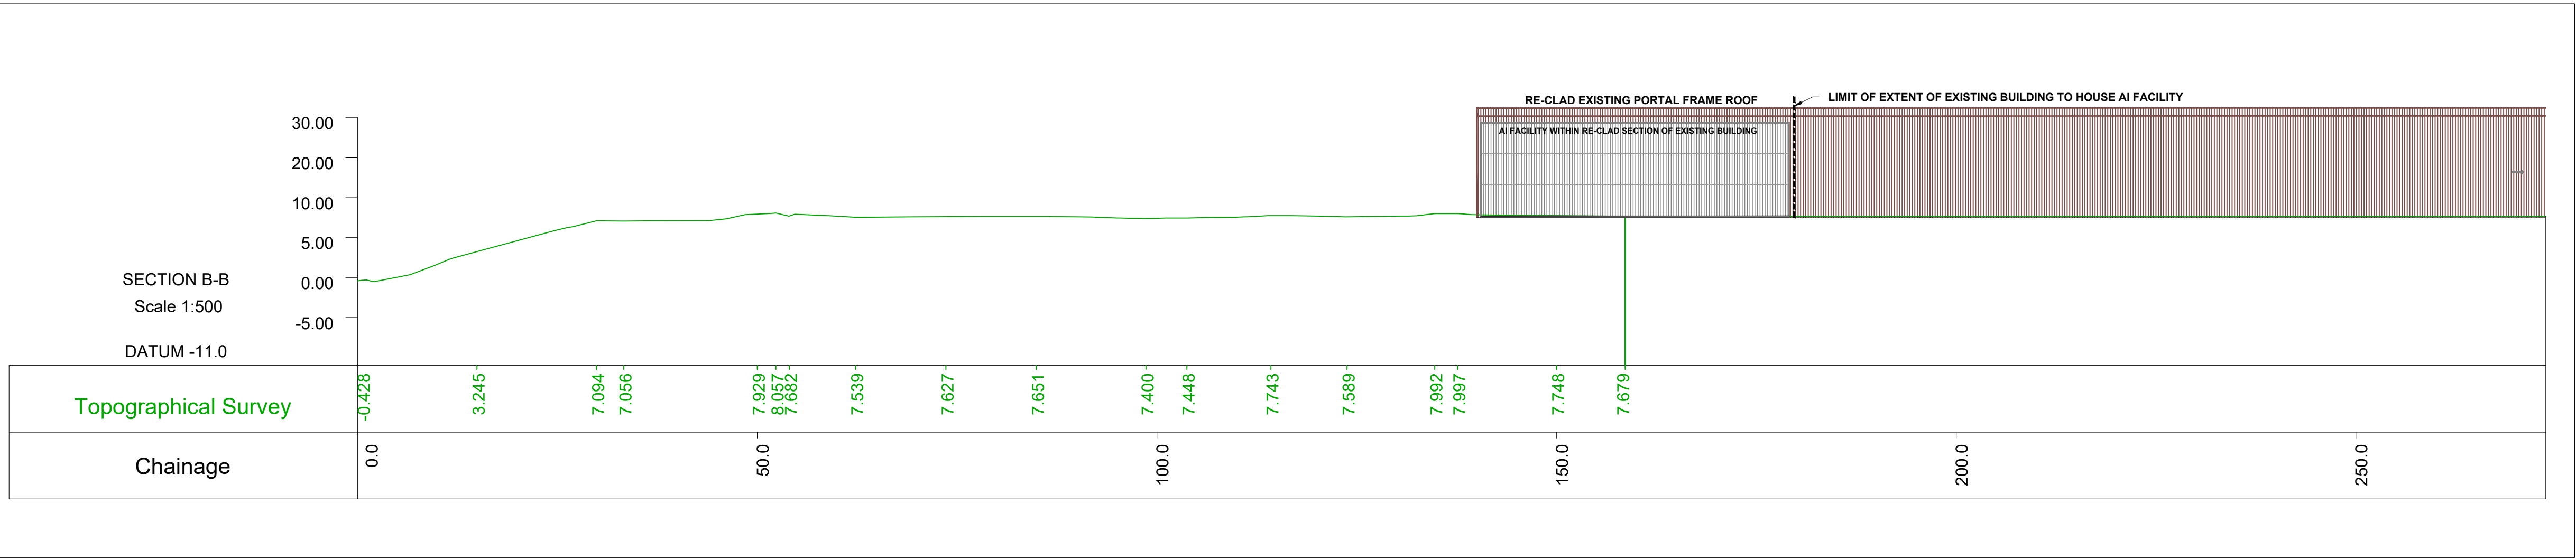

Notes

- This drawing is to be read in conjunction with all other relevant site information available. At the time of production, no topographical survey was available.
- This drawing is produced to National Grid coordinates with all levels in metres Above Ordnance Datum (m AOD) Newlyn.
- The OS mapping is provided under copyright licence AC0000829824.
- Do not scale from this drawing. The Engineer shall be notified immediately, in writing, should any errors or discrepancies be found prior to the commencement or continuation of any works.
- The topographical drone survey undertaken Sept. 2025; provided by Valencia Waste Management Ltd.
- The design details presented must be reviewed in conjunction with the wider site information and site constraints which may not be evident on drawing and must be requested if not already provided. This includes, but not limited to, buried utilities and services, ground conditions including groundwater levels (geotechnical and geo-environmental), remnant obstructions, ecology tree protection and topography.
- Demolition works are ongoing: extent shown may vary.
- Existing building floor level estimated to be circa 8.00m AOD based on preliminary survey information

Key:

- Planning application boundary
- Major contour (5m)
- Minor contour (1m)

A	Updated Planning Boundary	LE	PD	PD	25.11.2025
Rev	Modification	By	Chk	App	Date



Egniol Consulting Limited
Unit 7 Llys Onnen, Ffordd y Llyn,
Parc Menai, Bangor,
LL57 4DF
Telephone: 01248 355996
Email: info@egniol.com

Carbon3.ai

Newport AI Facility

Proposed AI Facility
Sections through Site

Drawn by	LE	Checked by	PD	Approved by	PD
Date	11/11/2025	Date	11/11/2025	Date	13/11/2025
Status	PLANNING			Scale @ A1	As Shown

Drawing Number	Revision
10544-ECL-XX-XX-DR-C-0005	A