




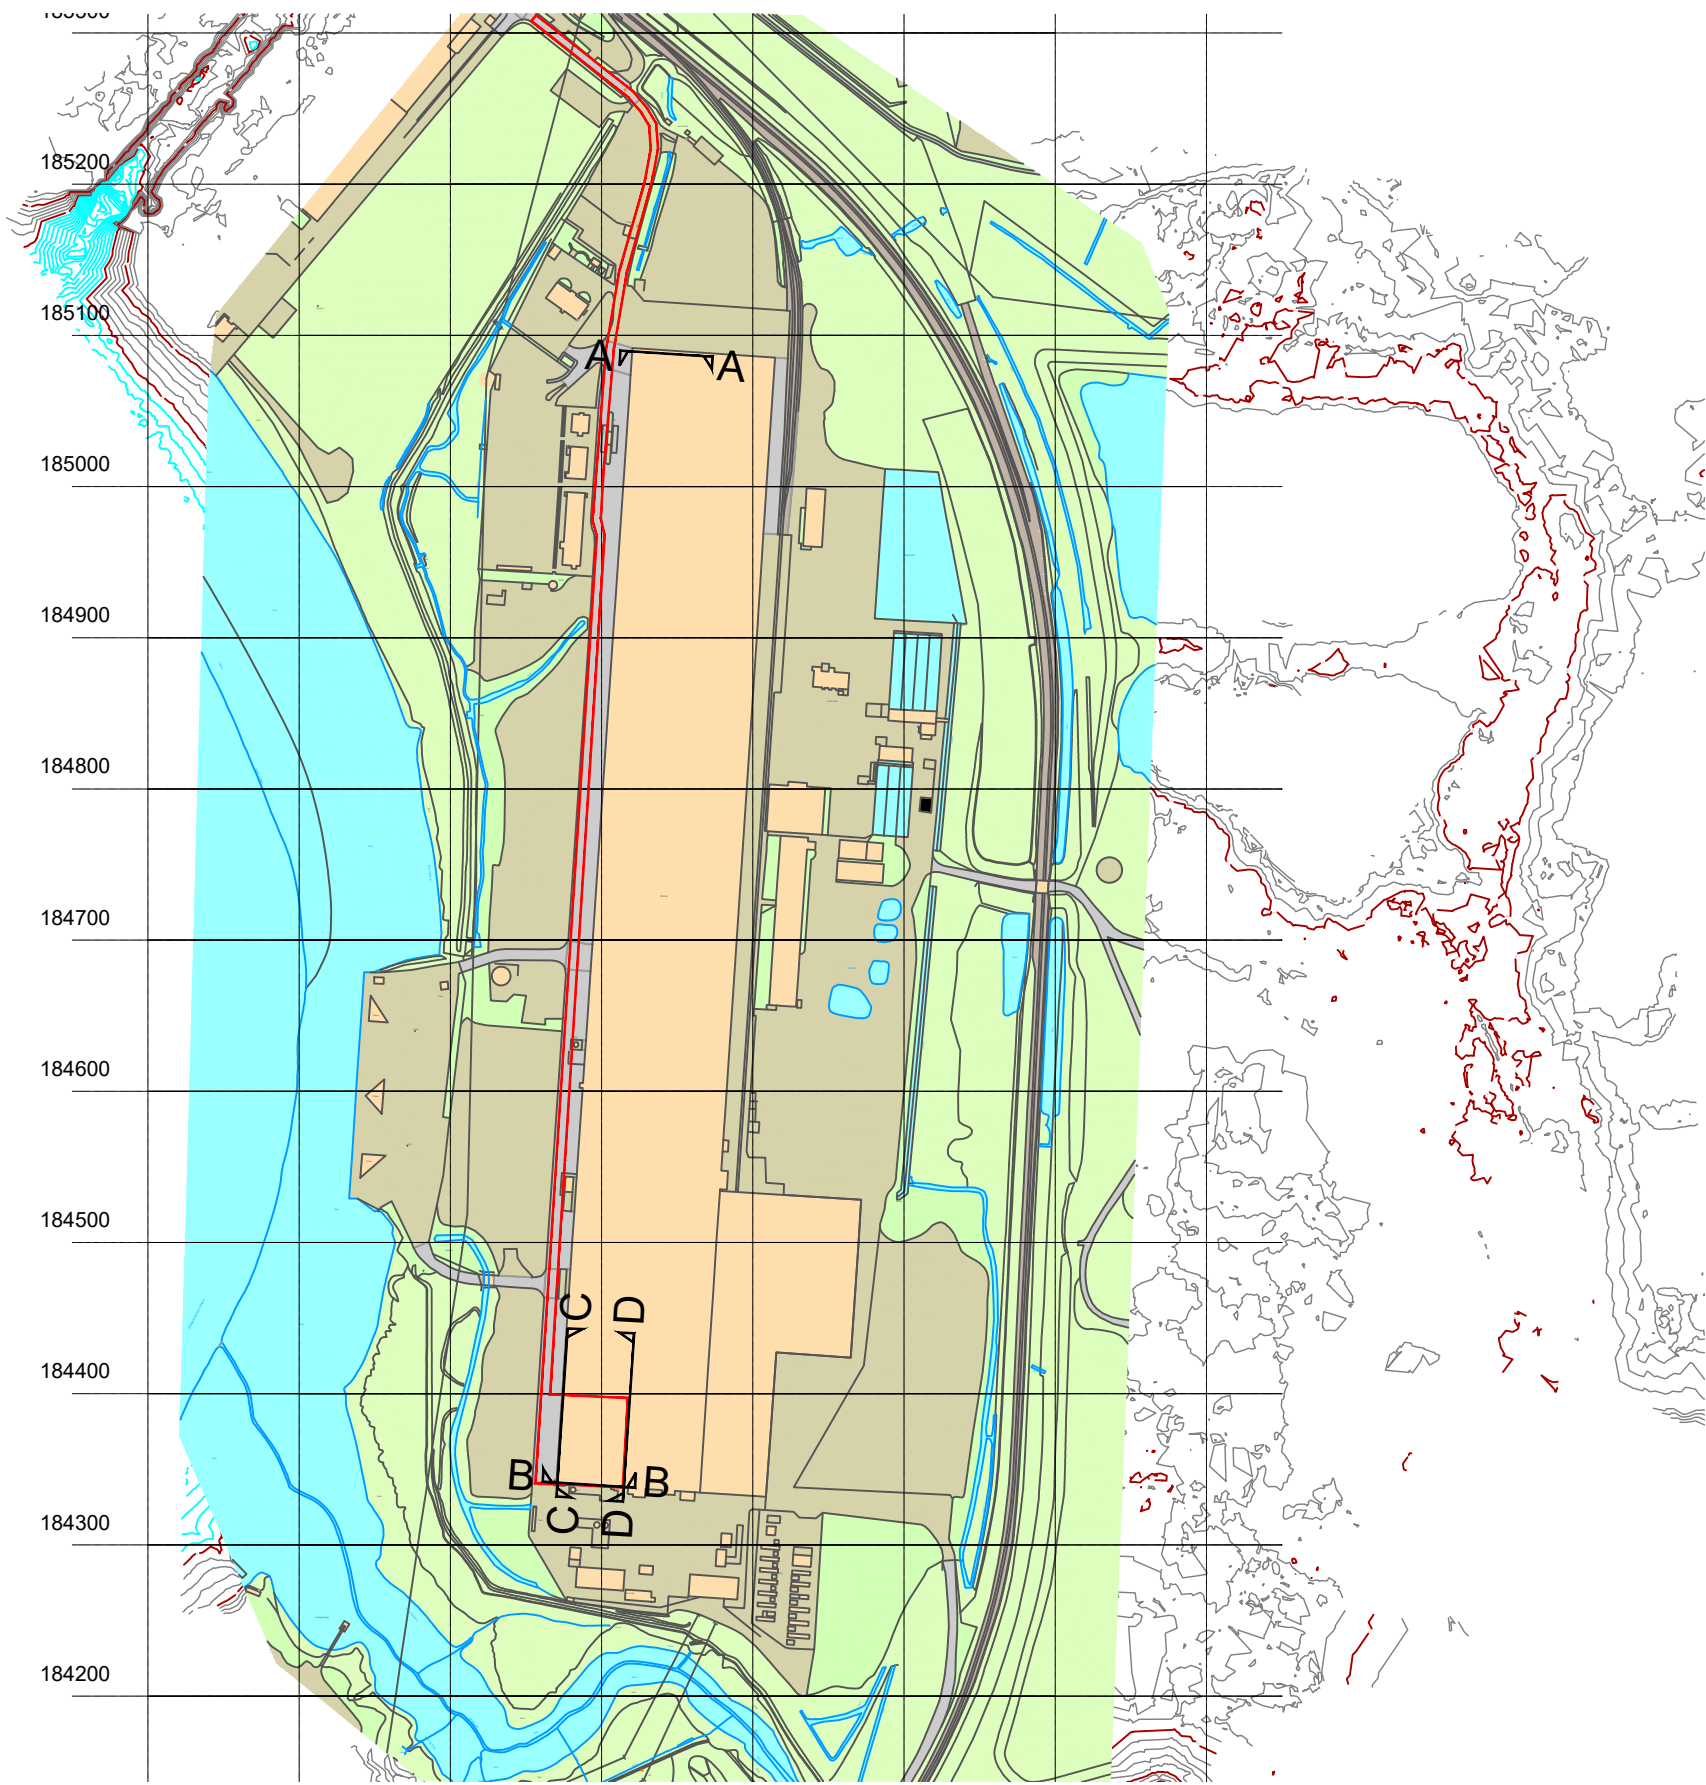


Plan View showing Section Lines
Scale 1:5000

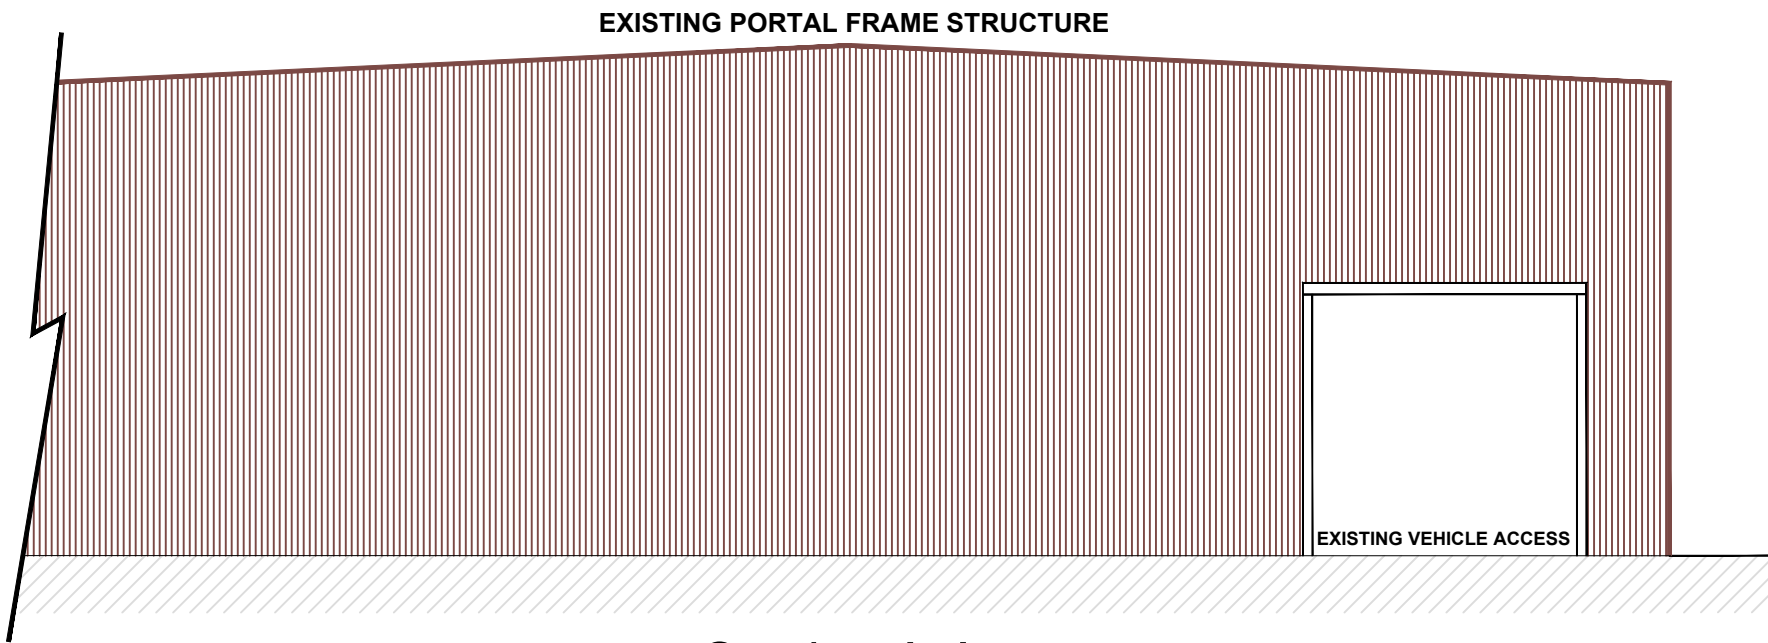


Section A-A
Building Elevation - North
Scale 1:200

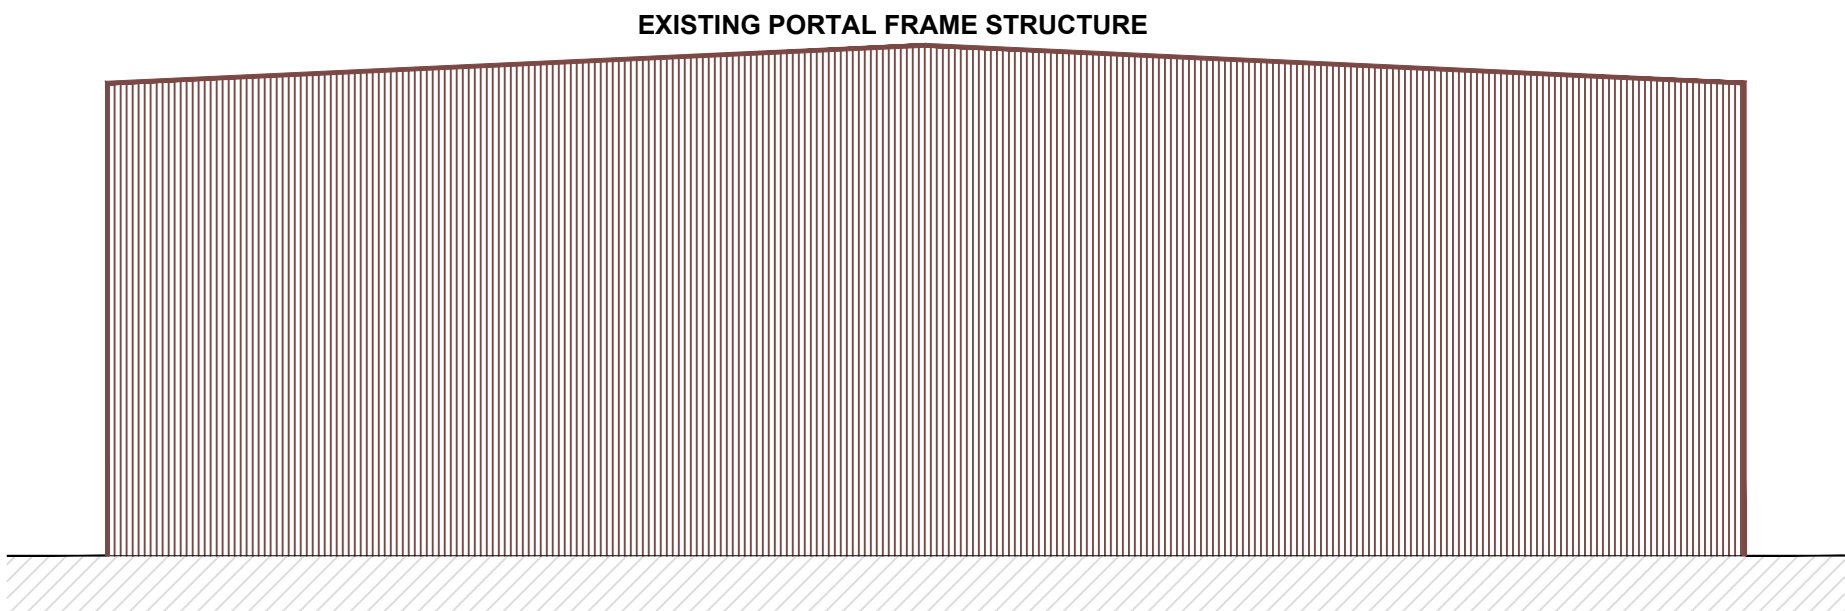

Section B-B
Building Elevation - South
Scale 1:200

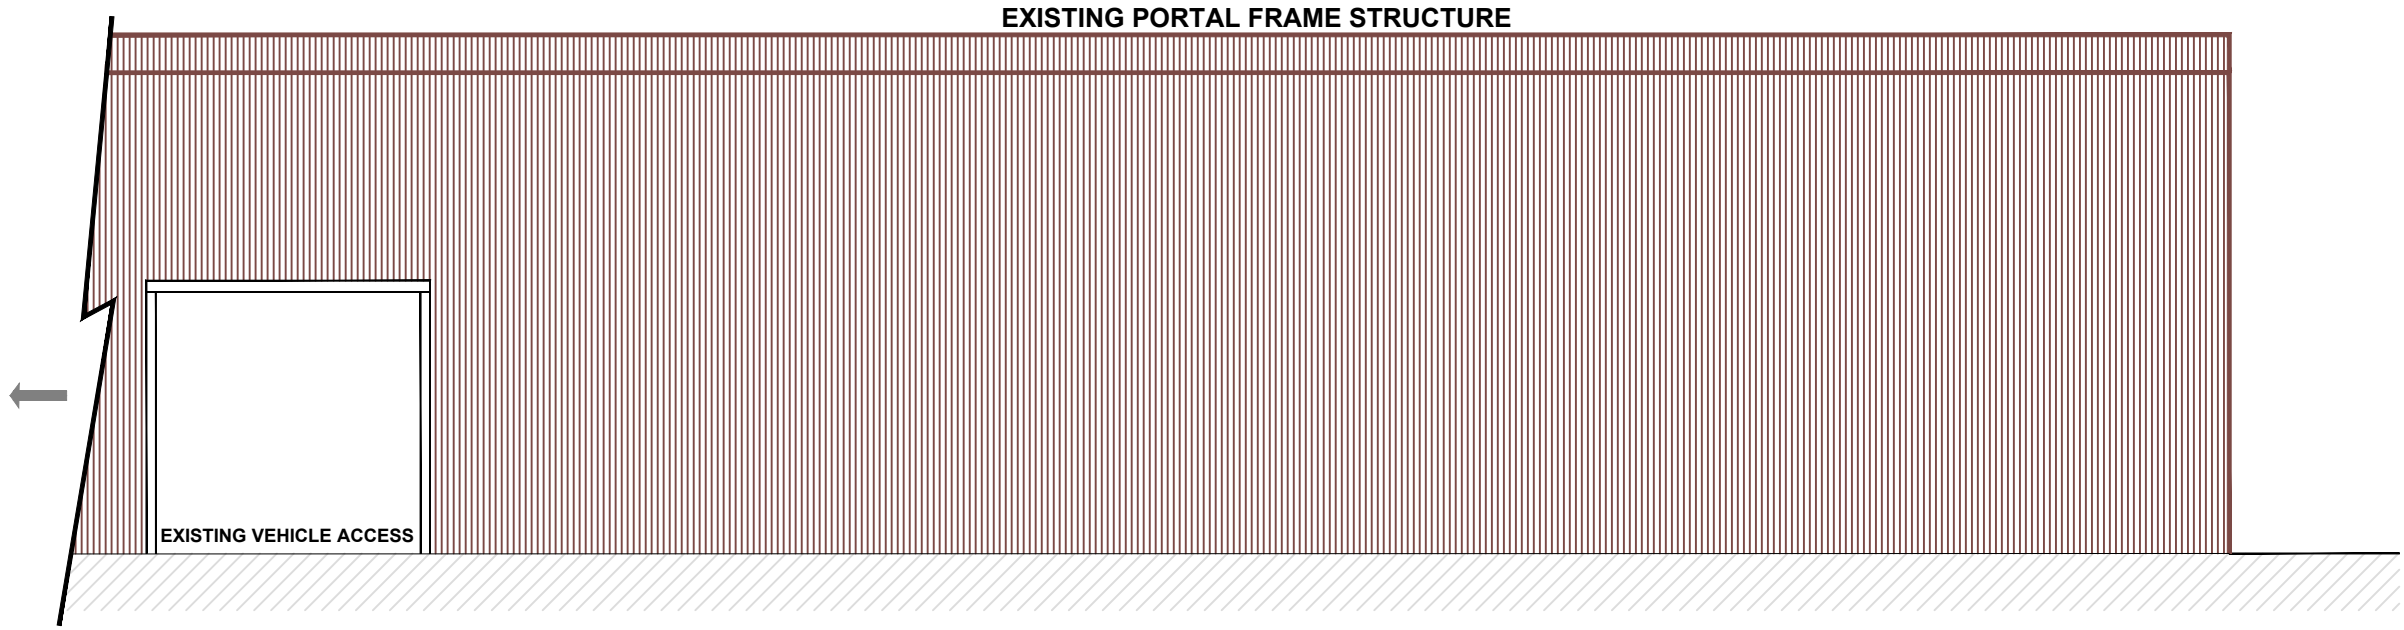

Section C-C
Building Elevation - South Western Corner
Scale 1:200

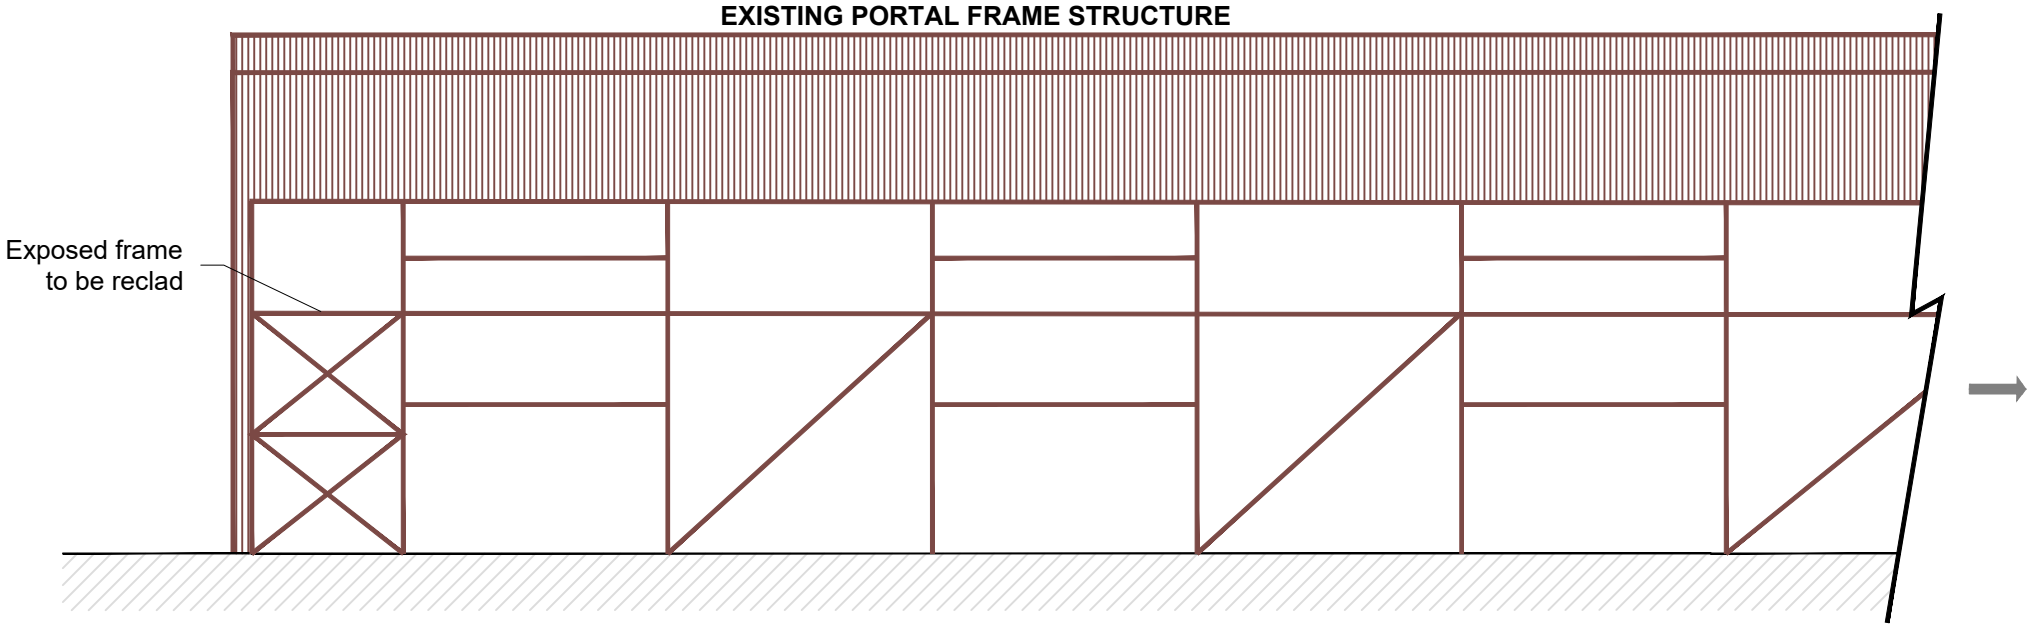

Section D-D
Building Elevation - South Eastern Corner
Scale 1:200

- Notes
1. This drawing is to be read in conjunction with all other relevant site information available.
 2. Do not scale from this drawing. The Engineer shall be notified immediately, in writing, should any errors or discrepancies be found prior to the commencement or continuation of any works.
 3. Existing building floor level estimated to be circa 8.00m AOD based on preliminary survey information
 4. Building to be re-clad in the colour 'British Standards BS4800 04-C-39 Copperbeech'.

Rev	Modification	By	Chk	App	Date

egniol

Egniol Consulting Limited
Unit 7 Llys Onnen, Ffordd y Llyn,
Parc Menai, Bangor,
LL57 4DF
Telephone: 01248 355996
Email: info@egniol.com

Carbon3.ai

Newport Data Centre

Existing Building Elevations

Drawn by LE	Checked by PD	Approved by PD
Date 25/11/2025	Date 25/11/2025	Date 25/11/2025
Status PLANNING	Scale @ A1 1:200	Revision P01
Drawing Number 10544-ECL-XX-XX-DR-C-0006		