



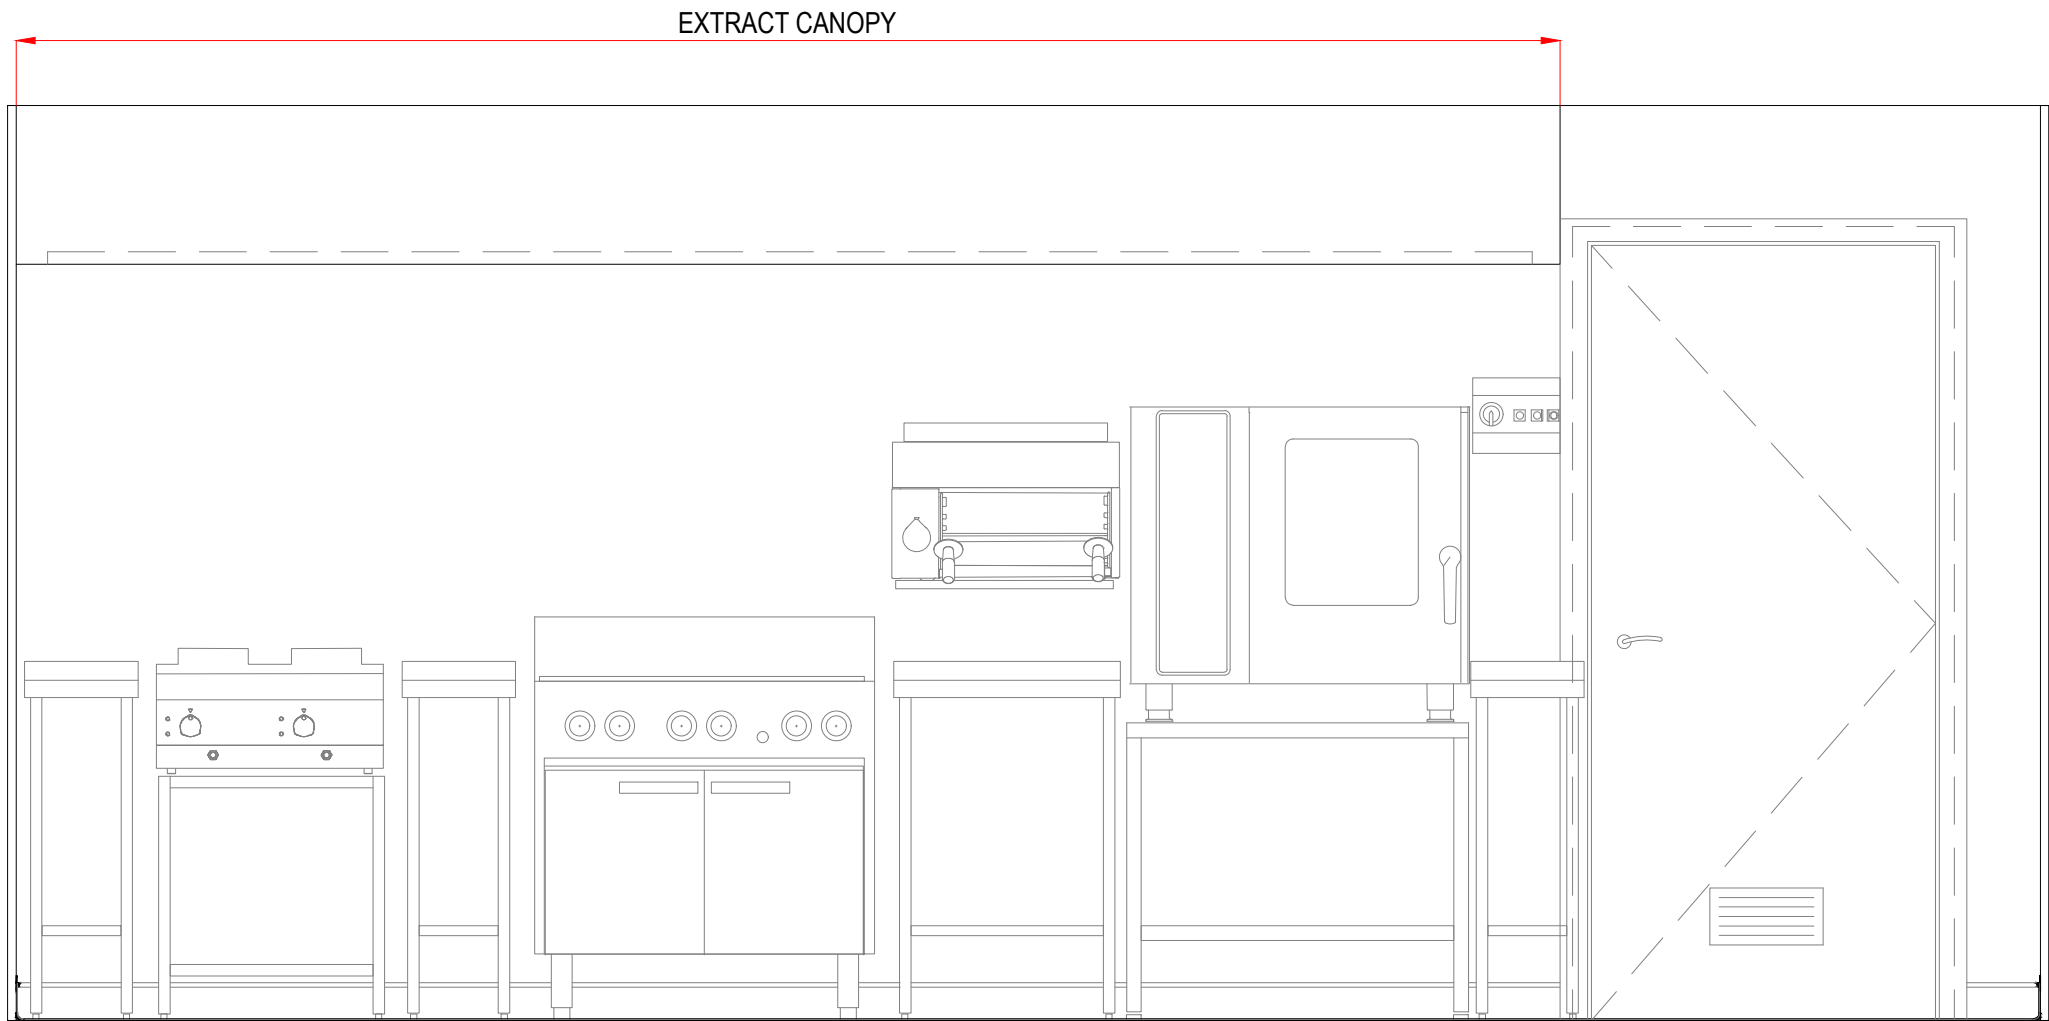


ELEVATION A
KITCHEN EXTRACT CANOPY
SCALE 1:20

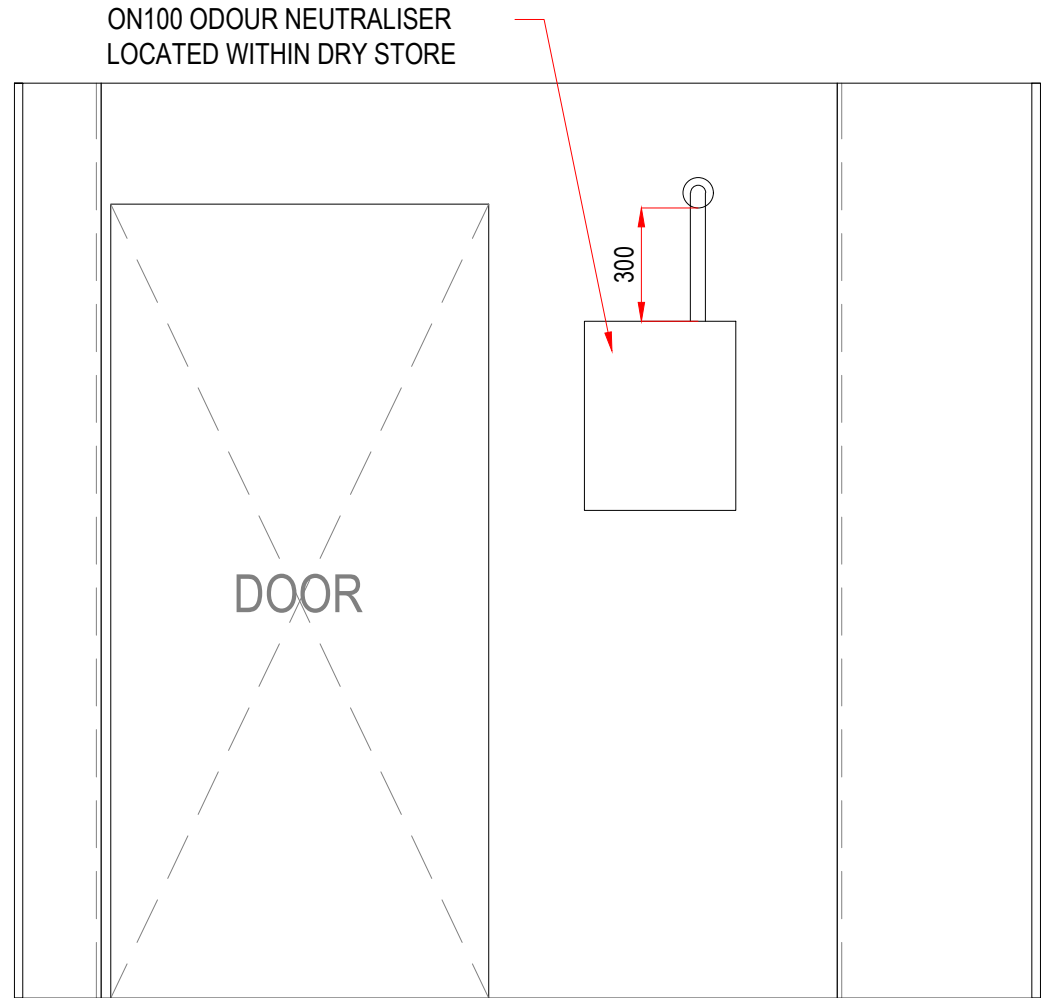

ELEVATION B
DRY STORE
SCALE 1:20



DRAWING TO BE READ IN CONJUNCTION
WITH ROOM DATA SHEETS

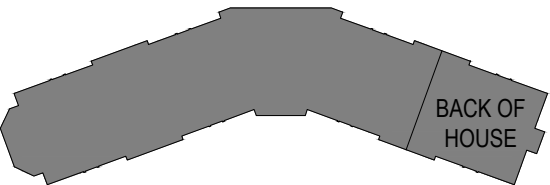

RIGHT HAND LAYOUT

REV	DATE	DETAILS OF AMENDMENTS	DRAWN
REVISIONS			
ALL MEASUREMENTS IN mm - DO NOT SCALE - IF IN DOUBT ASK			
LNT Construction LNT CONSTRUCTION LTD UNIT 2, HELIOS 47 ISABELLA ROAD GARFORTH LS25 2DY Tel: 0113 3853858 Fax: 0113 3853859			
SITE	NEWPORT		
TITLE	KITCHEN CANOPY ODOUR NEUTRALISER		
SCALE	NTS @ A1	DATE	08.04.26
DRAWN	XXX	DWG NO.	R-06.2
DRAWING STATUS			
CONSTRUCTION			
CHECKED BY		DATE	