




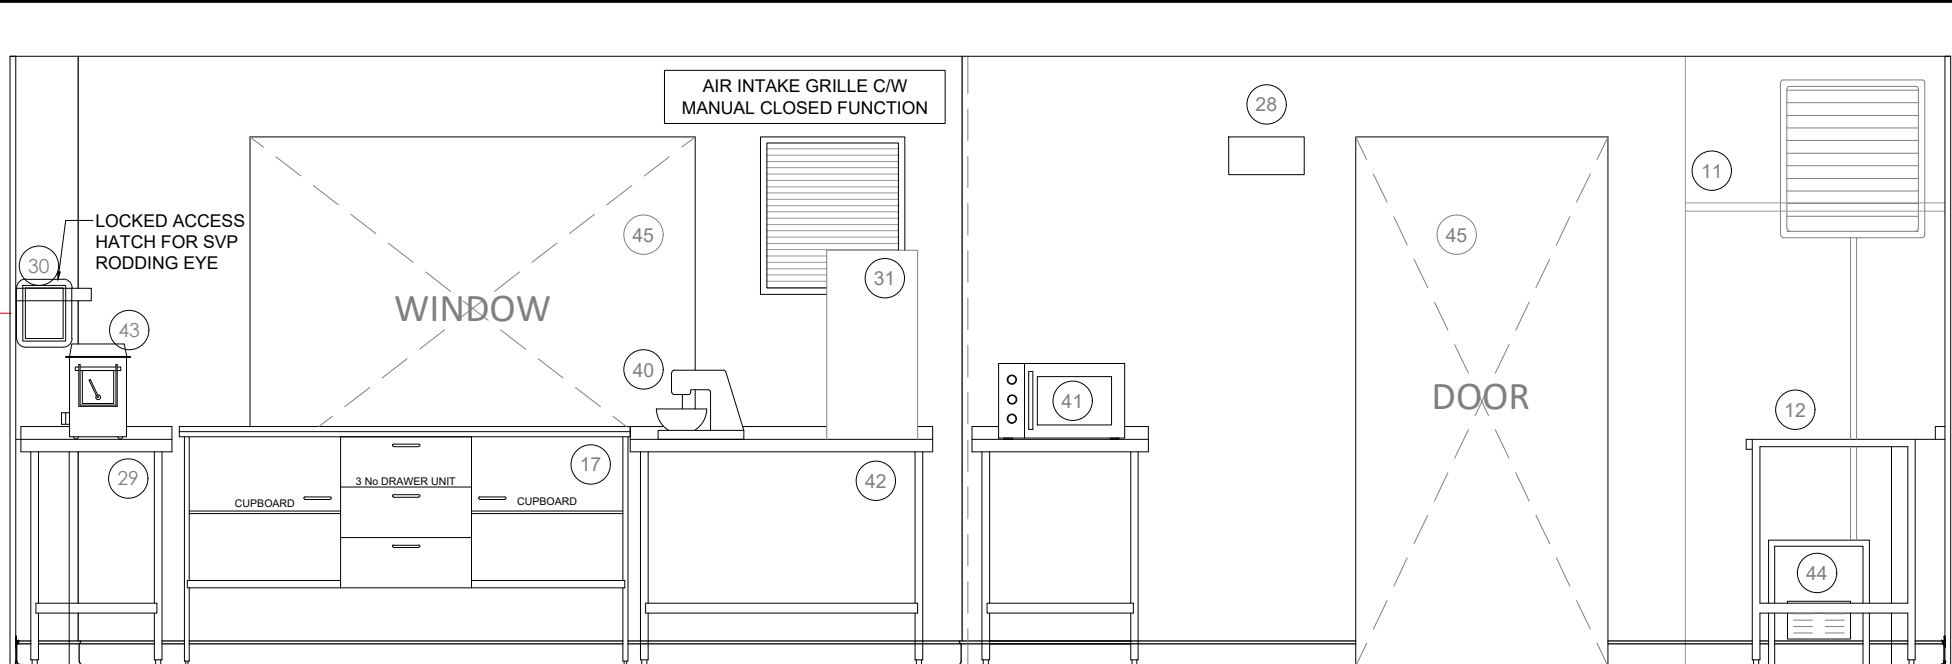


ELEVATION 'A' 1:30

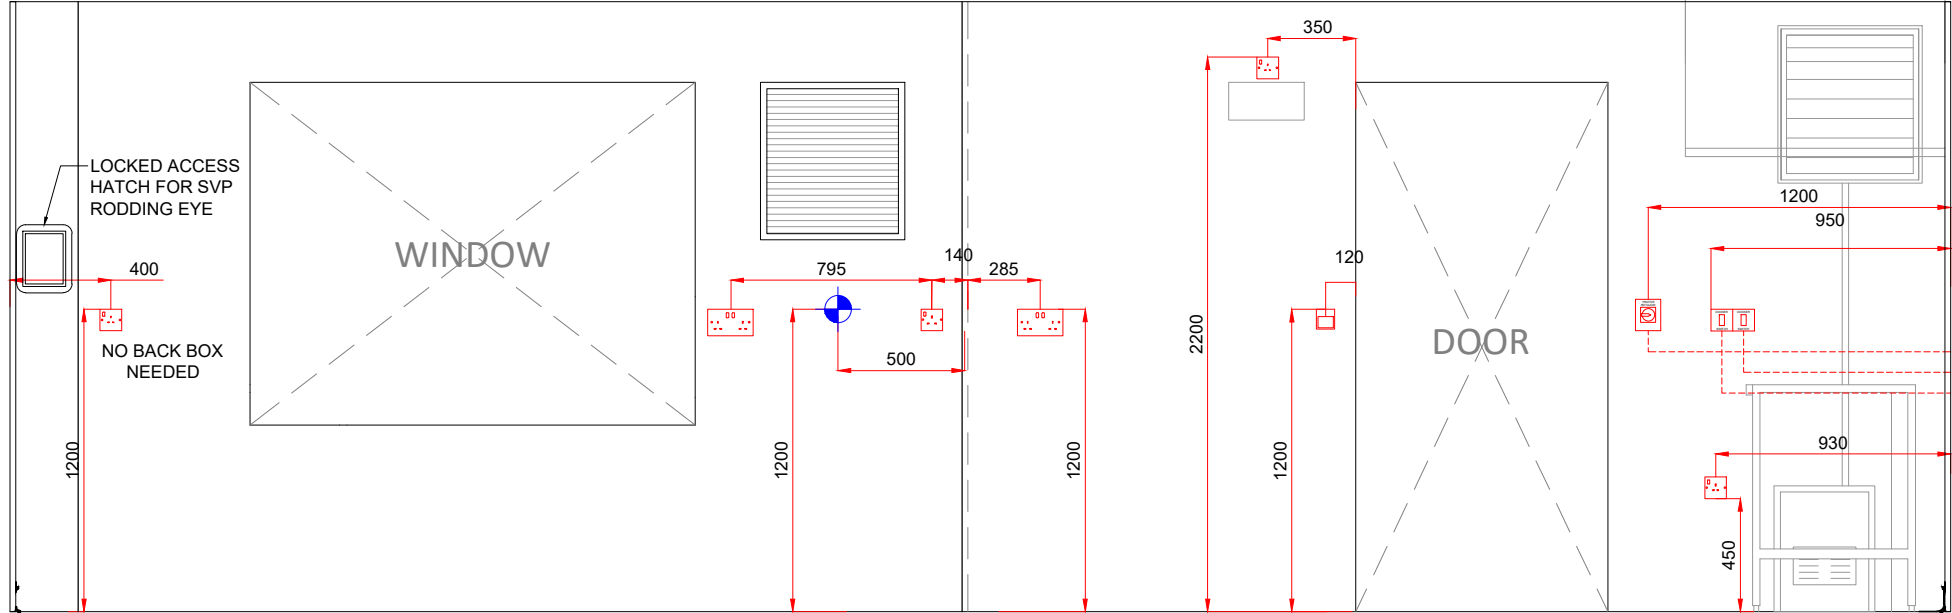


ELEVATION 'A' WITH SERVICES 1:30

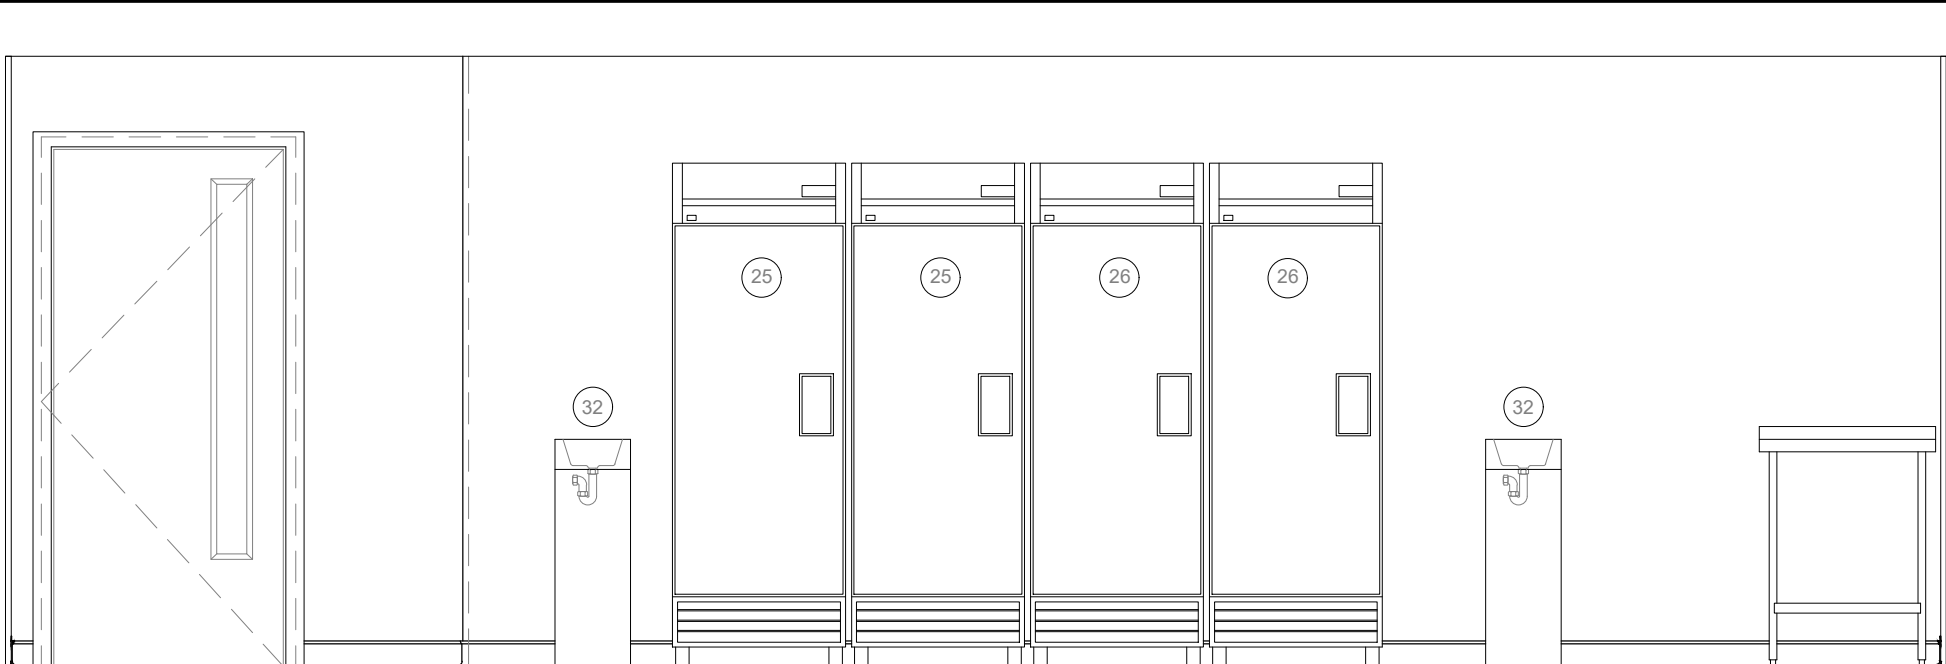


ELEVATION 'B' 1:30

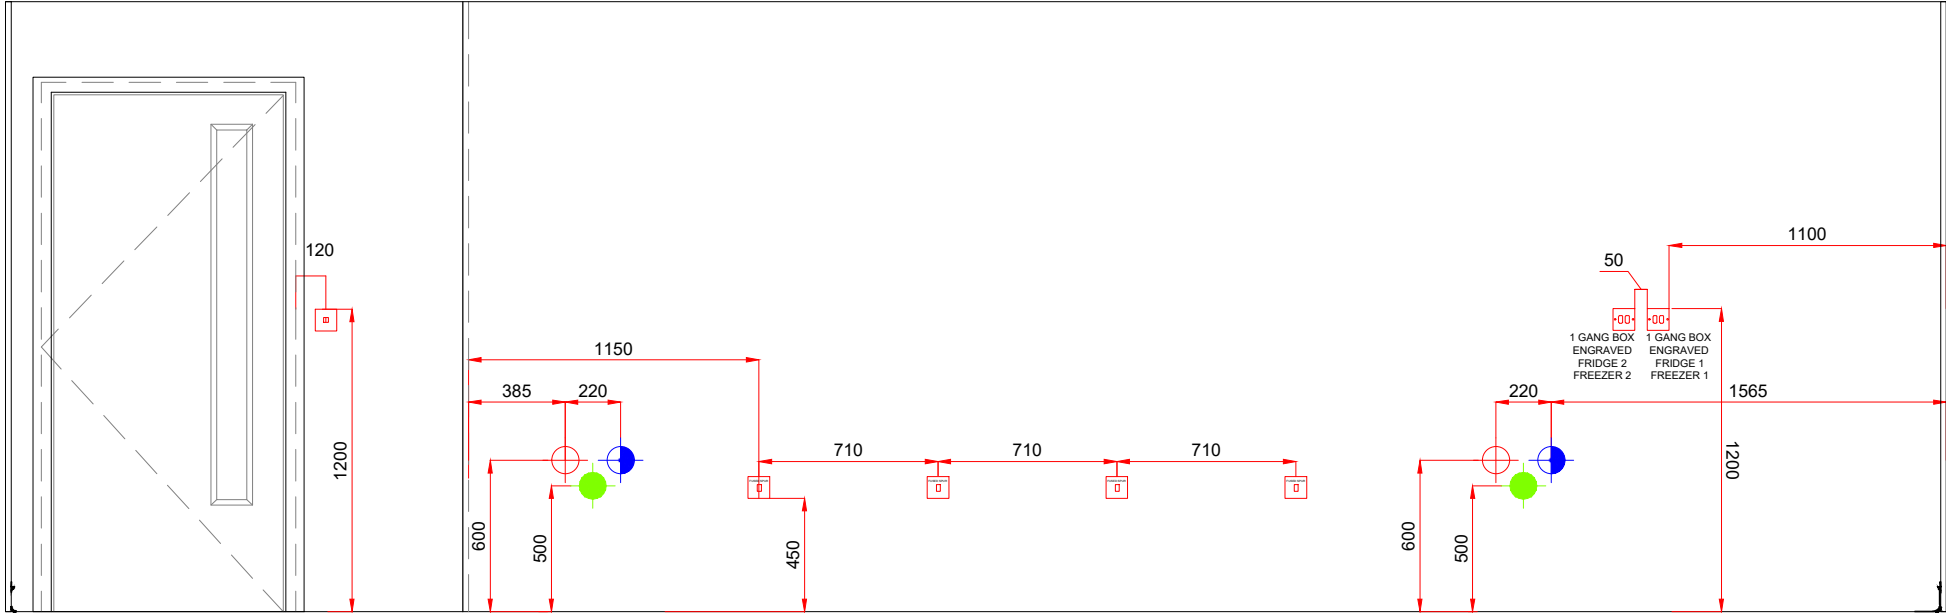

ELEVATION 'B' WITH SERVICES 1:30

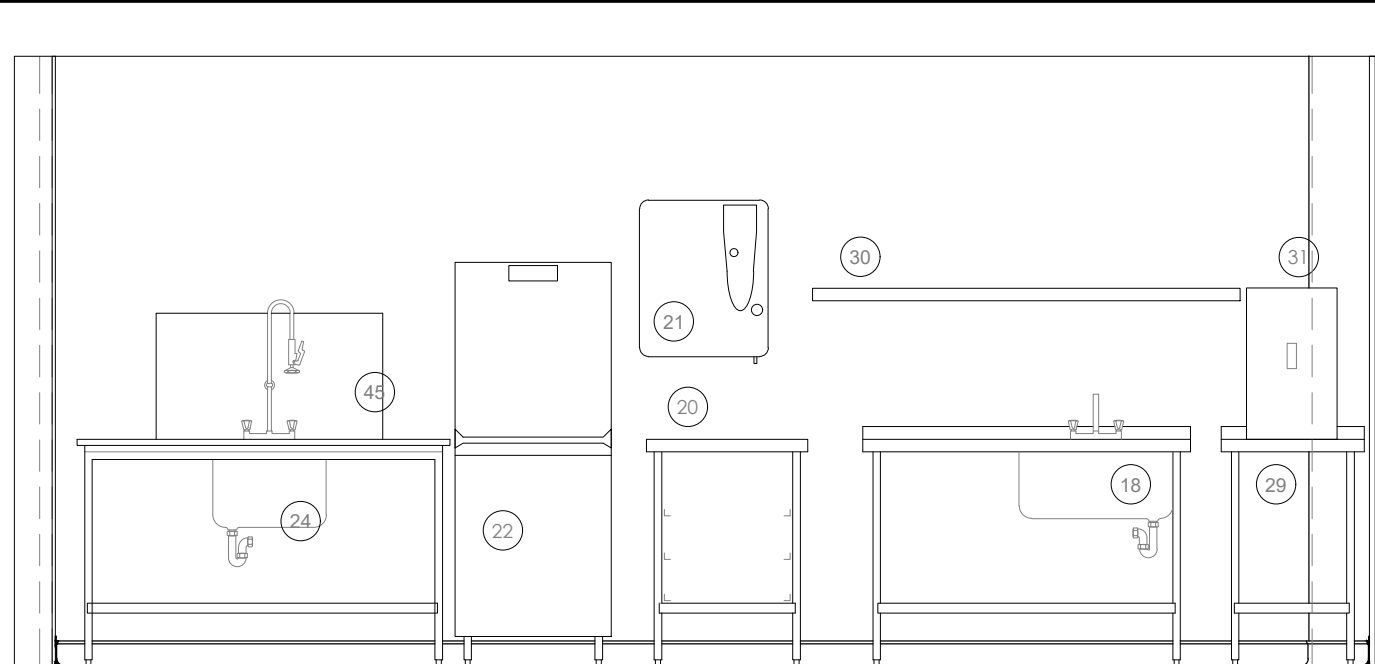


ELEVATION 'C' 1:30

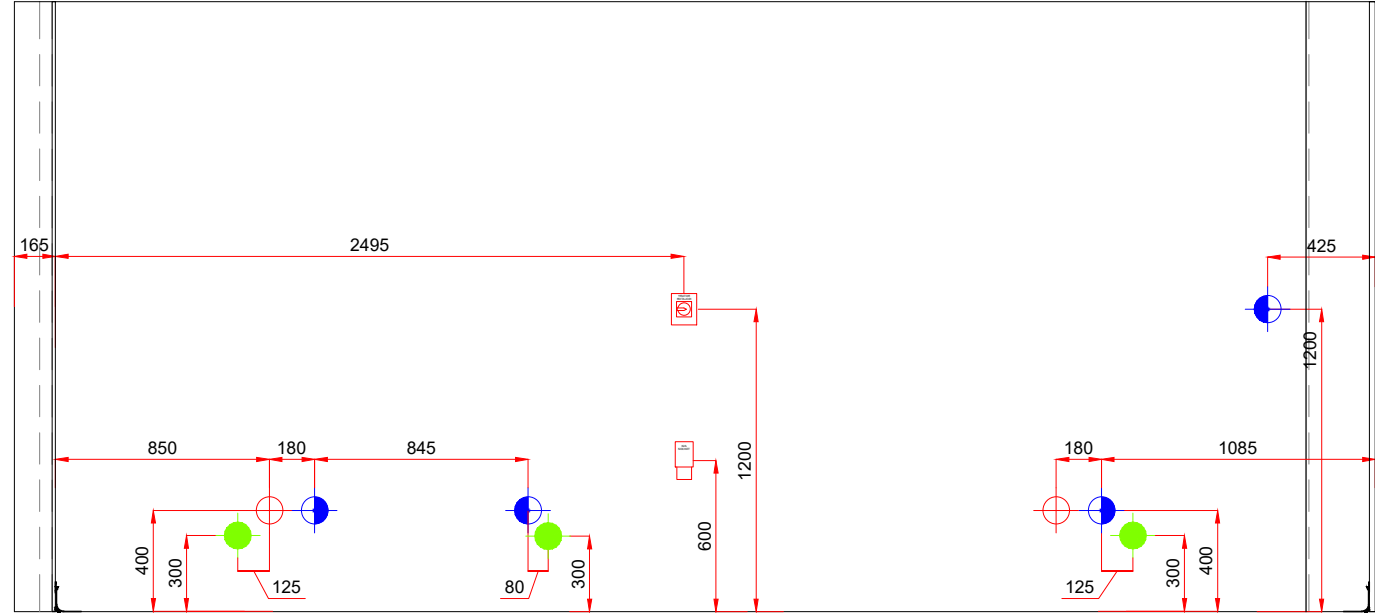

ELEVATION 'C' WITH SERVICES 1:30

SCHEDULE OF EQUIPMENT		
ITEM	QTY	DESCRIPTION
1	1	MANUAL VARIABLE EXTRACT CONTROL PANEL
2	1	ST. STEEL SETTING DOWN BENCH
3	1	COMBI OVEN (LNCAT LC1061)
4	1	SIX GRID COMBI OVEN STAND
5	1	WATER SOFTENER (WHERE REQUIRED)
6	1	ST. STEEL SETTING DOWN BENCH
7	1	SALAMANDER (LNCAT GR3)
8	1	ELECTRIC OVEN (LNCAT DE616)
9	1	ST. STEEL SETTING DOWN BENCH
10	1	DOUBLE FRYER (LNCAT J12)
11	1	ST. STEEL EXTRACT VENT CANOPY (EXTRACTOR FAN K450 SYSTEMAIR)
12	1	ST. STEEL SETTING DOWN BENCH
13		
14	1	HEATED BANQUET TROLLEY - BY OTHERS
15	1	HEATED BANQUET TROLLEY - BY OTHERS
16	1	HEATED BANQUET TROLLEY - BY OTHERS
17	1	STAINLESS STEEL BENCH WITH CUPBOARD AND DRAWER UNITS
18	1	ST. STEEL SINGLE BOWL PREP SINK WITH BASE SHELF & BOWL COVERS
19	1	WALL MOUNTED WASH HAND BASIN
20	1	CLEANS DISHWASH TABLING
21	1	GREASEPAK UNIT (MECHLINE GP-DM-STD-2)
22	1	DISHWASHER (CLASSEGE P600A-22)
23	1	DWTES DISHWASH TABLING
24	1	RUBBISH SHOOT
25	2	CHILLER (FOSTER XL600H)
26	2	FREEZER (FOSTER XL600L)
27		
28	1	FLY KILLER (CATERZAP AT40)
29	1	STAINLESS STEEL BENCH
30		
31	1	WATER BOILER (LNCAT EB3FX)
32	1	WALL MOUNTED WASH HAND BASIN
33	1	ST. STEEL RACKING TO DRY STORE
34	1	ST. STEEL RACKING TO DRY STORE
35		
36	1	STAINLESS STEEL CENTRAL ISLAND AND TOP WITH LOW LEVEL SHELVING AS INDICATED
37	2	UNDER COUNTER FREEZER - BY OTHERS
38	1	ST. STEEL PANELING BENEATH CANOPY
39	1	ALTRO WHITE ROCK WALL COVERING
40	1	FOOD MIXER WHITE 4.8 LITRE
41	1	MICROWAVE OVEN - BY OTHERS
42	1	STAINLESS STEEL BENCH
43	1	POTATO PEELER (METCALFE)
44	1	ODOUR NEUTRALISER *ONLY TO BE INSTALLED ON SITES WHEN IT IS A L.A. REQUIREMENT
45	1	DOOR CHANSFLY WINDOW SCREENS

DRAWING TO BE READ IN CONJUNCTION WITH ROOM DATA SHEETS

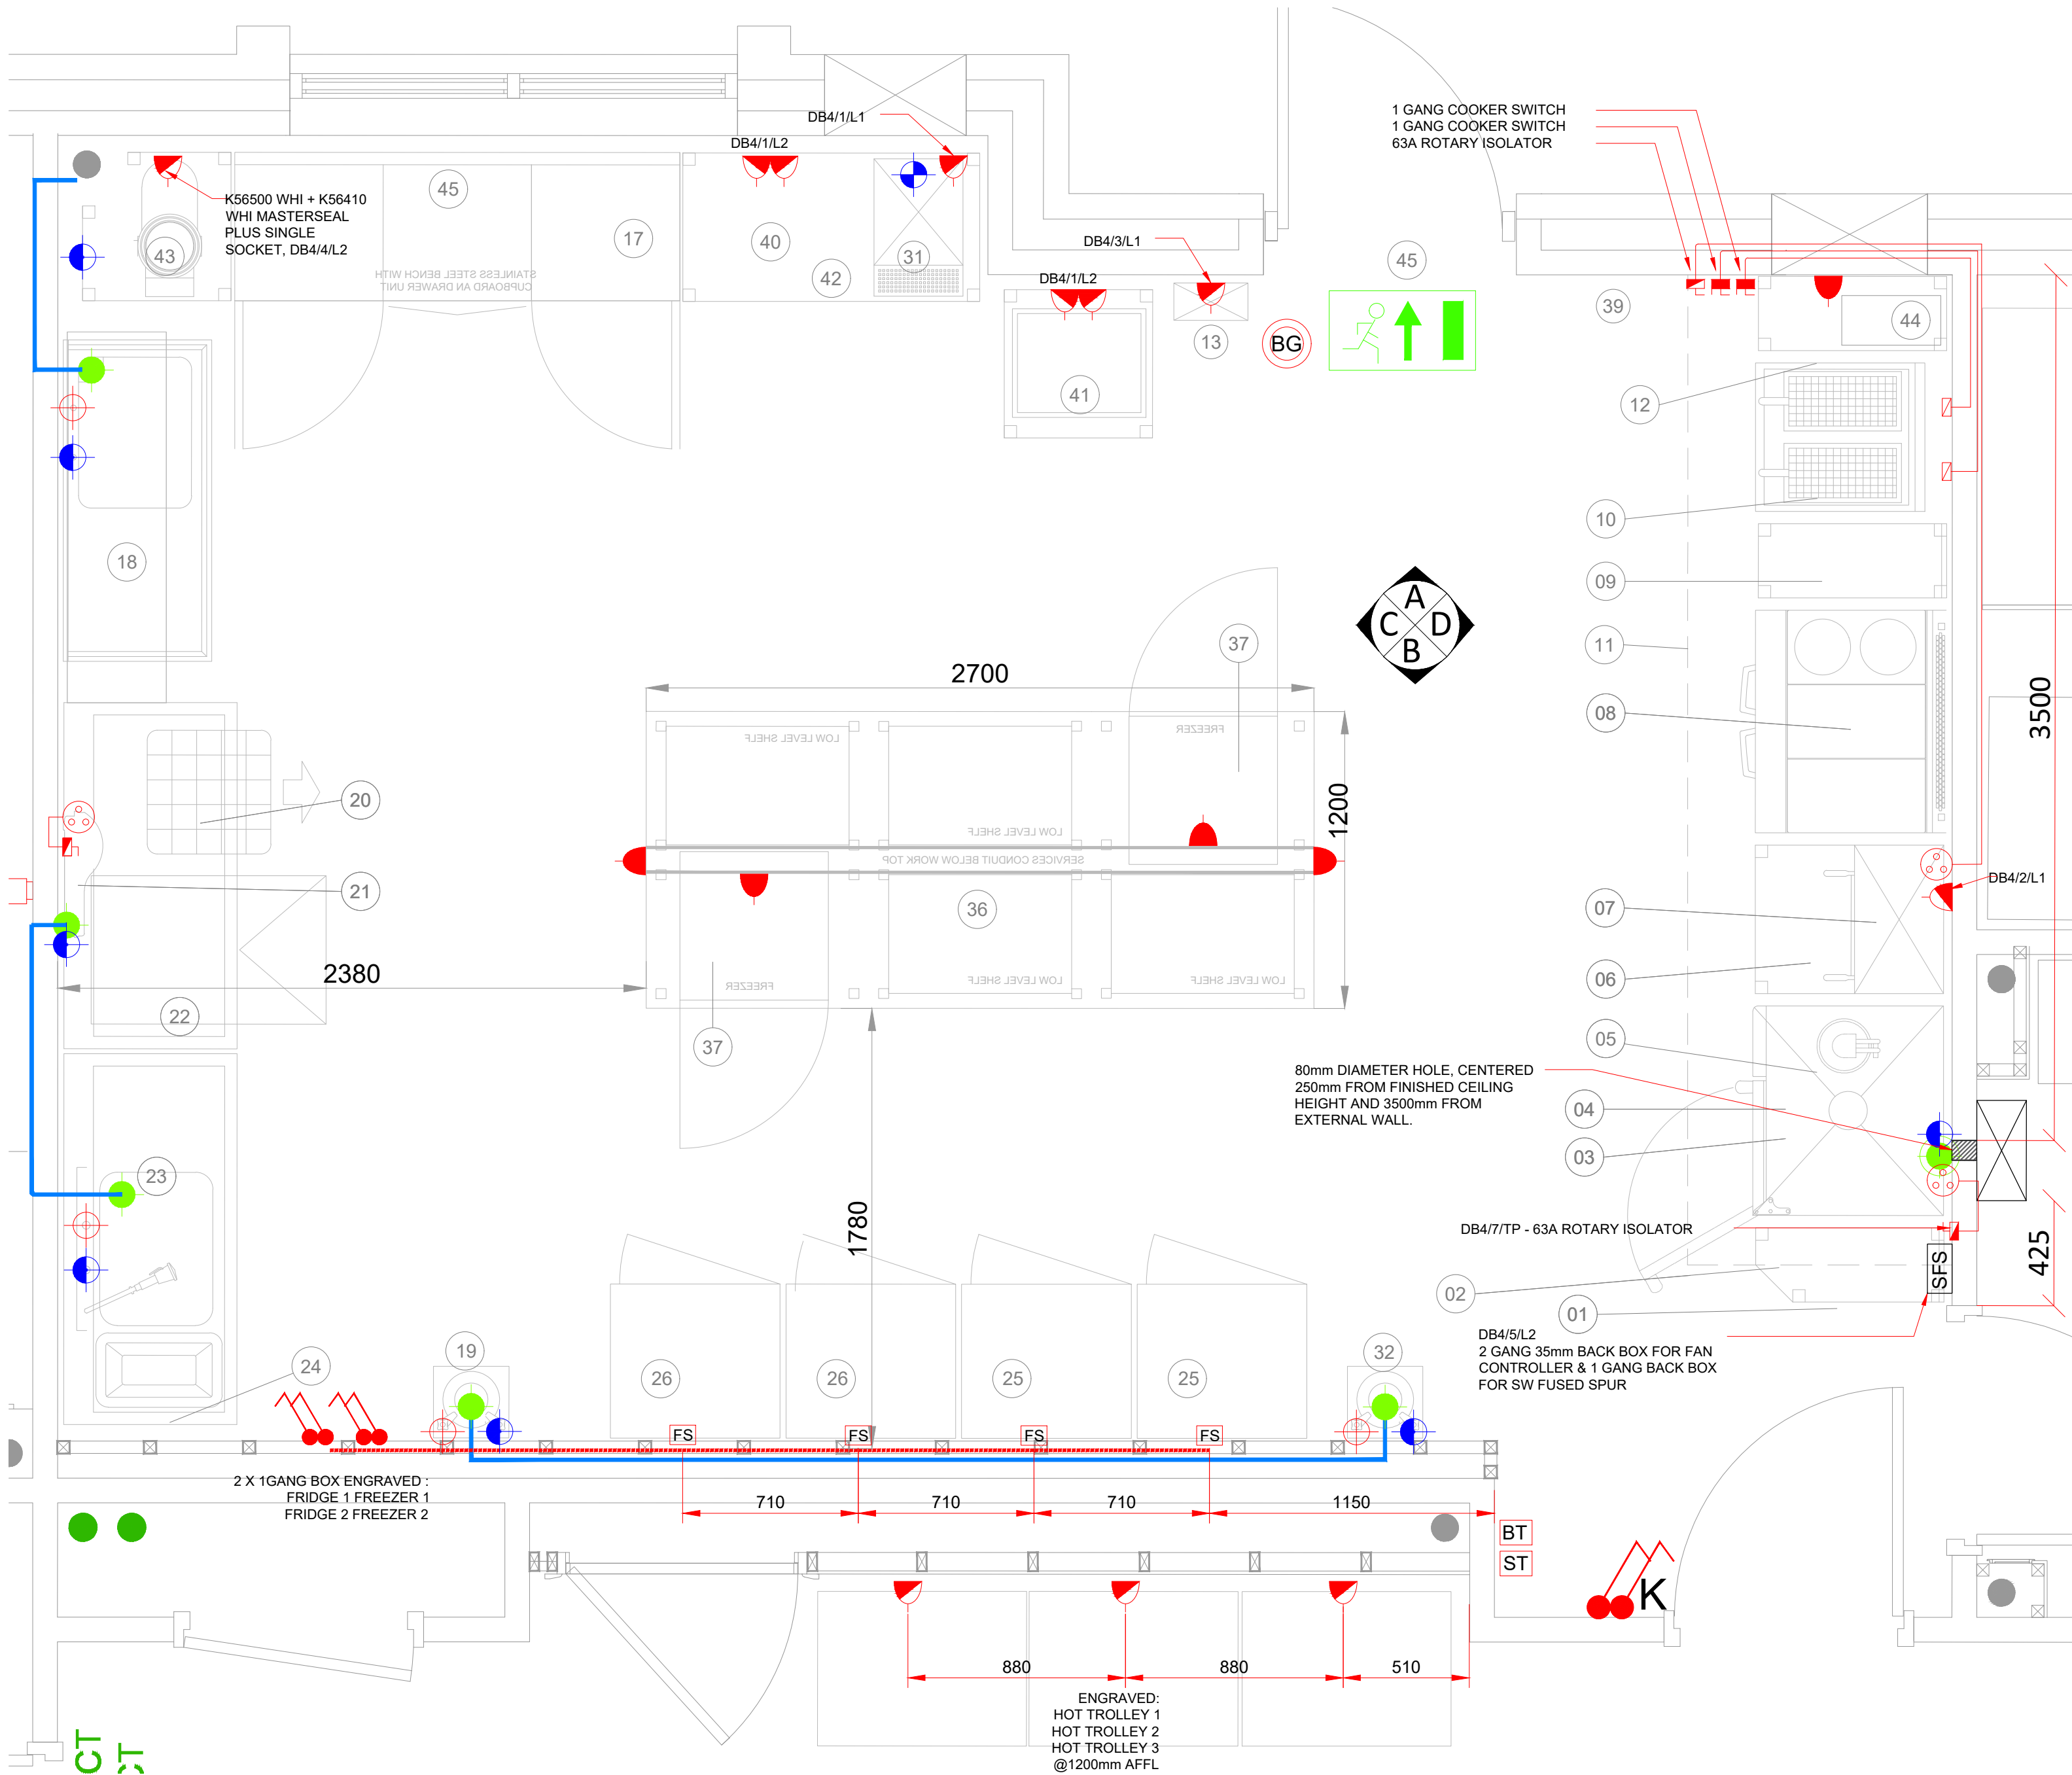

LEGEND

PLAN	DESCRIPTION	ELEV
	13A SWITCHED DOUBLE SOCKET MK LOGIK PLUS RANGE 1200mm AFFL UNLESS STATED	
	13A SWITCHED DOUBLE SOCKET MK LOGIK PLUS RANGE 450mm AFFL UNLESS STATED	
	13A SWITCHED SINGLE SOCKET, 1200mm AFFL UNLESS STATED	
	13A SWITCHED SINGLE SOCKET, 450mm AFFL UNLESS STATED	
	32A COMMANDO TYPE PLUG & SOCKET TP+N	
	63A ROTARY ISOLATOR	
	COOKER SWITCH	
	FUSED SPUR	
	SWITCHED FUSED SPUR	
	THERMOSTAT	
	BT POINT	
	ISOLATOR FLEX OUTLET PLATE	
	LIGHT SWITCH XG DENOTES NUMBER OF GANGS	
	KEY SWITCH	
	HOT WATER	
	WASTE	
	TUNDISH WASTE	
	COLD WATER	
	DRINKING WATER	

ALL EQUIPMENT HAS MAINS WATER SUPPLY, SUITABLE RPZ VALVES OR ALTERNATIVE EQUIPMENT SPEC MAY BE REQUIRED. KITCHEN CONTRACTOR TO SPECIFY.

EXTRACT FAN SPECIFICATION

Pole star CA1-450S4-1A

- Motor: PSC
- Voltage (V): 220
- Frequency (Hz): 50
- Power IN/Out (W): 240
- Current (A): 1.08
- Speed (RPM): 1380
- Temp. Range: -30 - 60
- Noise level (dBA): 68


Notes:

All equipment must be WRAS approved and be correctly installed in accordance with Water Regulations.


Dishwasher in kitchen - Confirm integrally protected by providing certificate confirming WRAS number.

Steam oven in kitchen - Type AA air gap required at point of discharge to drain.

Potato peeler in kitchen - Fluid cat 5 protection required.

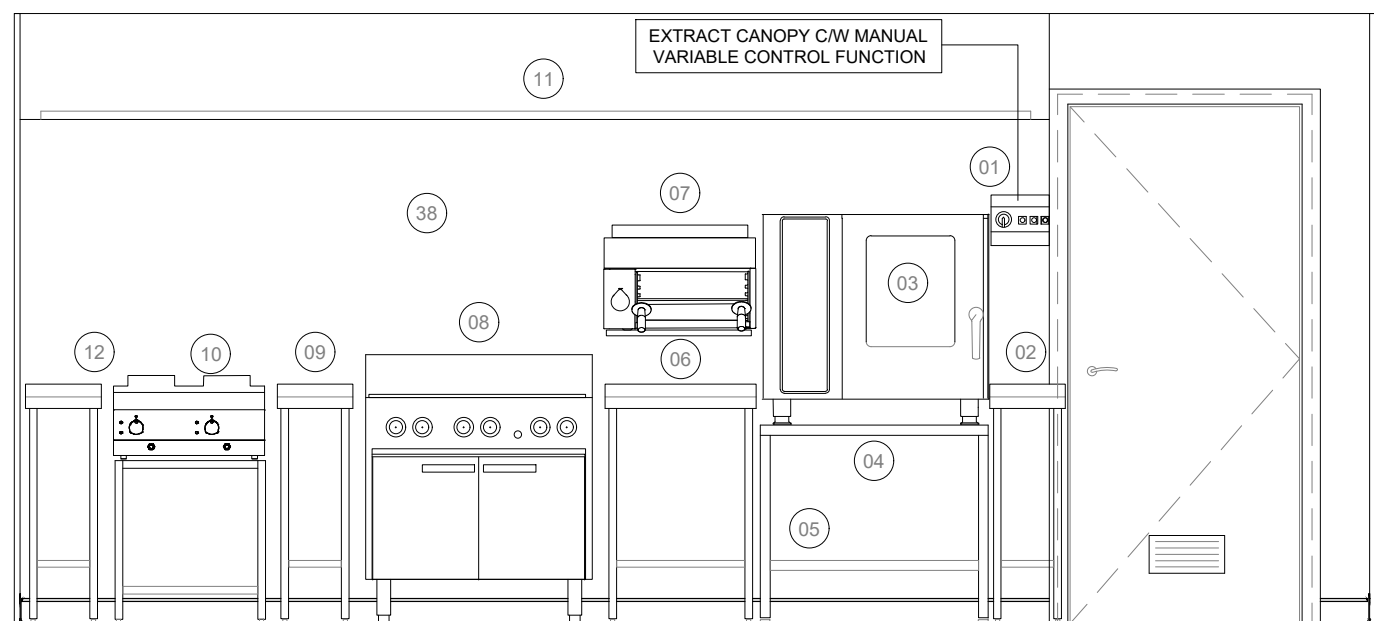

ELEVATION 'D' 1:30

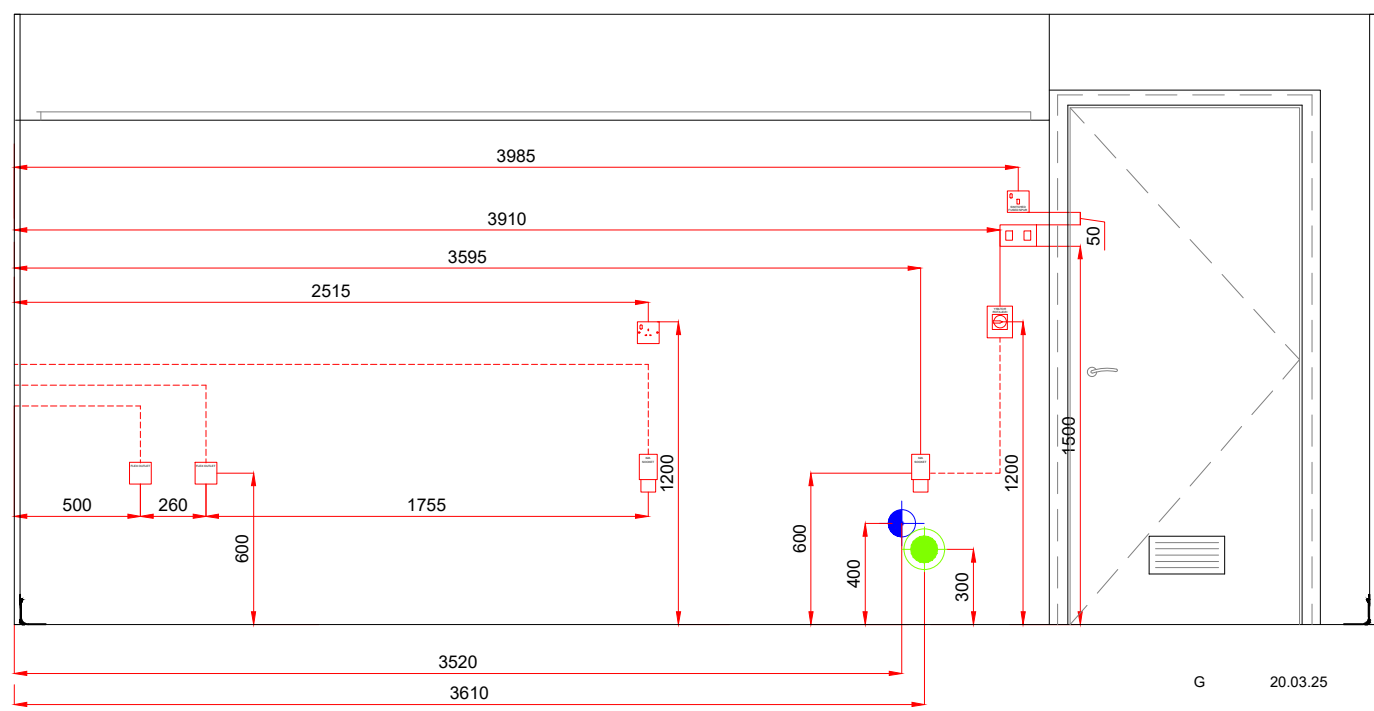

ELEVATION 'D' WITH SERVICES 1:30

G	20.03.25	FREEZER / FRIDGE SOCKETS CHANGED TO SPURS, SFS REMOVED	DJT
F	17.01.24	DESIGN UPDATE	INT
E	17.01.24	WINDOW / DOOR OPENING ADJUSTED	DJT
D	22.08.23	CIRCUIT REFS REMOVED	DJT
C	06.10.22	SETTING OUT DIMENSIONS ADDED TO ELEVATION 'C' WITH SERVICES	PAS
B	01.02.22	ACCESS HATCH FOR SVP RODDING EYE	DJT
A	15.10.21	INSECT DESTROYER FS RELOCATED, ENGRAVED BOXES ADDED FOR FRIDGE & FREEZERS	DJT

REV	DATE	DETAILS OF AMENDMENTS	DRAWN
-----	------	-----------------------	-------

REVISIONS

ALL MEASUREMENTS IN mm - DO NOT SCALE - IF IN DOUBT ASK



LNT CONSTRUCTION LTD
UNIT 2, HELIOS 47
ISABELLA ROAD
GARFORTH
LS25 2DY
Tel: 0113 3853858
Fax: 0113 3853859


SITE CRIOSSANT SHAPE LAYOUT
RIGHT HAND MODEL

TITLE KITCHEN

SCALE	NTS @ A1	DATE	XX.XX.XX
DRAWN	XXX	DWG NO.	R-06G
DRAWING STATUS			

CONSTRUCTION

CHECKED BY		DATE	
------------	--	------	--

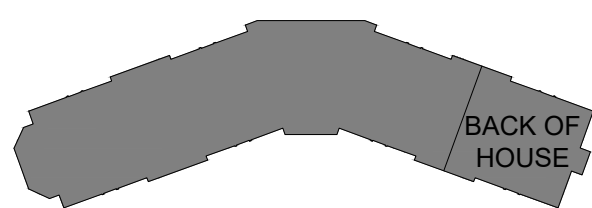

RIGHT HAND LAYOUT



PLAN OF KITCHEN @ 1:20