


Overview map of worksite

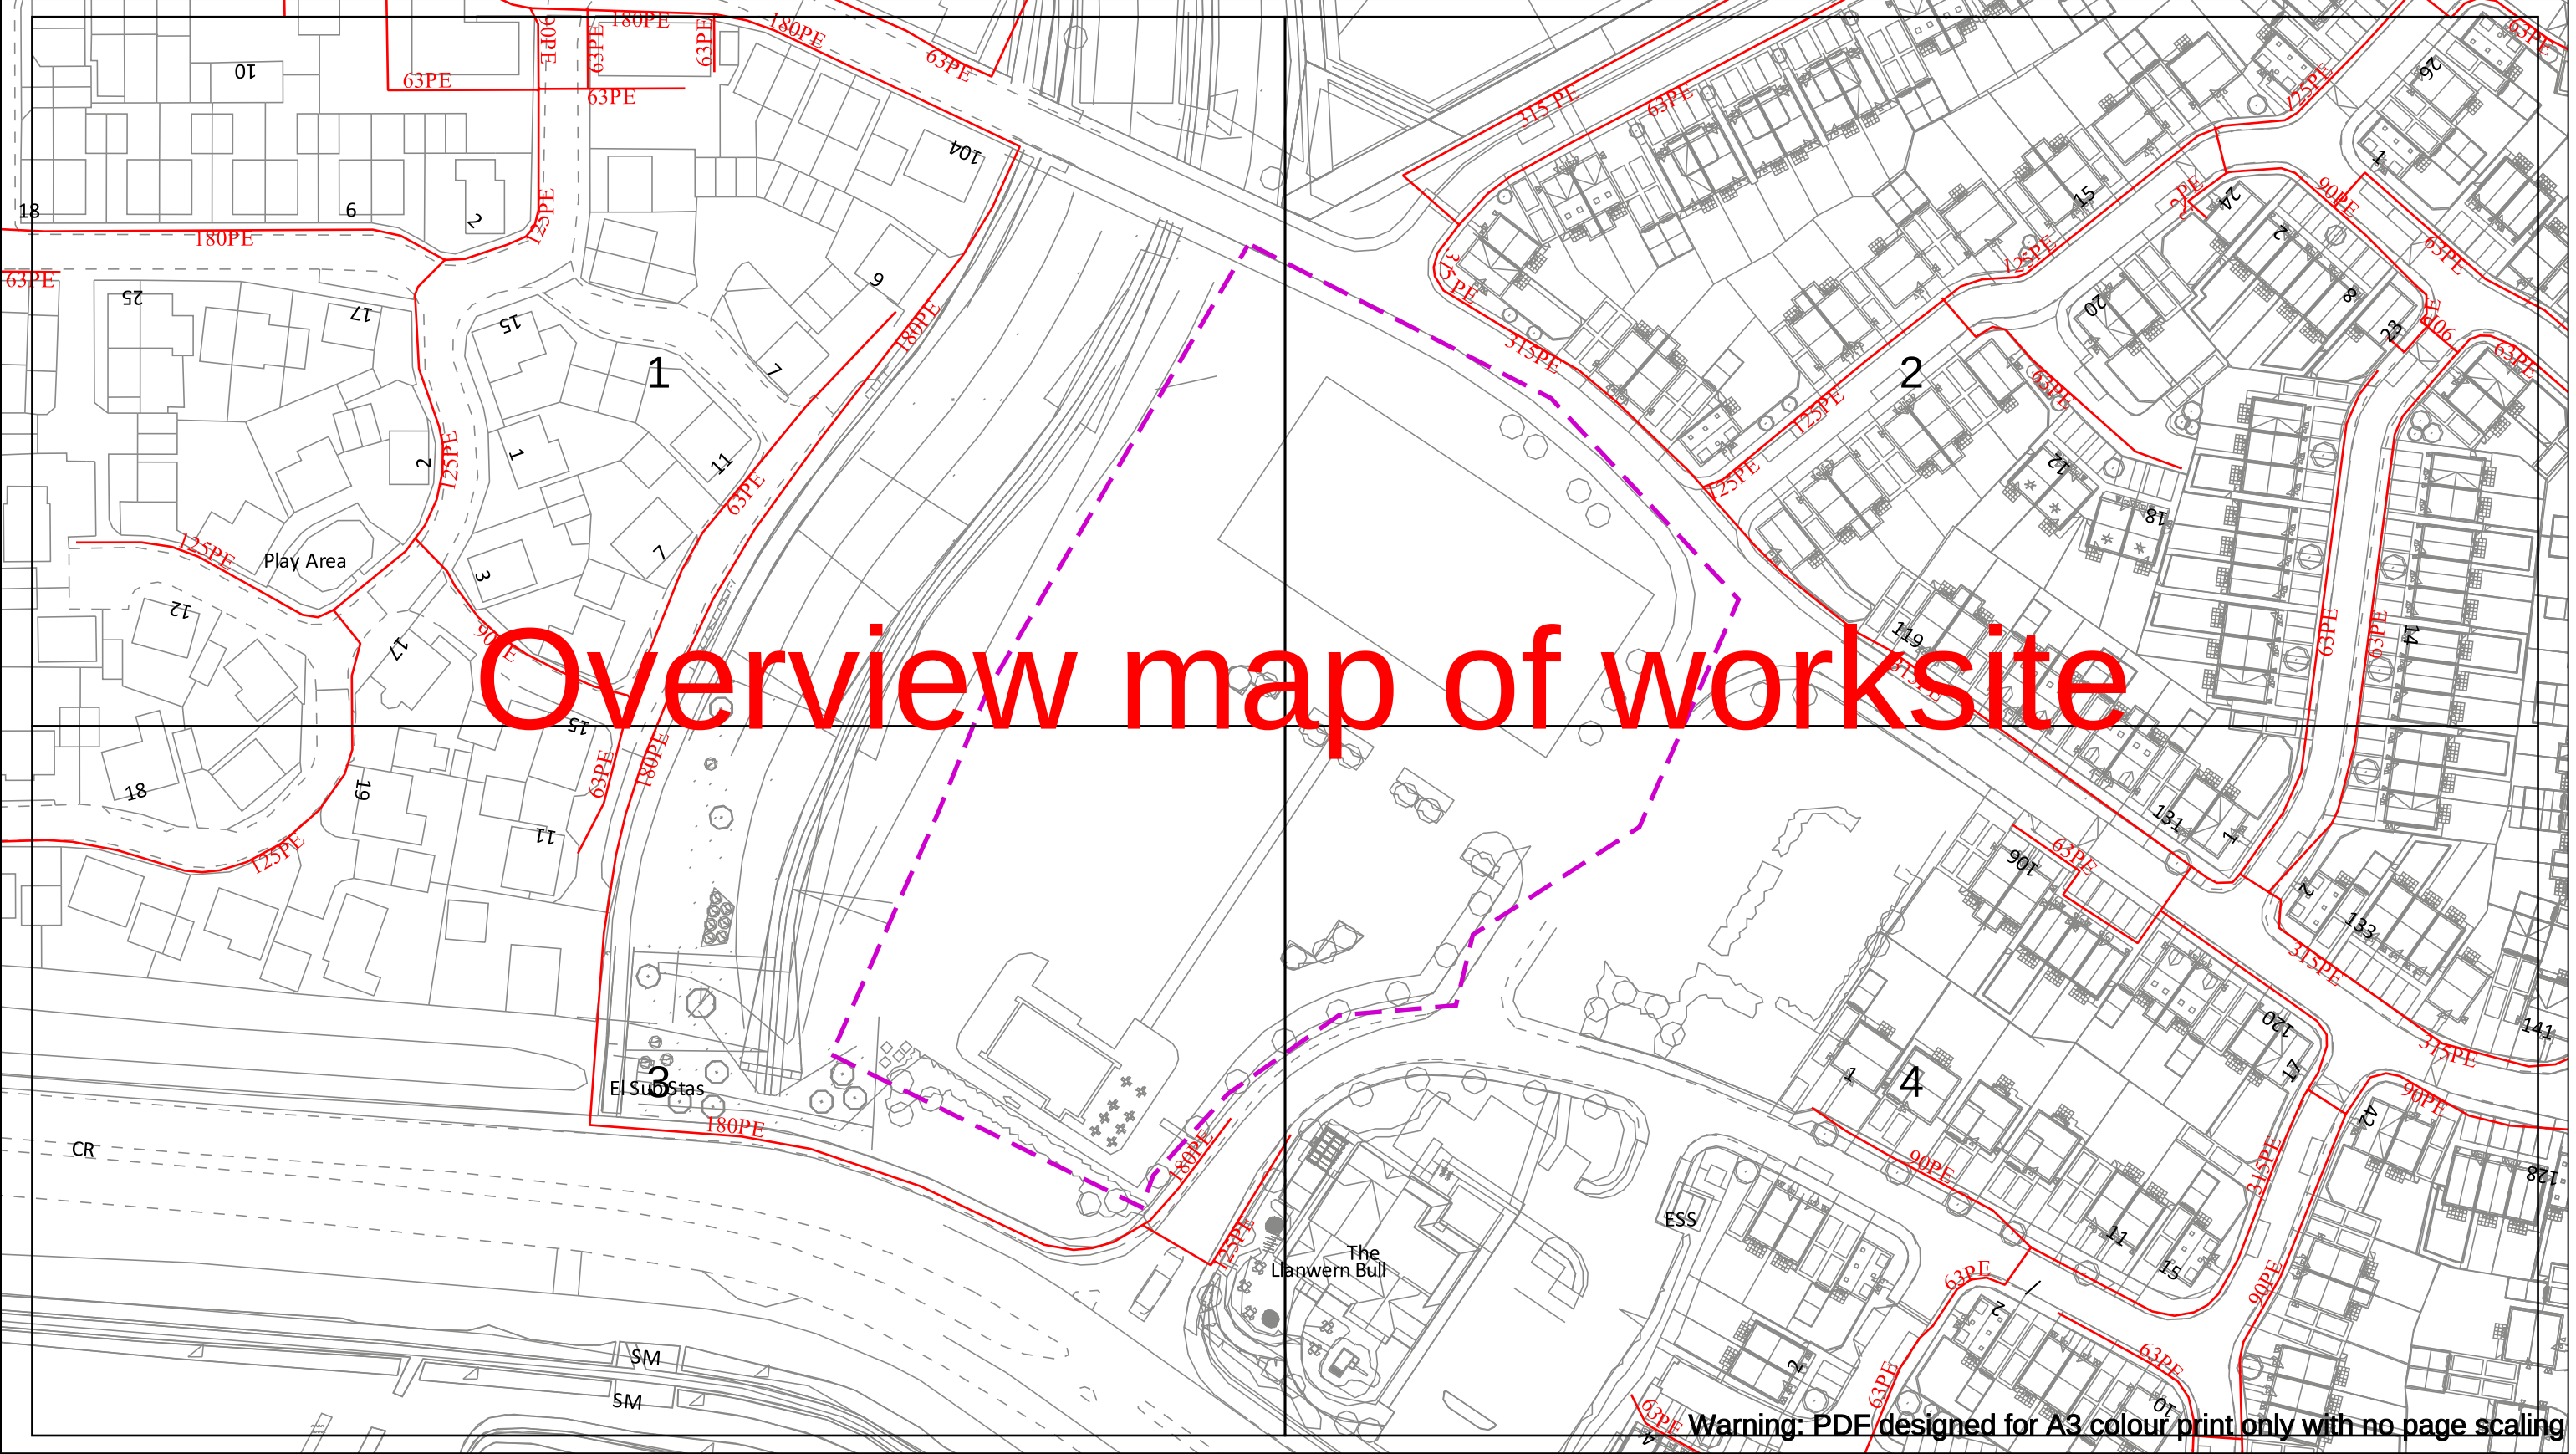

Warning: PDF designed for A3 colour print only with no page scaling

Date Requested: 19/05/2025
Job Reference: 37335493
Site Location: 335564 186525
Requested by:
Mr Geraint Roberts
Your Scheme/Reference:
24/0782

IMPORTANT NOTICES

- This information is given as a guide only and its accuracy cannot be guaranteed
- The plan only shows pipes owned by SSE Utility Solutions Limited, Indigo Pipelines Limited
- Service pipes etc. may not be shown but their presence should be anticipated
- You must use safe digging practices in accordance with H5(G)47 to establish the actual position of mains, services and other apparatus before any mechanical excavation is used
- It is your responsibility to ensure this information is provided to all persons working near our plant
- If in doubt call the SSE Enterprise Dial Before You Dig team on 0345 070 7386.

Please note: If you have overlaps or misalignments between base maps that make it difficult to understand please contact DBYDEnterpriseEnquiries@sse.com or call 0345 070 7386


Dig Sites Area: Line:

	LP Main		Valve Closed		Reducer
	LP Service		Valve Open		Ducting
	MP Main		CSEP		Gas Supply Point
	MP Service		Pressure Reduction Station		
	IP Main		End Closure		

Indigo Pipelines Ltd.
Registered Office:
Loddon Reach,
Reading Road,
Arborfield,
Reading,
Berkshire, RG2 9HU

Scale: 1:1025 (When plotted at A3)

Crown Copyright © - Reproduced by permission of Ordnance Survey on behalf of HMSO. and database right 2025. All rights reserved.
Ordnance Survey Licence number 100030994 (ESRI) and 100048660 (direct).
Plans generated by DigSAFE Pro™ software provided by LinesearchbeforeUdig.

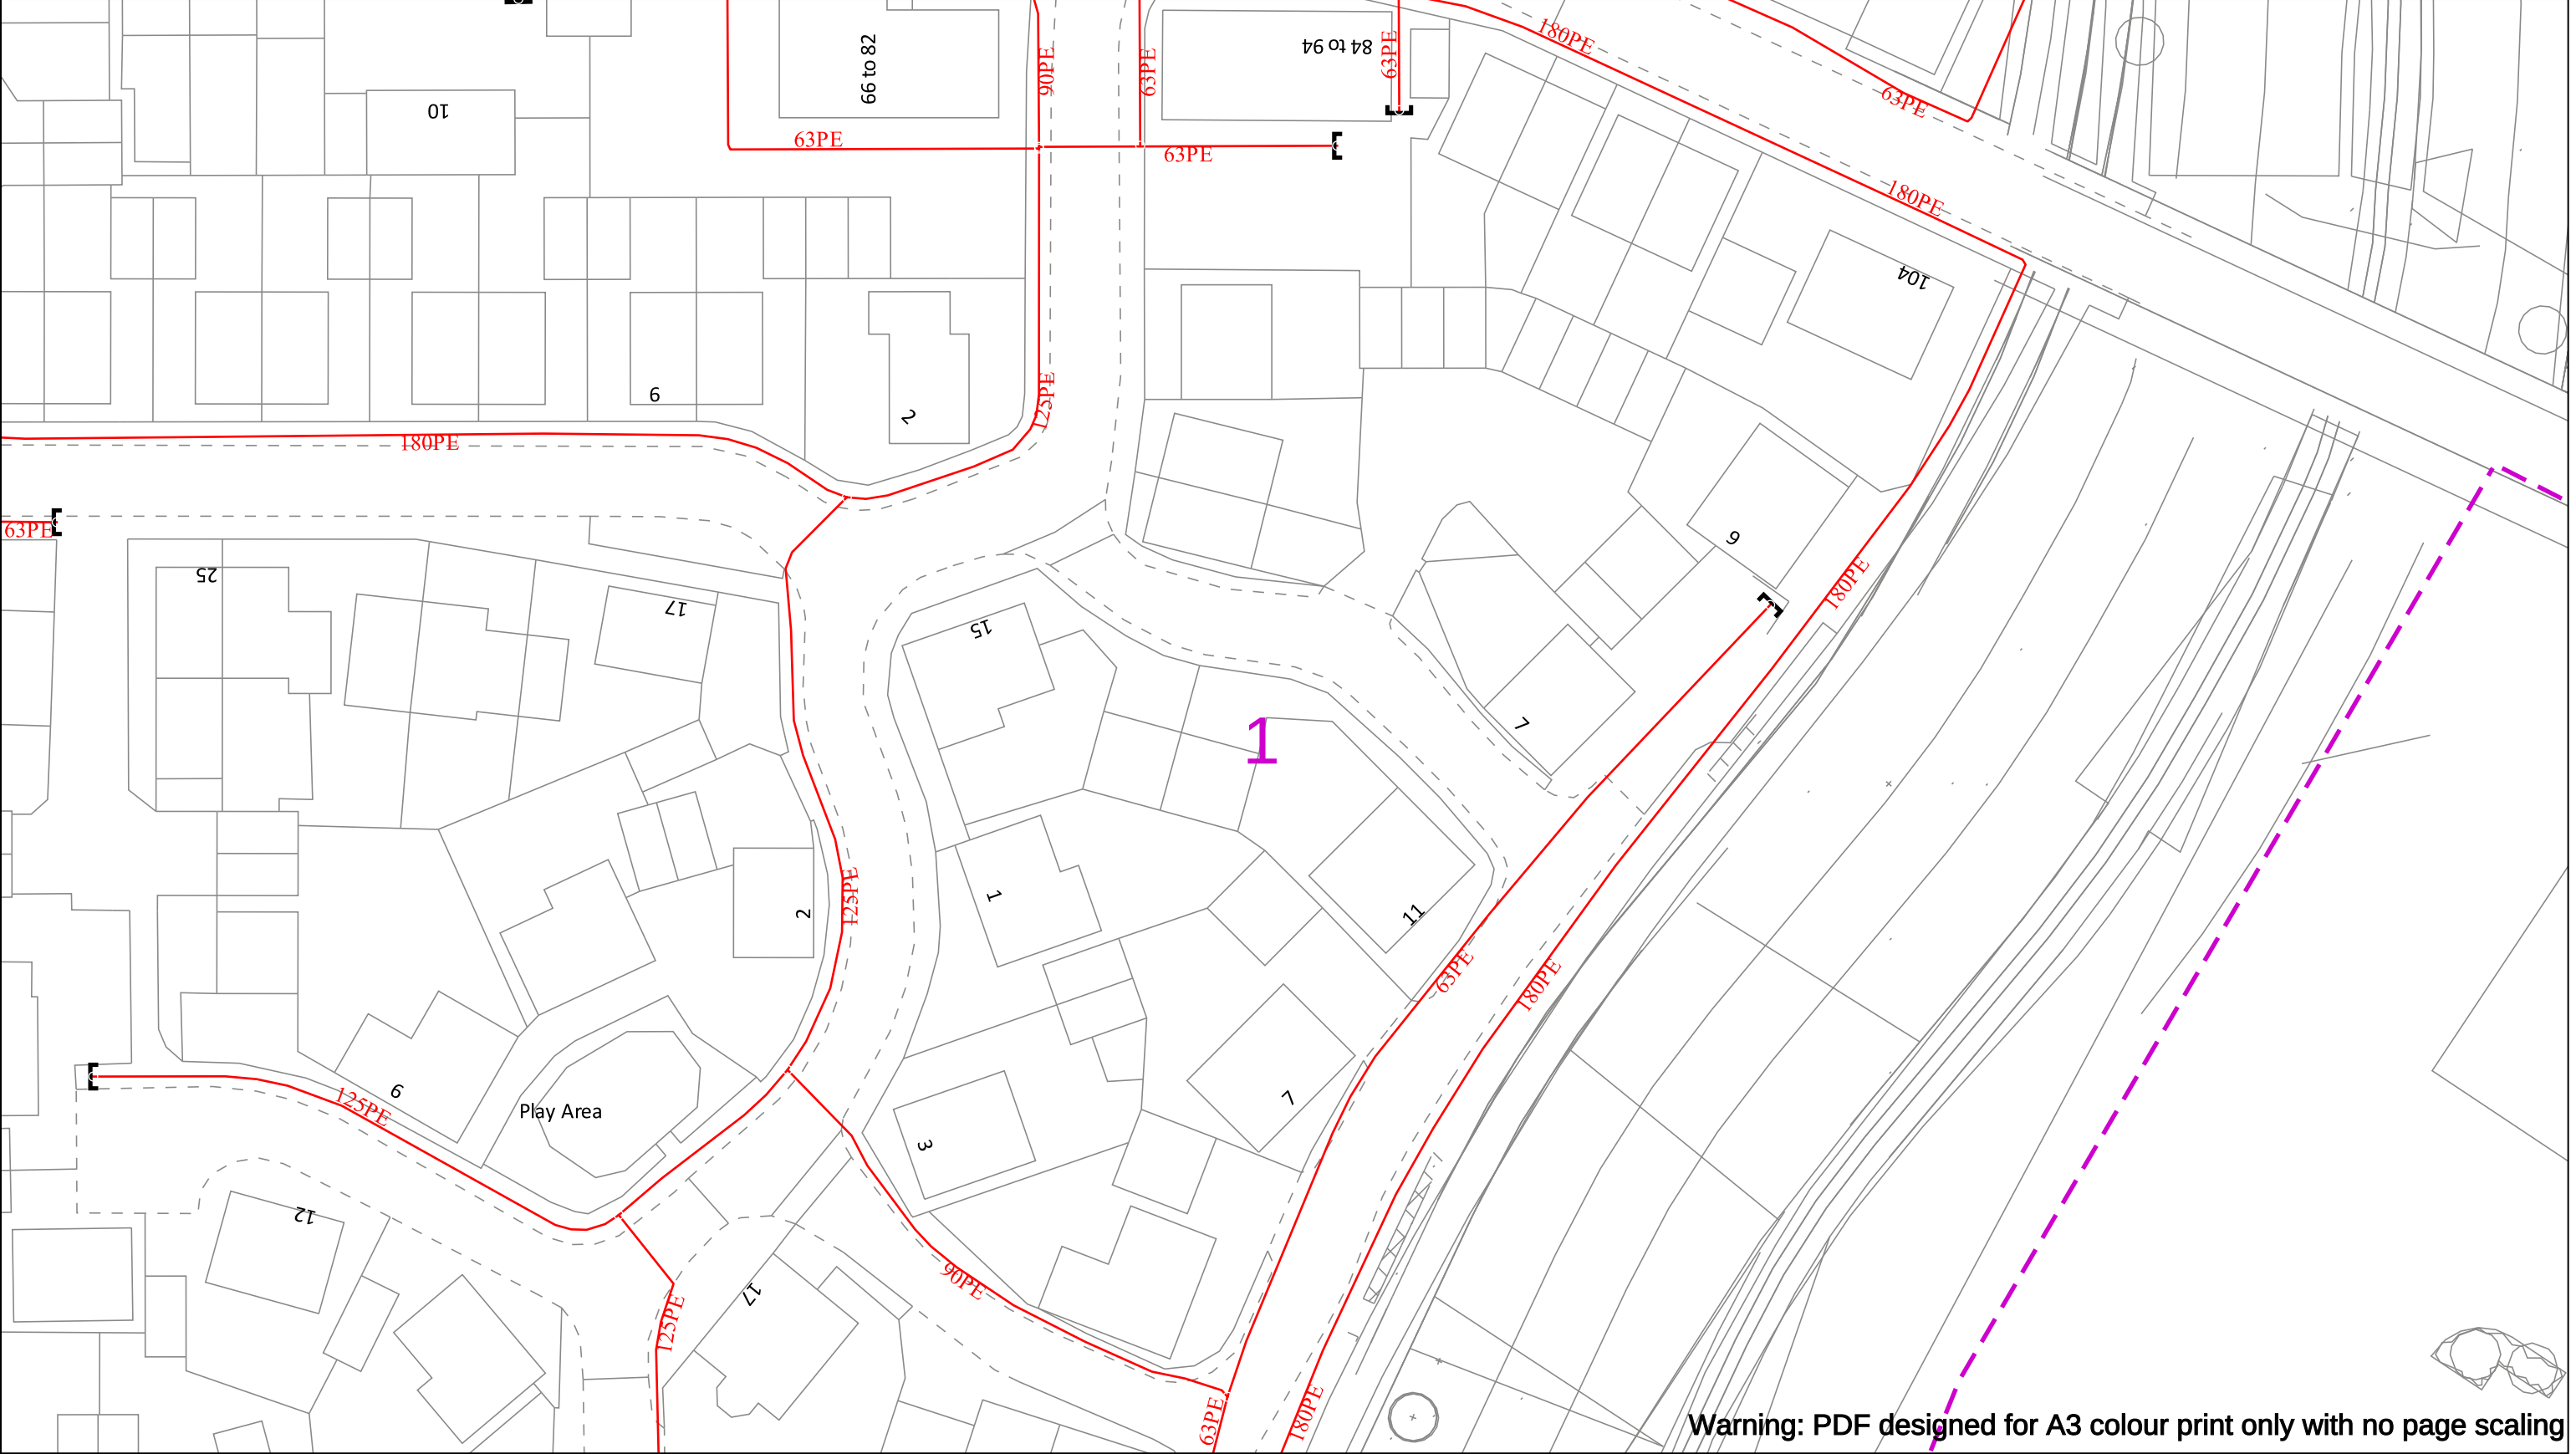

050m

Dig Sites

Area:

Line:

Date Requested: 19/05/2025

Job Reference: 37335493

Site Location: 335564 186525

Requested by: Mr Geraint Roberts

Your Scheme/Reference: 24/0782

IMPORTANT NOTICES

- This information is given as a guide only and its accuracy cannot be guaranteed
- The plan only shows pipes owned by SSE Utility Solutions Limited, Indigo Pipelines Limited
- Service pipes etc. may not be shown but their presence should be anticipated
- You must use safe digging practices in accordance with H5(G)47 to establish the actual position of mains, services and other apparatus before any mechanical excavation is used
- It is your responsibility to ensure this information is provided to all persons working near our plant
- If in doubt call the SSE Enterprise Dial Before You Dig team on 0345 070 7386.

Please note: If you have overlaps or misalignments between base maps that make it difficult to understand please contact DBYDEnterpriseEnquiries@sse.com or call 0345 070 7386

LP Main

LP Service

MP Main

MP Service

IP Main

Valve Closed

Valve Open

CSEP

Pressure Reduction Station

End Closure

Reducer

Ducting

Gas Supply Point

indigo pipelines

Indigo Pipelines Ltd.

Registered Office:

Loddon Reach,

Reading Road,

Arborfield,


Reading,

Bearkshire, RG2 9HU

Crown Copyright © - Reproduced by permission of Ordnance Survey on behalf of HMSO. and database right 2025. All rights reserved.

Ordnance Survey Licence number 100030994 (ESRI) and 100048660 (direct).

Plans generated by DigSAFE Pro™ software provided by LinesearchbeforeUdig.

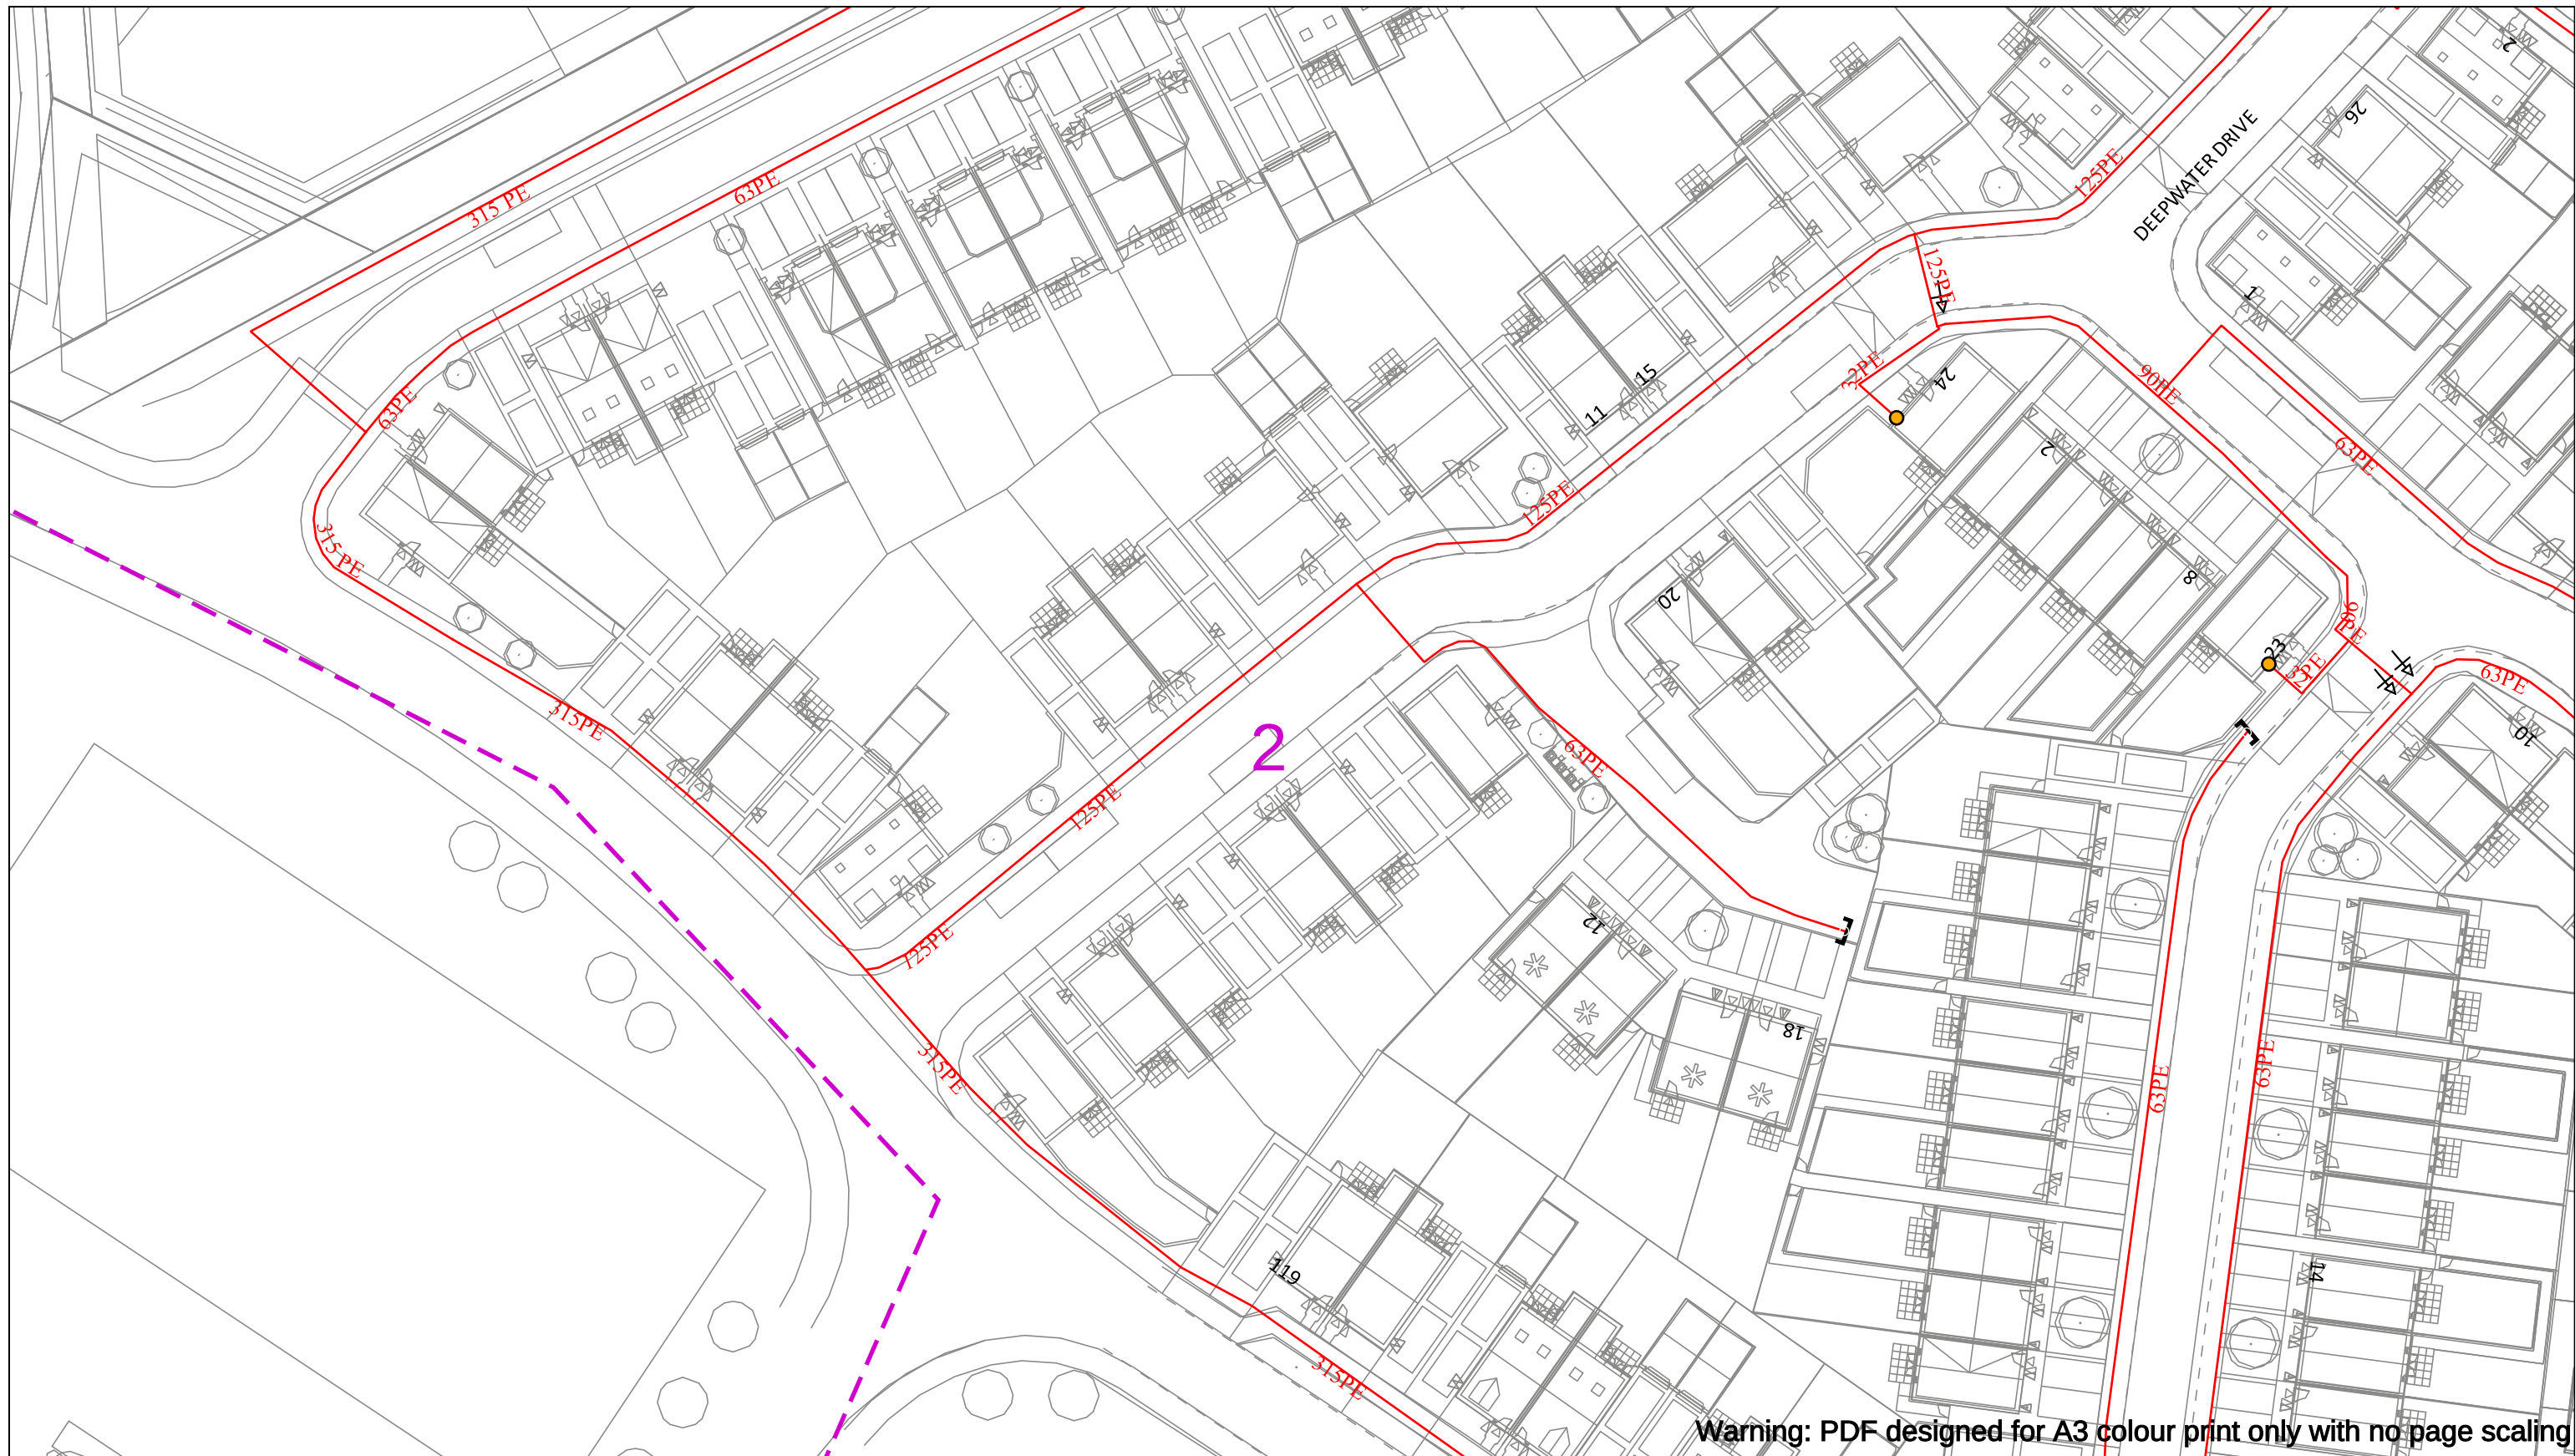

Warning: PDF designed for A3 colour print only with no page scaling



Dig Sites Area:  Line: 

Date Requested: 19/05/2025
Job Reference: 37335493
Site Location: 335564 186525
Requested by: Mr Geraint Roberts
Your Scheme/Reference: 24/0782

IMPORTANT NOTICES

- This information is given as a guide only and its accuracy cannot be guaranteed
- The plan only shows pipes owned by SSE Utility Solutions Limited, Indigo Pipelines Limited
- Service pipes etc. may not be shown but their presence should be anticipated
- You must use safe digging practices in accordance with HS(G)47 to establish the actual position of mains, services and other apparatus before any mechanical excavation is used
- It is your responsibility to ensure this information is provided to all persons working near our plant
- If in doubt call the SSE Enterprise Dial Before You Dig team on 0345 070 7386.

Please note: If you have overlaps or misalignments between base maps that make it difficult to understand please contact DBYDEnterpriseEnquiries@sse.com or call 0345 070 7386



Scale: 1:500 (When plotted at A3)


- | | | | | | |
|---|------------|---|----------------------------|---|------------------|
|  | LP Main |  | Valve Closed |  | Reducer |
|  | LP Service |  | Valve Open |  | Ducting |
|  | MP Main |  | CSEP |  | Gas Supply Point |
|  | MP Service |  | Pressure Reduction Station | | |
| | IP Main |  | End Closure | | |



Indigo Pipelines Ltd.
Registered Office:
Loddon Reach,
Reading Road,
Arborfield,
Reading,
Berkshire, RG2 9HU

Crown Copyright © - Reproduced by permission of Ordnance Survey on behalf of HMSO. and database right 2025. All rights reserved.
Ordnance Survey Licence number 100030994 (ESRI) and 100048660 (direct).
Plans generated by DigSAFE Pro™ software provided by LinesearchbeforeUdig.

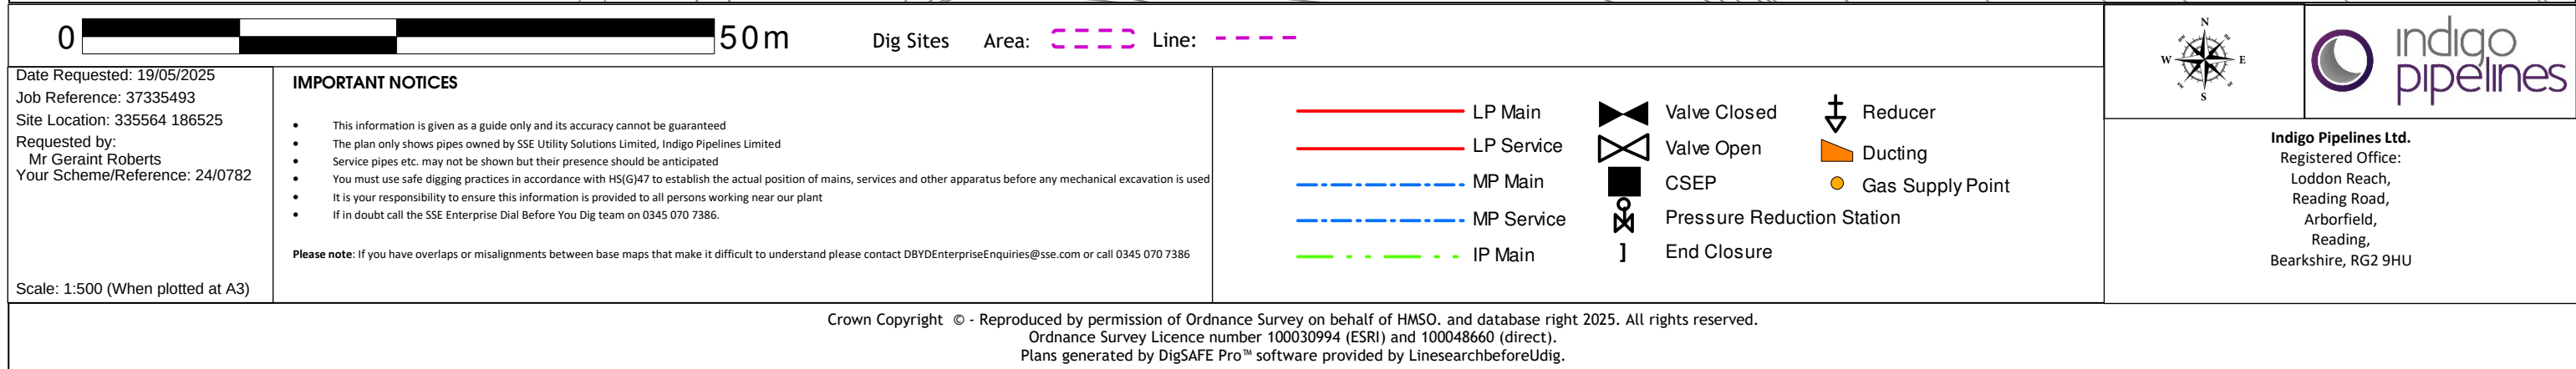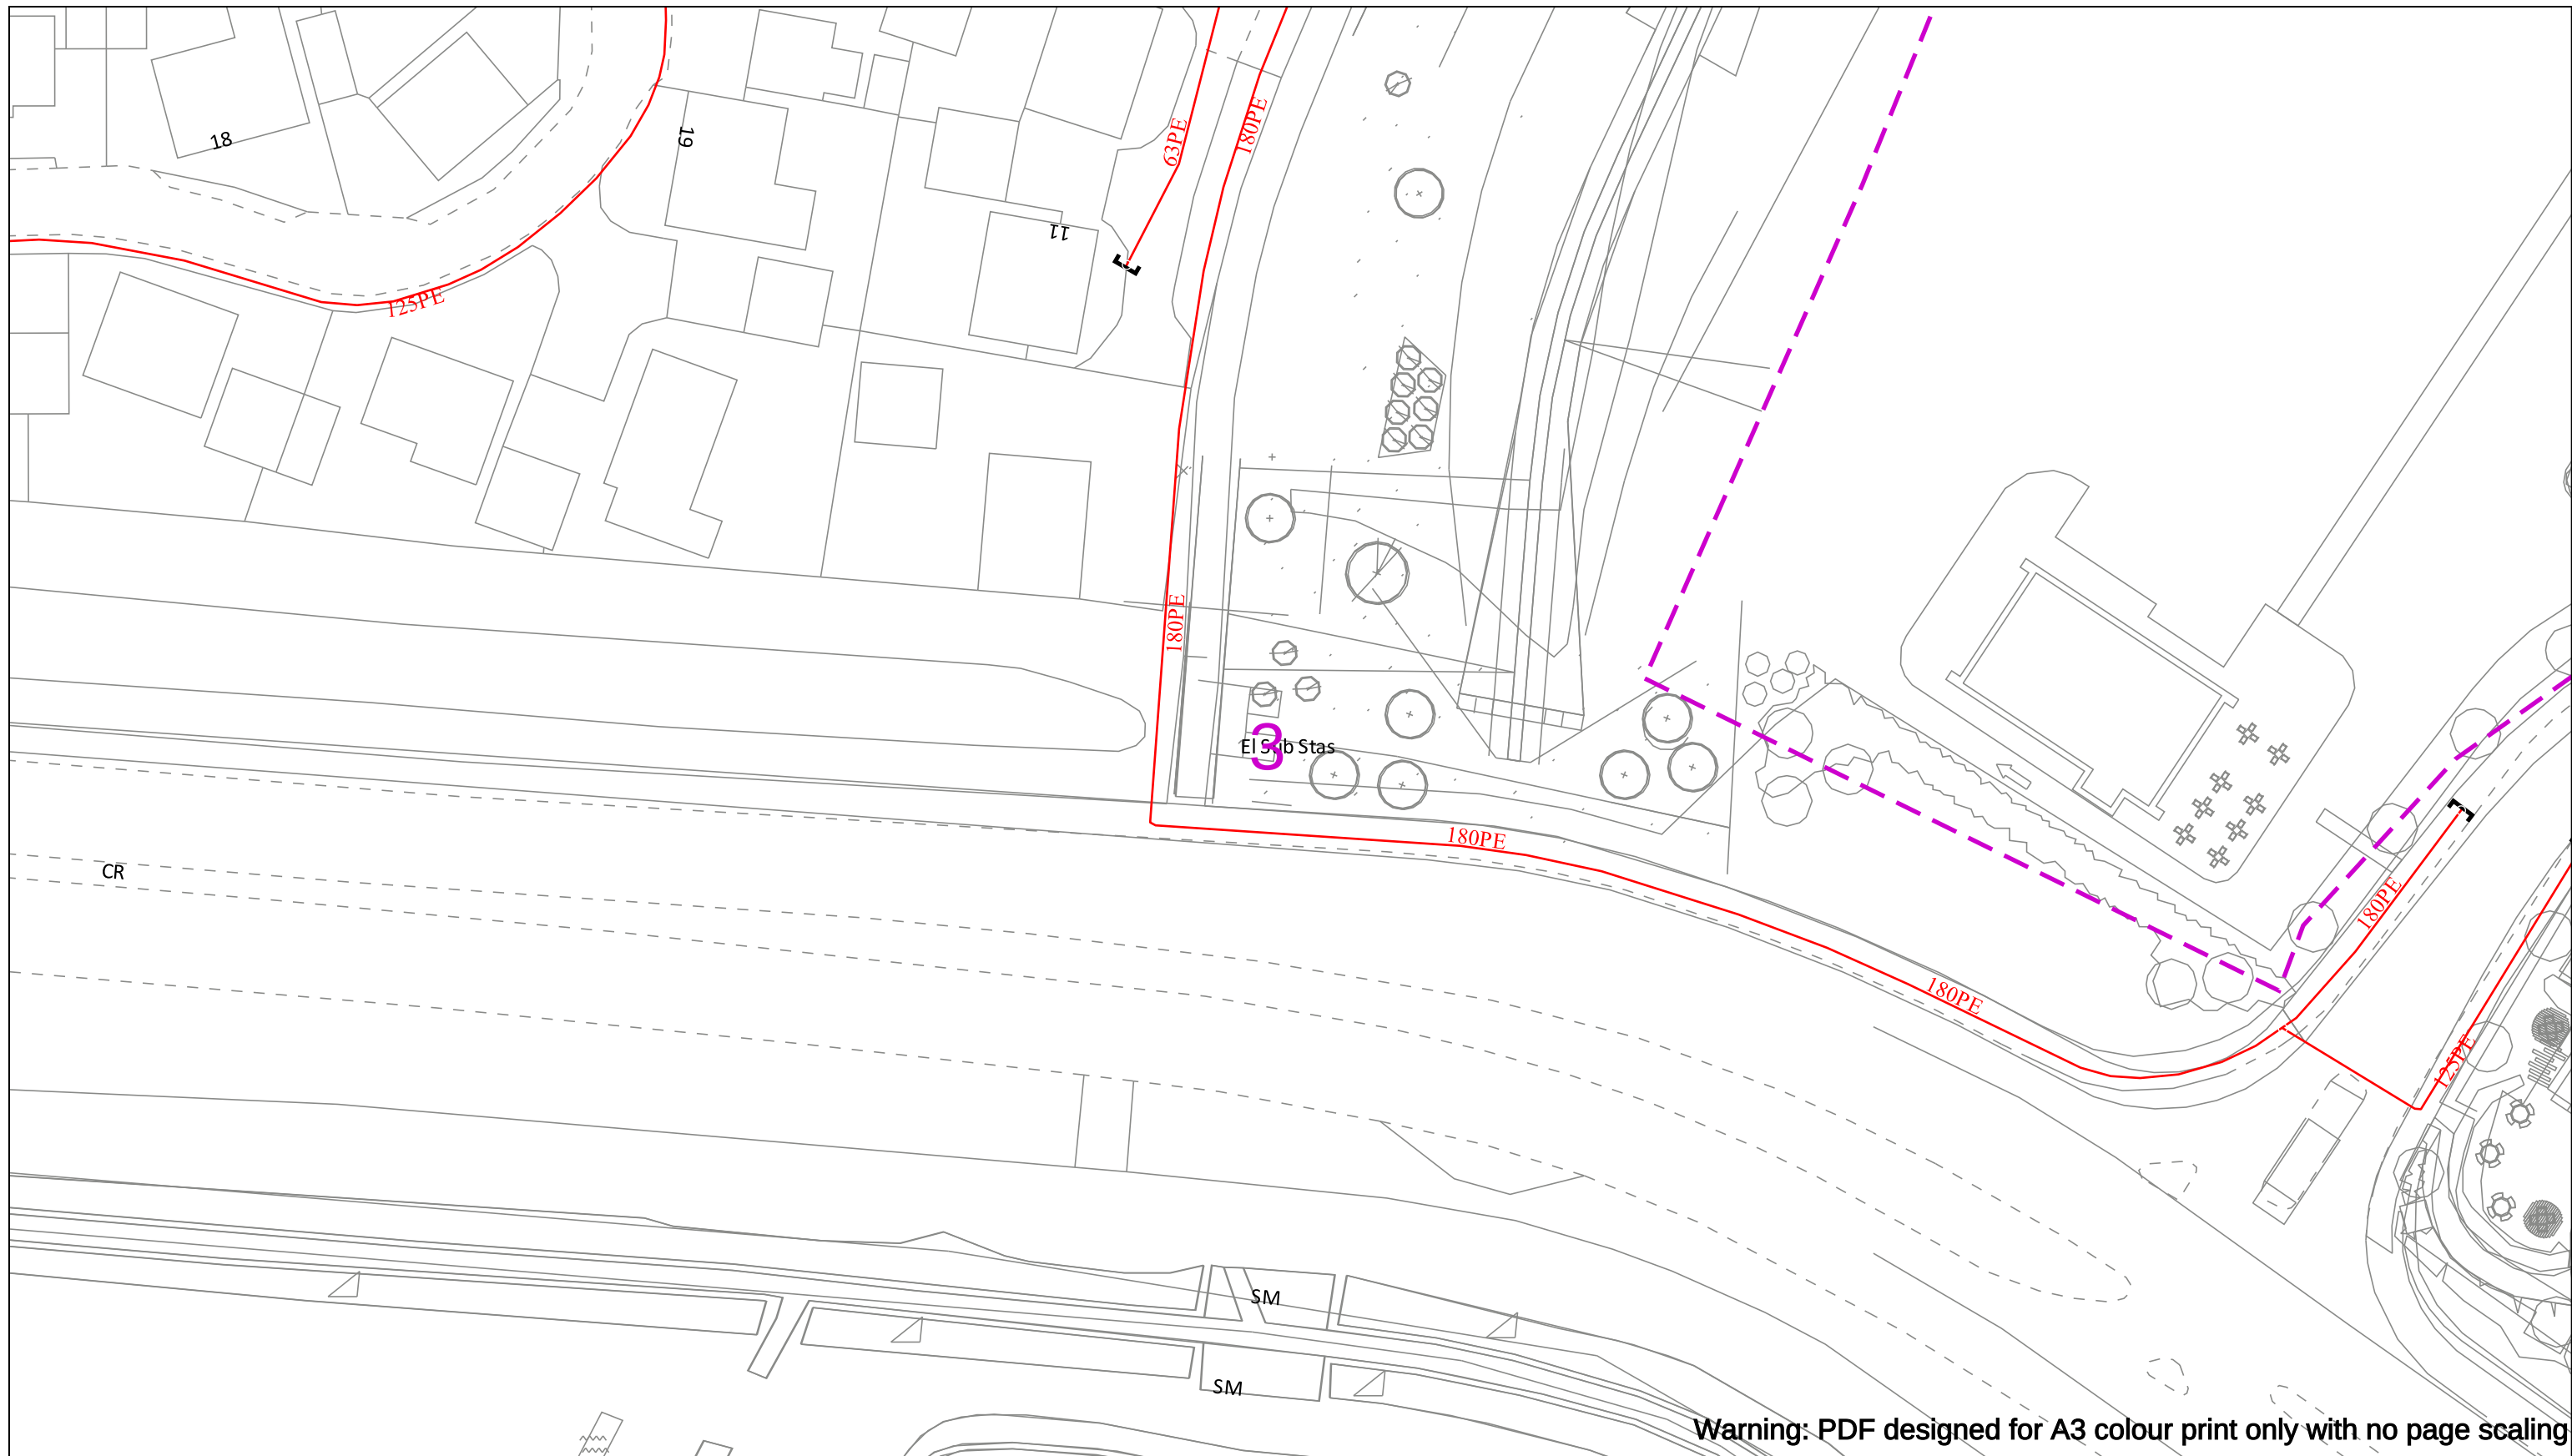

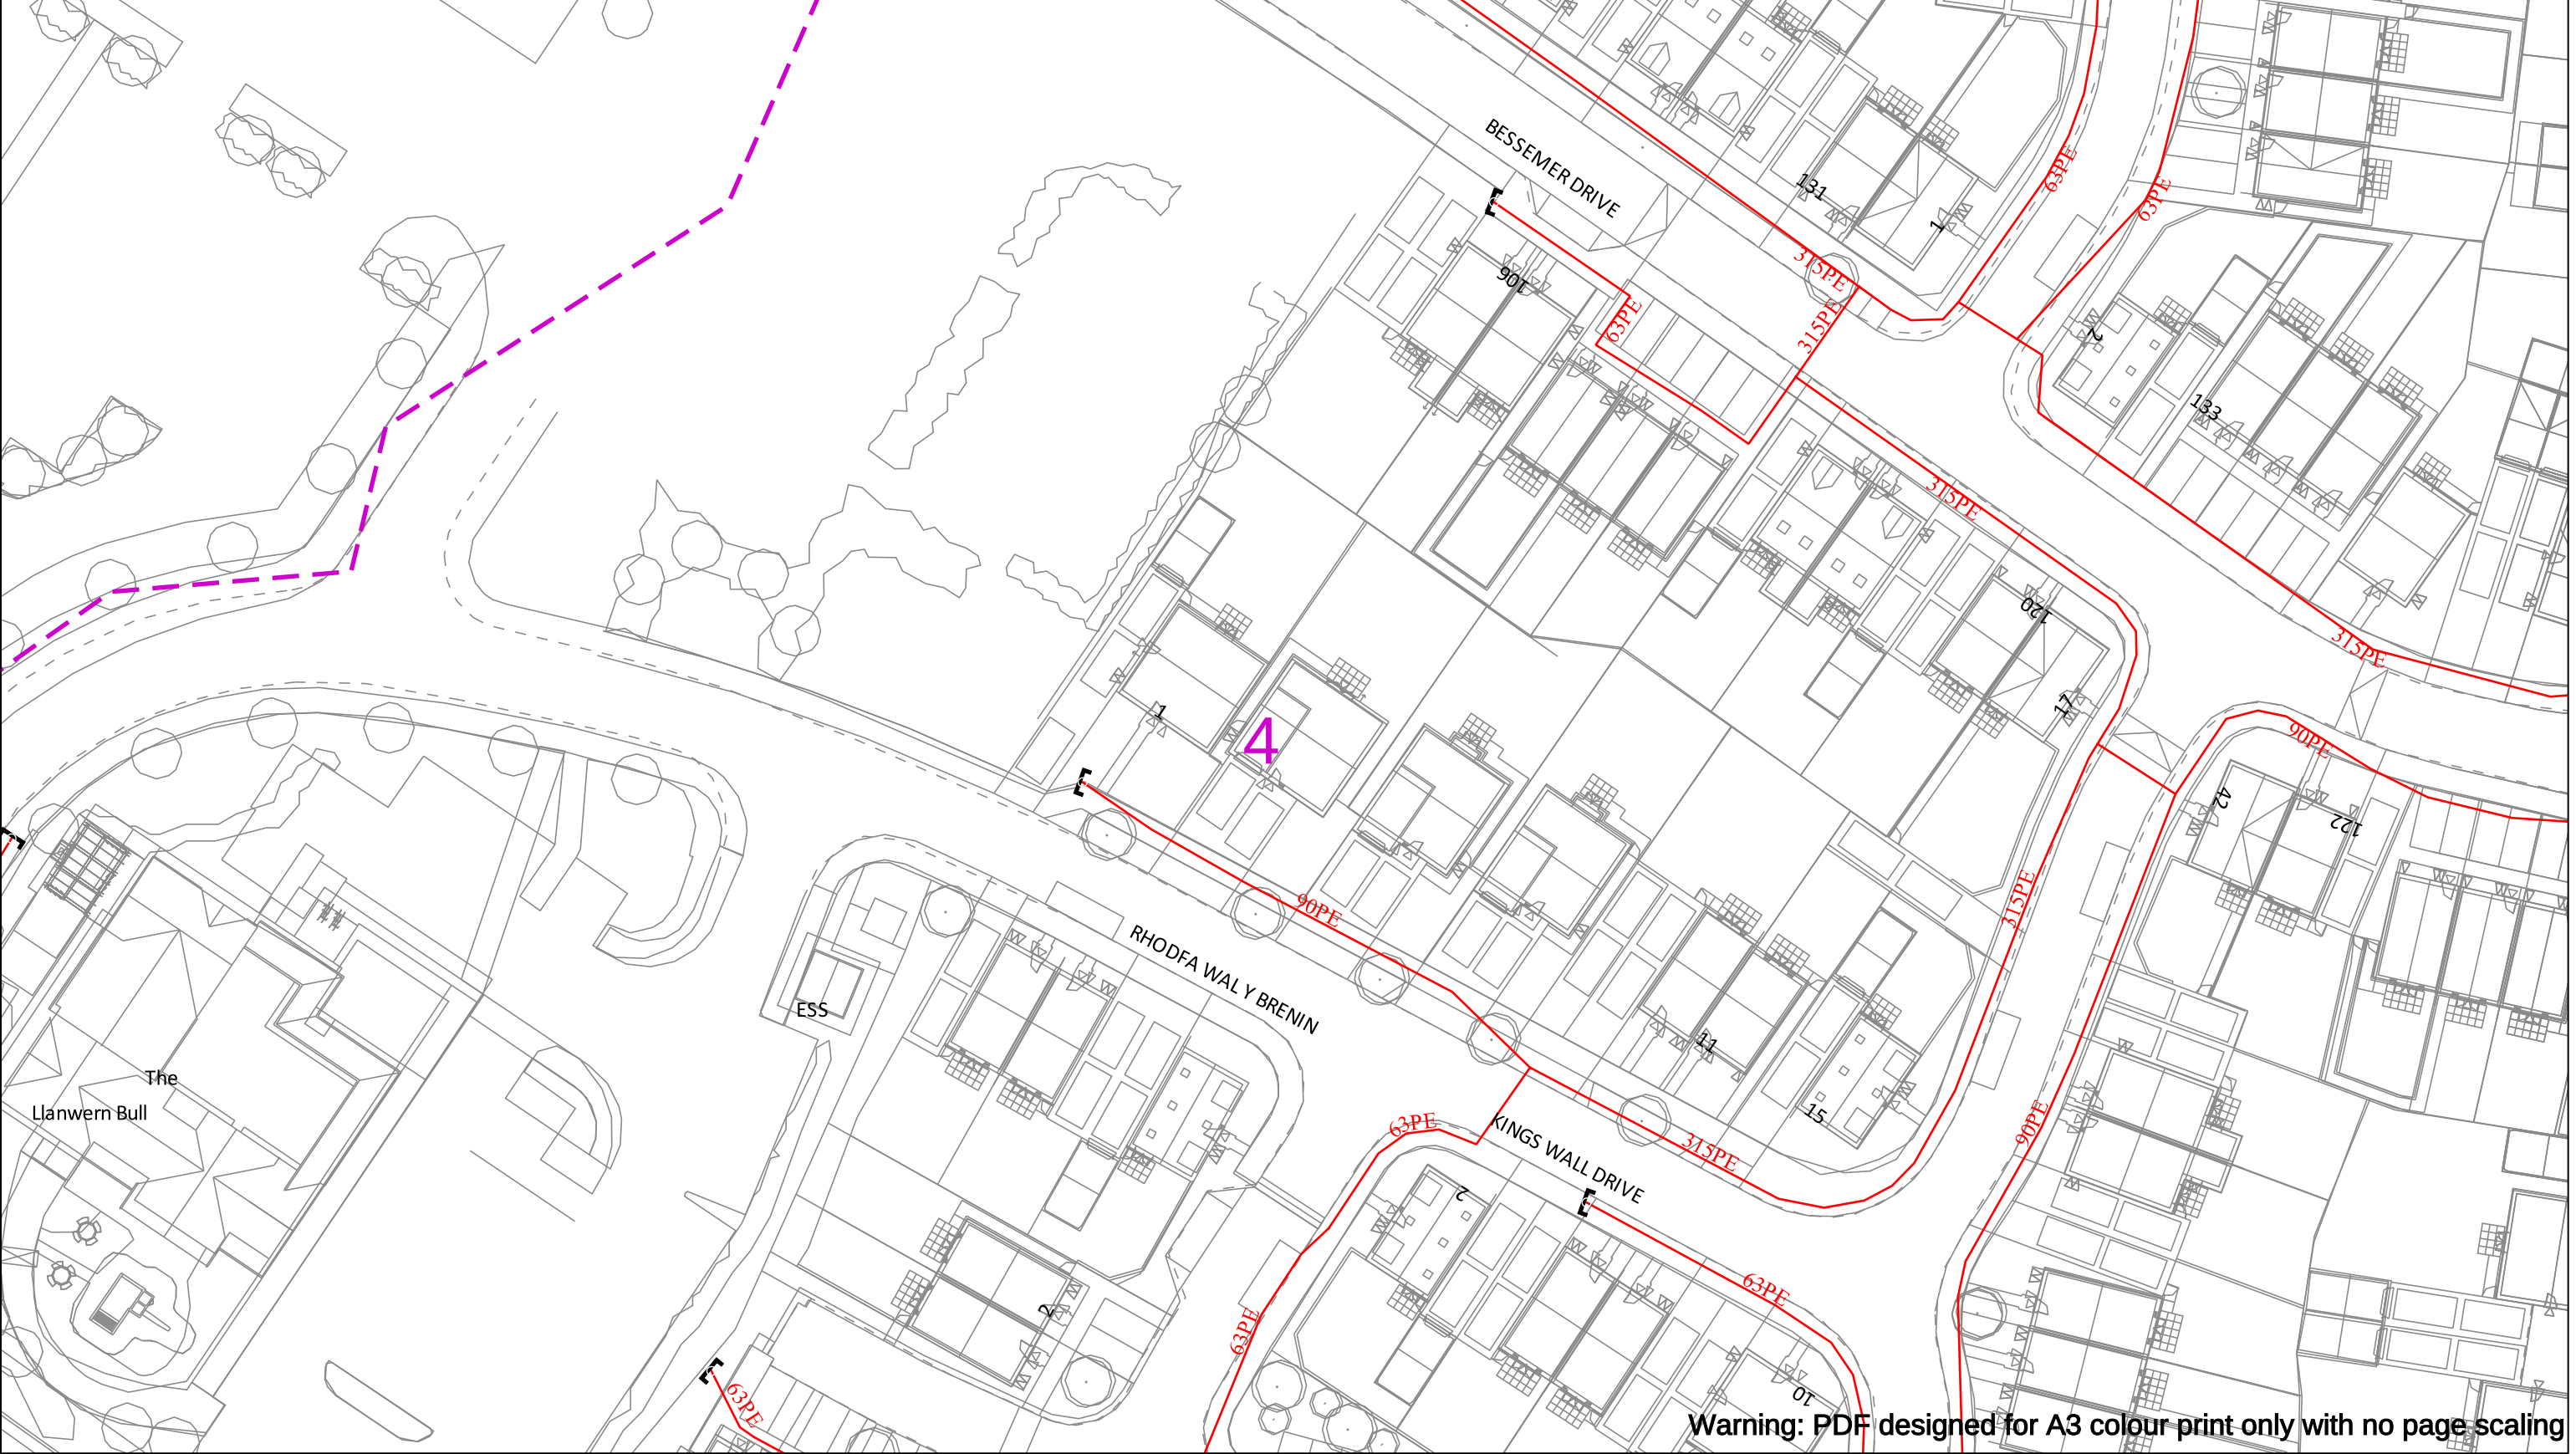

Warning: PDF designed for A3 colour print only with no page scaling

050m

Dig Sites

Area: ----

Line: ----

Date Requested: 19/05/2025

Job Reference: 37335493

Site Location: 335564 186525

Requested by: Mr Geraint Roberts

Your Scheme/Reference: 24/0782

IMPORTANT NOTICES

- This information is given as a guide only and its accuracy cannot be guaranteed
- The plan only shows pipes owned by SSE Utility Solutions Limited, Indigo Pipelines Limited
- Service pipes etc. may not be shown but their presence should be anticipated
- You must use safe digging practices in accordance with H5(G)47 to establish the actual position of mains, services and other apparatus before any mechanical excavation is used
- It is your responsibility to ensure this information is provided to all persons working near our plant
- If in doubt call the SSE Enterprise Dial Before You Dig team on 0345 070 7386.

Please note: If you have overlaps or misalignments between base maps that make it difficult to understand please contact DBYDEnterpriseEnquiries@sse.com or call 0345 070 7386

LP Main

LP Service

MP Main

MP Service

IP Main

Valve Closed

Valve Open

CSEP

Pressure Reduction Station

End Closure

Reducer

Ducting

Gas Supply Point

N

E

S

W

indigo pipelines

Indigo Pipelines Ltd.

Registered Office:

Loddon Reach,

Reading Road,

Arborfield,

Reading,

Berkshire, RG2 9HU

Crown Copyright © - Reproduced by permission of Ordnance Survey on behalf of HMSO. and database right 2025. All rights reserved.

Ordnance Survey Licence number 100030994 (ESRI) and 100048660 (direct).

Plans generated by DigSAFE Pro™ software provided by LinesearchbeforeUdig.