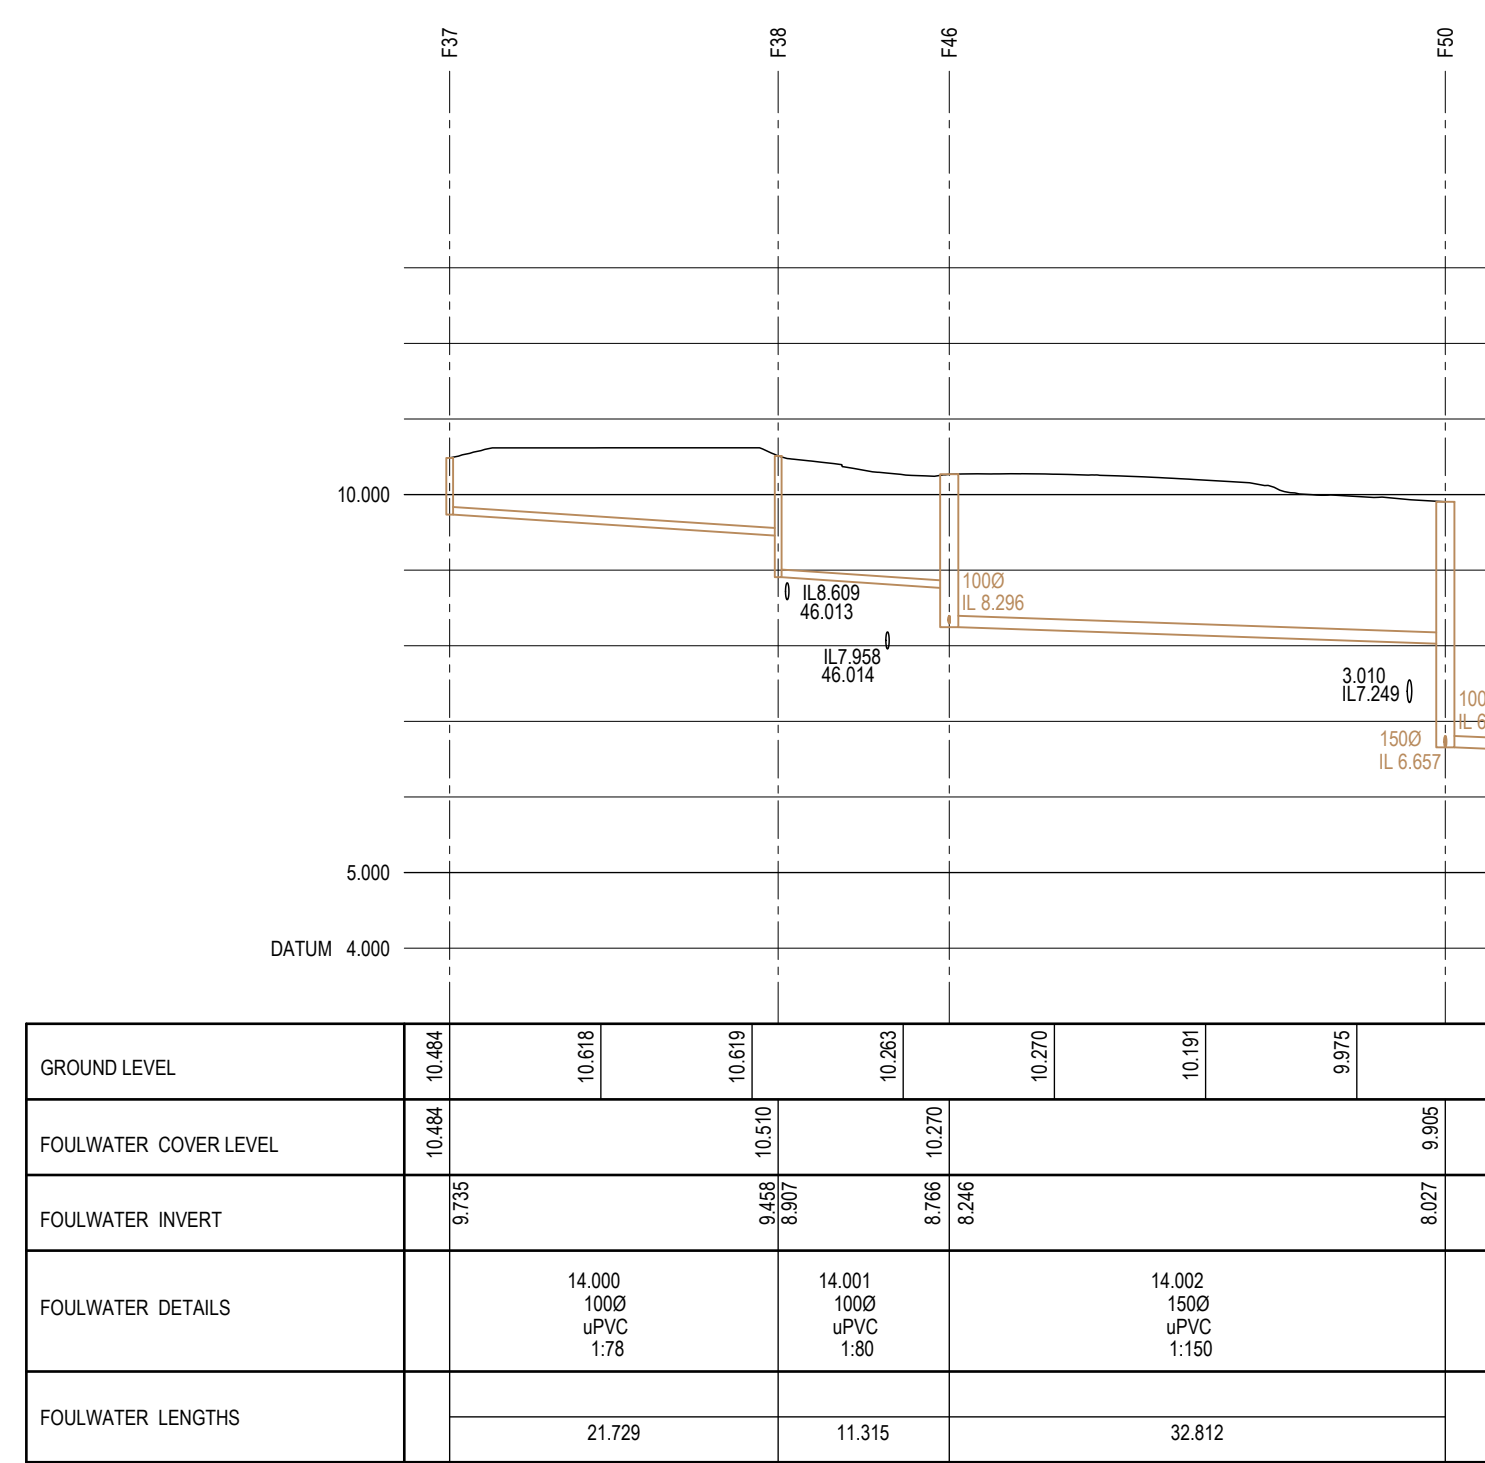
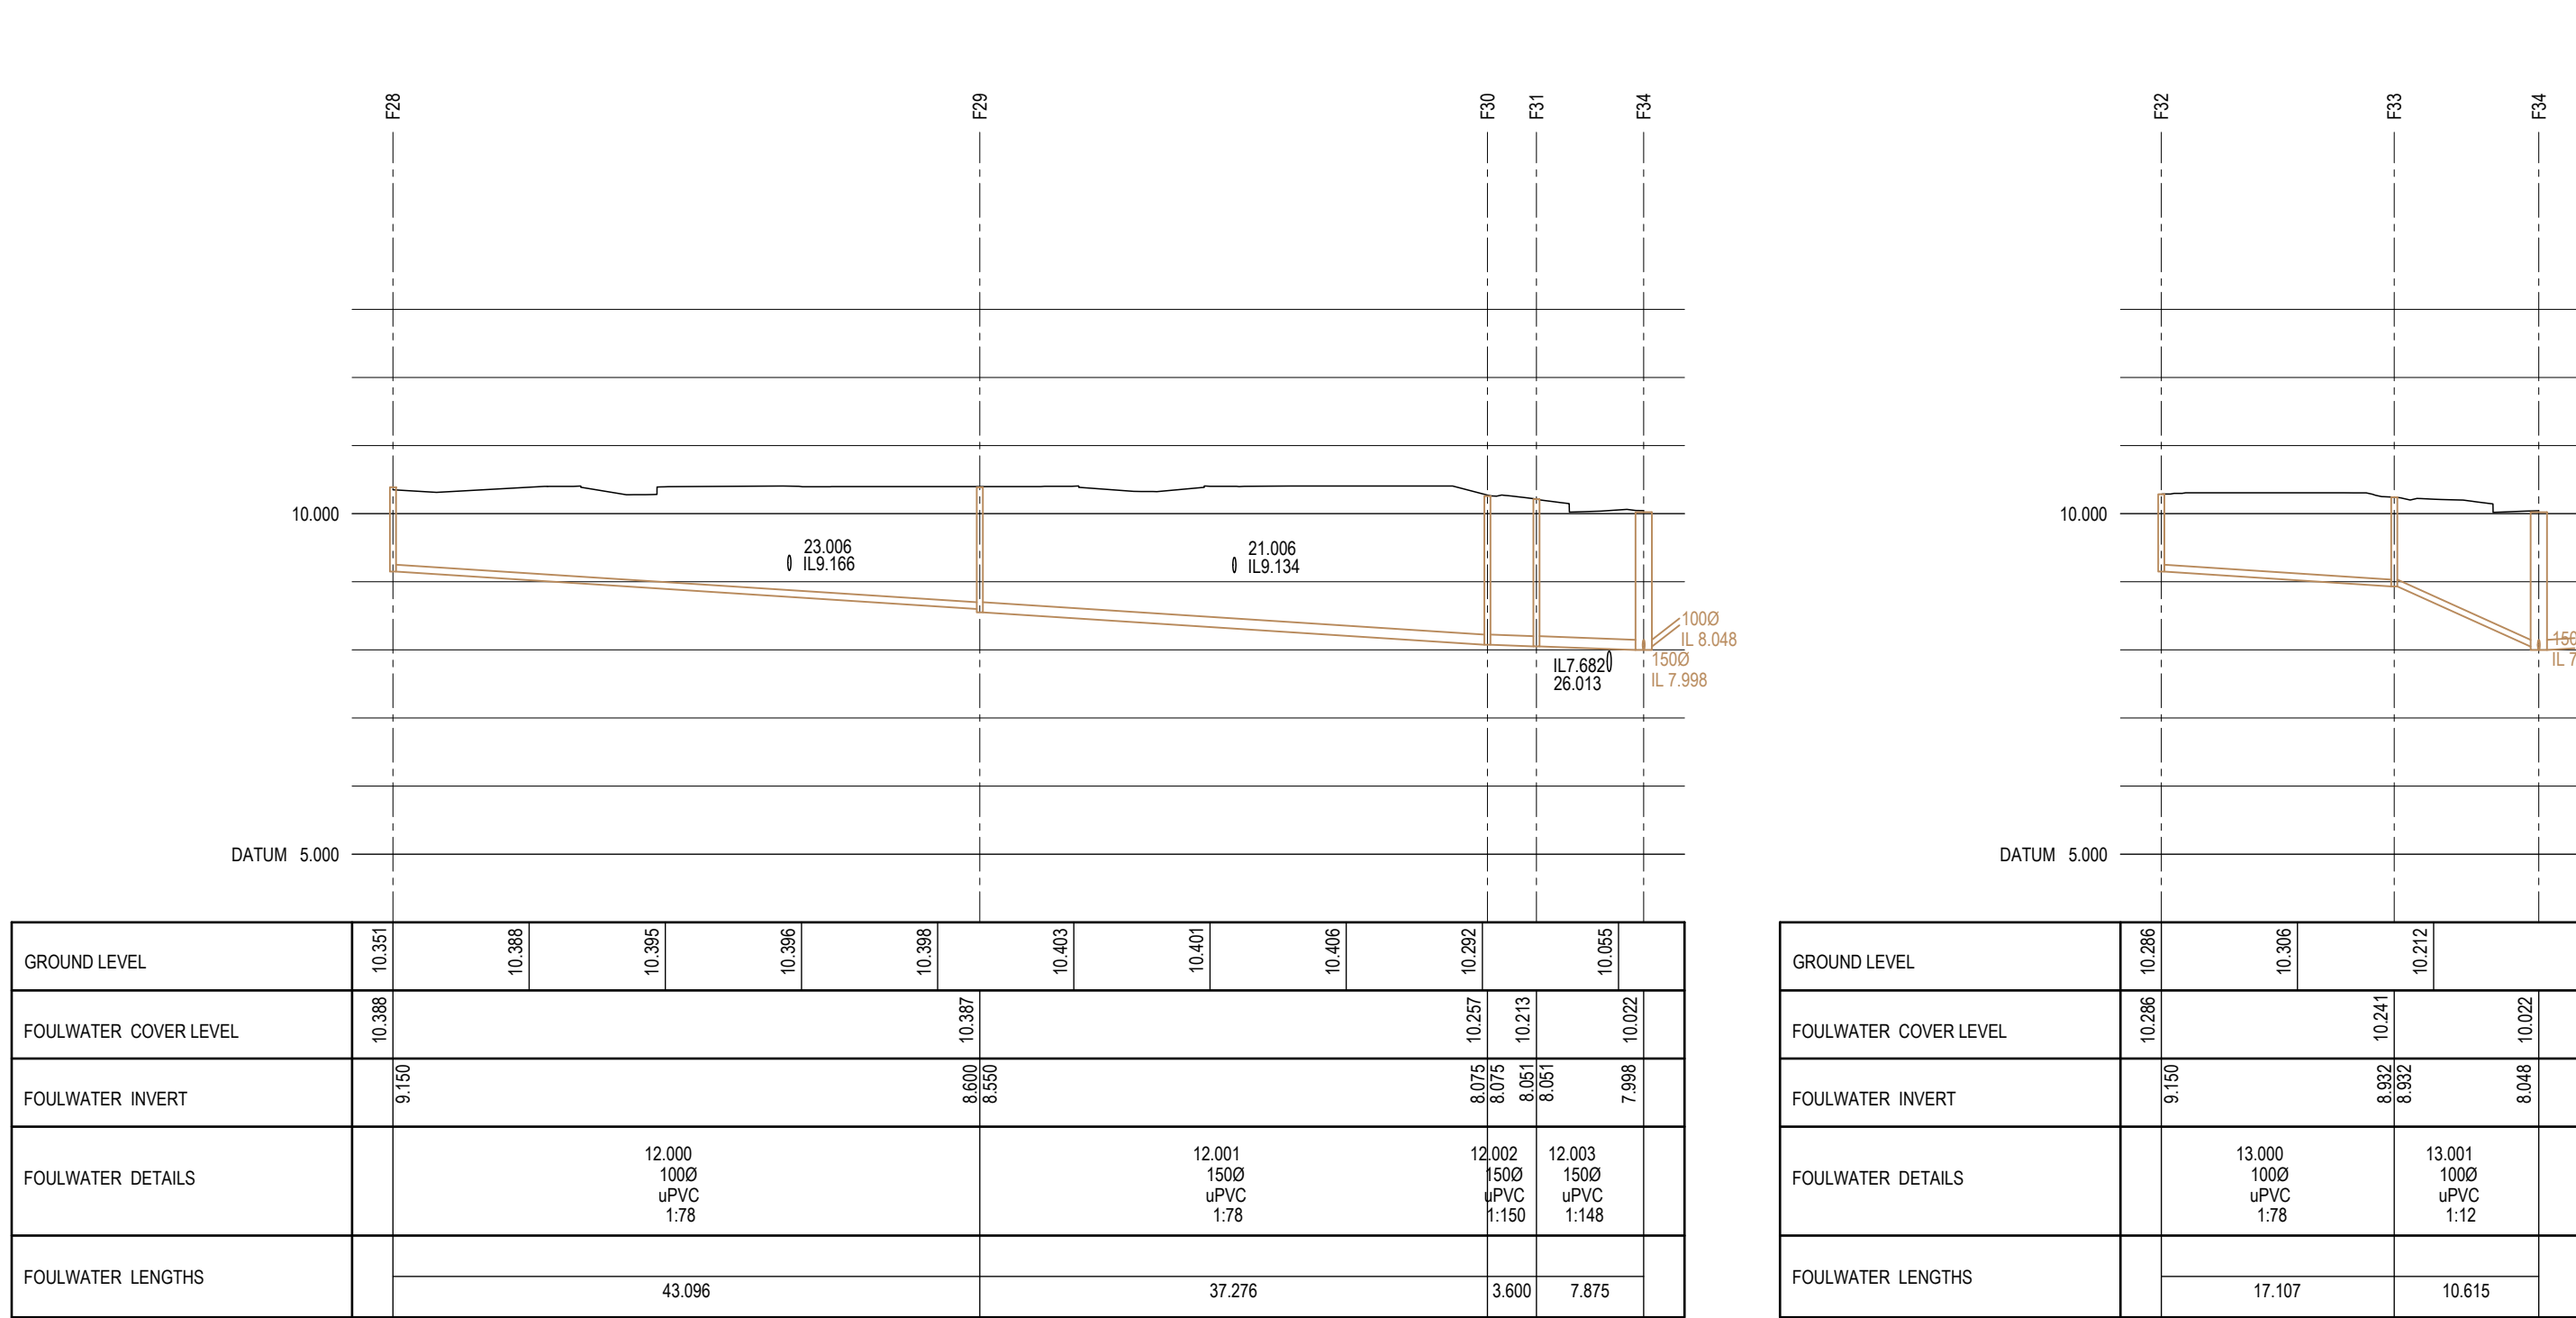
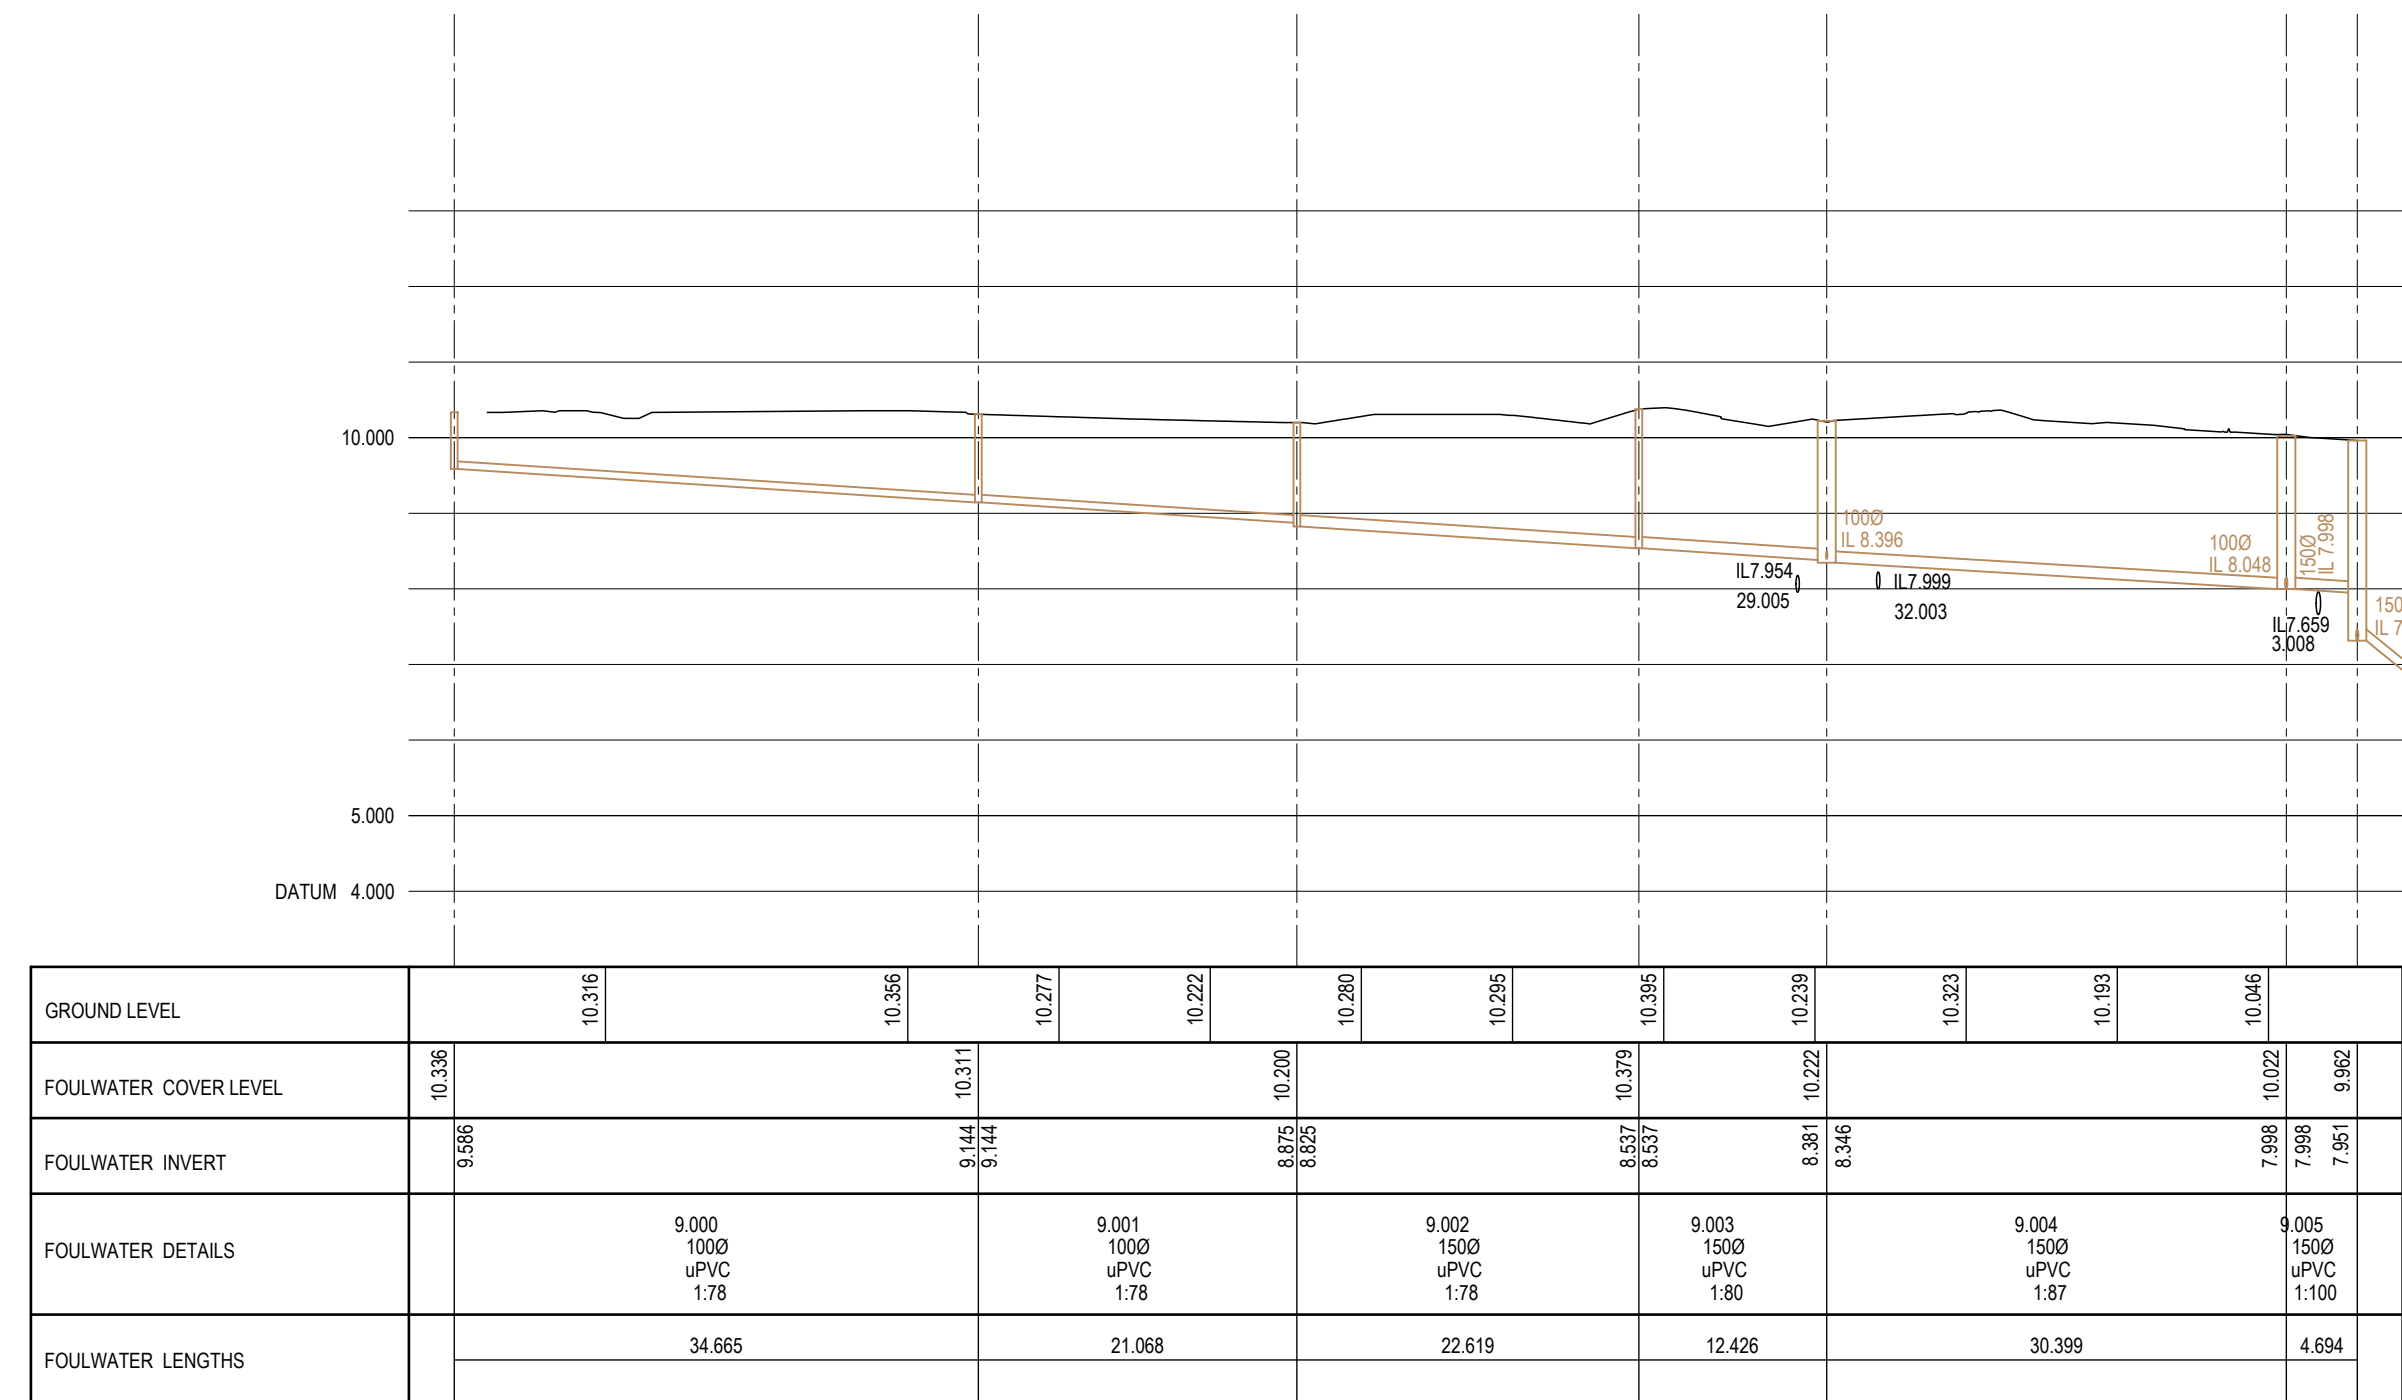
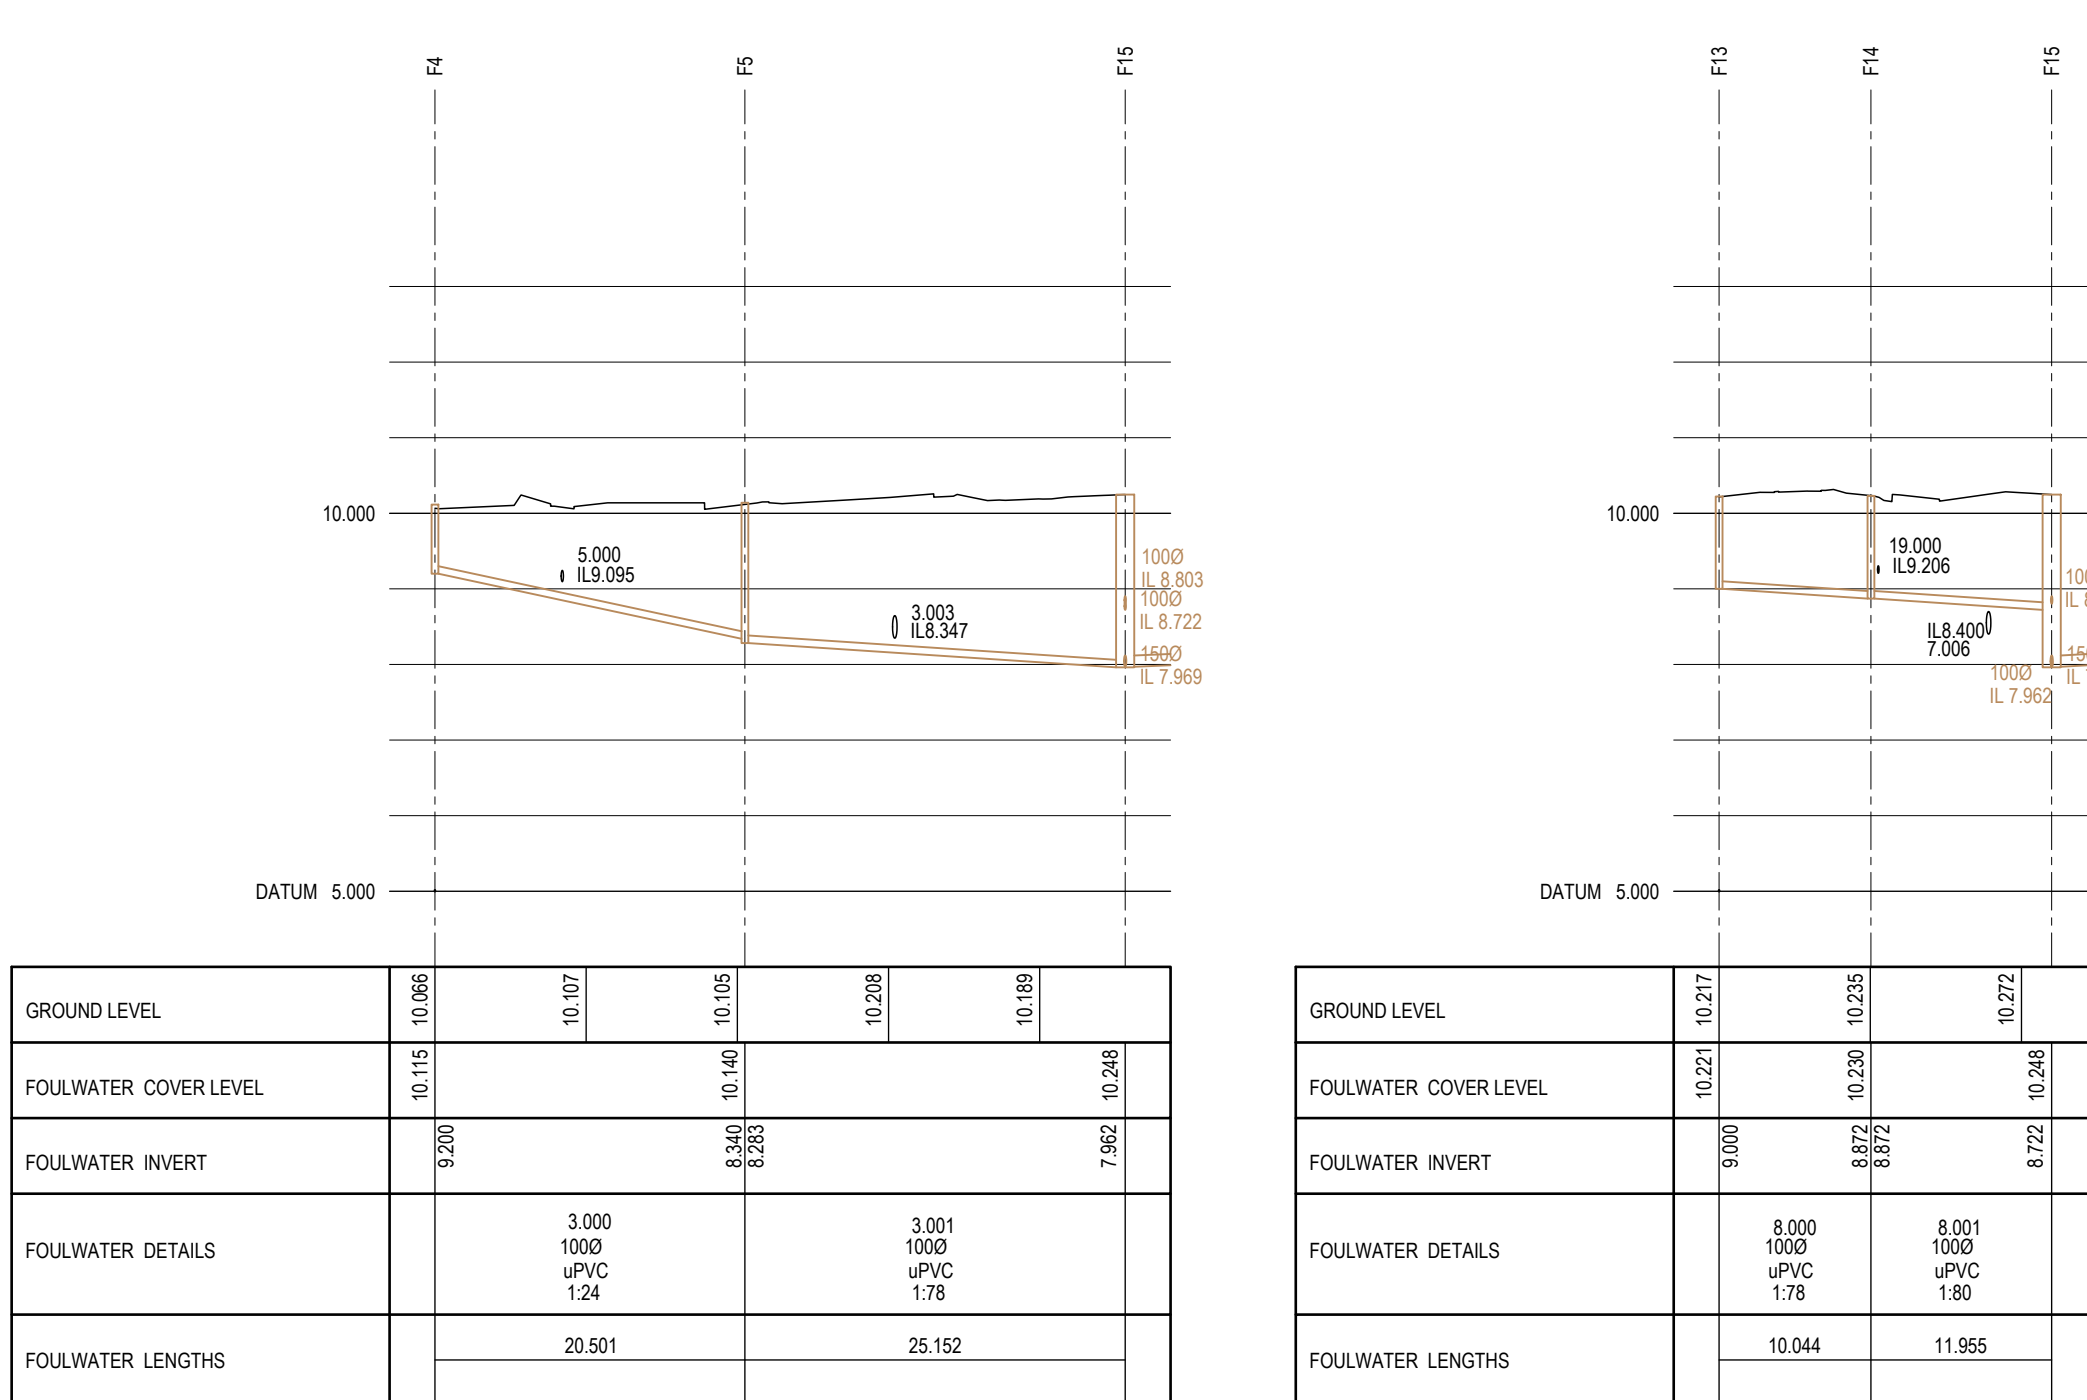
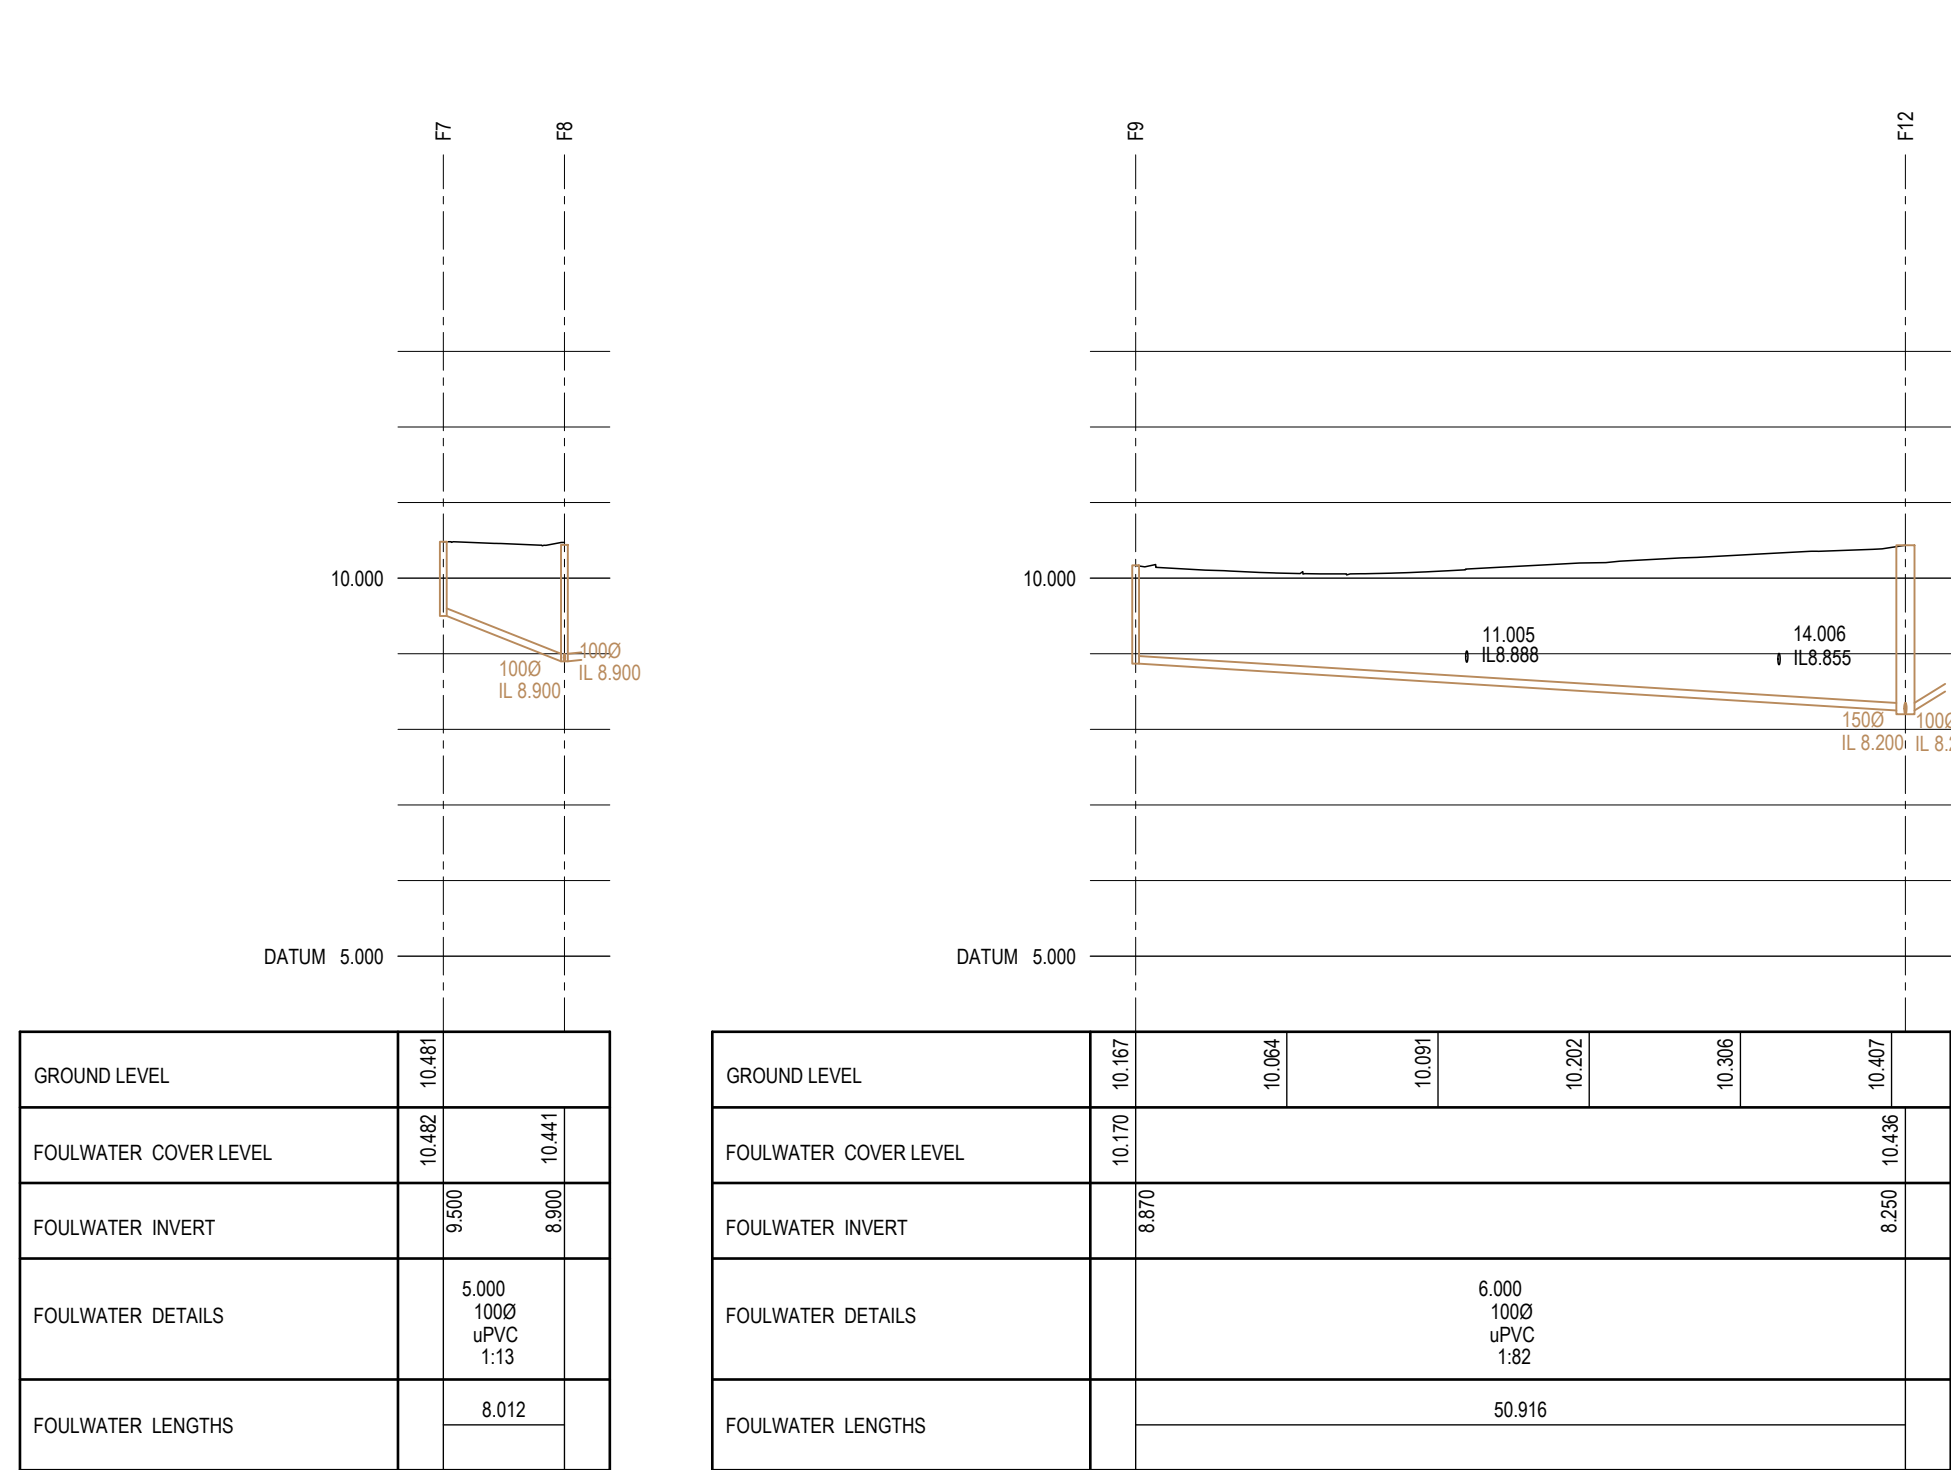


[illegible]

REV:	DATE:	DETAILS:	BY:	CHK:
AMENDMENTS				
CLIENT:				



FIGURE 1

Old Town Dock

DRAWING TITLE:

**Foul Drainage
Longitudinal Sections
Sheet 1 of 2**

DRAWN:	CHK:	STATUS:	SCALE AT A0:
MP	SJD	PRELIMINARY	AS SHOWN
DATE:	JOB NO.	DESG. NO.	REV.
23.01.26	2579	2010-1	/