

46 CAERAU ROAD, NEWPORT


AS EXISTING



FRONT ELEVATION




SIDE ELEVATION

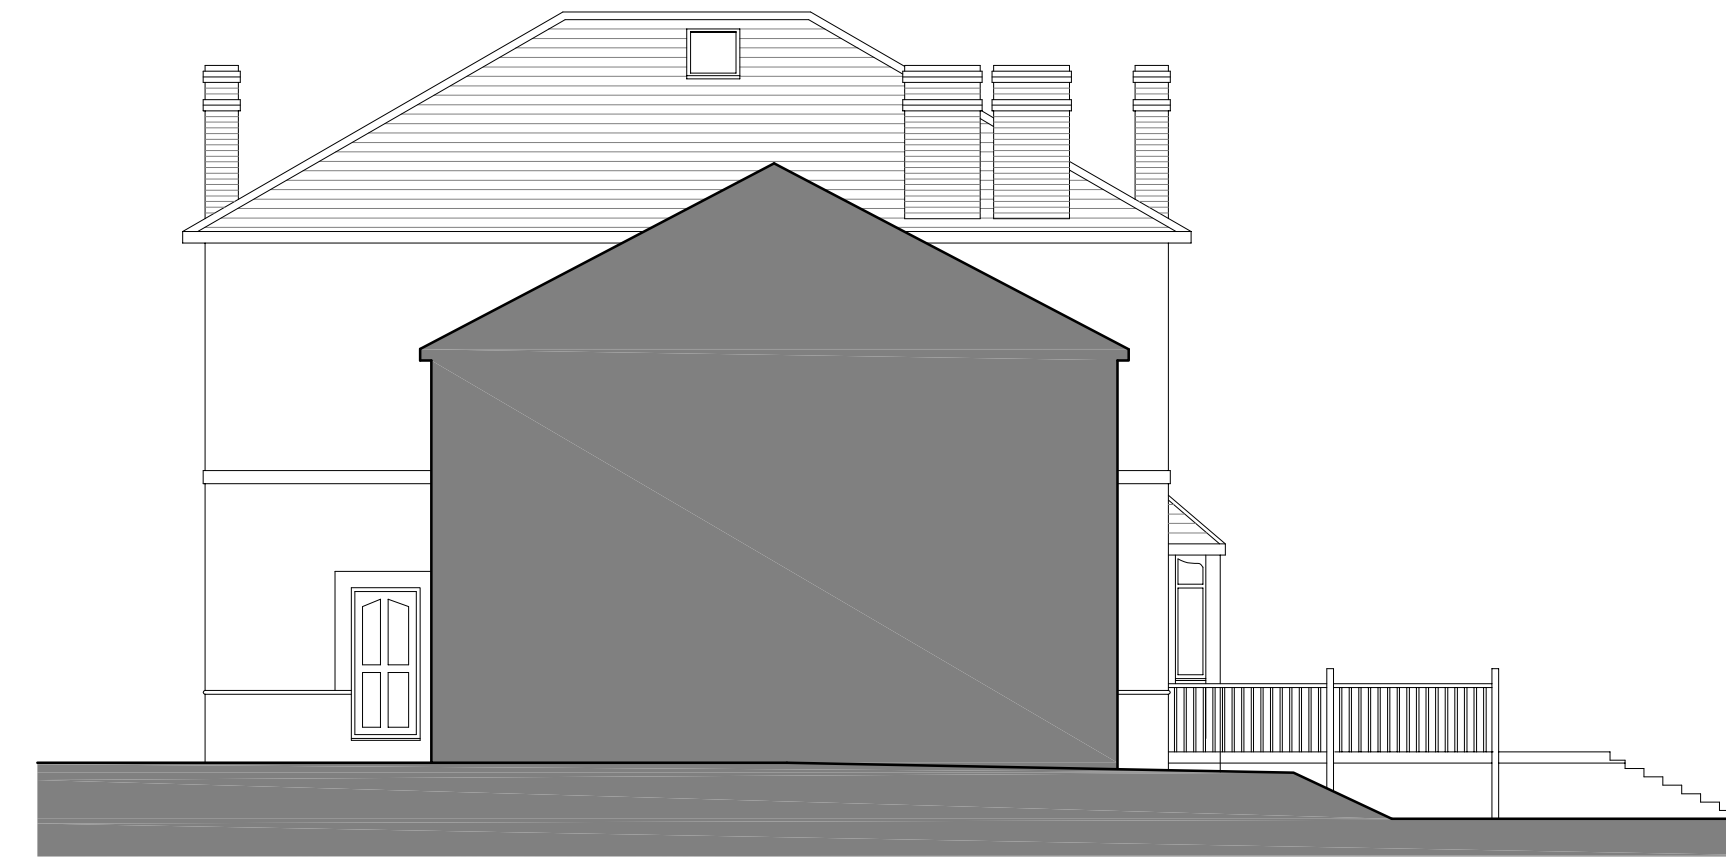


REAR ELEVATION



SIDE ELEVATION

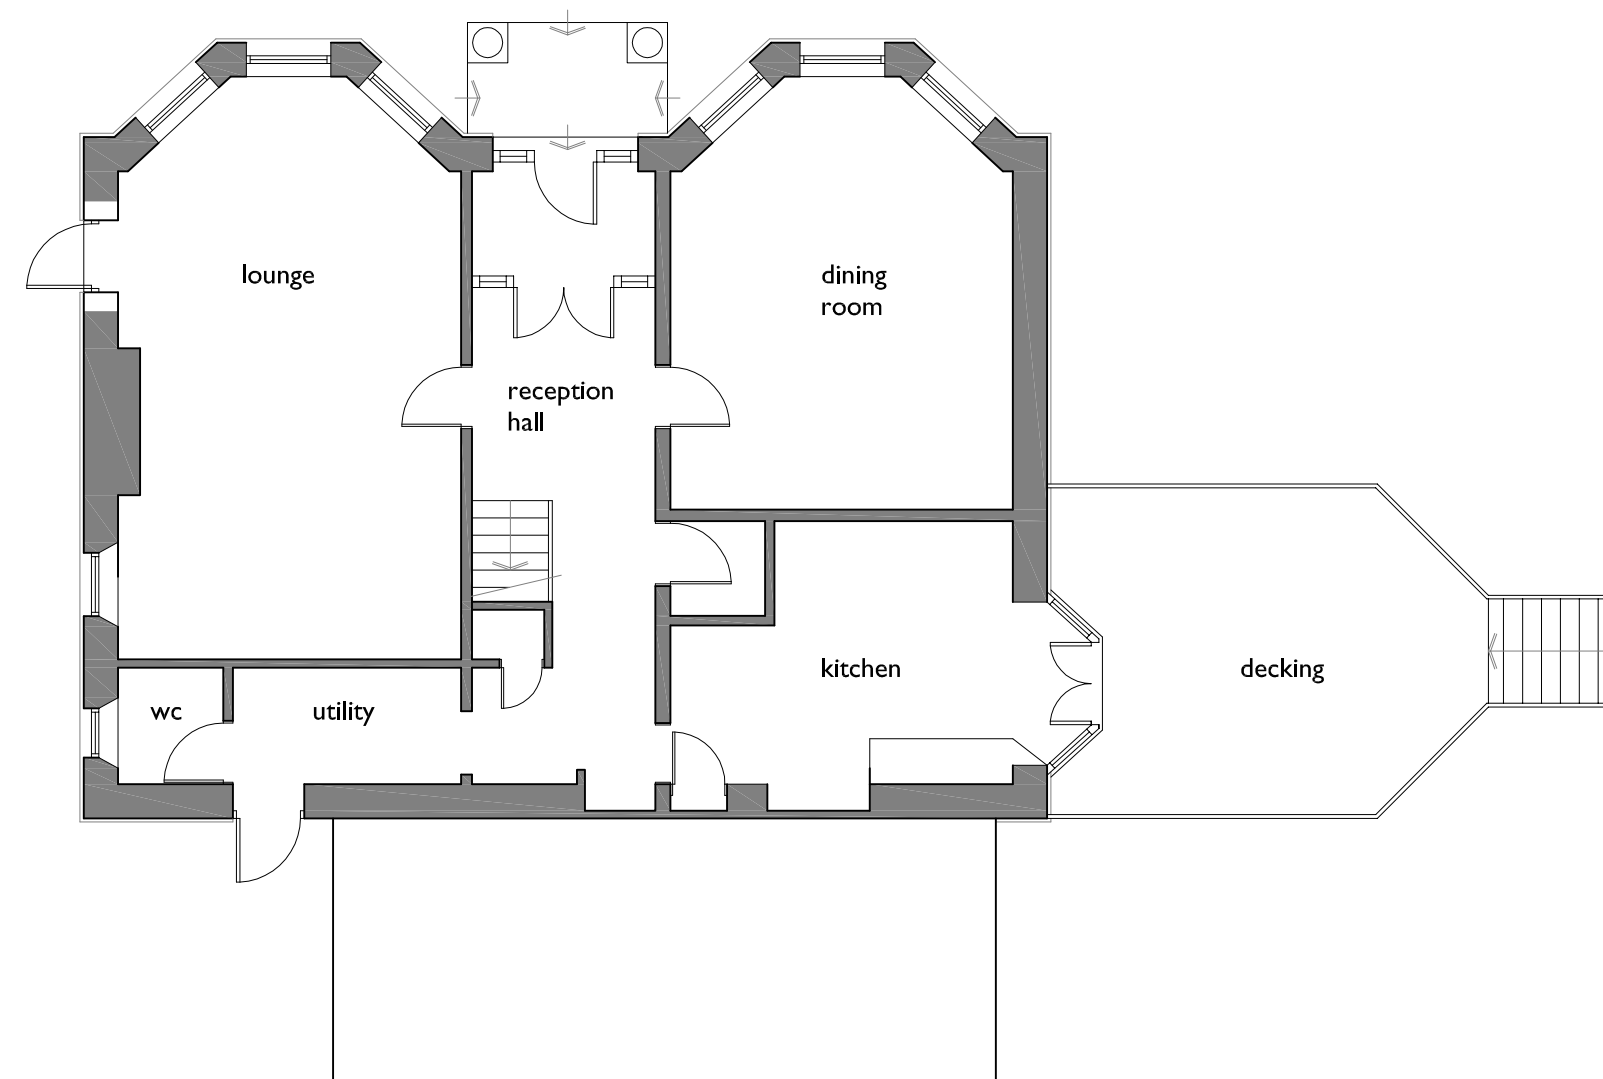

GROUND FLOOR PLAN

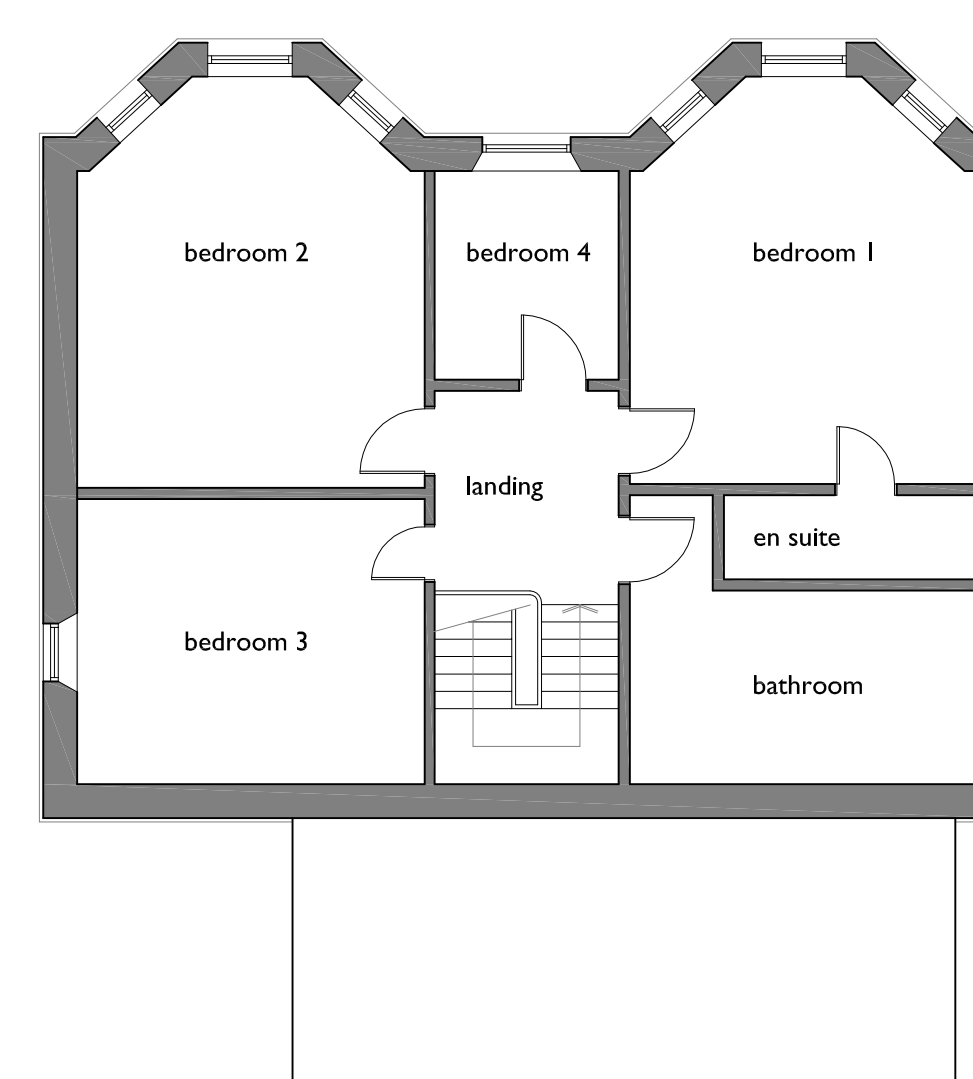

FIRST FLOOR PLAN

SCALE THIS DRAWING ONLY FOR
PLANNING PURPOSES CHECK ALL
DIMENSIONS ON SITE

This drawing is to establish design intent. The contractor is responsible for quantities, dimensions, verification of site conditions, compliance with contract documents for information that pertains to the fabrication processes or techniques of construction and for the co-ordination of work with all trades. All errors or omissions are to be reported to the designers.

Original drawing size A1

-	-	-	-	-
Rq	Date	Description	Rq	Checklist

Client	MR. R. AZIZ				
Project	SIDE EXTENSION AND LOFT CONVERSION AT 46 CAERAU ROAD, NEWPORT.				
Title	PLANS AND ELEVATIONS AS EXISTING			Scale	1:100-1:250 @ A1 1:300-1:2500 @ A3
Status	PLANNING	Screen Print	Date	May 2025	Approved --- Checked ---
Job No.	2025.499	City No.	PL 02	Rev.	-



59 St Julians Road, Newport,
South Wales, NP19 7RU.

Tel: 07891 973844
Email: jason@ajttechdesign.co.uk