


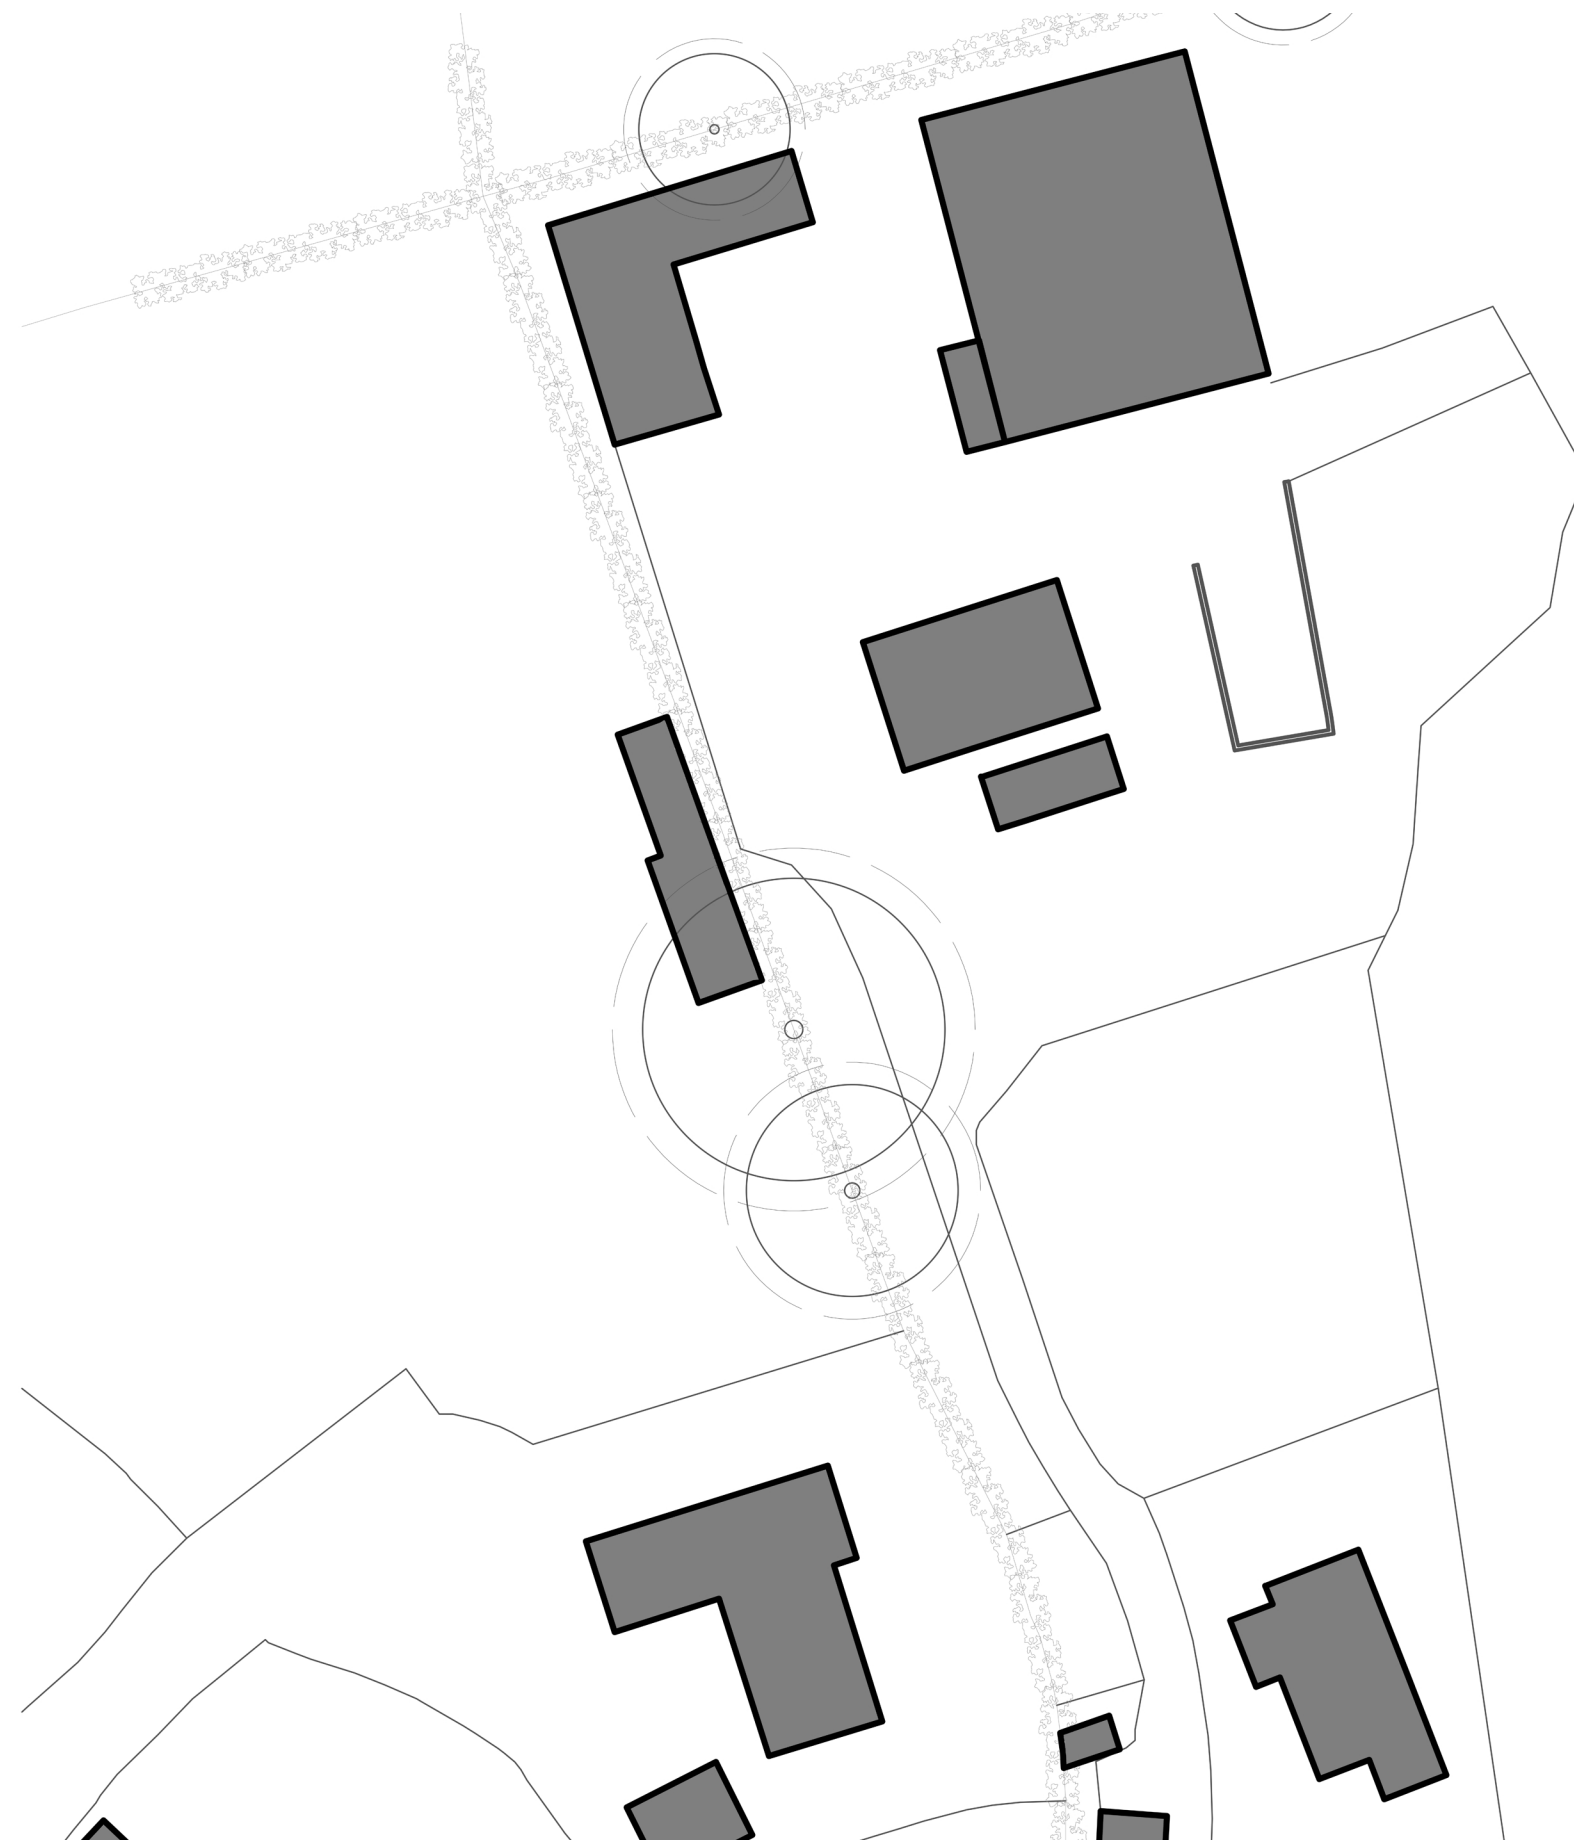

WILCRICK
DESIGN

PLANNING

Tony Reece,
New Holding,
Chapel Lane,
Llandeudaud,
Newport,
NP18 2AF

DJ

31/03/2025

REVISION

SITE BLOCK PLAN AS
EXISTING

EX - 100

SCALE

1:500 @ A3

