

Proposed Hedge Planting


Hazel	Corylus Avellana	40-60cm	25%
Holly Mix	Ilex Aquifolium	40-60cm	25%
Wild Cherry	Prunus Avium	40-60cm	25%
Pedunculate oak	Quercus Robur	40-60cm	10%
Crab Apple	Malus	40-60cm	10%
Wild Roses	Rosa Acicularis	40-60cm	5%

Proposed Wildflower Planting

Chamomile Corn	Anthemis Arvensis	30-50cm	15%
Corn Cocker	Agrostemema Githago	50-70cm	45%
Cornflower	Centaurea Cyanus	20-80cm	20%
Marigold Corn	Chrysanthemum Segetum	30-50cm	15%
Common Poppy	Papaver Rhoëas	50-70cm	5%

Planting Specification and Maintenance

- Planting to be undertaken in first season prior to completion of construction operations.
- All plants to be bare root transplants.
- Spiral rabbit gaurds to all plants.
- Canes to all hedge plants.
- Identify and mark dead or dying plants in August and replace in November.
- Hedge to be kept under 2.5m in height.

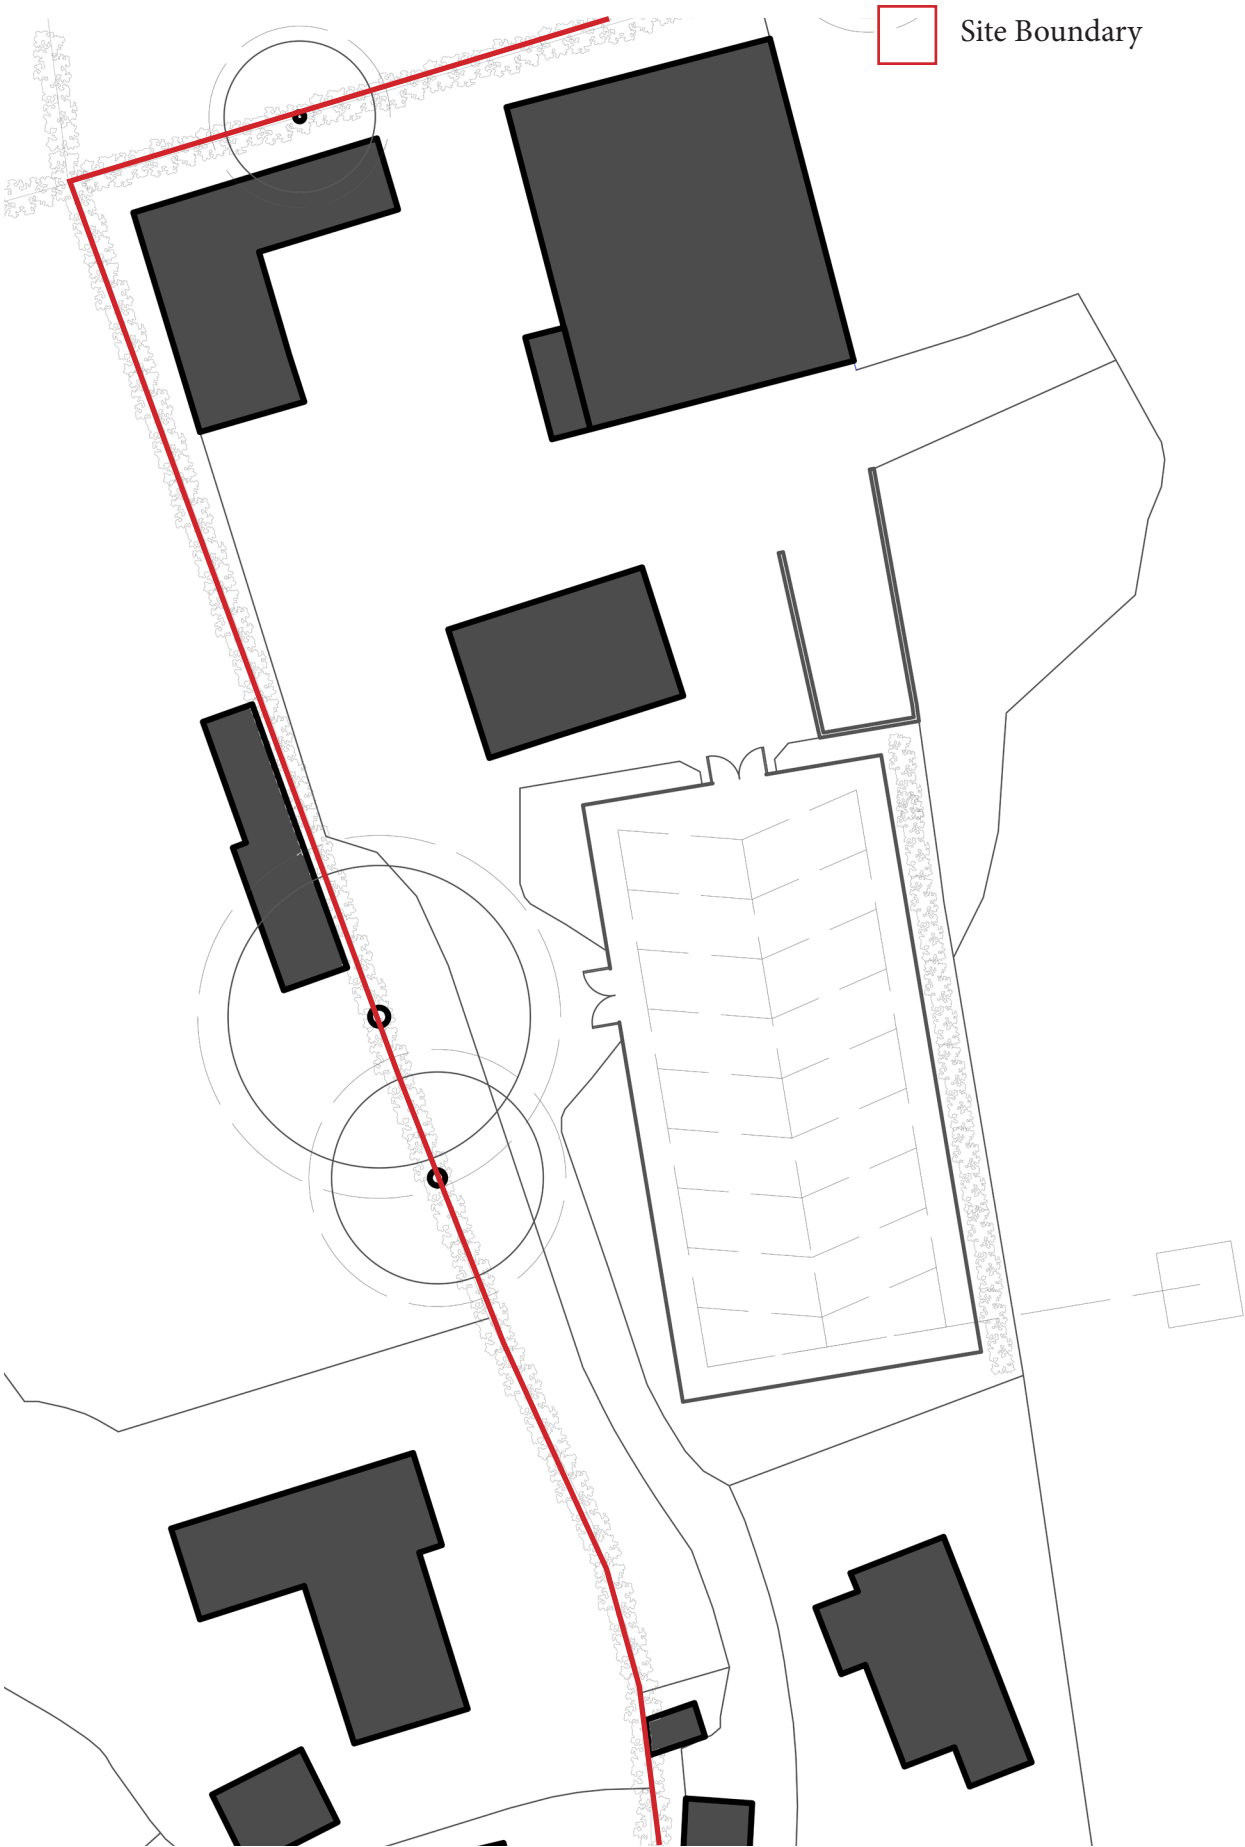

PLANNING

Tony Reece,
New Holding,
Chapel Lane,
Llandeud,
Newport,
NP18 2AF

DJ 31/03/2025

REVISION

Landscape Planting
and Management Plan

SC - 200

SCALE 1:500 @ A3