

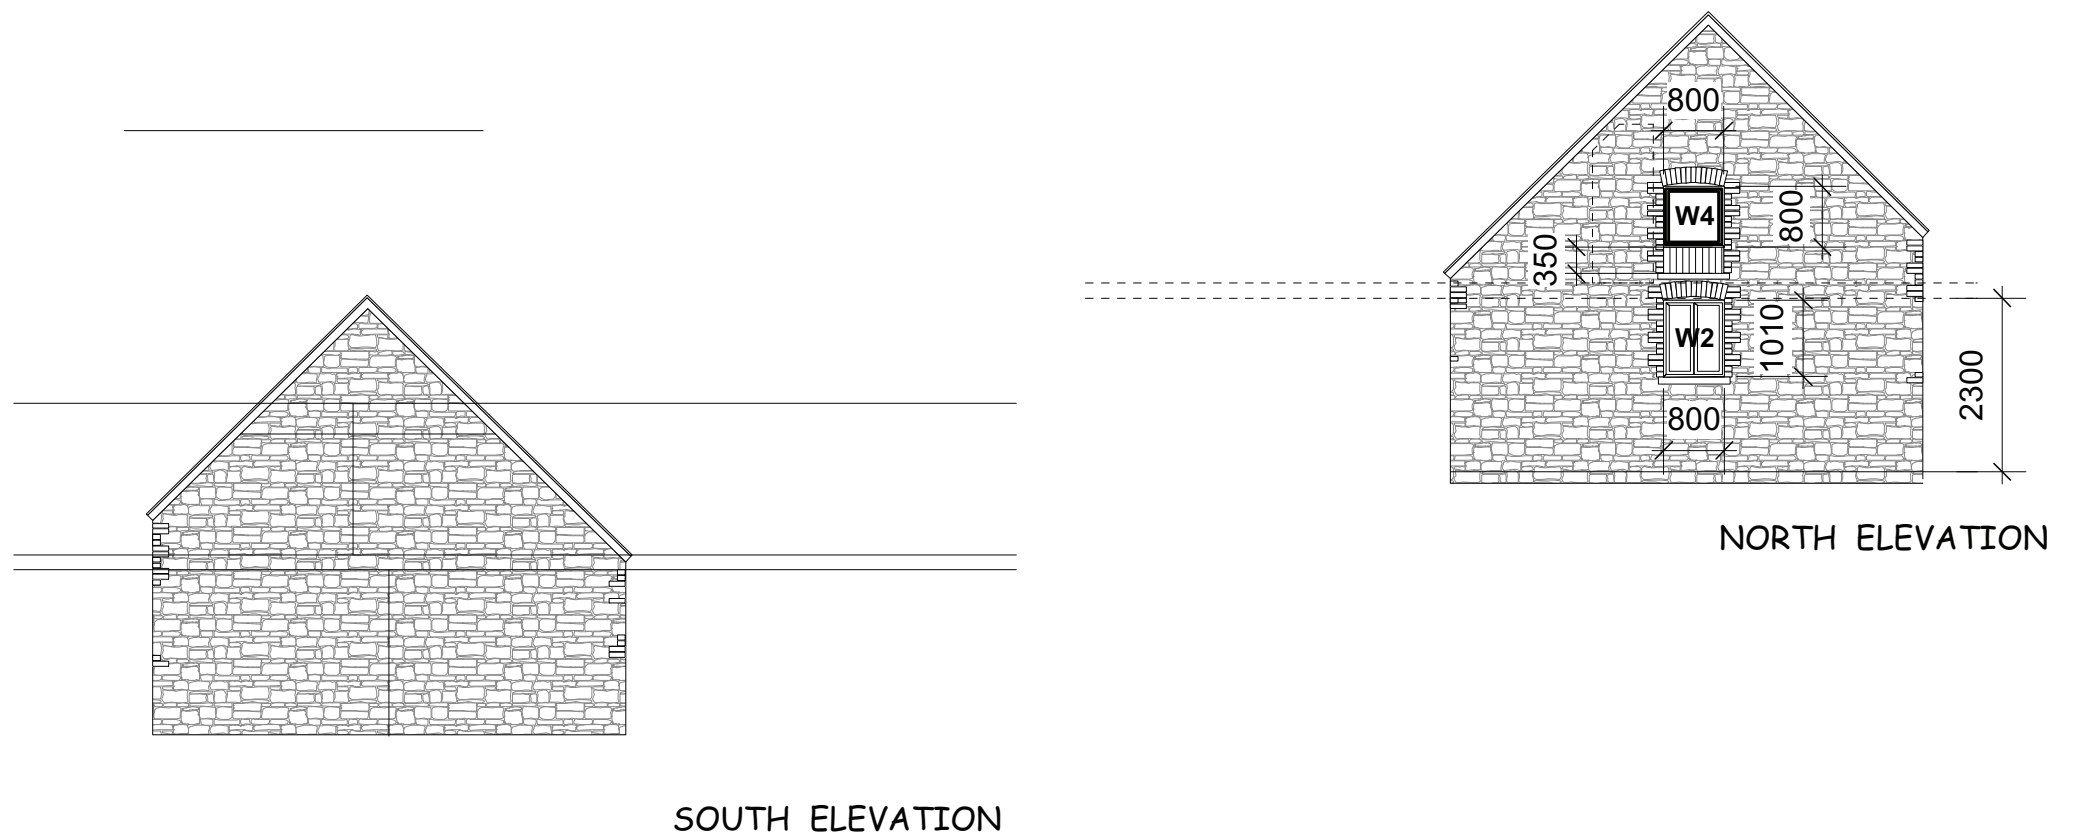


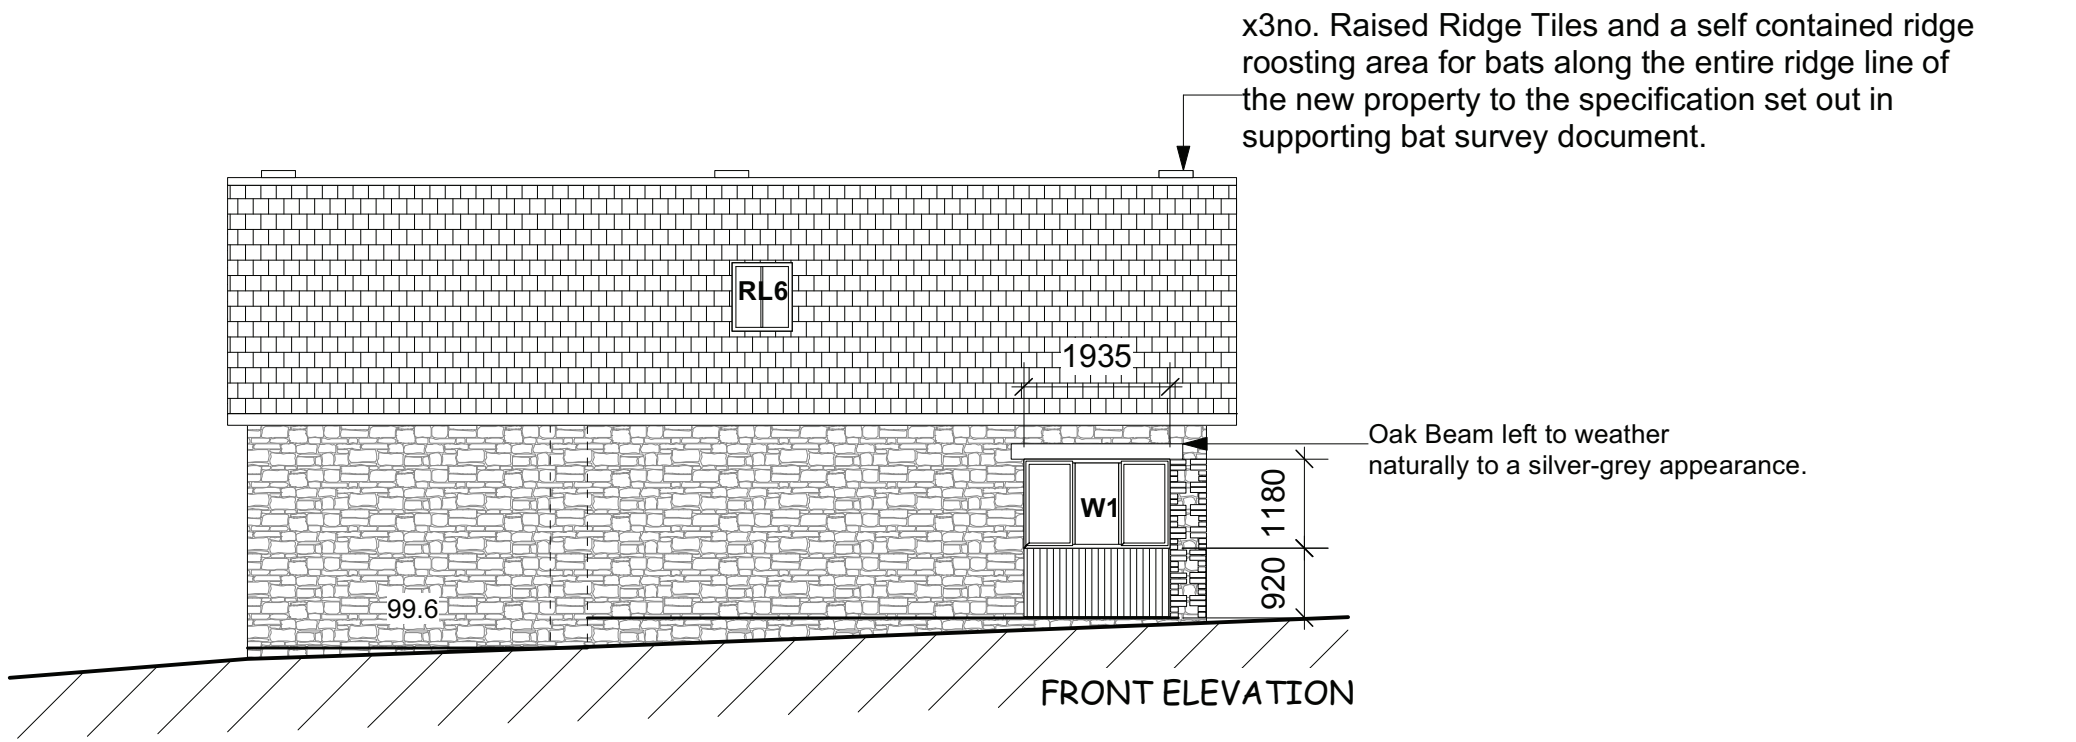

Materials

Roof - Natural slate tiles
Fascia board - Black painted softwood
Walls - Stone to match existing
Guttering - Black Aluminium
Windows - Naturally finished timber
Doors - Black Powder coated aluminium
Rooflights - Velux GCL MC06 heritage conservation roof windows
Infill panelling - Uk grown Vertical T&G cedar naturally finished.

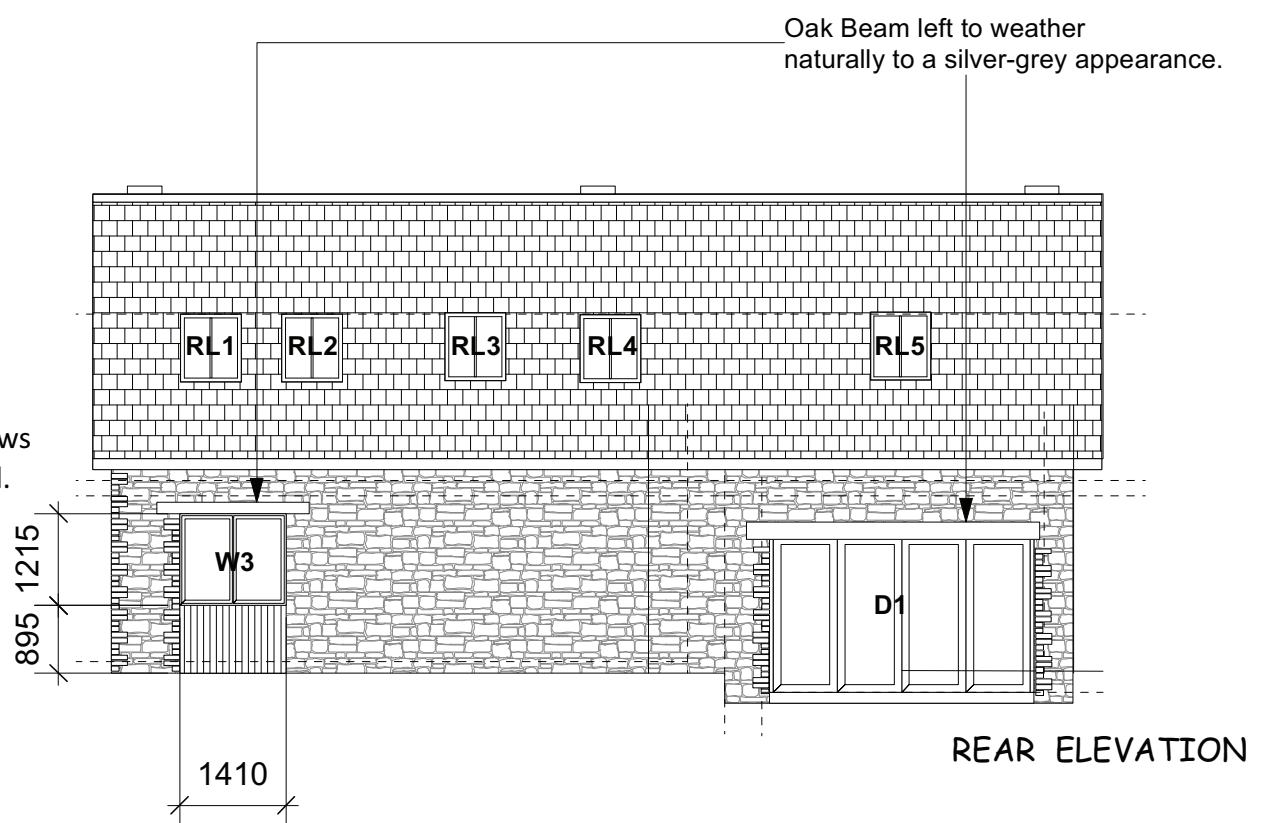

 Skerryvore Designs Ltd skerryvoredesigns.co.uk Phone 01633 897922 Mobile 07816 934352 contact@skerryvoredesigns.co.uk	JOB	DRAWING	DRAWING No. SD120 02 05 F
	TITLE Barn at Coc Y North Lane Rhiwderin NP10 8RR	TITLE Proposed Elevations	SCALE 1:100 @ A3
			DATE June 2026