



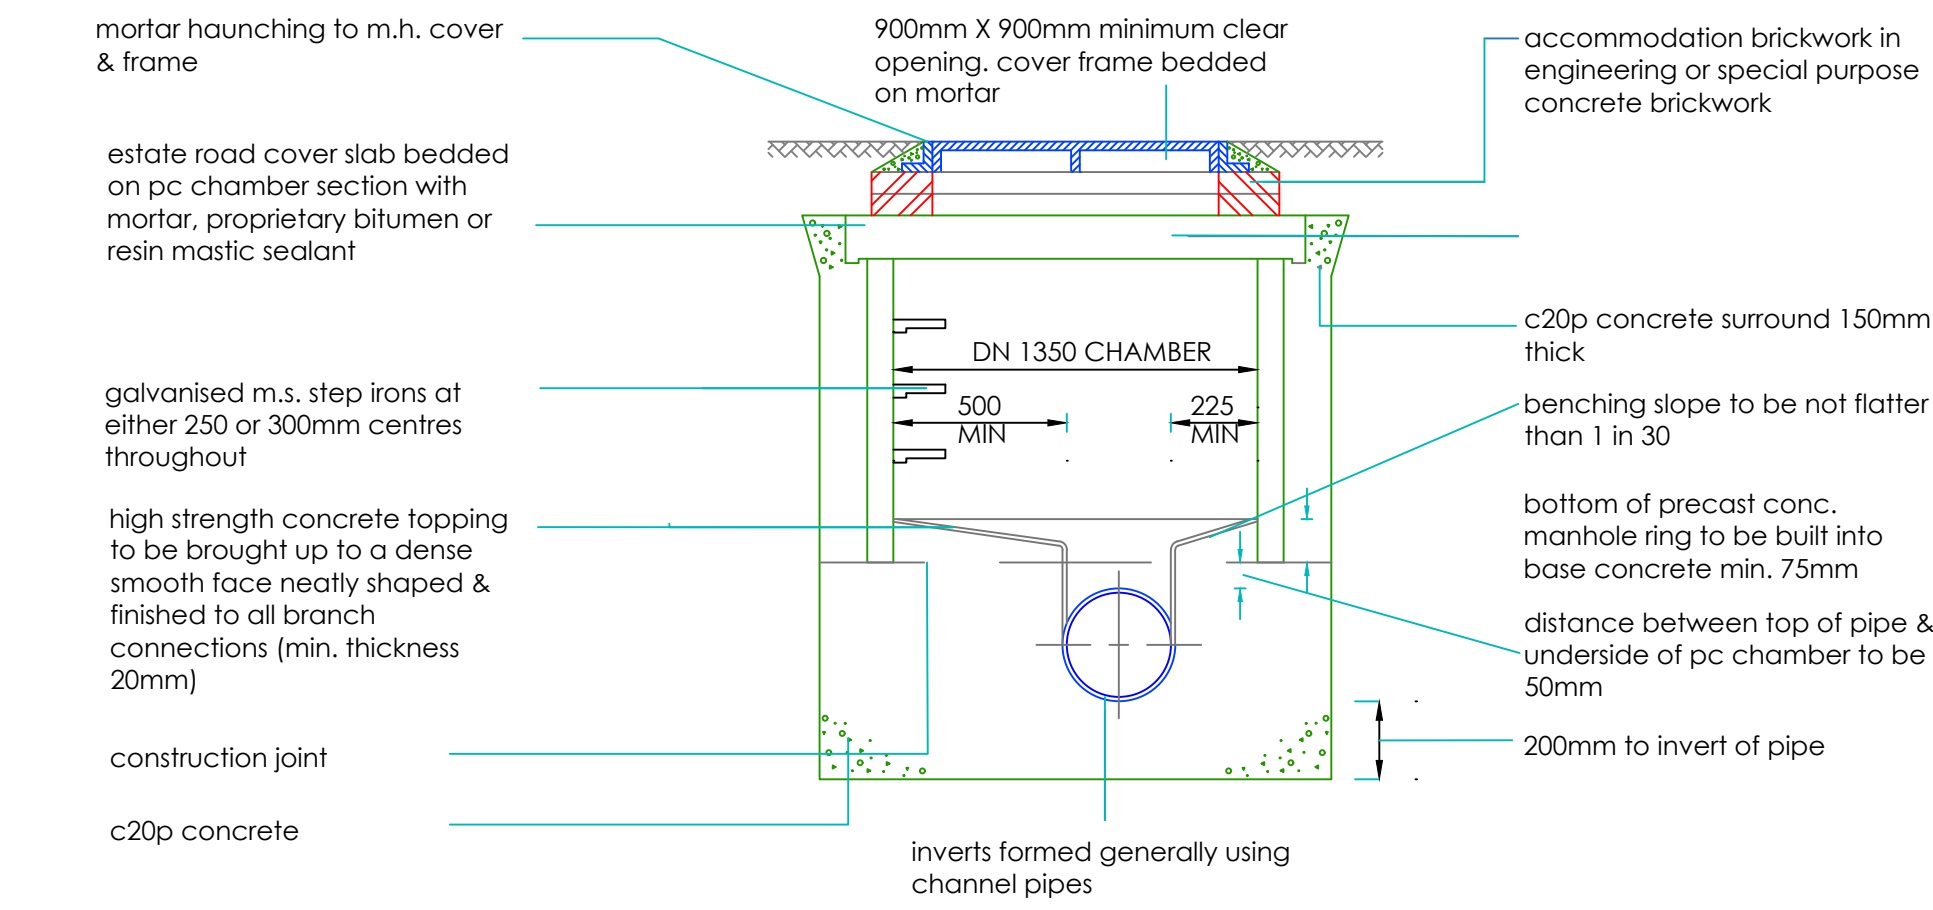


location of this type of manhole restricted to areas where grade b class 1 covers are to be used


01 | STANDARD MANHOLE SECTION

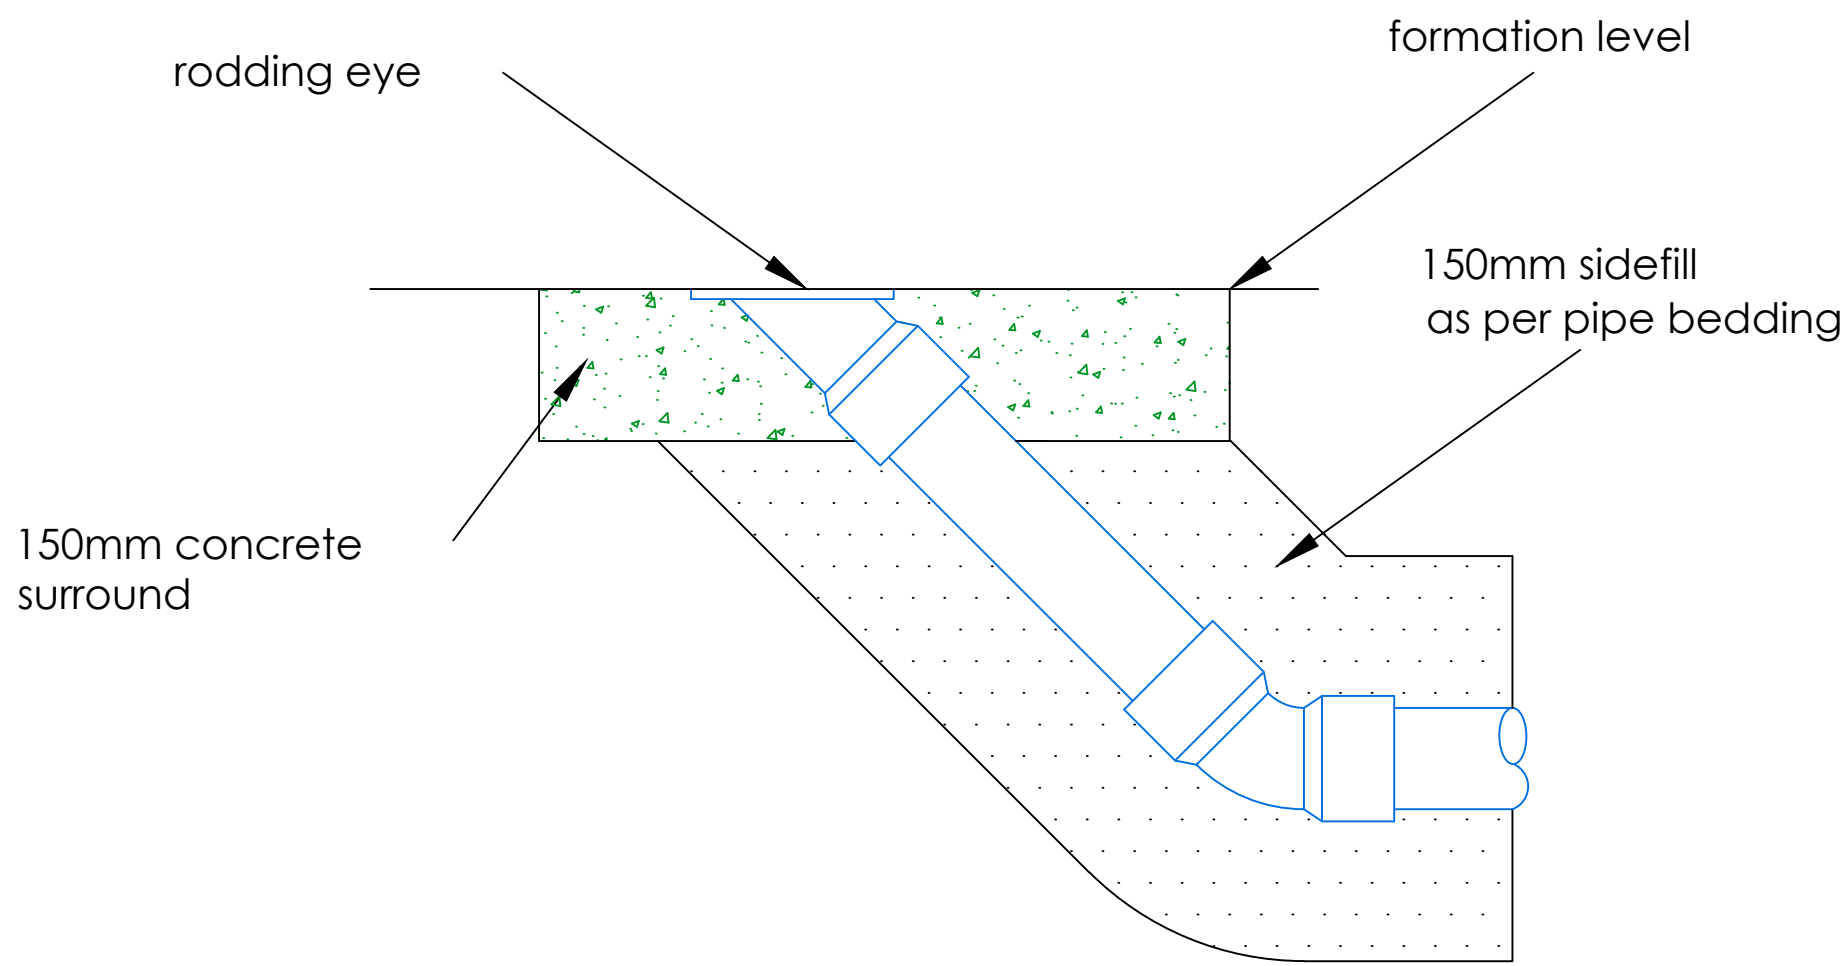


04 | STANDARD RODDING EYE SECTION

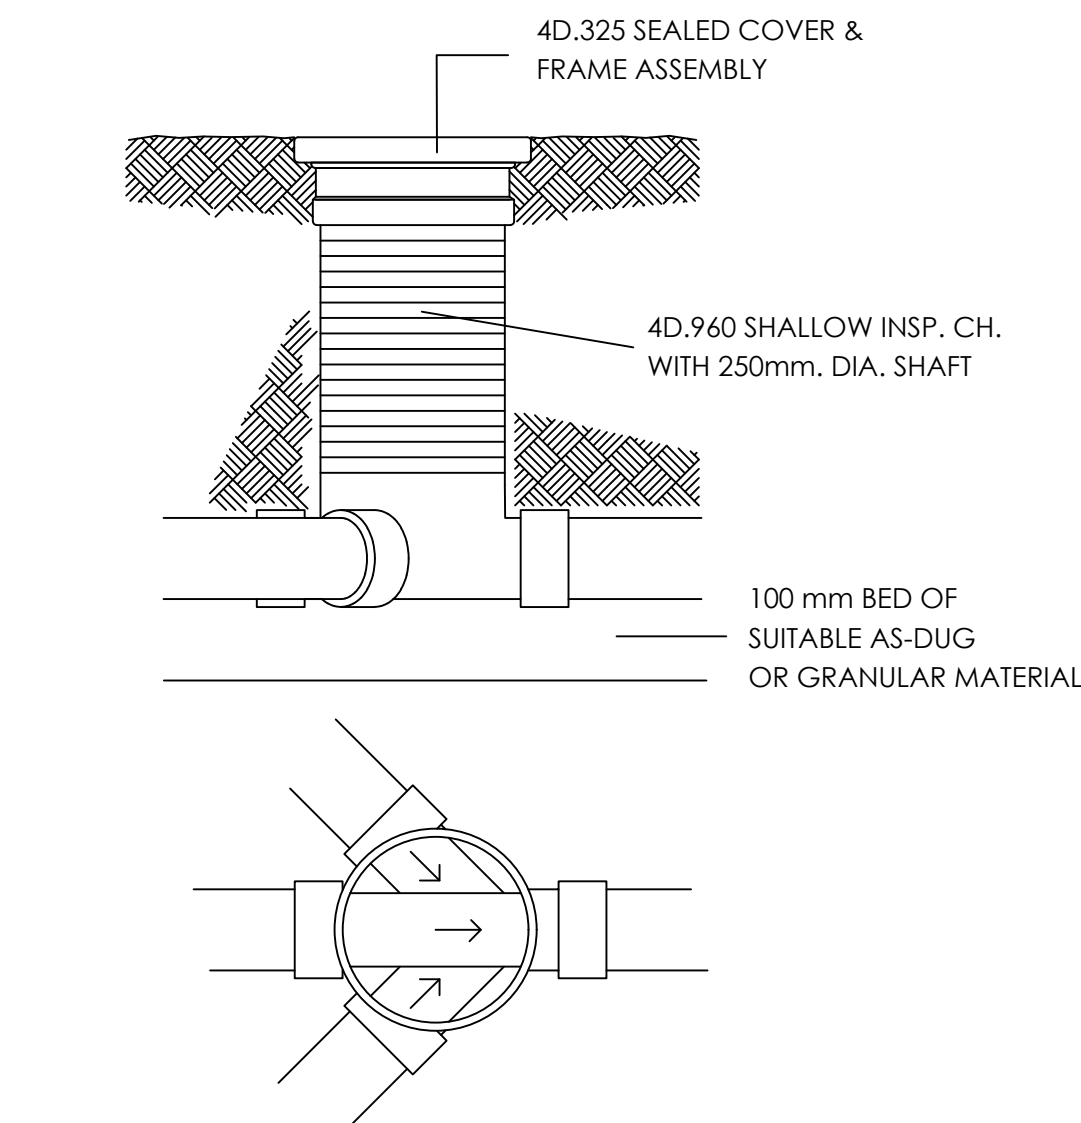


07 | STANDARD INSPECTION CHAMBER SECTION

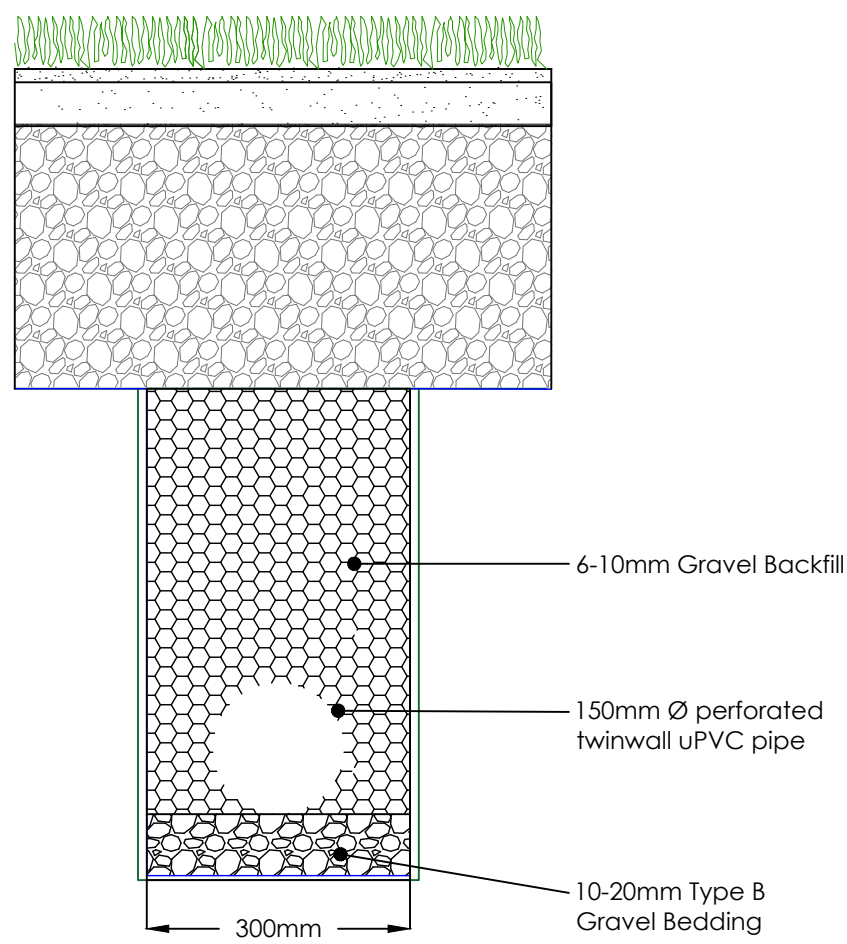

02 | STANDARD COLLECTOR DRAIN SECTION

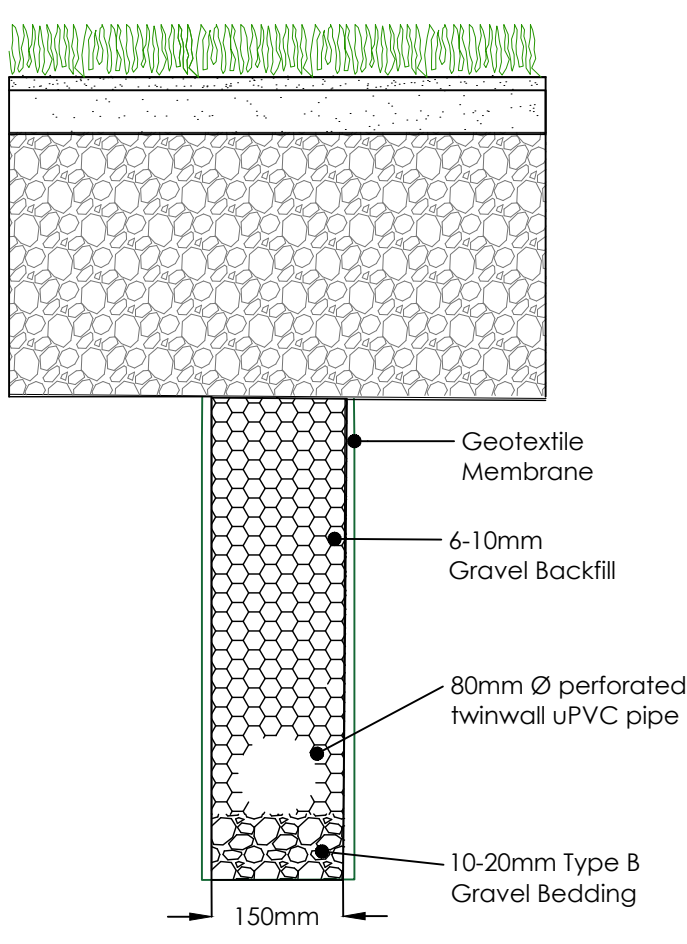


03 | STANDARD LATERAL DRAIN SECTION

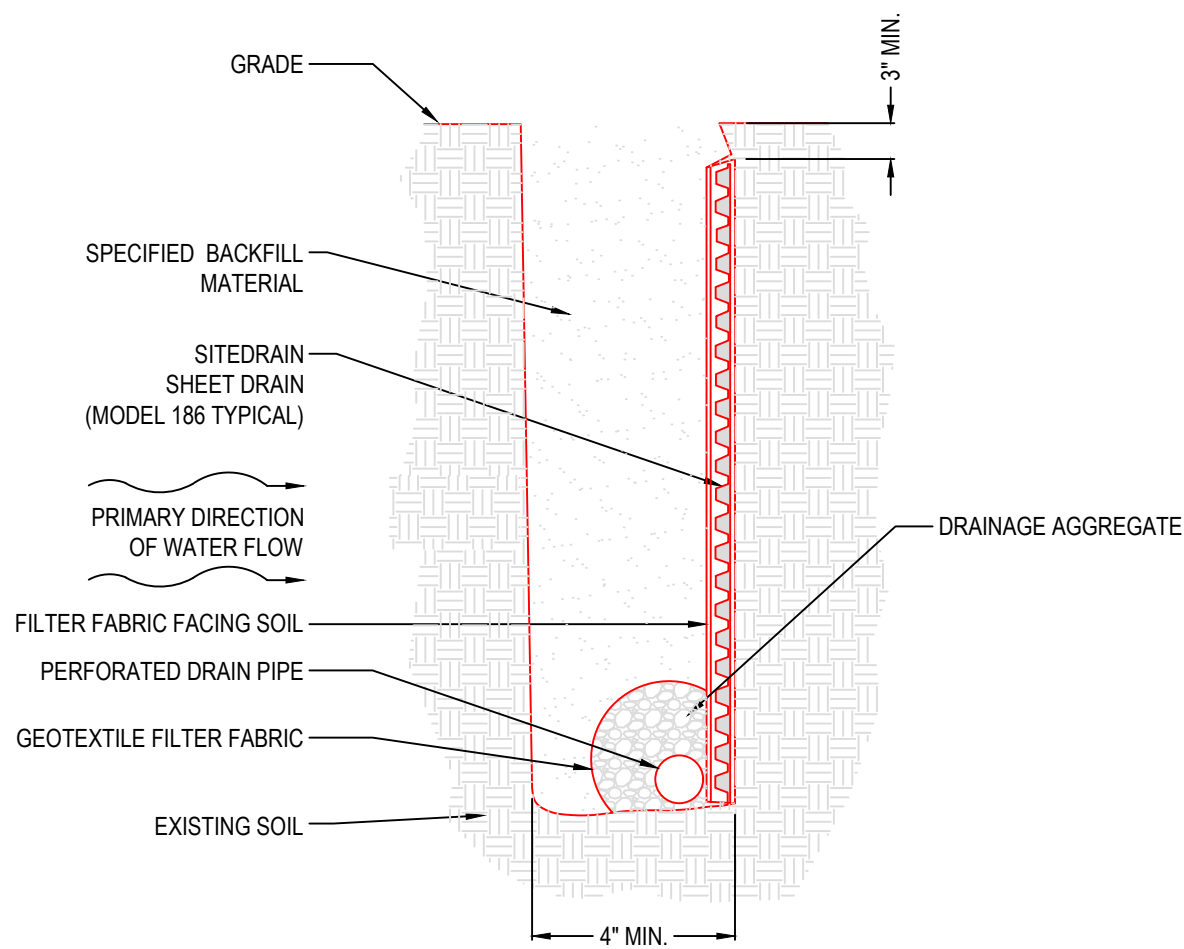

NOTES:
1. FOR CUT-OFF DRAIN > 3.5' DEEP.
2. INSTALLATION TO BE COMPLETED IN ACCORDANCE WITH MANUFACTURER'S SPECIFICATIONS.
3. DO NOT SCALE DRAWING.
4. THIS DRAWING IS INTENDED FOR USE BY ARCHITECTS, ENGINEERS, CONTRACTORS, CONSULTANTS AND DESIGN PROFESSIONALS FOR PLANNING PURPOSES ONLY. THIS DRAWING MAY NOT BE USED FOR CONSTRUCTION.
5. ALL INFORMATION CONTAINED HEREIN WAS CURRENT AT THE TIME OF DEVELOPMENT BUT MUST BE REVIEWED AND APPROVED BY THE PRODUCT MANUFACTURER TO BE CONSIDERED ACCURATE.
6. CONTRACTOR'S NOTE: FOR PRODUCT AND COMPANY INFORMATION VISIT www.CADdetails.com/info

05 | STANDARD CUT OFF DRAIN SECTION

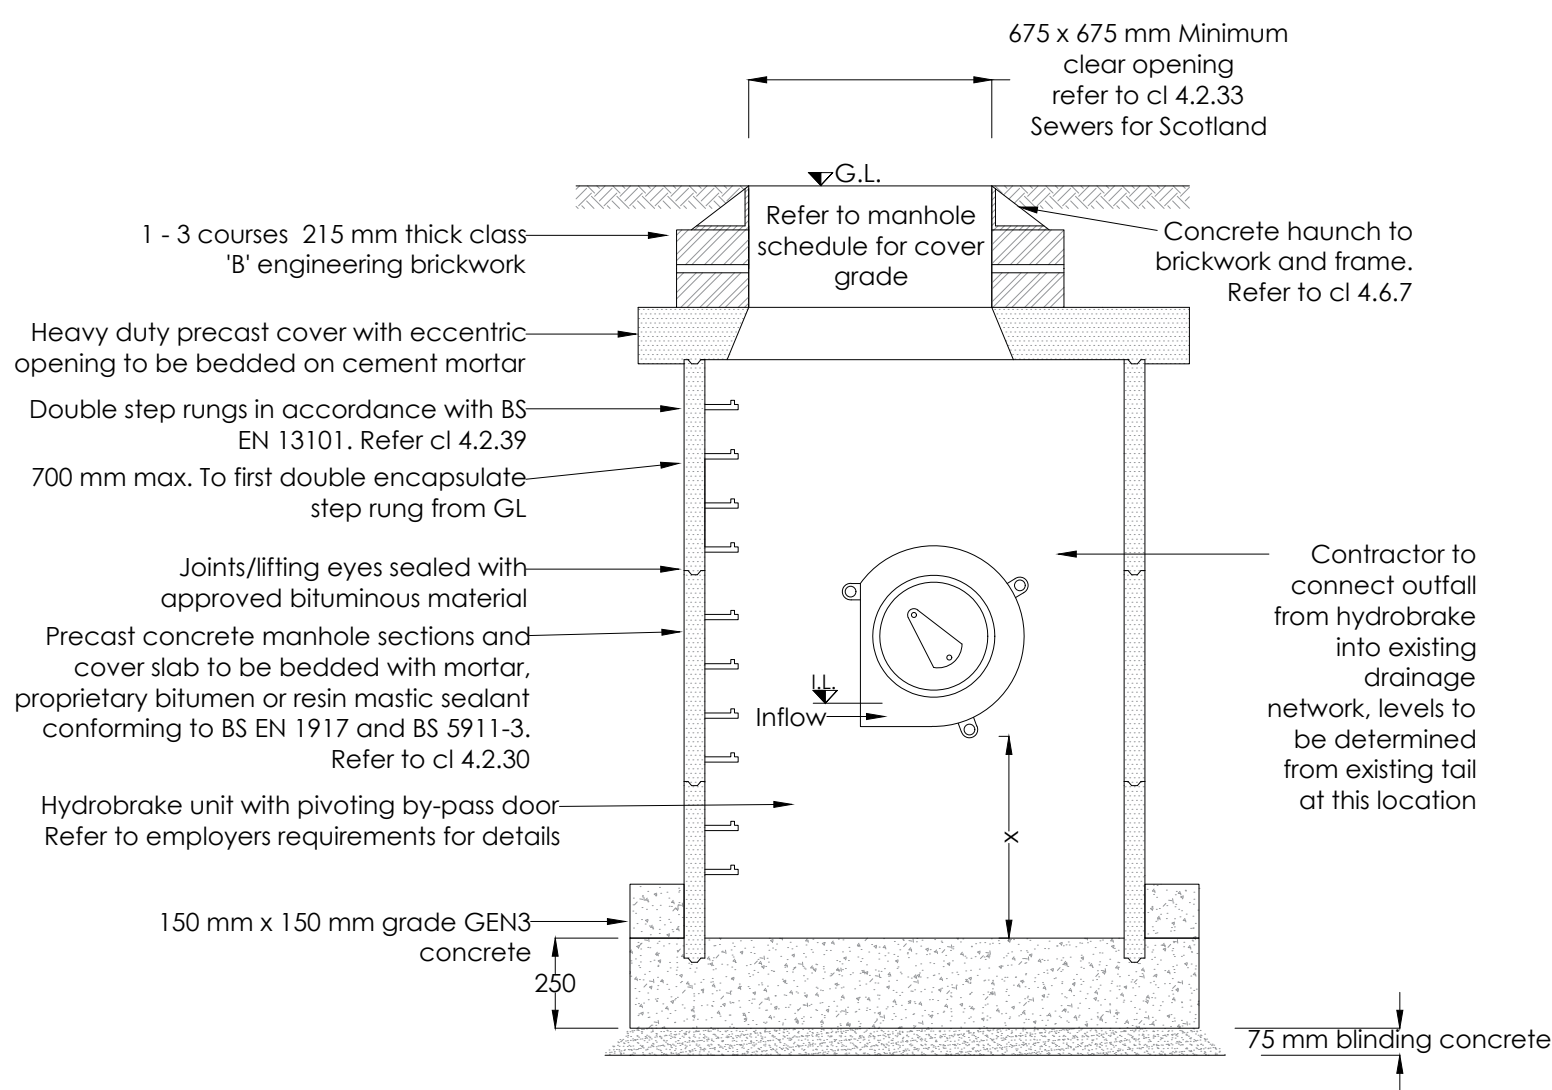

06 | STANDARD HYDROBRAKE SECTION

Copyright Sports Labs Ltd 2025

Revision	Date	Description	By

Status

Sports Labs
1 Adam Square
Brucefield Industrial Estate
Livingston
info@sportslabs.co.uk

Client
FOOTBALL ASSOCIATION OF WALES

Site
DRAGON PARK

Drawing Title
DRAINAGE DETAILS

Drawing No.
3475-SL-DR-201-DD-R00

Scale @ A1 NTS	Date 03/2026	Drawn By FS	Checked By GS
-------------------	-----------------	----------------	------------------

Scale Bar (metres)