




AA | LONGITUDINAL SECTION
SCALE: 1:166

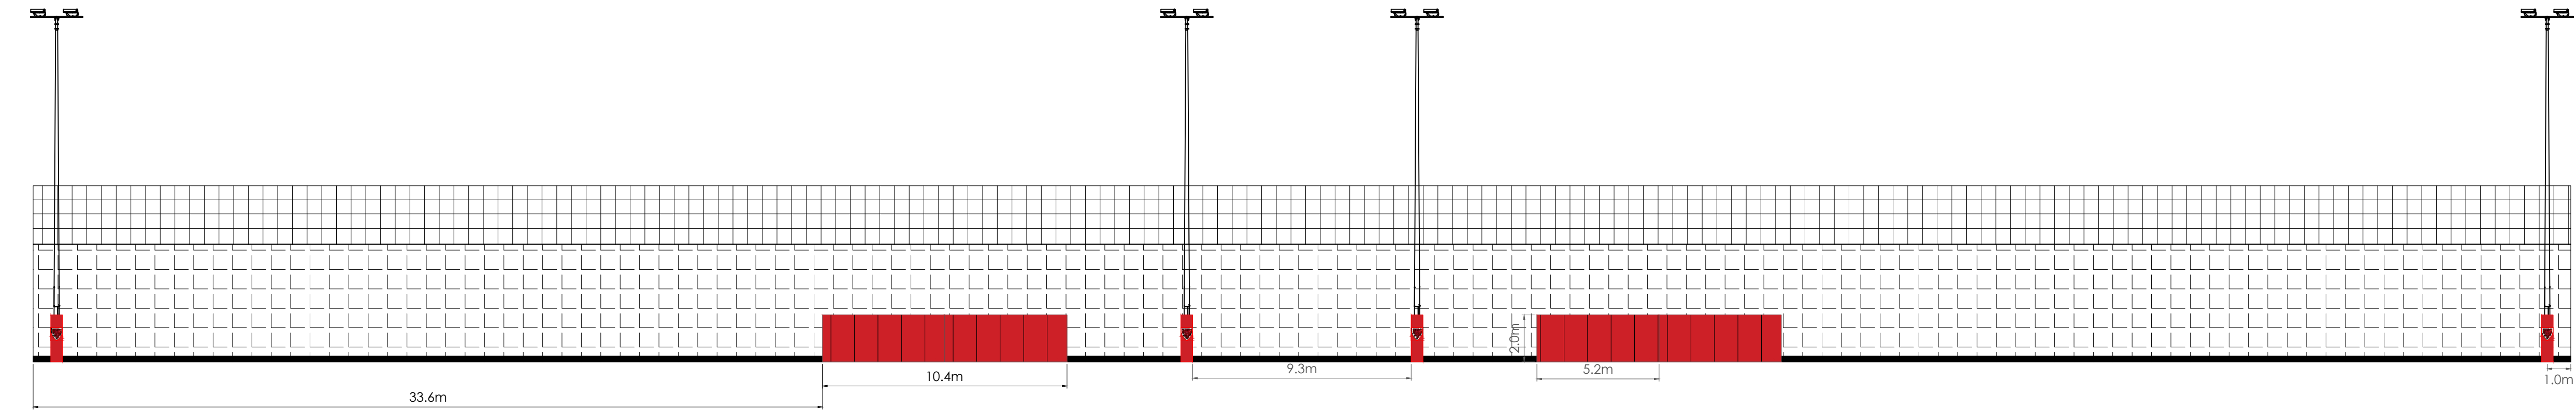


BB | LONGITUDINAL SECTION
SCALE: 1:166

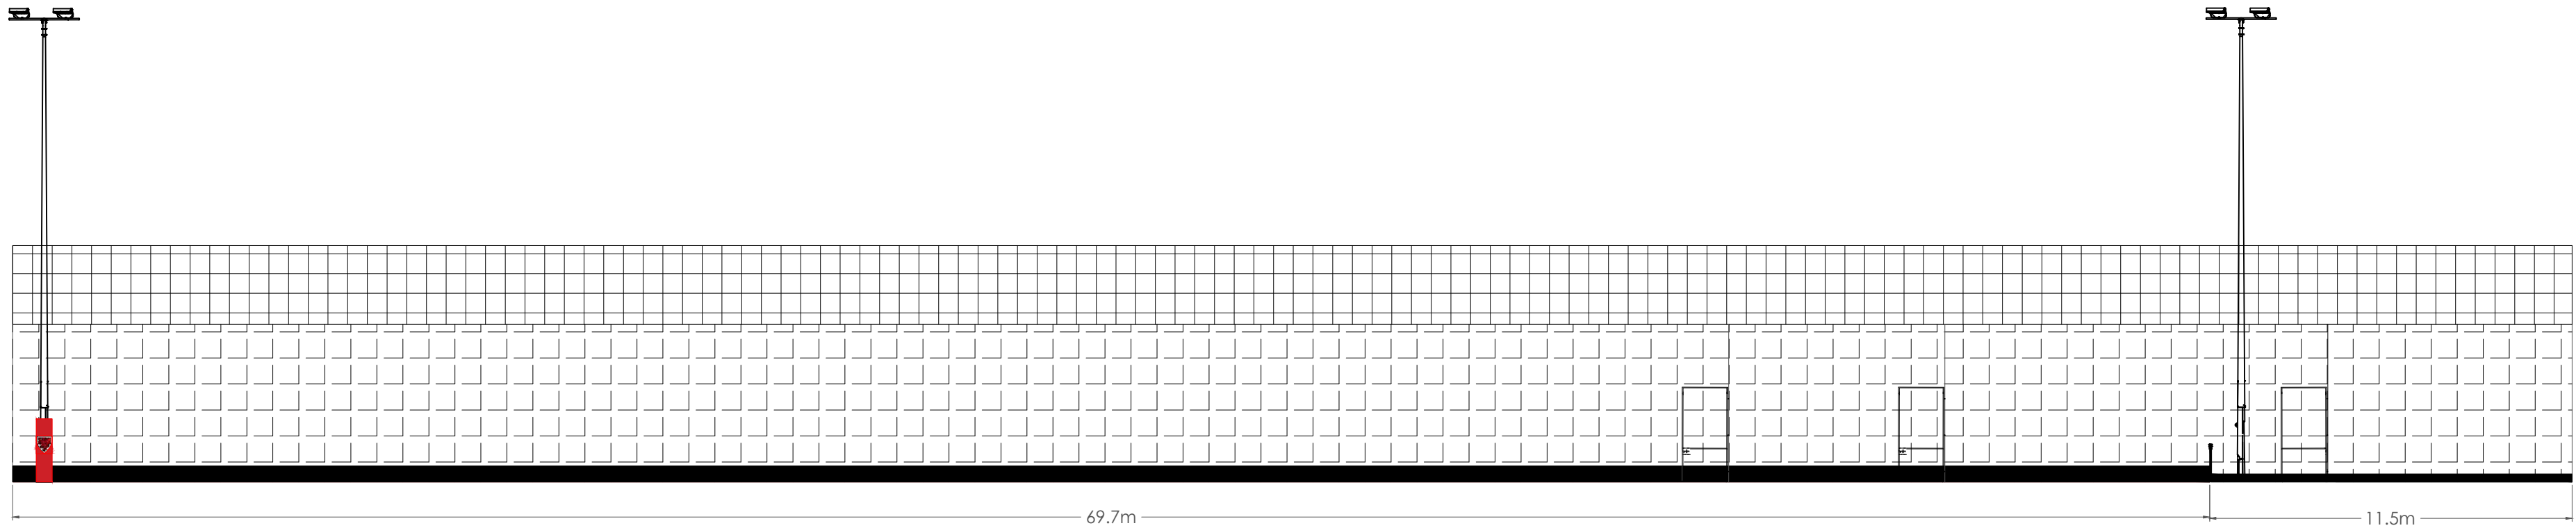

CC | LATERAL SECTION
SCALE: 1:166

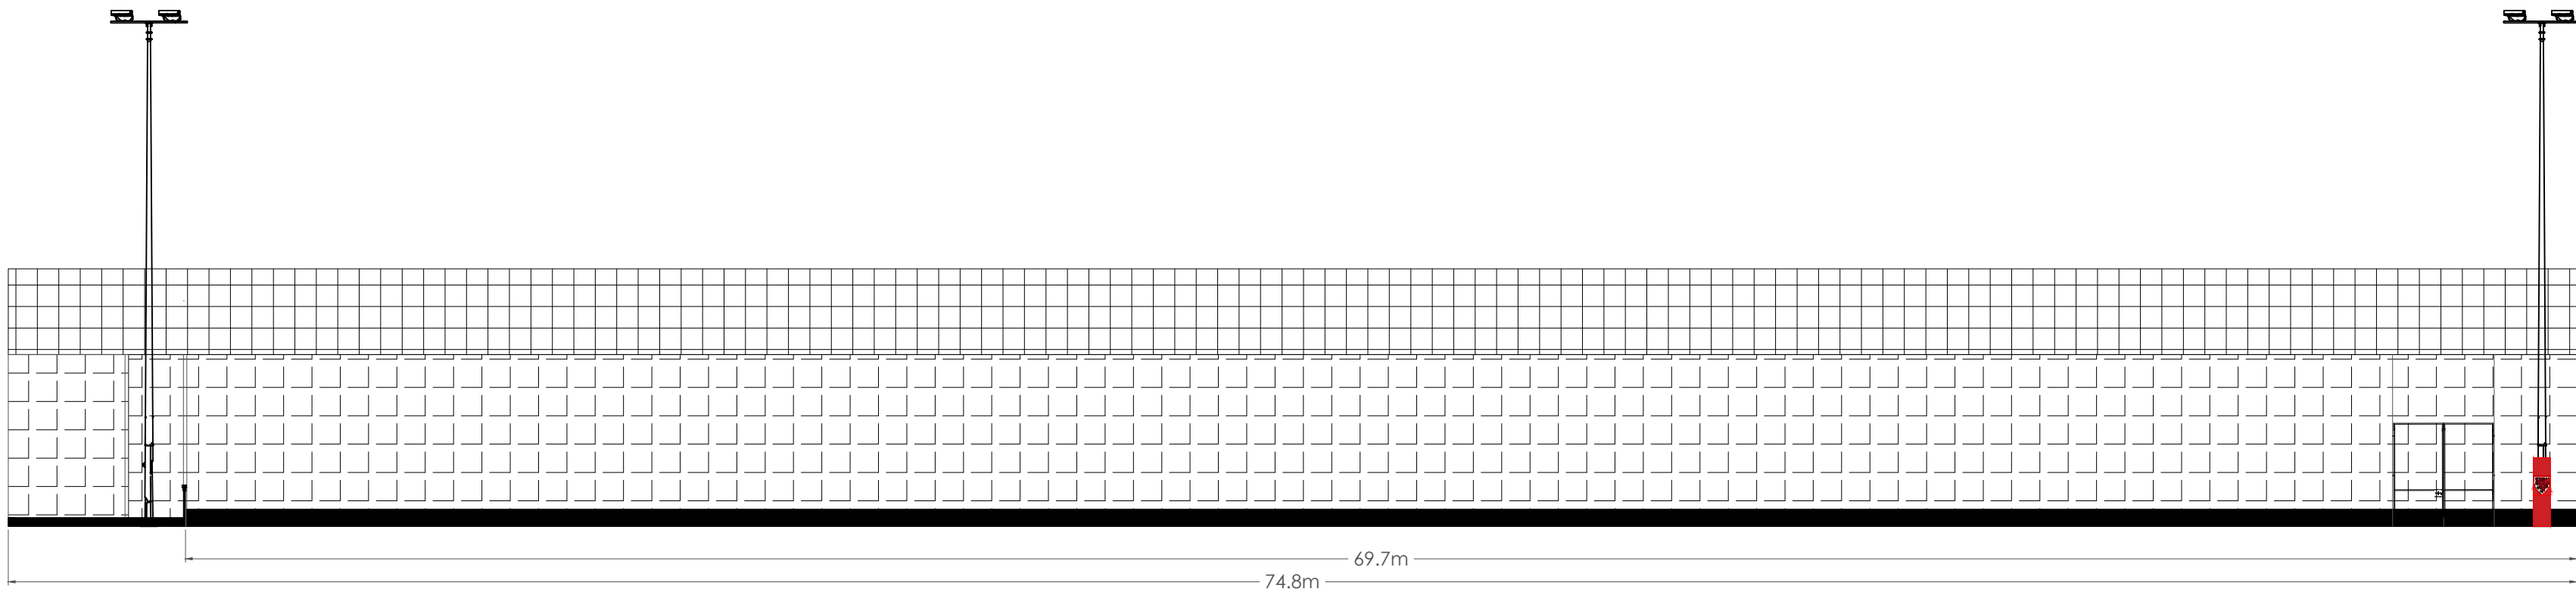

DD | LATERAL SECTION
SCALE: 1:166

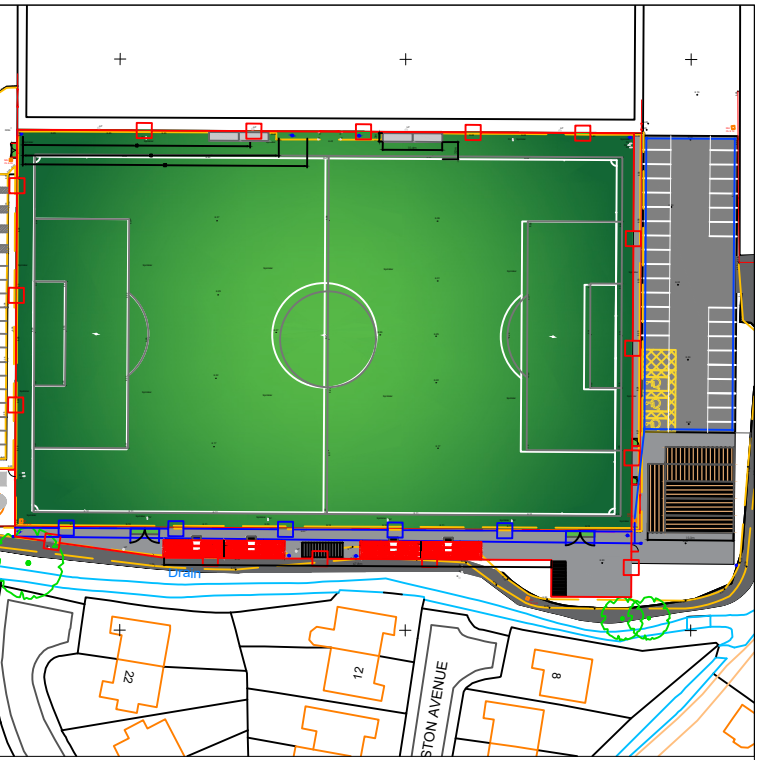

NOTES
It is the contractors responsibility to check design levels and sizes for compliance. Any discrepancies or errors to be identified to the design team.

DESIGN INFORMATION

- 5m Fencing around the full perimeter
- 2.5m Ball Stop Netting to be installed around the full perimeter
- Total Height - 7.5m
- Spectator Rail across the full length at 1.2m high
- Recycled Plastic Kickboards to be installed across the full pitch perimeter
- All fencing elements above are to be RAL 9005 (Black)
- Floodlighting 8 Column system dual head
- Floodlighting column to be complete with post protectors.
- Overall Height - 15m
- Spectator Area -
- Raised 125 seater stand (2)
- Indicative Size of TV Gantry at 7m high

Copyright Sports Labs Ltd 2025

Revision	Date	Description	By

Status

Sports Labs
1 Adam Square
Brucefield Industrial Estate
Livingston
info@sportslabs.co.uk

Client
FOOTBALL ASSOCIATION OF WALES

Site
DRAGON PARK

Drawing Title
FENCING SECTION
Drawing No.
3475-SL-DR-300-FS-R00
Scale @ A1
1:166
Date
03/2026
Drawn By
FS
Checked By
GS
Scale Bar (metres)