




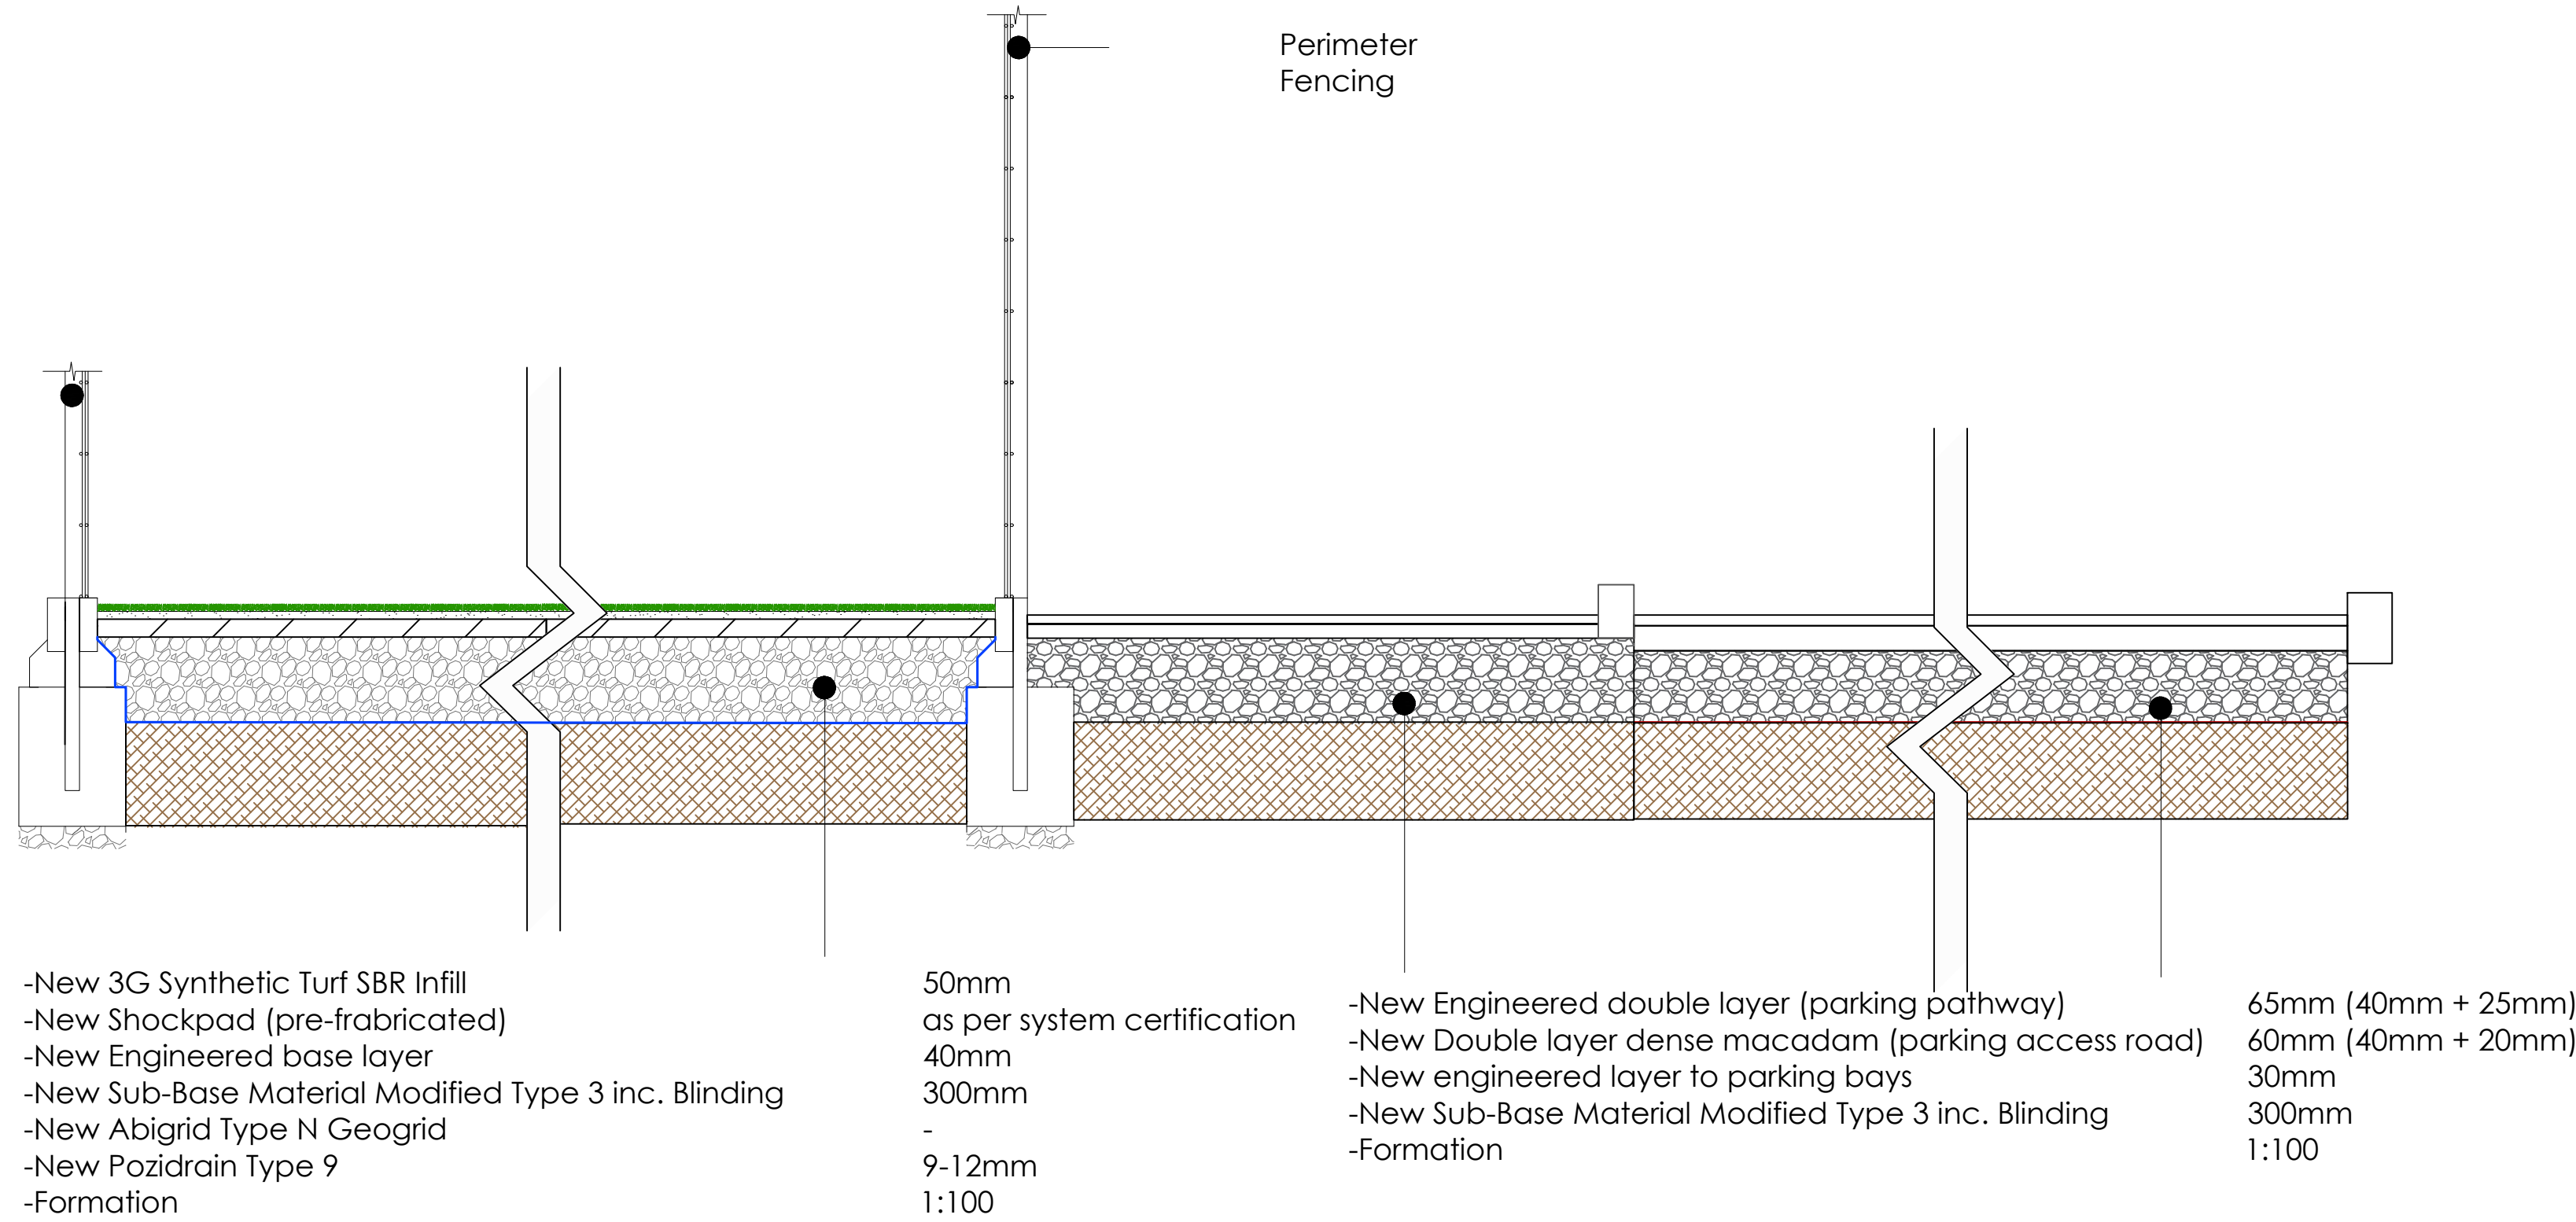

01 | TYPICAL 3G SYNTHETIC PITCH SECTION
SCALE: 1:10

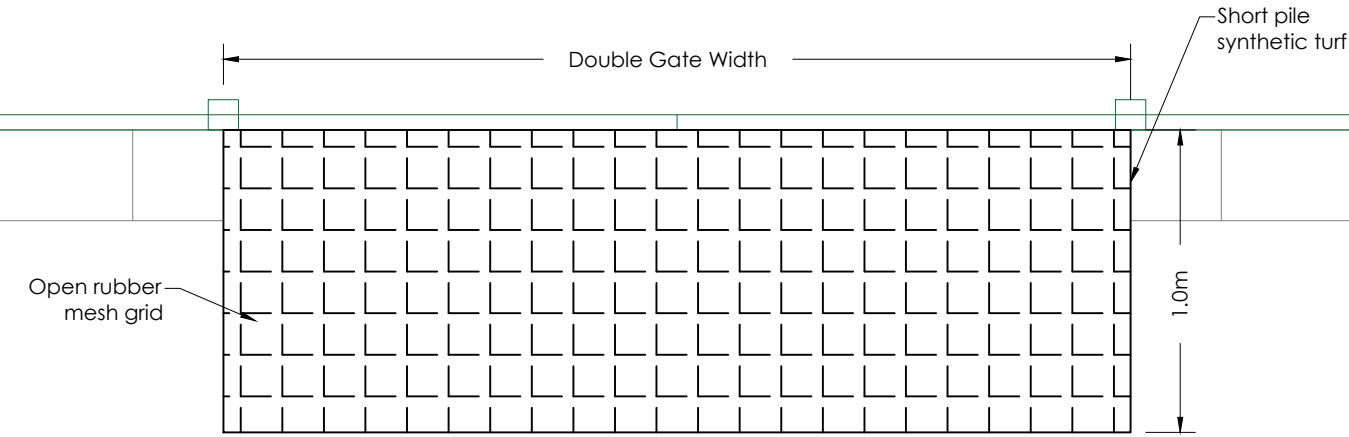

02 | TYPICAL DETOX AREA PLAN
SCALE: 1:25

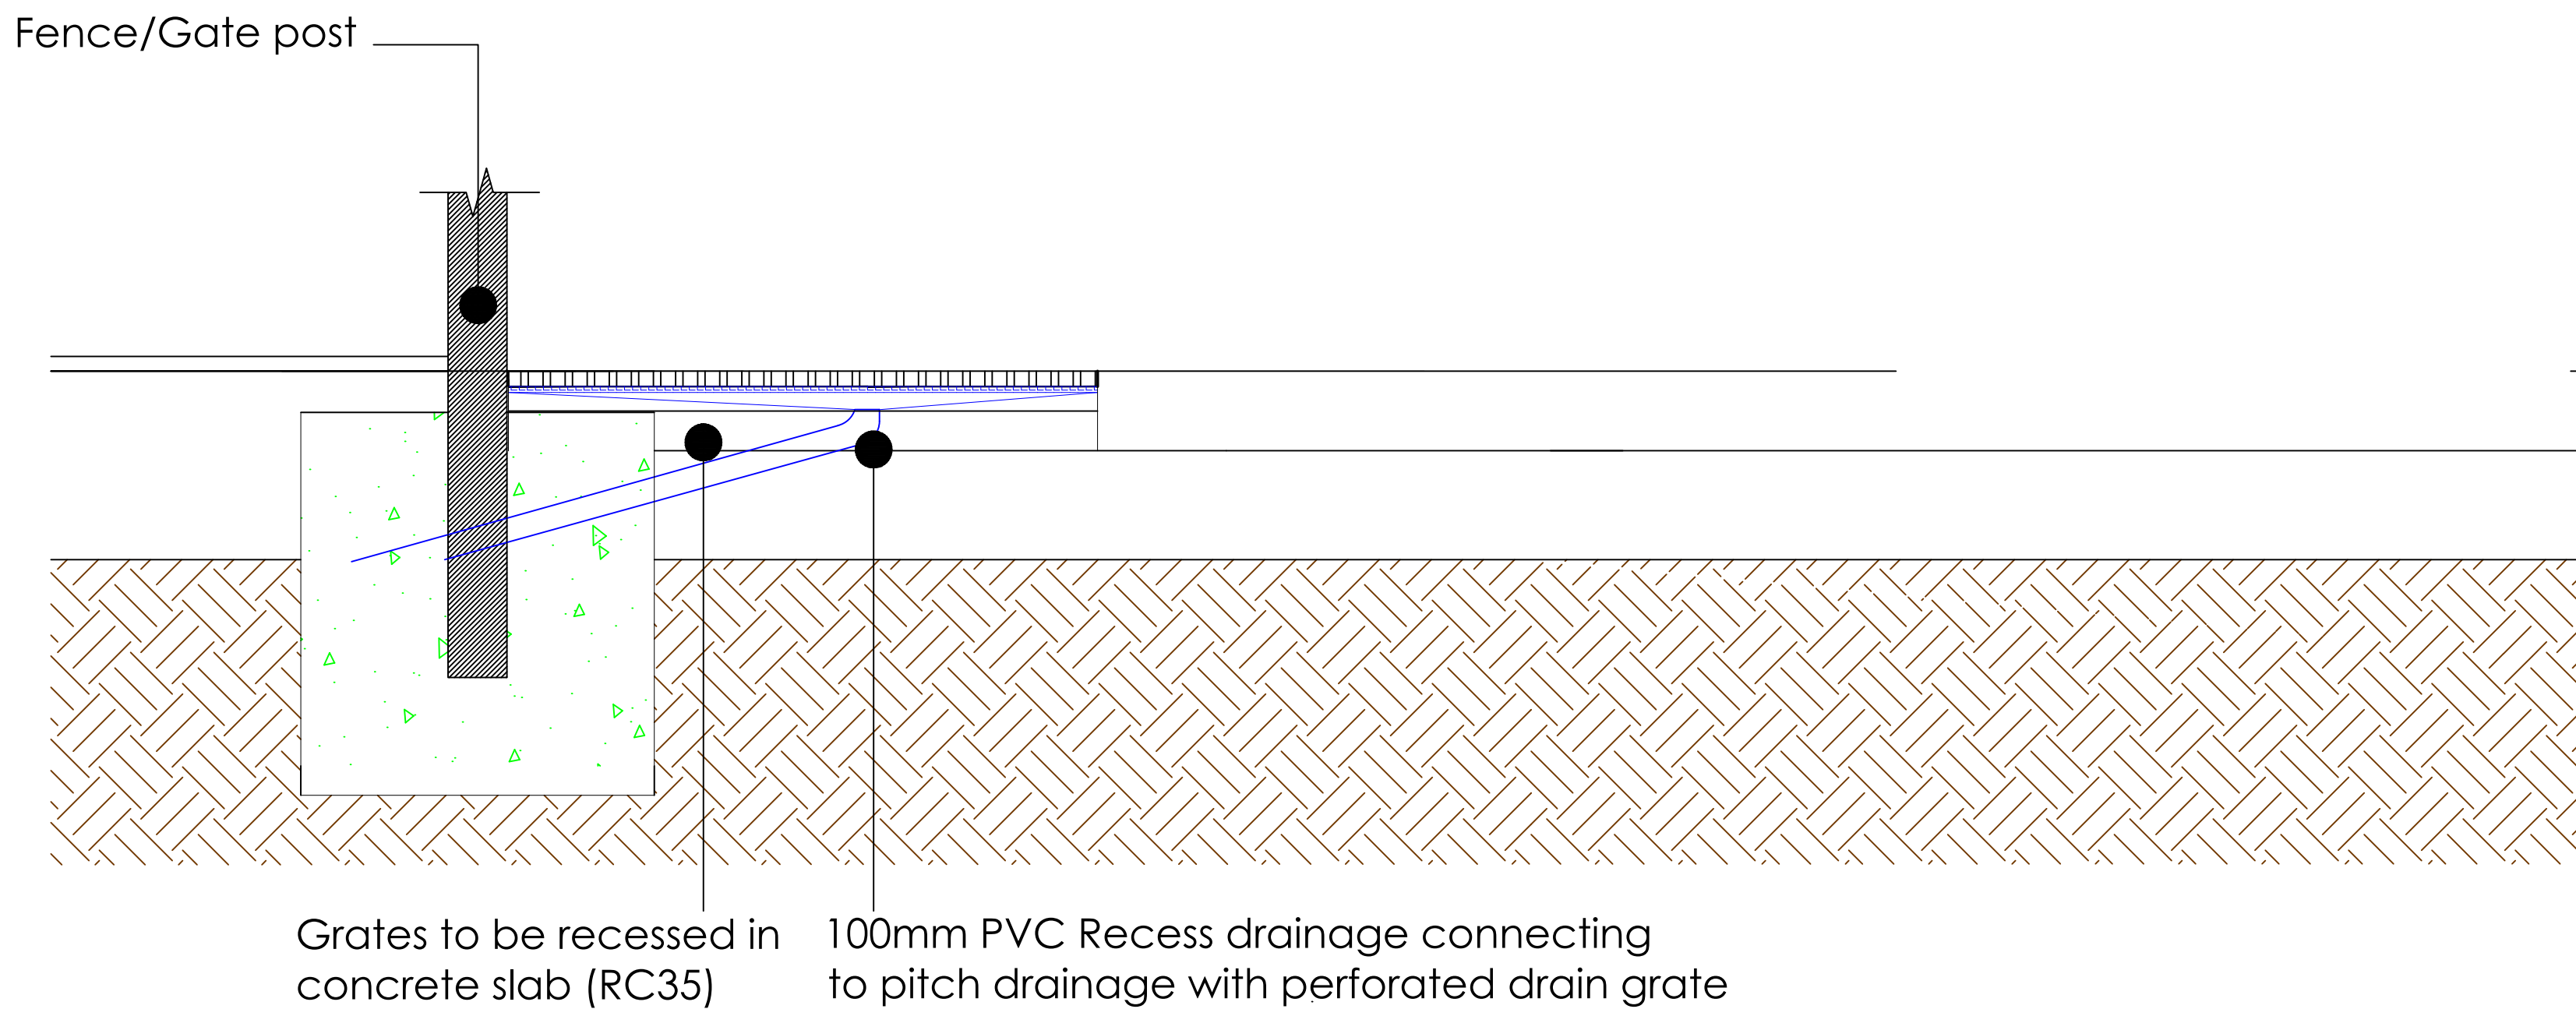

03 | TYPICAL DETOX AREA SECTION
SCALE: 1:10

NOTES
It is the contractors responsibility to check design levels and sizes for compliance. Any discrepancies or errors to be identified to the design team.

Copyright Sports Labs Ltd 2025

Revision	Date	Description	By

Status

sportslabsconsult
Sports Labs
1 Adam Square
Brucefield Industrial Estate
Livingston
info@sportslabs.co.uk

Client
Football Association of Wales

Site
Dragon Park

Drawing Title
Construction Detail

Drawing No.
3475-SL-DR-350-CD-R00

Scale @ A1 VARIES	Date 01/2026	Drawn By FS	Checked By GS
----------------------	-----------------	----------------	------------------

Scale Bar (metres)