
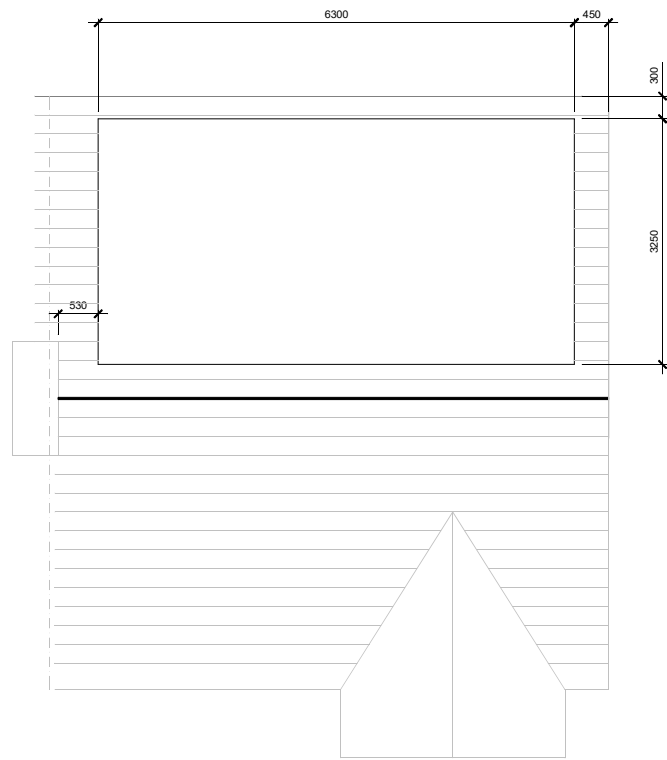
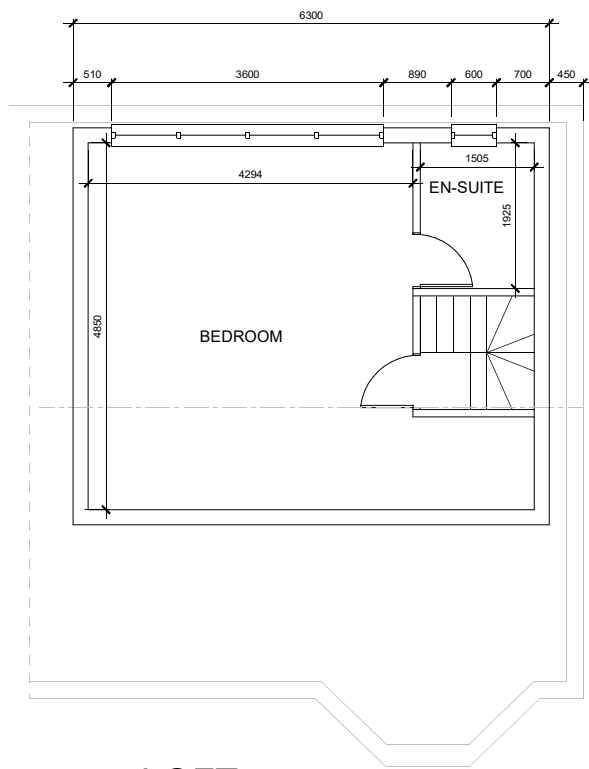
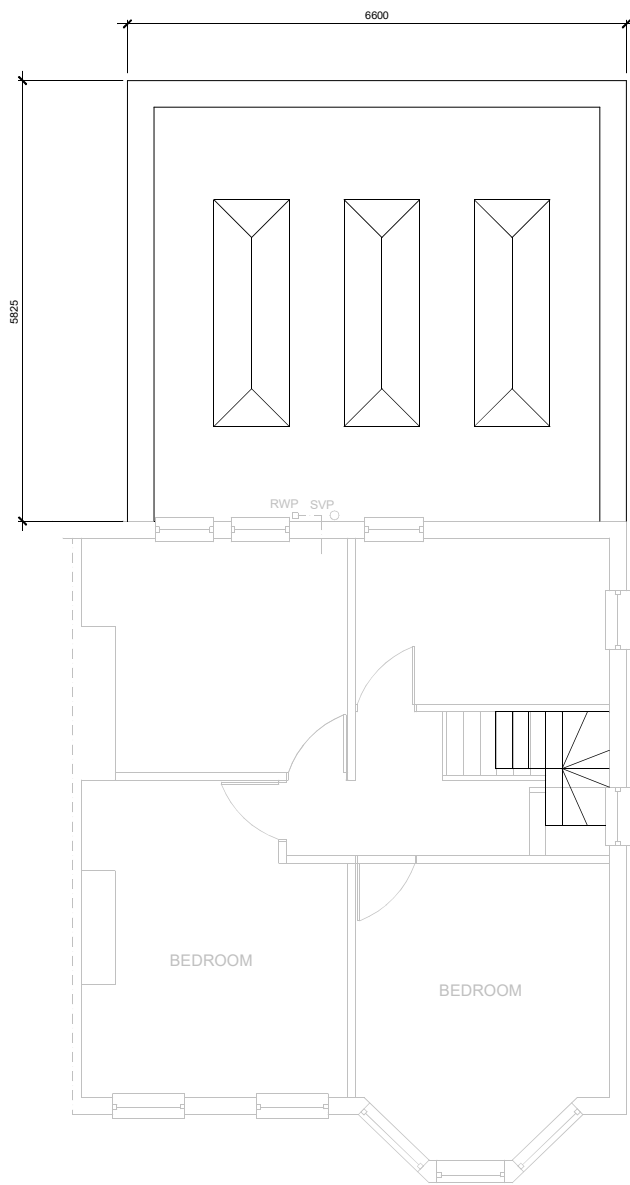


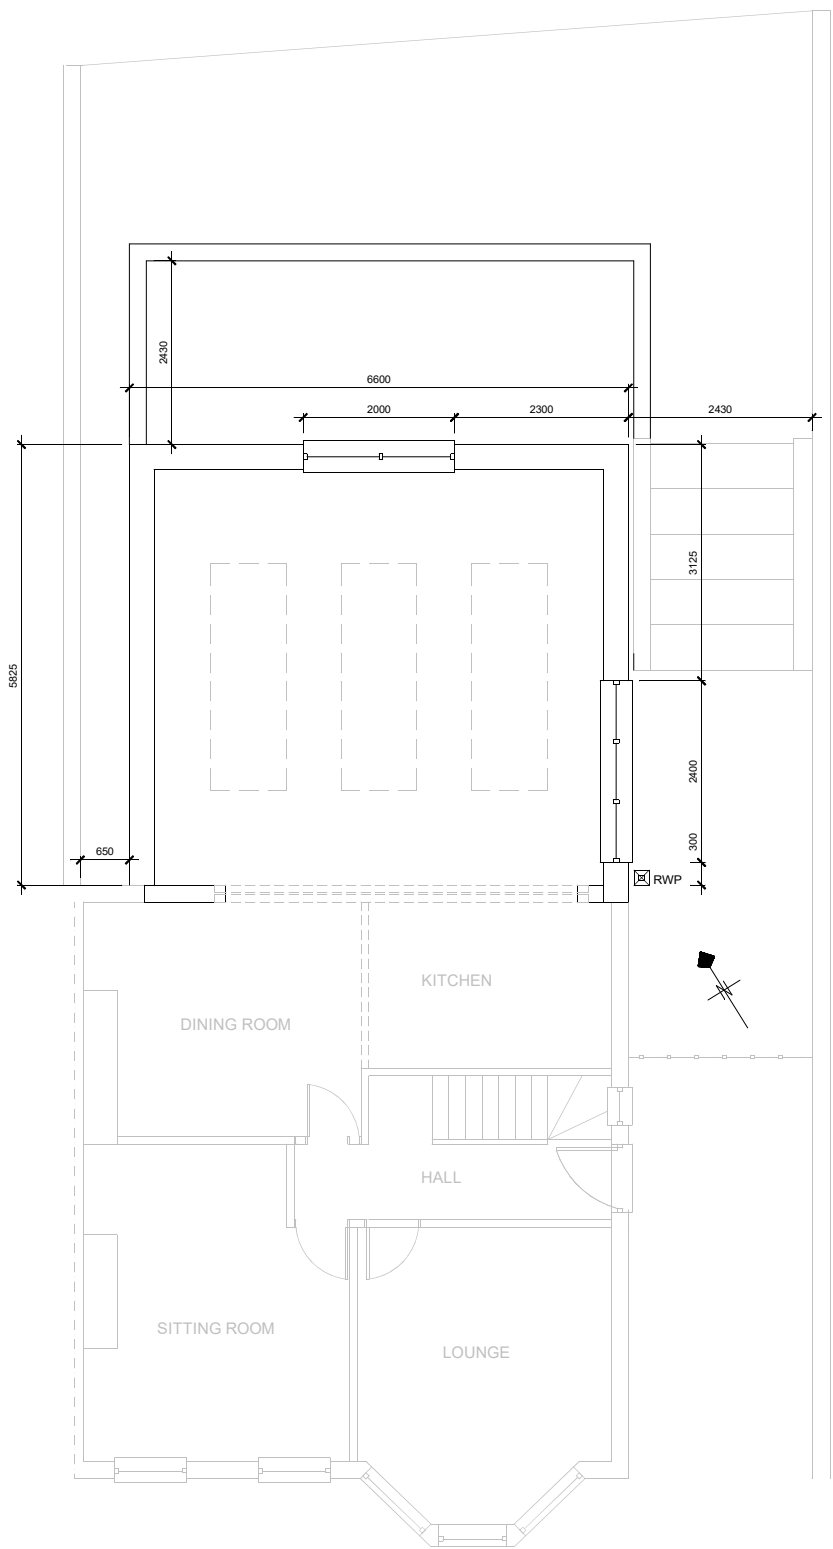

CLIENT

MARTIN DUFFY

Anthony Dring

Structural Engineer & Building Consultant
7 Churchill Close, Lisvane, Cardiff CF14 0EP.
Email: info@anthonydring.co.uk

AMENDMENT

A: Added detail for planning 04/03
B: Added dimensions for planning 27/05

PROJECT

11 DREWSLAND PARK ROAD, NEWPORT NP20 4FE

TITLE

PROPOSED LAYOUTS

DRAWING No.

25/103/P3B

SCALE

1:100 @ A3

DATE

22/01/25