


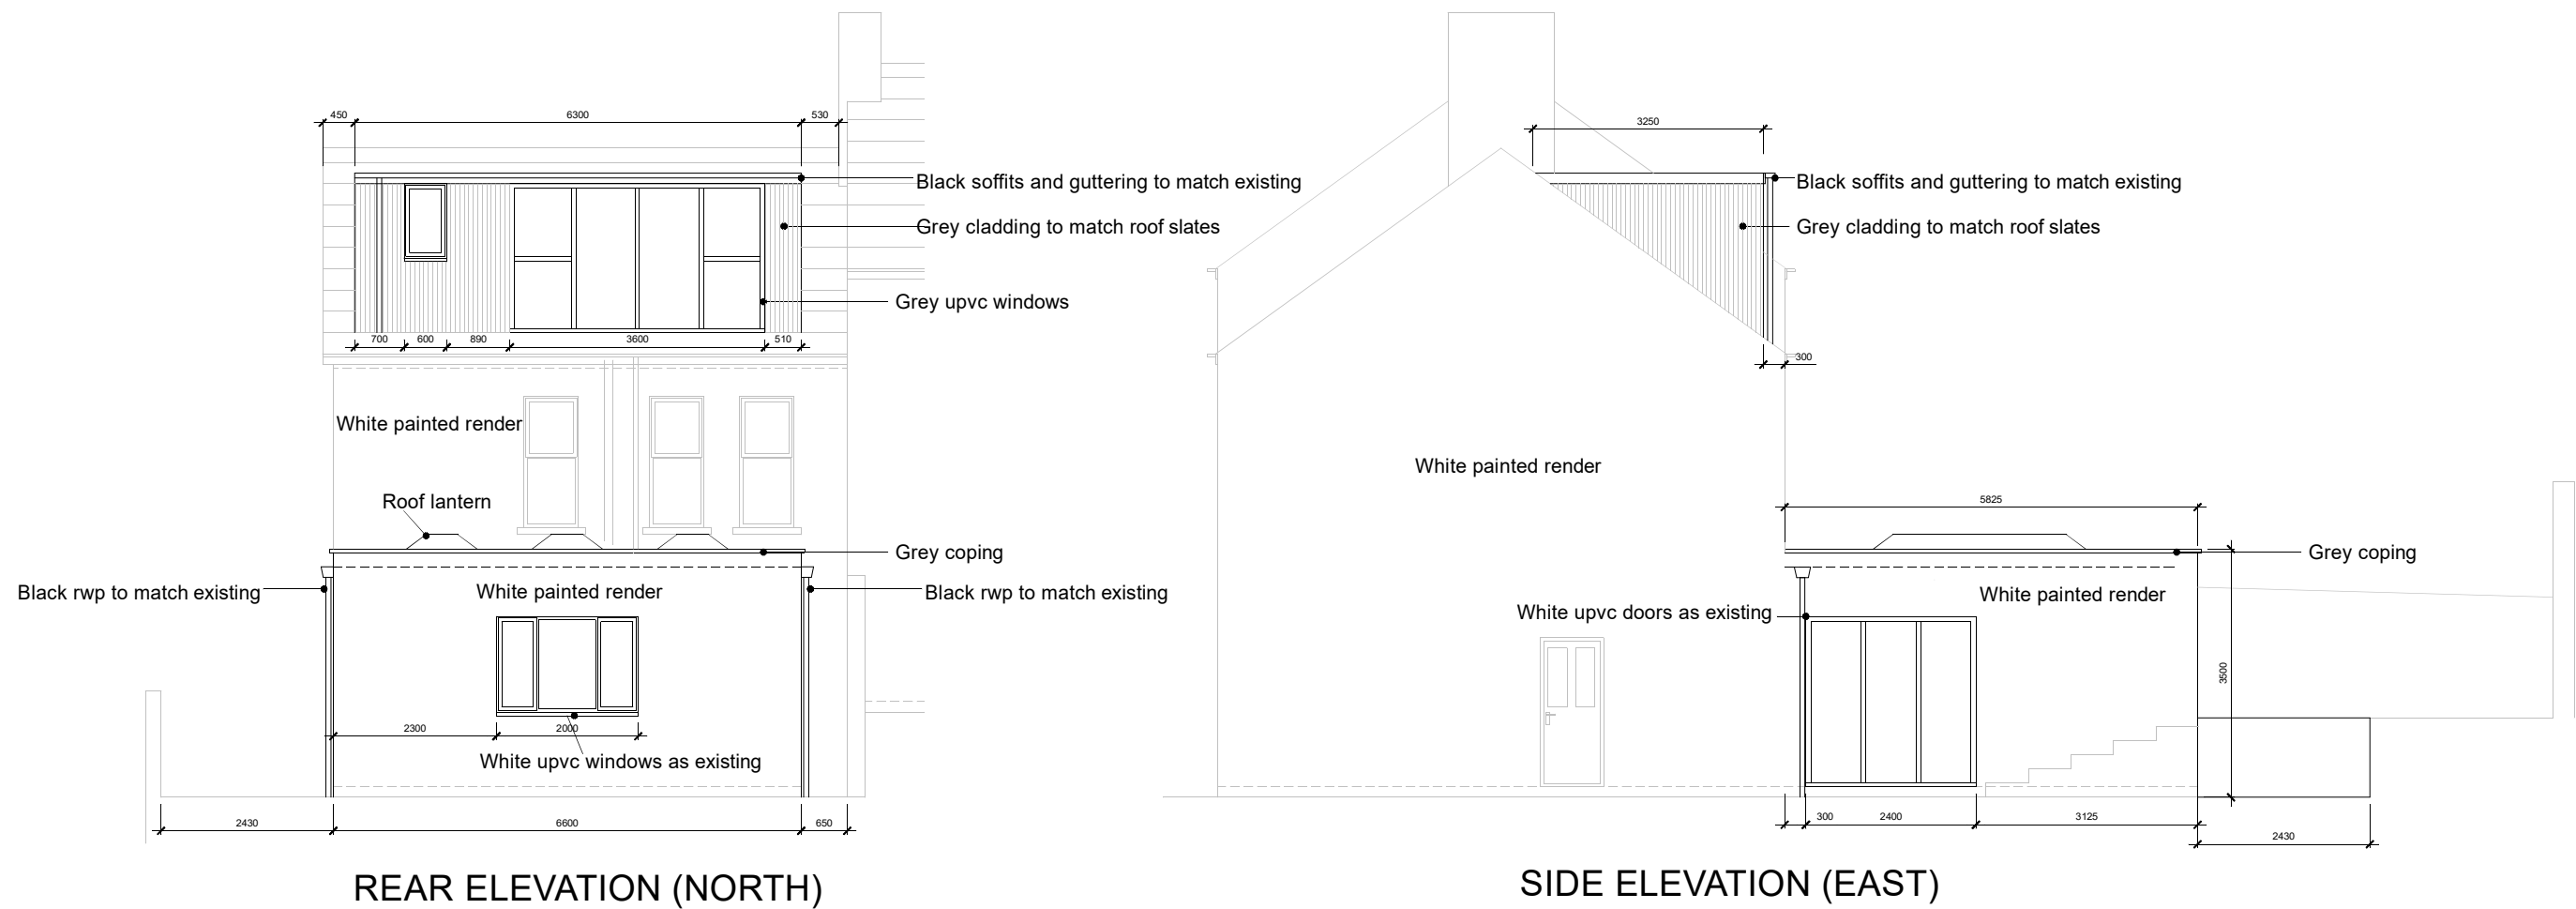

CLIENT
MARTIN DUFFY

Anthony Dring
Structural Engineer & Building Consultant
7 Churchill Close, Lisvane, Cardiff CF14 0EP.
Email: info@anthonydring.co.uk

AMENDMENT
A: External Finishes Added 30/04/25.
B: Added dimensions for planning 27/05

PROJECT
11 DEWSLAND PARK ROAD, NEWPORT NP20 4FE

TITLE
PROPOSED ELEVATIONS 1 of 2

DRAWING No.
23/103/P4/1B

SCALE
1:100 @ A3

DATE
04/03/25