
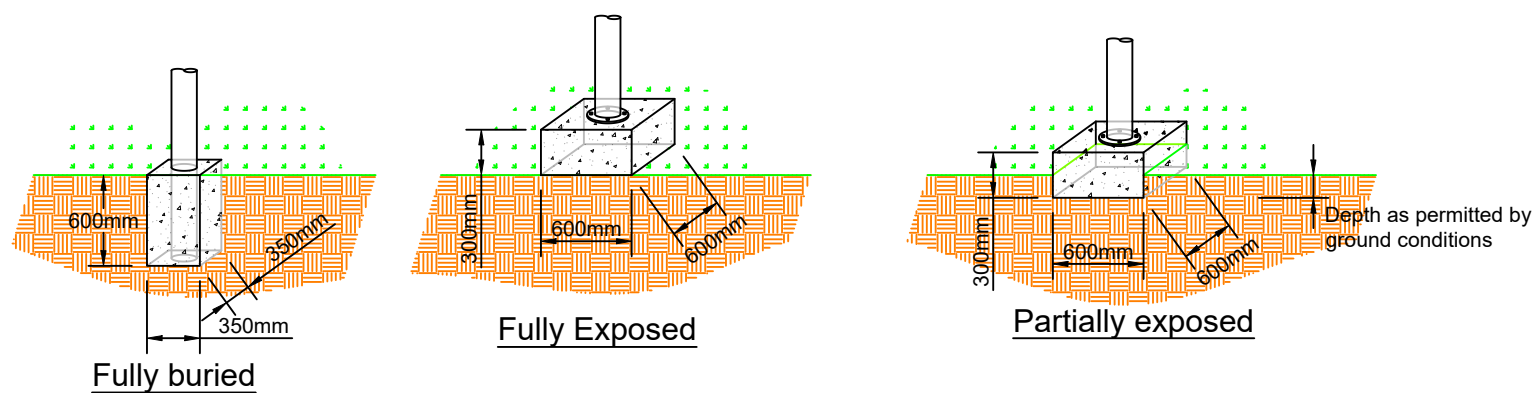
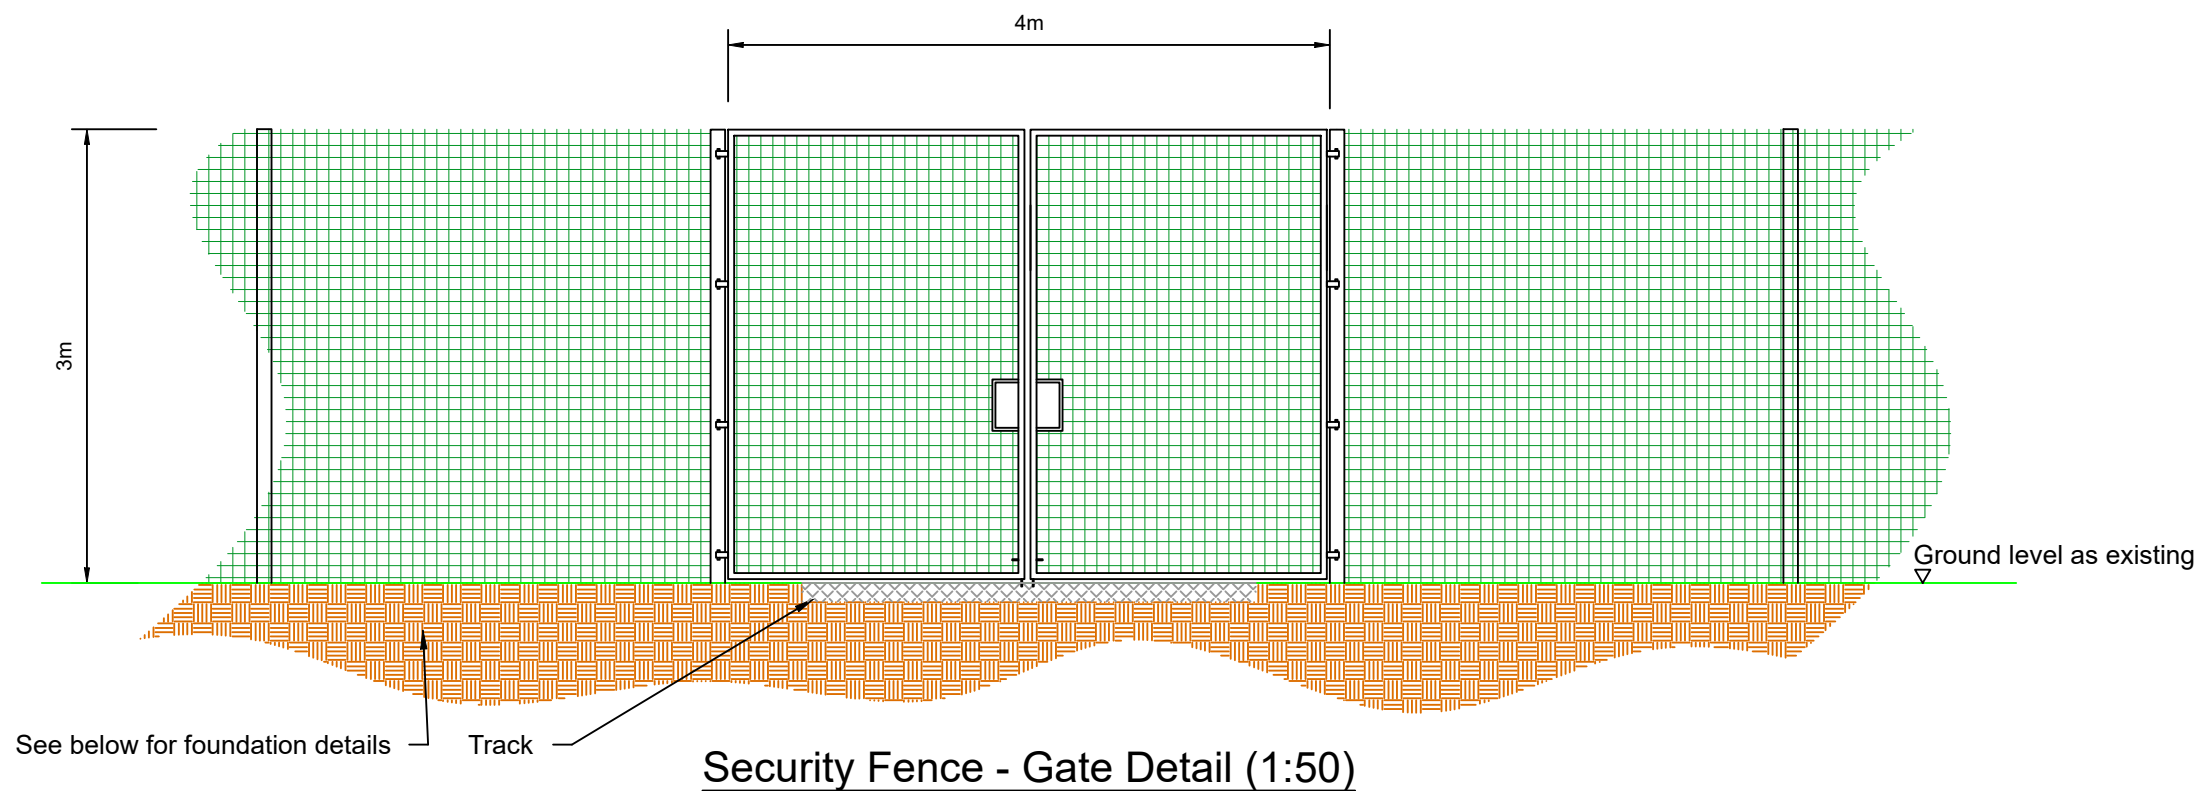


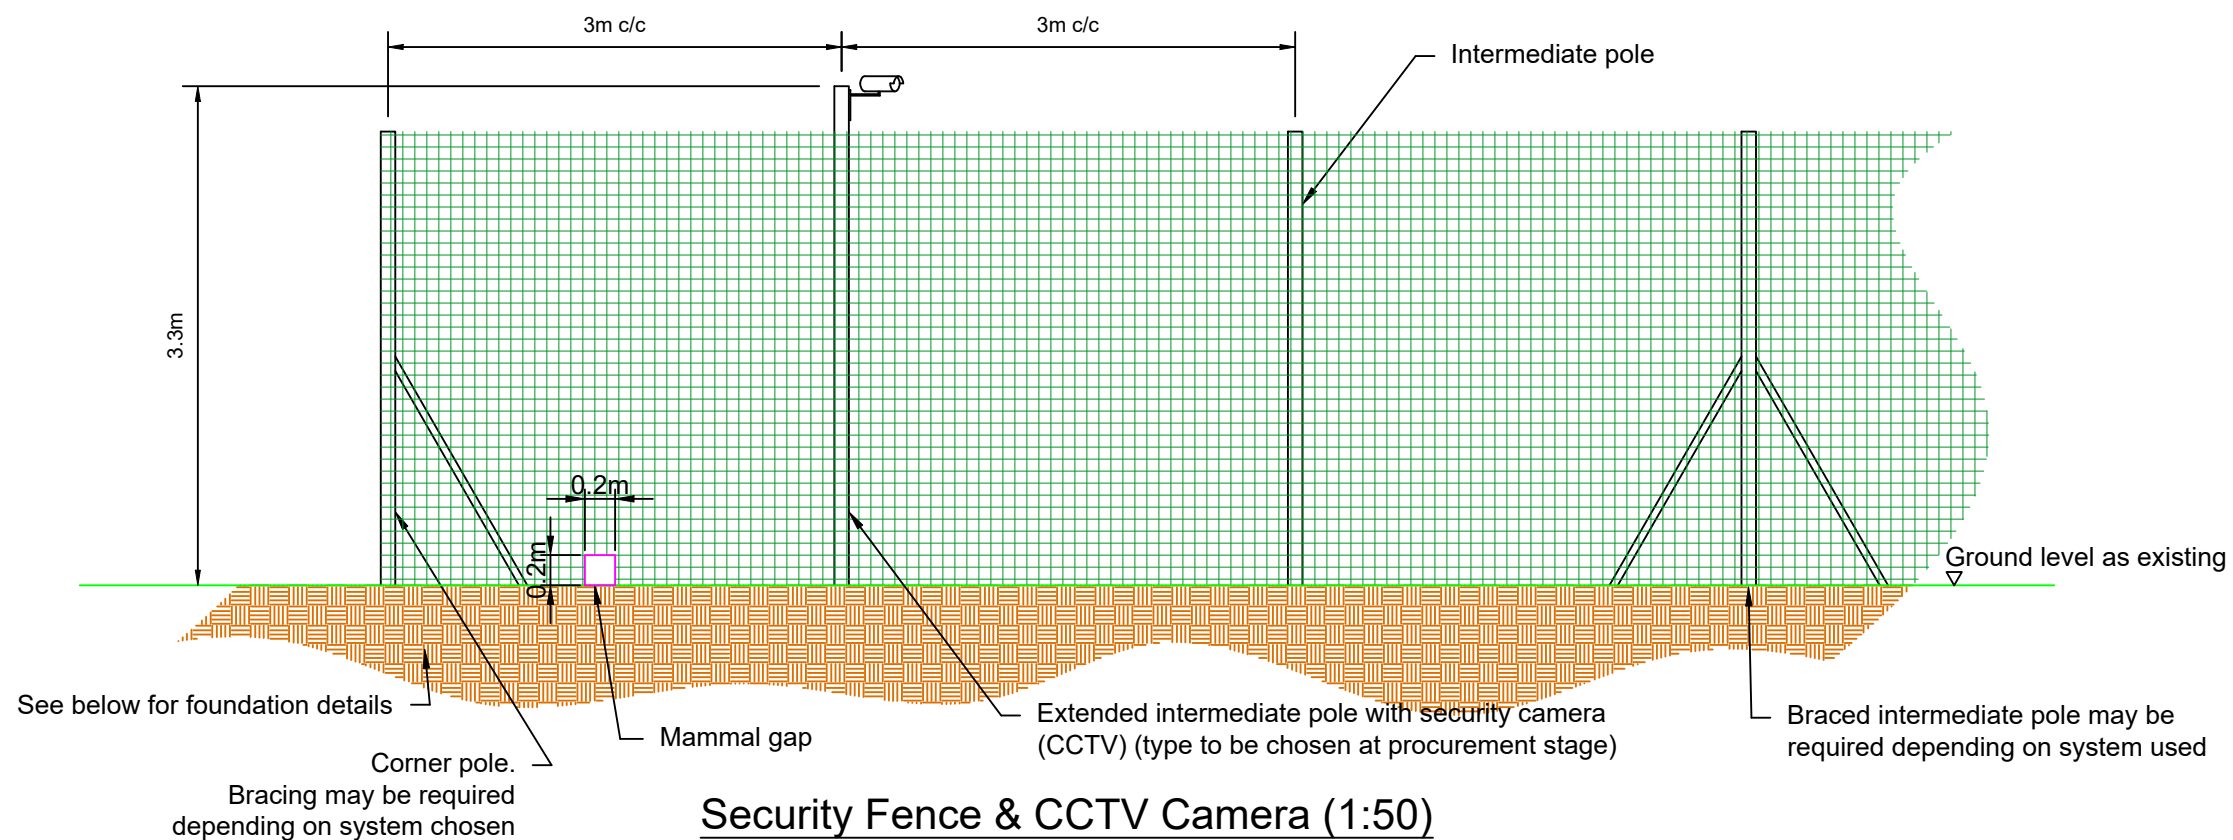

NOTES

All dimensions in metres unless otherwise specified.

Detailed design of the foundation should be undertaken once a ground investigation survey has been undertaken.

External colour and finish of fencing to be advised.

Mammal gaps to be a minimum of 20cm x 20cm, and not have sharp or jagged edges that may injure any animals passing through.

Scale (@ A3) As shown

Date: 03 August 2026

Prepared by:



Client: Newport City Council

Project: Docksway Solar Farm

Figure 005 - Security Fence, Gate and CCTV Camera

Drawn by: MH

Checked by: CW

Version: B issue3

Every effort has been made to ensure the accuracy of the information provided on this figure. Dulas Ltd cannot be held responsible for any omissions or errors in the data supplied by third parties and hereby expressly disclaims any responsibility for any losses, disappointment, negligence or damage caused by reliance on the information contained on this figure.