
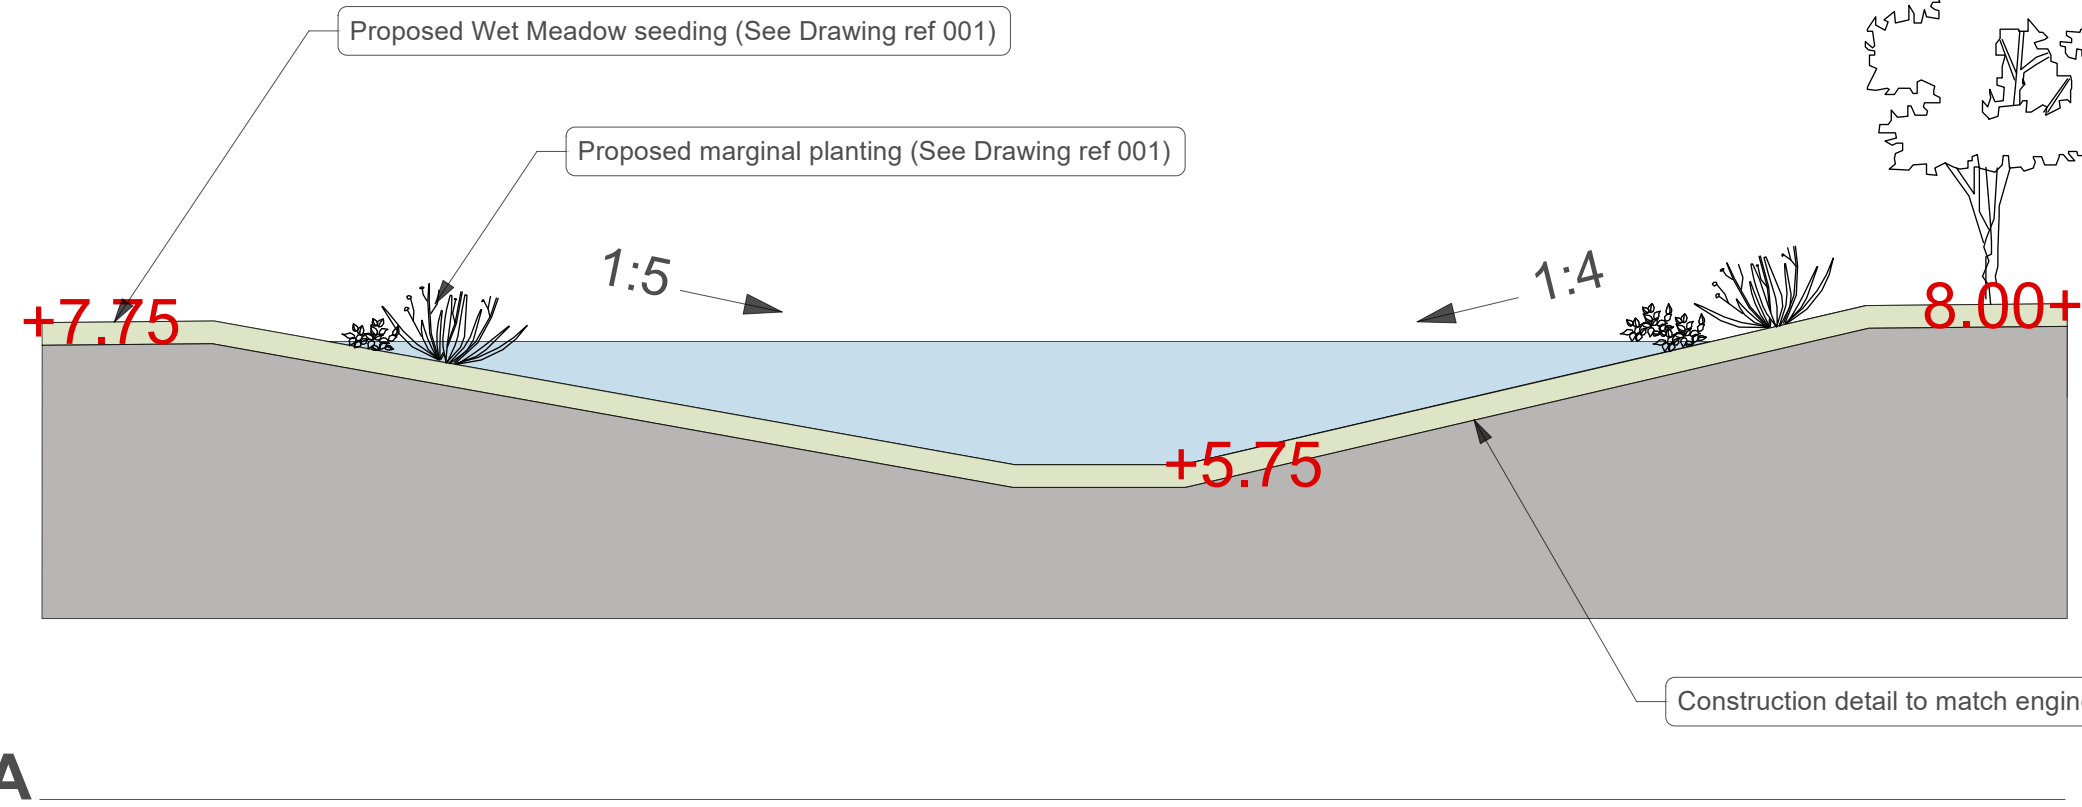


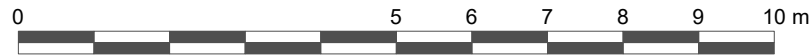

Client:
Marshall's Mono Ltd

Job Title:
Eastern Dry Dock

Filename 2025-670-EasternDryDock.vwx

Scale @ ISO A3	Date	Drawn by	Checked
1 : 500	26/11/25	JE	-

Drawing Title:
Typical Section North Pond

Purpose of Issue
Planning

Job No.	Dwg. no.	Rev.
2025-670	003	

