


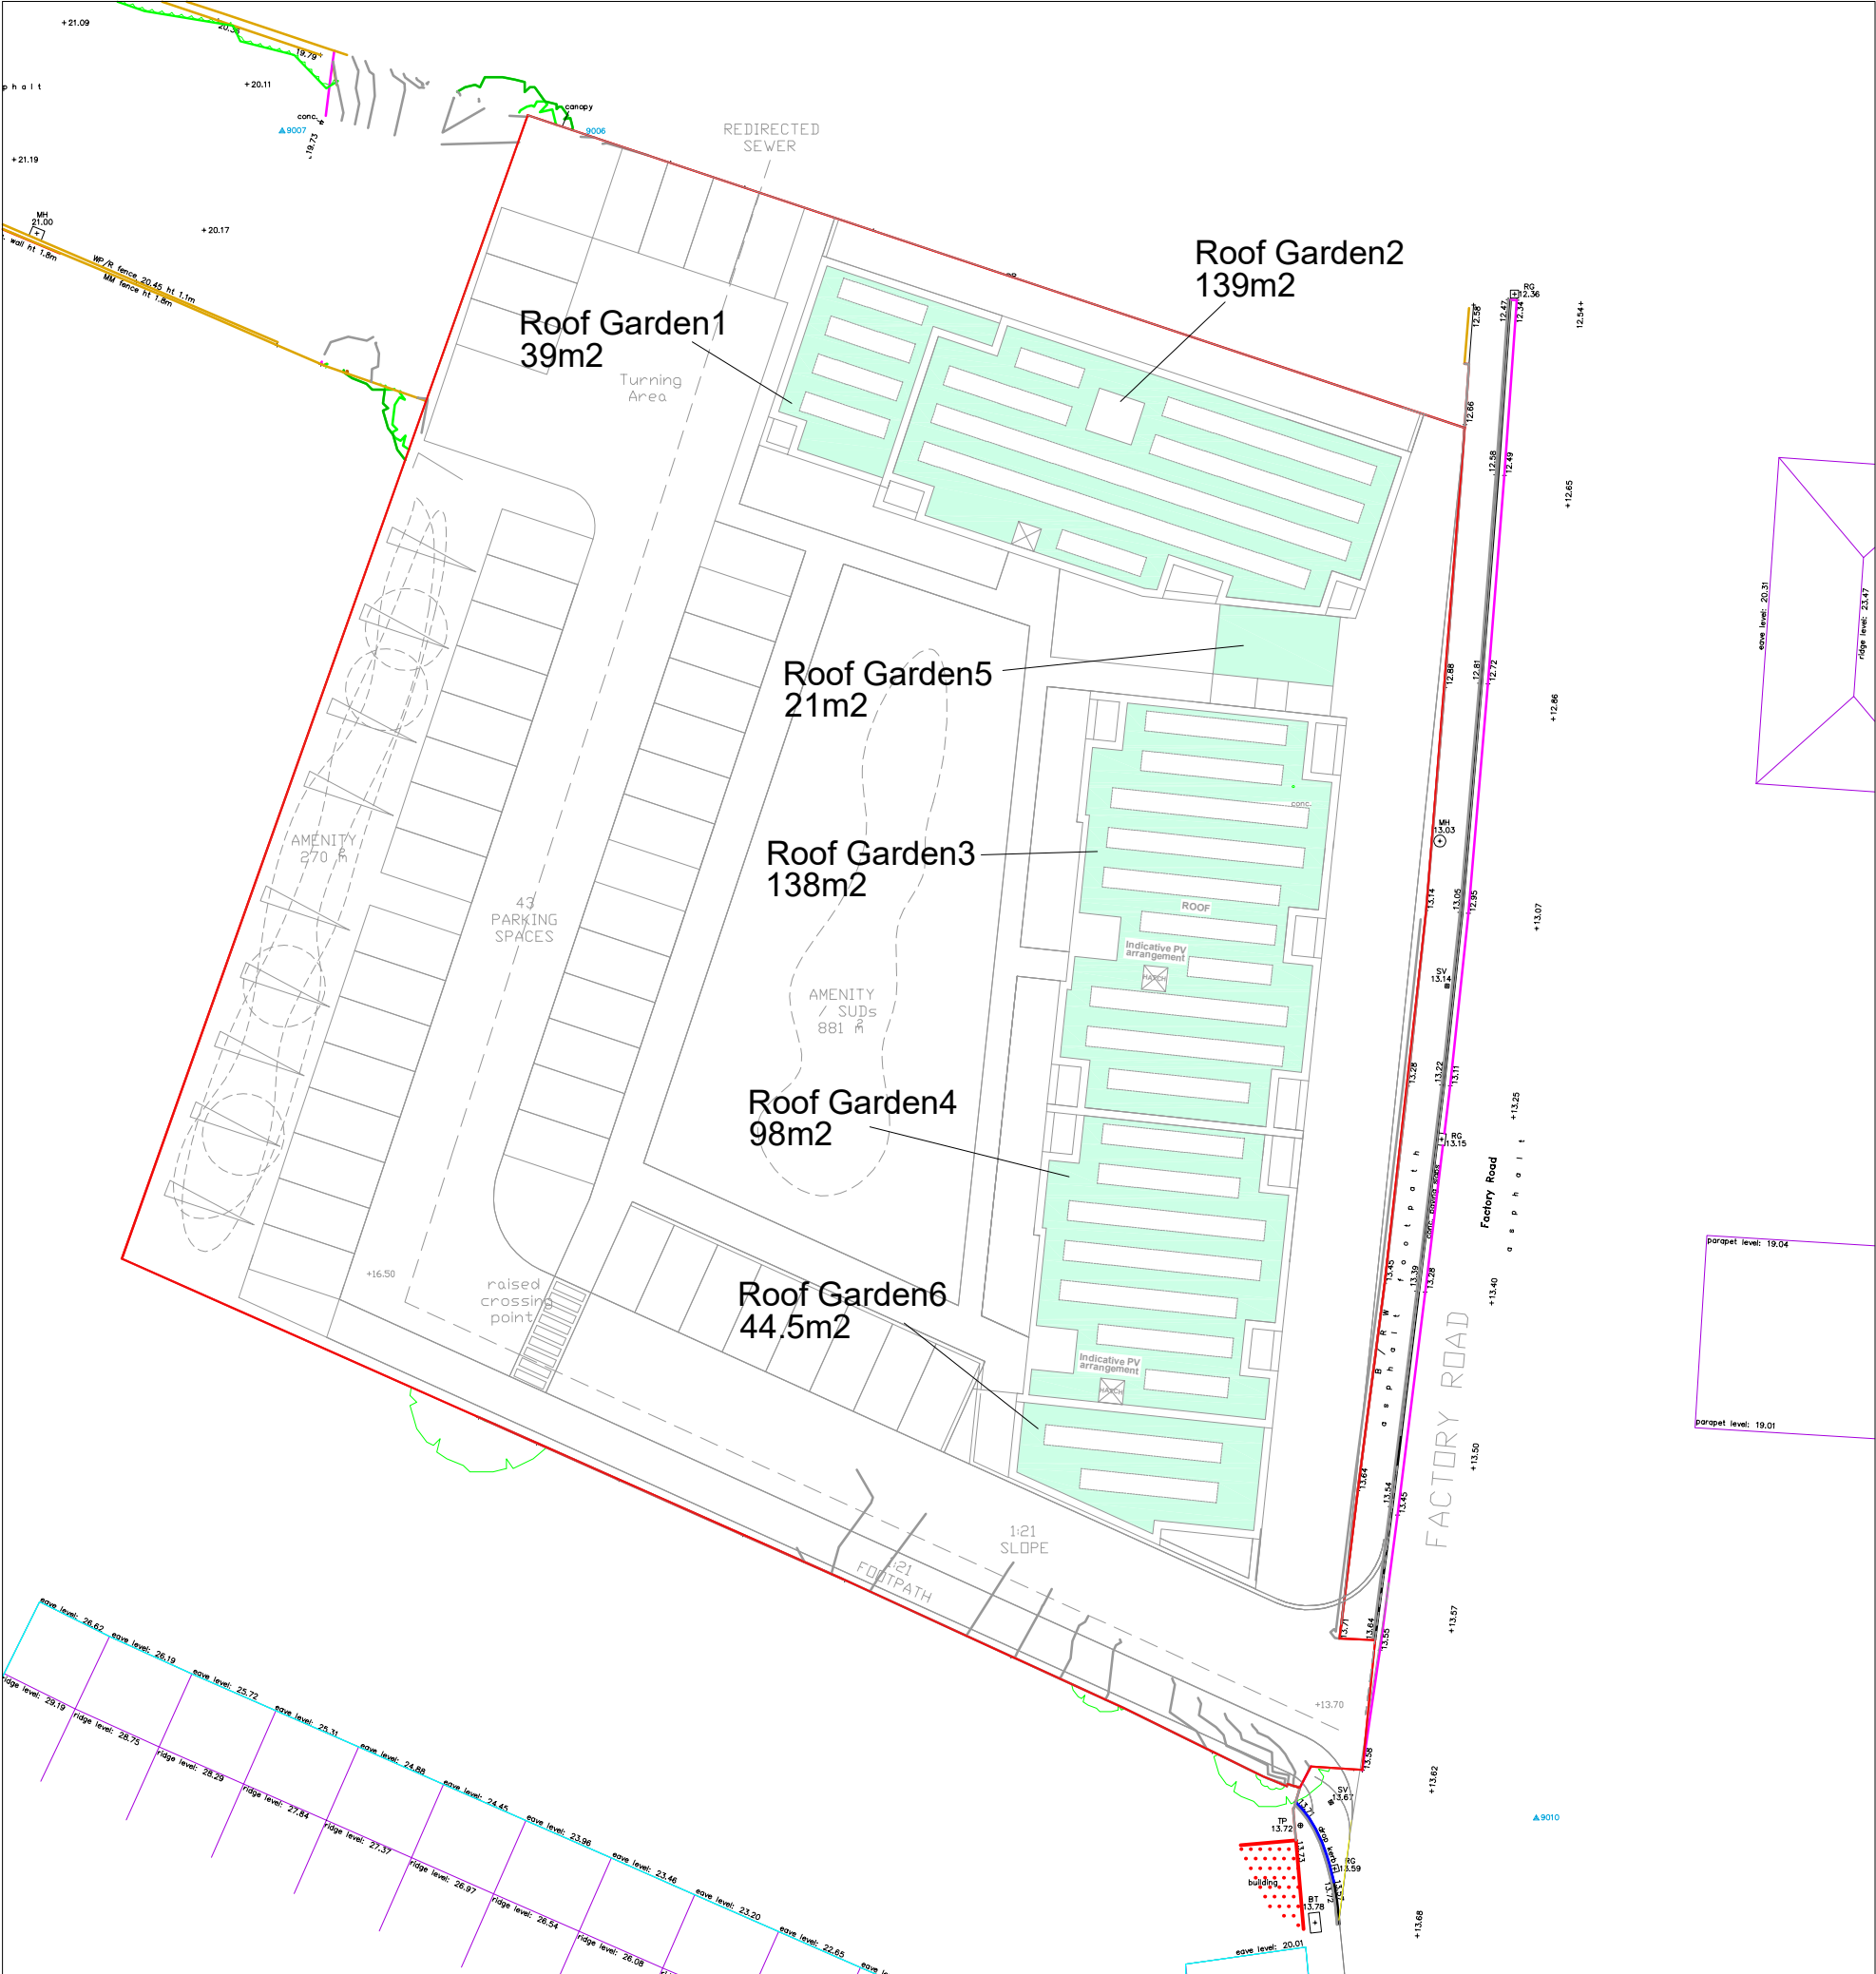

Sedum Area

Photovoltaic Units

SEDUM ROOF AREAS			
Ground Level	Roof		21 m2
Flats	Upper Roof		458.5 m2
TOTAL			479.5 m2
Green Roofs Direct 0800 774 7650 info@greenroofsdirect.com_			
		Evermat	
		Sea Hardened Sedum Mat on	
		Coir Base	
		1.00m wide rolls by 1.5m length	
		Thickness 2.5-4.5cm	
		Yellow ground cover foliage	
		Winter colour attracts butterflies	
		Groundcover all year round	
		hardy variety for heat or cold	
		Pink white flowers attracts bees	
		Shrublike with broad leaves	
		Bluse spruce leaves	
		Clump forming shrub	
		Colour and depth	
Sedum acre Aureum			
Sedum Aalbum Coral Carpet			
Sedum Album mini			
Sedum Album Athoum			
Sedum Hispanicum			
Sedum Summer Glory			
Sedum Reflexum			
Sedum Weihenstephaner Gold			
Sedum Voodoo			

CA 2023-FR-12 Rev B
30 Octt 2023
Revised Layout

CA 2023-FR-12 Rev A
3 August 2023
Revised Layout

Project
NEWPORT EXPORT PACKING
QUEEN'S HILL. NEWPORT
HOUSING PROPOSALS

Drawing Title
LANDSCAPE
GREEN ROOF

Scale
1:250 at A2

Date
4 Feb 2023

Drawing No
291

CA 2023-FR-12 Rev B

Corscadden Associates
77 Fairleigh Road
Cardiff. CF11 9JW
Tel 07966 423074
email ca@corscaddenassociates.com