

Scaling




THIS SHOULD MEASURE 70mm WHEN PRINTED CORRECTLY

This drawing is the copyright of Roberts Limbrick Ltd and should not be reproduced in whole or in part, or used in any manner whatsoever without their written permission.
Responsibility is not accepted for errors made by others in scaling from this drawing. Use only figured dimensions and report any discrepancies or omissions to Roberts Limbrick immediately.

Drawing Revisions

REV.	DATE	BY	CHK	DESCRIPTION
------	------	----	-----	-------------

- - - - -

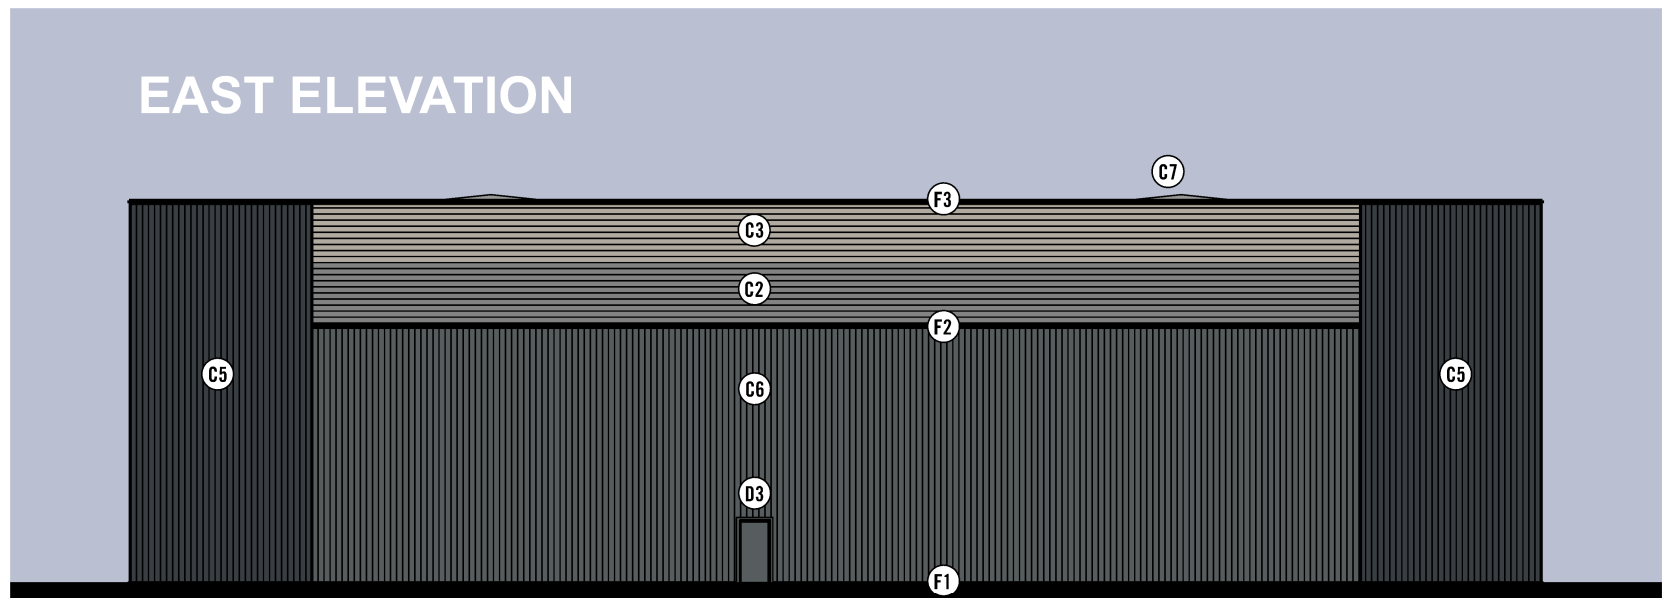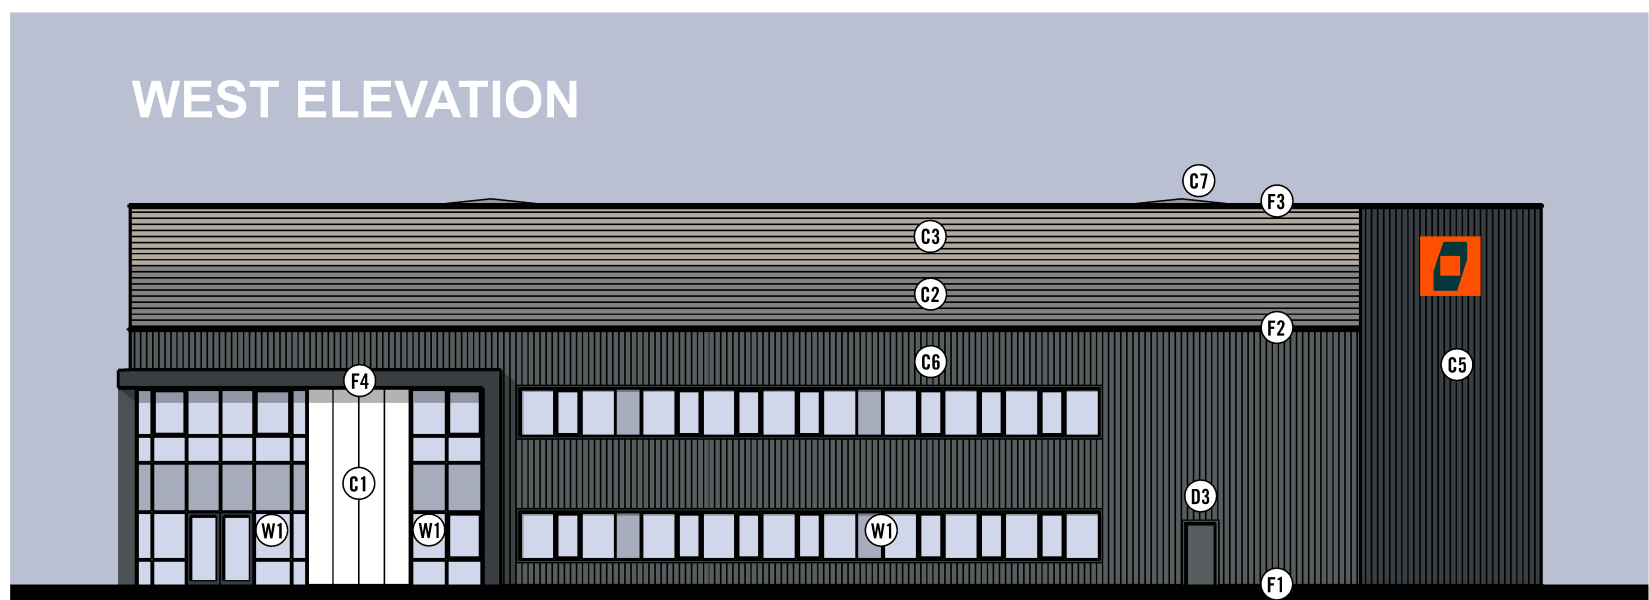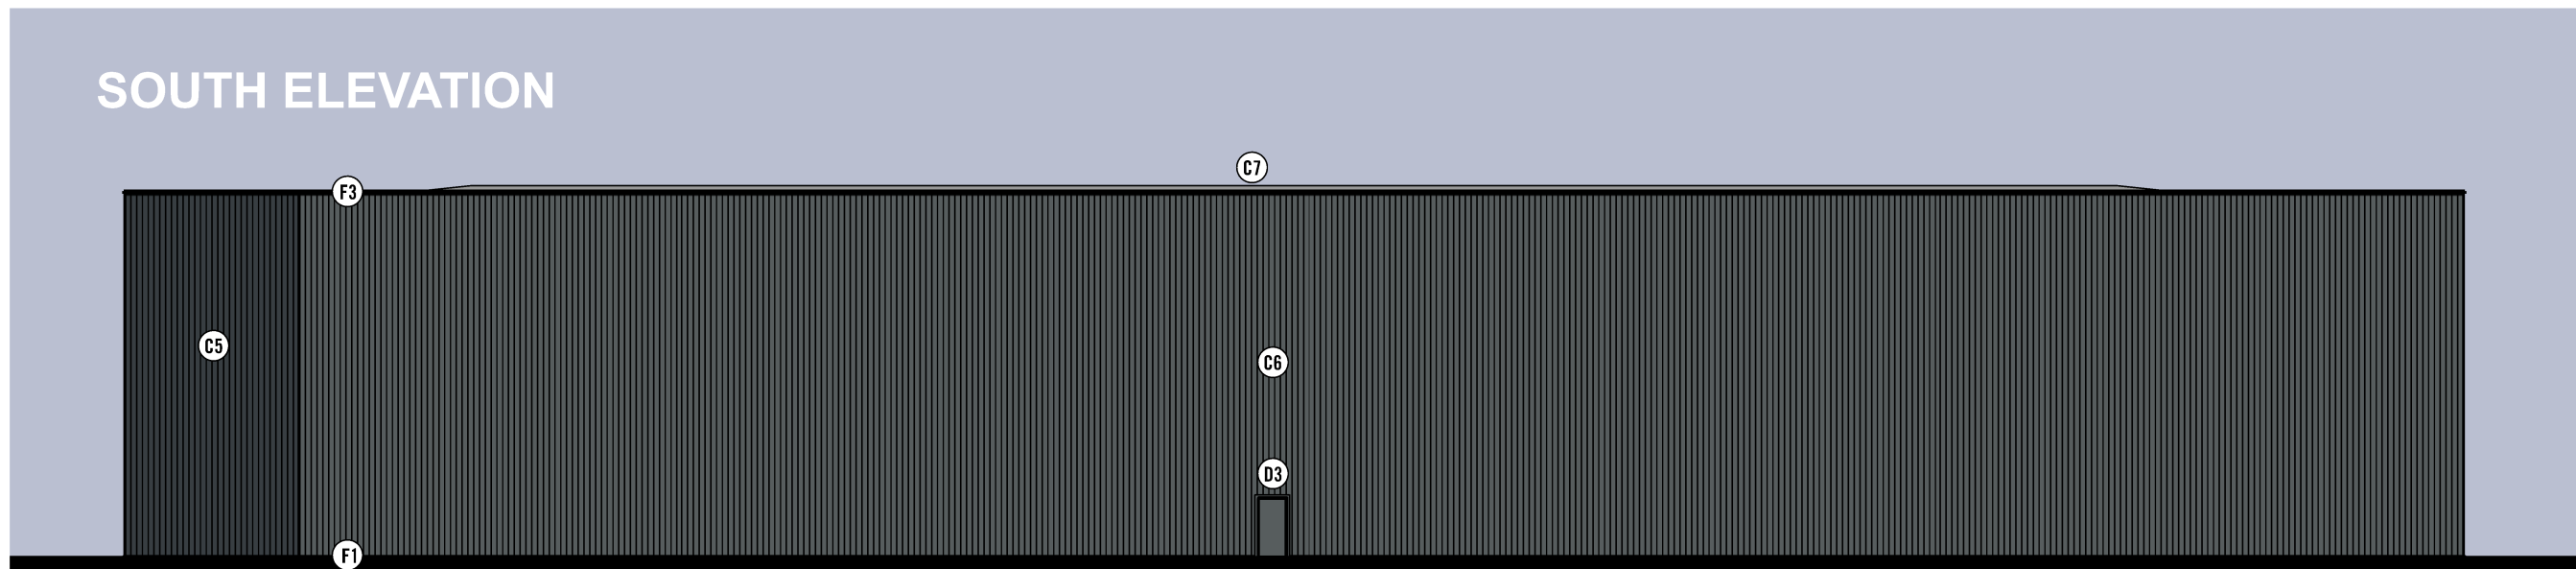

MATERIALS LEGEND:

CLADDINGS

- (C1) VERTICALLY LAID COLORCOAT PRISMA MICRORIB CLADDING. COLOUR: WHITE (RAL 9003)
- (C2) HORIZONTALLY LAID BUILT-UP COLORCOAT PRISMA CLADDING EUROCLAD ELITE PLUS 55. COLOUR: PURE GREY (RAL 000 55 00)
- (C3) HORIZONTALLY LAID BUILT-UP COLORCOAT PRISMA CLADDING EUROCLAD ELITE PLUS 55. COLOUR: GOOSEWING GREY (RAL 7038)
- (C4) HORIZONTALLY LAID BUILT-UP COLORCOAT PRISMA CLADDING EUROCLAD ELITE PLUS 55. COLOUR: HAMLET (RAL 9002)
- (C5) VERTICALLY LAID BUILT-UP COLORCOAT PRISMA CLADDING EUROCLAD ELITE PLUS 51. COLOUR: ANTHRACITE (RAL 7016)
- (C6) VERTICALLY LAID BUILT-UP COLORCOAT PRISMA CLADDING EUROCLAD ELITE PLUS 51. COLOUR: SLATE GREY (RAL 7012)
- (C7) BUILT-UP COLORCOAT PRISMA EUROCLAD ELITE ROOF CLADDING WITH 10% ROOFLIGHTS. COLOUR: GOOSEWING GREY (RAL 7038)

FLASHINGS


- (F1) FLASHING TO FULL PERIMETER OF BUILDING. COLOUR: ANTHRACITE (RAL 7016)
- (F2) FLASHING. COLOUR: TO MATCH ABOVE CLADDING
- (F3) PARAPET FLASHINGS TO MATCH CLADDINGS BELOW
- (F4) COLORCOAT HPS200 OR PRISMA COATED HORIZONTAL & VERTICAL FEATURE FLASHING COLOUR: ANTHRACITE (RAL 7016)

DOORS, WINDOWS AND SCREENS

- (D1) OVERHEAD SECTIONAL LEVEL ACCESS DOORS FINISH: POLYESTER POWDER COATED COLOUR: TO MATCH SURROUNDING CLADDING
- (D2) PRE-CAST INSULATED CONCRETE PROWALL WITH INSET OVERHEAD SECTIONAL DOORS AND DOCK SHELTERS. COLOUR: ANTHRACITE (RAL 7016) SHELTER COLOUR: BLACK
- (D3) INSULATED STEEL EMERGENCY EXIT / PERSONNEL DOORS. FINISH: POLYESTER POWDER COATED. COLOUR: TO MATCH SURROUNDING CLADDING COLOUR
- (W1) THERMALLY BROKEN, POLYESTER POWDER COATED ALUMINIUM WINDOW / DOOR SYSTEM (MULLION DRAINED) FRAME COLOUR: ANTHRACITE (RAL 7016) SPANDREL COLOUR: ANTHRACITE (RAL 7016) GLASS COLOUR: GREY

SIGNAGE: SUBJECT TO SEPARATE ADVERTISING APPLICATION(S)

INDURENT LOGO BRANDING. FINISH: 2000 x 2000mm POLYESTER POWDER COATED STAINLESS STEEL, THROUGH-FIXED TO PATTERNS BEHIND CLADDING. BACKGROUND COLOUR: ORANGE (RAL 2000) / PANTONE 021C. BOX COLOUR: GREEN (RAL 6009) / PANTONE 5463 CP.

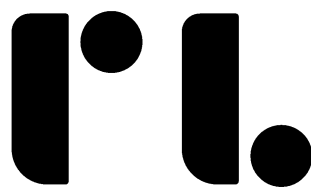

Roberts Limbrick

03333 405500

mail@robertslimbrick.com

robertslimbrick.com

Registered Office: England No. 00656029

Project

UNITS 15 - 18

INDURENT PARK

NEWPORT

Client



Drawing Title

PROPOSED ELEVATIONS

UNIT 16

-

Scale

1/250 @ A1

RL Project No.

11044

Status

A3

Purpose of Issue

PLANNING

Project	Org	Yr	Level	Type	Role
701106	• RLA	• 25	• XX	• EL	• A

Number

0008

Revision

-