
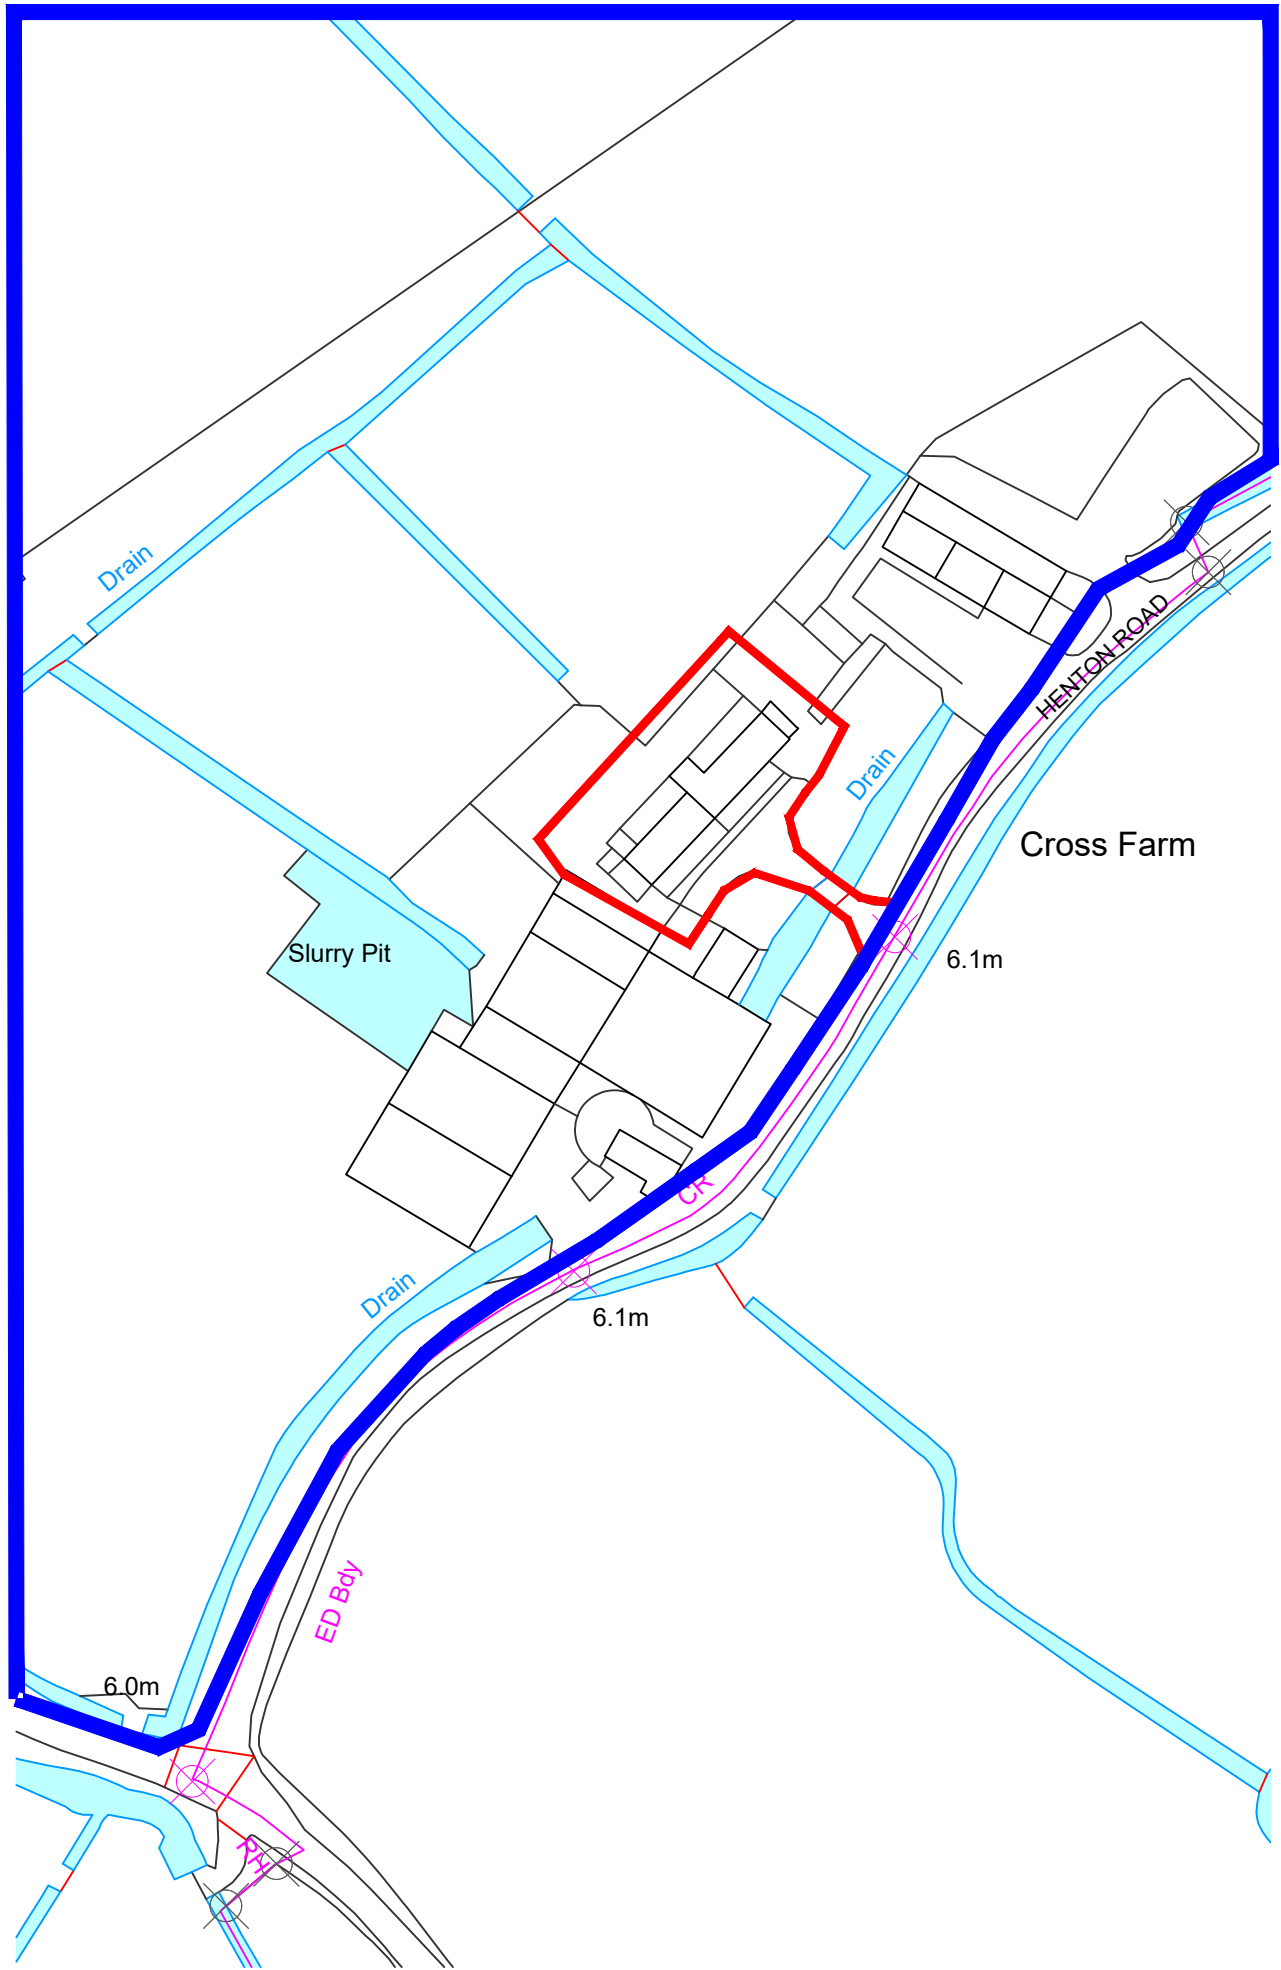


Site location plan

1:1250 @ A4

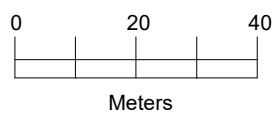

GriffithsDesign
Architectural Technologists.

Tel: 07969446621
Email: griffithsdesign@outlook.com

Client S.W.N Waters & Sons

Project Proposed alterations at;
Cross Farm,
Goldcliff,
Newport
NP18 2AT

Drawing Site location plan

Date September 2021

Scale 1:1250 @ A3

Drawn by JG

Checked by ***

Revision

Drawing No

[PP]

04