



Detailed block plan

Wall heights above path level


A - 882mm
B - 1000mm
C - 1150mm
D - 0mm

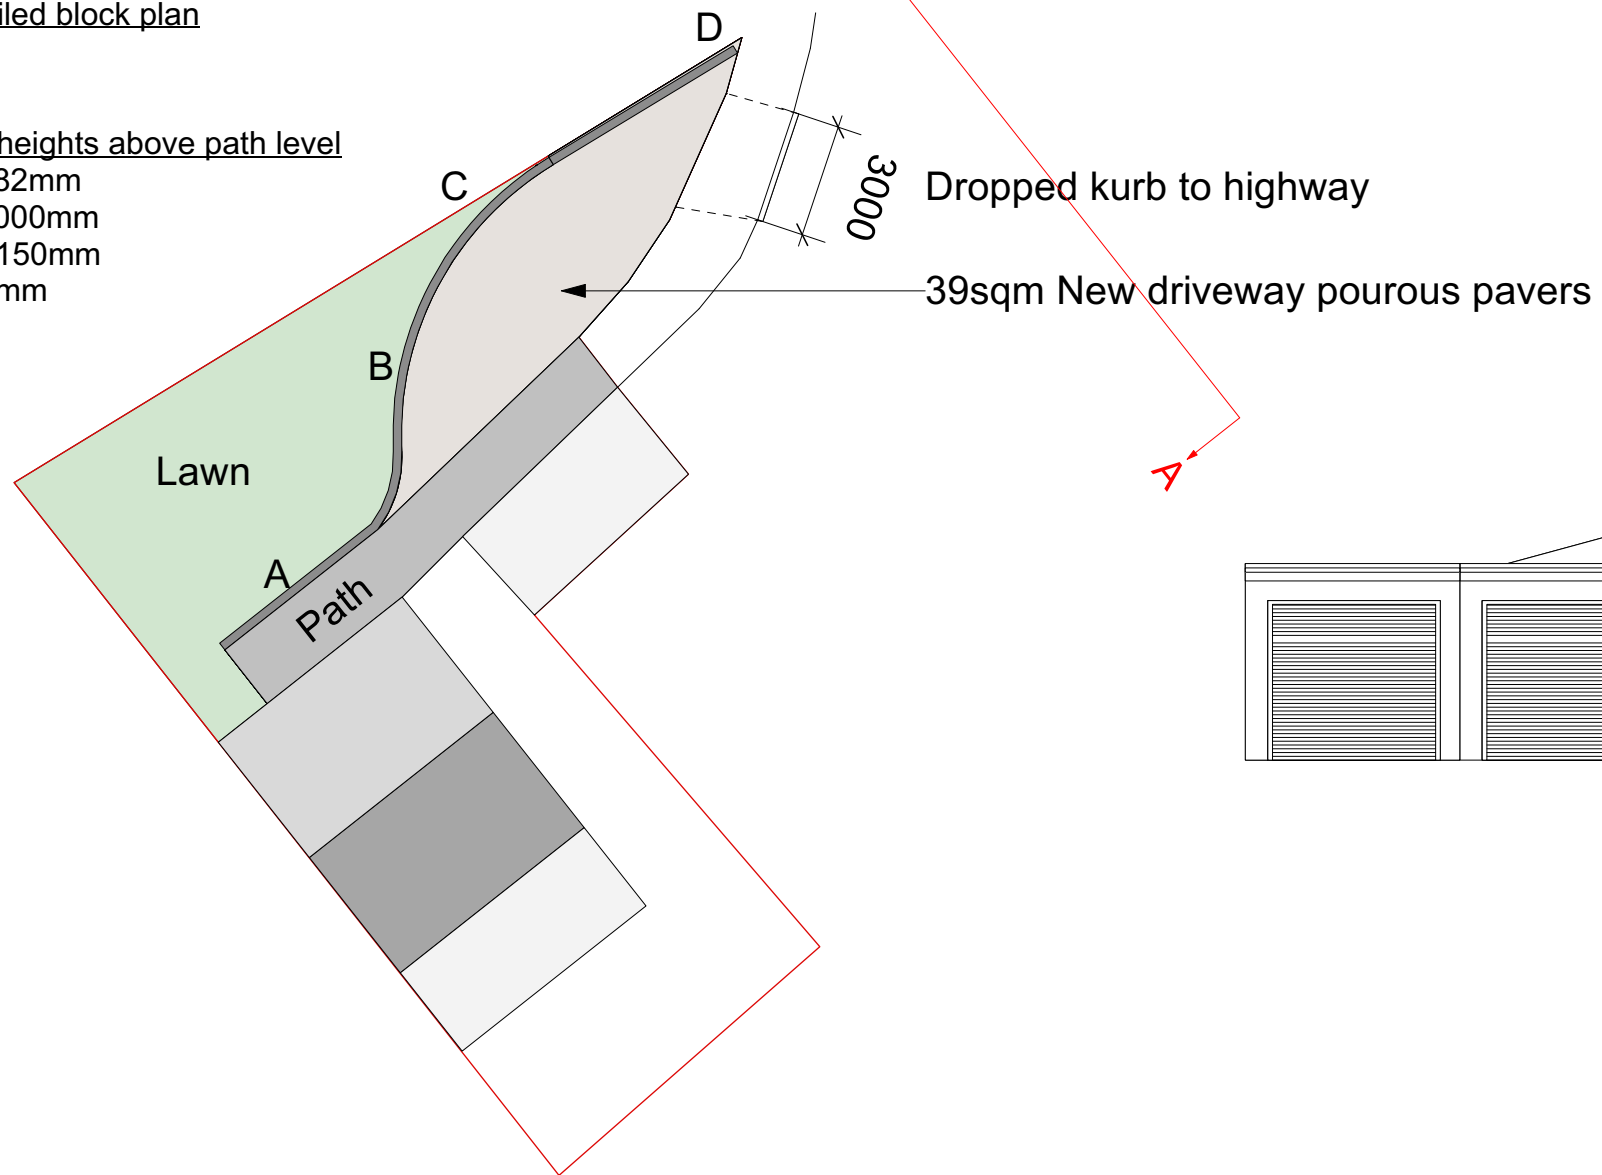

Streetscene A-A - Existing

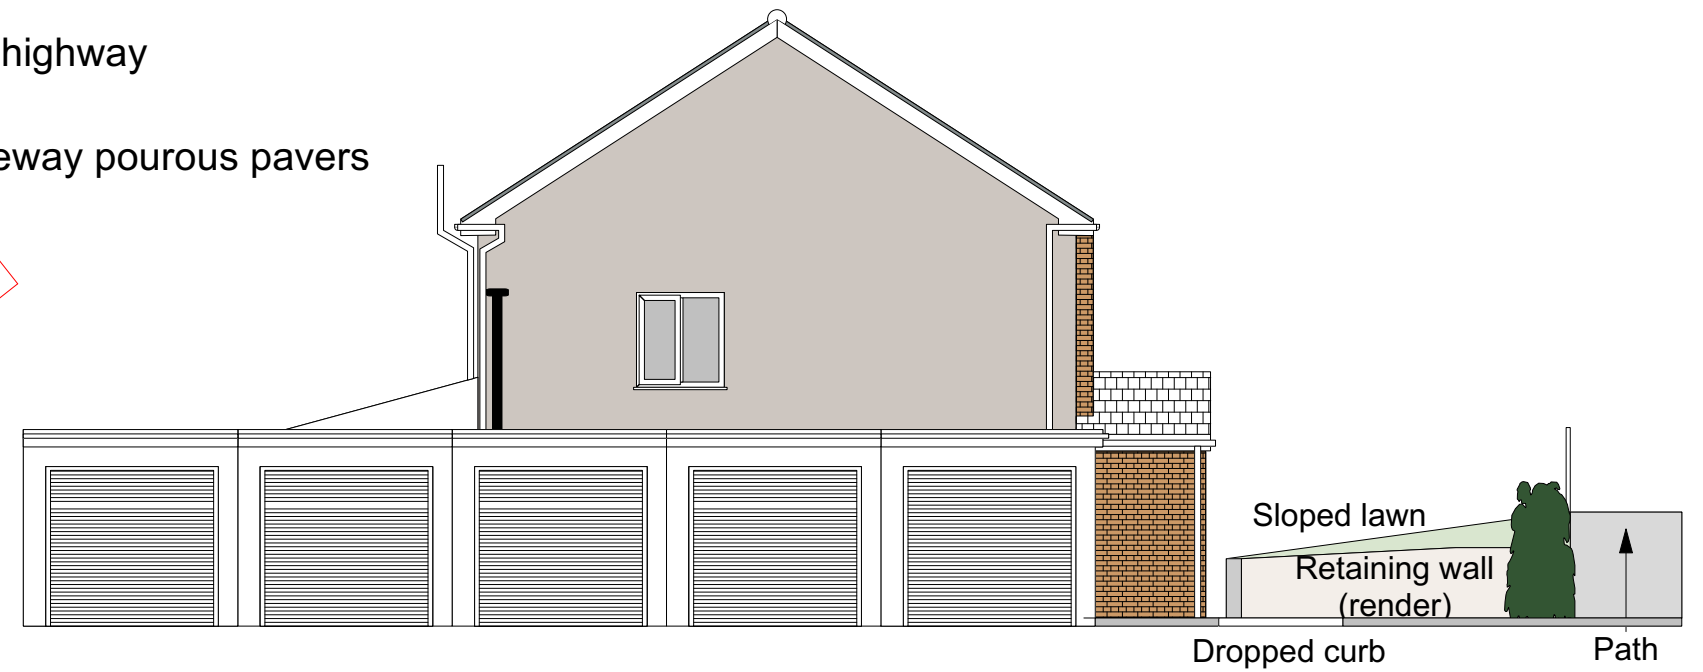

Streetscene A-A - Proposed

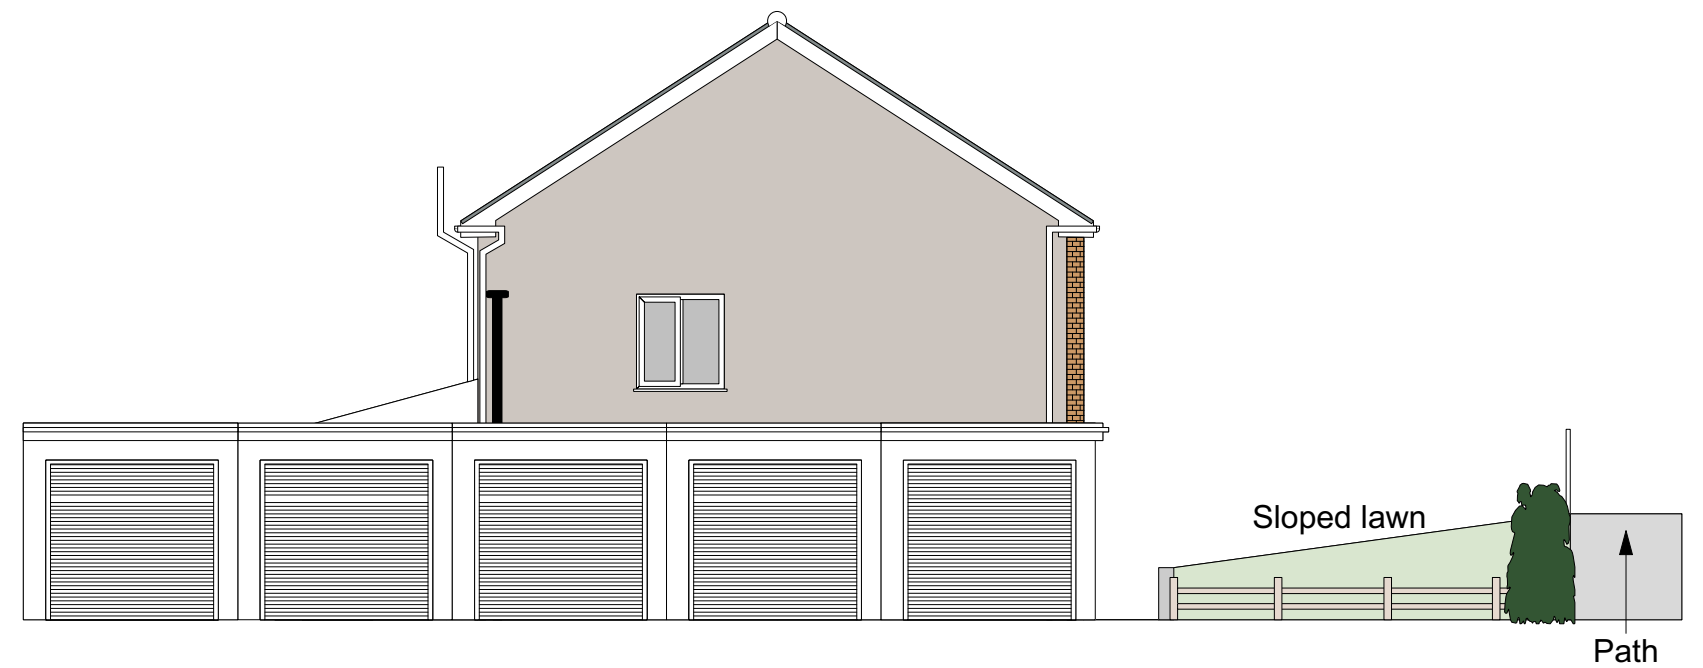

Skerryvore Designs Ltd
skerryvoredesigns.co.uk

SKD
SKERRYVORE DESIGNS

Phone **01633 897922**
Mobile **07816 934352**
contact@skerryvoredesigns.co.uk

JOB
TITLE 1 Hornbeam Walk

DRAWING
TITLE Planning:
Block plan and
streetscene

DRAWING No. SD1189-02

SCALE 1:100 & 1:200 @ A3

DATE FEB 2026