


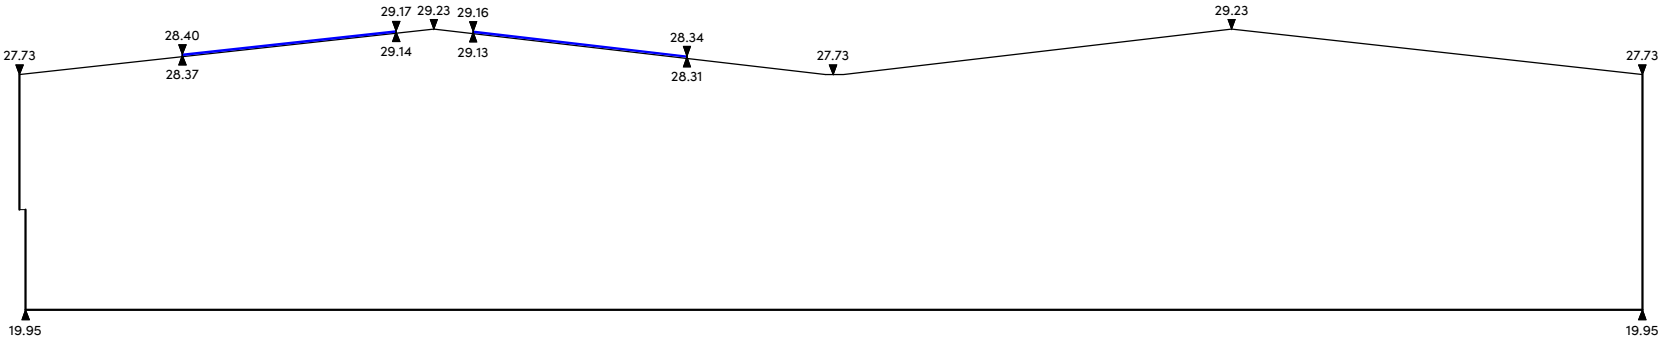

SECTION 1

16.00m Above Arbitrary Datum

NOTES


- 1) ALL DIMENSIONS TO BE CHECKED ON SITE AND NOT SCALED FROM THIS DRAWING.
2) HOLLIS SHALL BE INFORMED IN WRITING OF ANY DISCREPANCIES.
3) ALL DIMENSIONS ARE IN METRES ONLY.
4) THE ORIGIN AND ORIENTATION OF THE SURVEY GRID RELATE TO AN ARBITRARY GRID.
5) ALL LEVELS ARE BASED ON AN ARBITRARY DATUM.

KEY

A	Alarm	HB	Headrail
A/C	Air Conditioner	IC	Inspection Cover
AH	Arch Height	ICM	Inversion
AL	Arch Level	IF	Iron Rolling Fence
ASH	Arch Spring Height	JB	Junction Box
ASL	Arch Spring Level	L	Light
ATM	Automated Teller Machine	LB	Liter Bin
B	Bollard	Mx	Maximum
BGP	Break Glass Point	MMH	Maximum Haunch Height
BH	Beam To Beam Height	Mn	Minimum
Br	Brick	OVH	Overhead
BSW	Brick Retaining Wall	OSF	Open Standard Fence
BSL	Beam Soffit Level	OSBM	Ordnance Survey Bench Mark
BW	Brick Wall	P	Post
BWF	Barbed Wire Fence	PL	Pavement Light
CB	Cigarette Bin	PPF	Post and Rail Fence
CBF	Chain Beamed Fence	PS	Painting Stance
CCTV	Closed Circuit Television	PhF	Post and Wire Fence
CH	Ch To Head Height	Rd	Radiation
Chy	Chimney	RDH	Recessed Door Mat
CHF	Corrugated Iron Fence	RHH	Ridge Haunch Height
CHH	Clear Internal Height	R	River
CL	Cover Level	RSD	Roller Shutter Door
CLF	Chain Link Fence	RJ	Roller Steel Joint
Col	Column	RW	Retaining Wall
Conc	Concrete	RWG	Rain Water Pipe With Gully
CWH	Cable on Wall	RWP	Rain Water Pipe
CPS	Concrete Paving Slab	SB	Sign Board
Cup	Cupboard	SBM	Site Bench Mark
DH	Door Height	SF	Security Fence
DP	Down Pipe	SH	Spring Height
D/C	Drainage Channel	SH	Stairlight
DH	Duct Height	SO	Smoke Outlet
EB	Electrical Junction Box	SP	Sign Post
EM	Electricity Meter	SS	Security Sensor
ESG	Electrical Switchgear	T	Telephone
FA	Fire Alarm	TBM	Temporary Bench Mark
FB	Flower Bed	TLE	Threshold Level
FC	Floor To Ceiling Height	TW	Tyre Of Wall
FE	Fire Extinguisher	TYP	Typical
PFL	Finished Floor Level	UL	Unable To Lift
FHB	Fire Hose Reel	V	Vent
FL	Floor Level	VCP	Vehicle Charging Point
FS	Floodlight	VP	Vent Pipe
G	Gully	W	Weather
GM	Gas Meter	WCL	Window Cill Level
GV	Gas Valve	WM	Water Meter
h	Height	WHL	Window Head Level
HB	Hand Basin	WM	Water Meter

KEY PLAN

ELEVATION/SECTION SYMBOLS

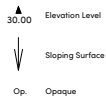

REVISIONS

REV.	DATE	AMENDMENTS	INITIAL

THIS DRAWING IS FOR THE FOLLOWING PURPOSE ONLY:
PRELIMINARY ☐ TENDER ☐ CONSTRUCTION ☐
SKETCH ☐ MEASURED SURVEY ☒ CONTRACT ☐

TITLE
PROPOSED
SECTIONS

CLIENT

Columbia Threadneedle
Investments
78 Cannon Street, Cannon Place,
London, EC4N 6AG

PROJECT NAME

Units 1A and 1B
Mendalgief Retail Park
Newport, NP20 2NW

3rd Floor
138 Cheapside
London
EC2V 6BJ

T +44 20 7622 9555
W hollisglobal.com

DATE 09.03.2026		DRAWN BY TS		
SCALE 1:250 @A3		CHECKED XX		
PROJECT	LINE	ORIGINATOR	VOLUME/ ZONE/BLDG	LEVEL
131569	101	HLS	00	ZZ
FILE TYPE	DISCIPLINE/ ROLE	NUMBER	STATUS	REVISION
M2	B	10501	S0	P00