



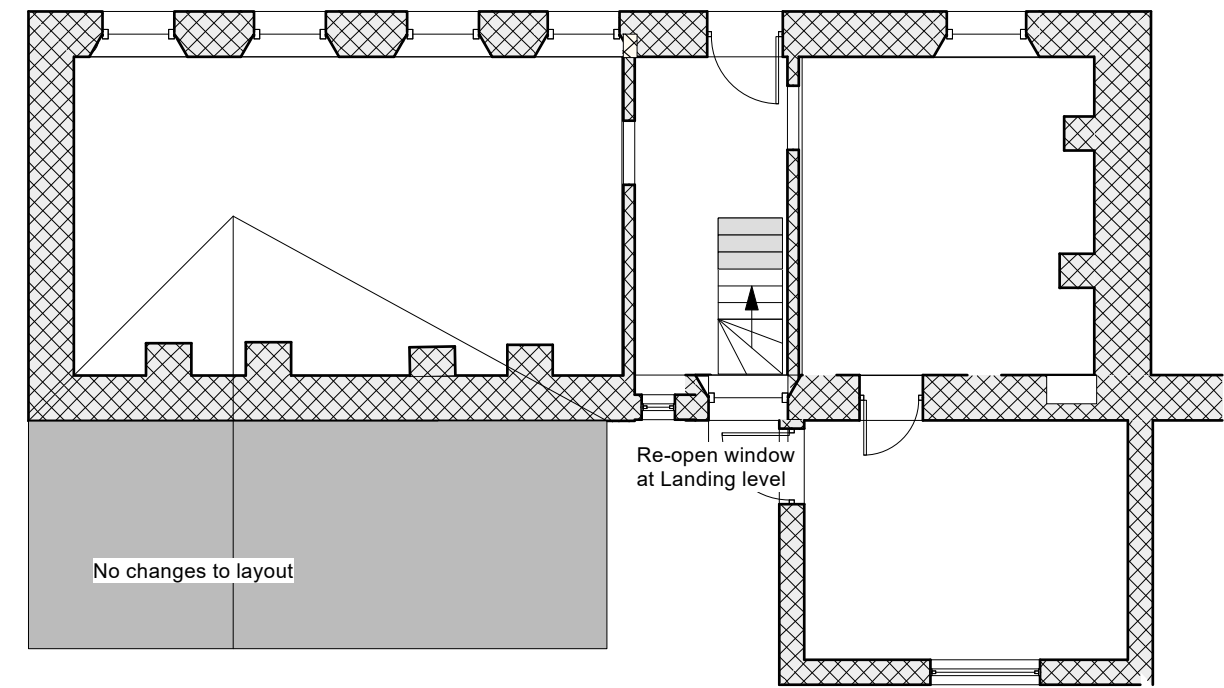


Proposed Ground Floor




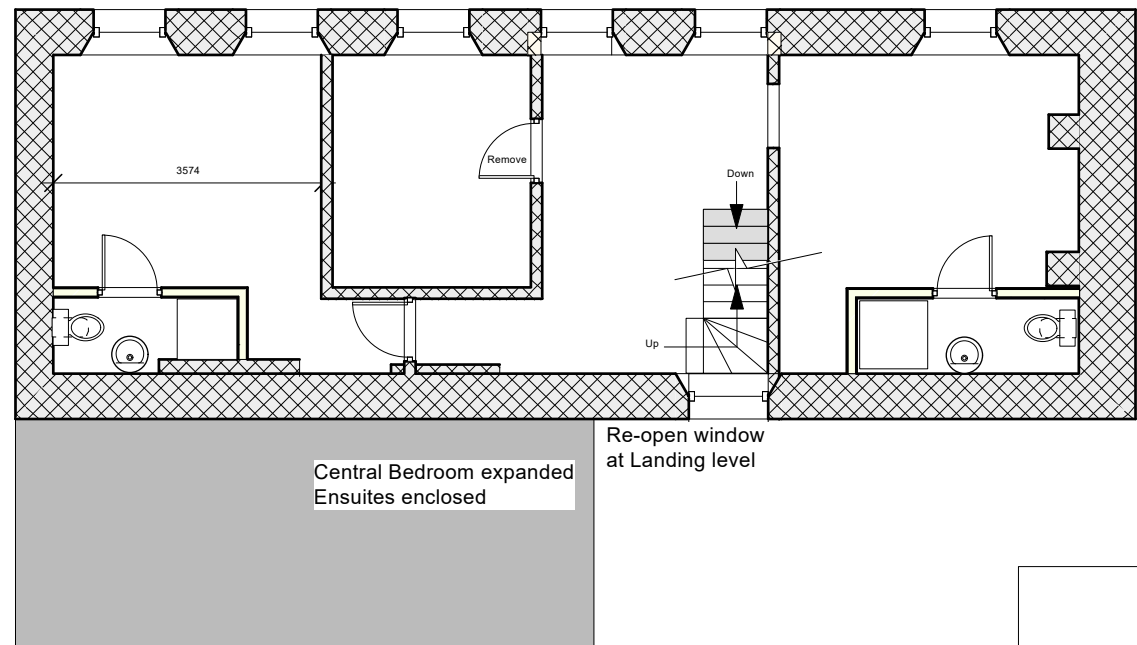


Proposed First Floor

form opening 750mm wide by 1000 deep to form window to comply with the means of escape criteria.

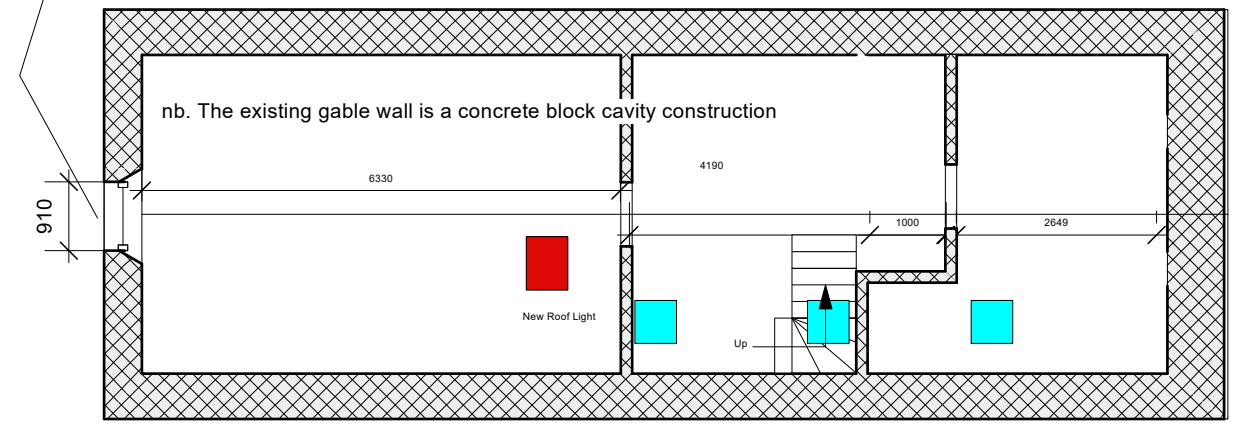

Proposed Second Floor

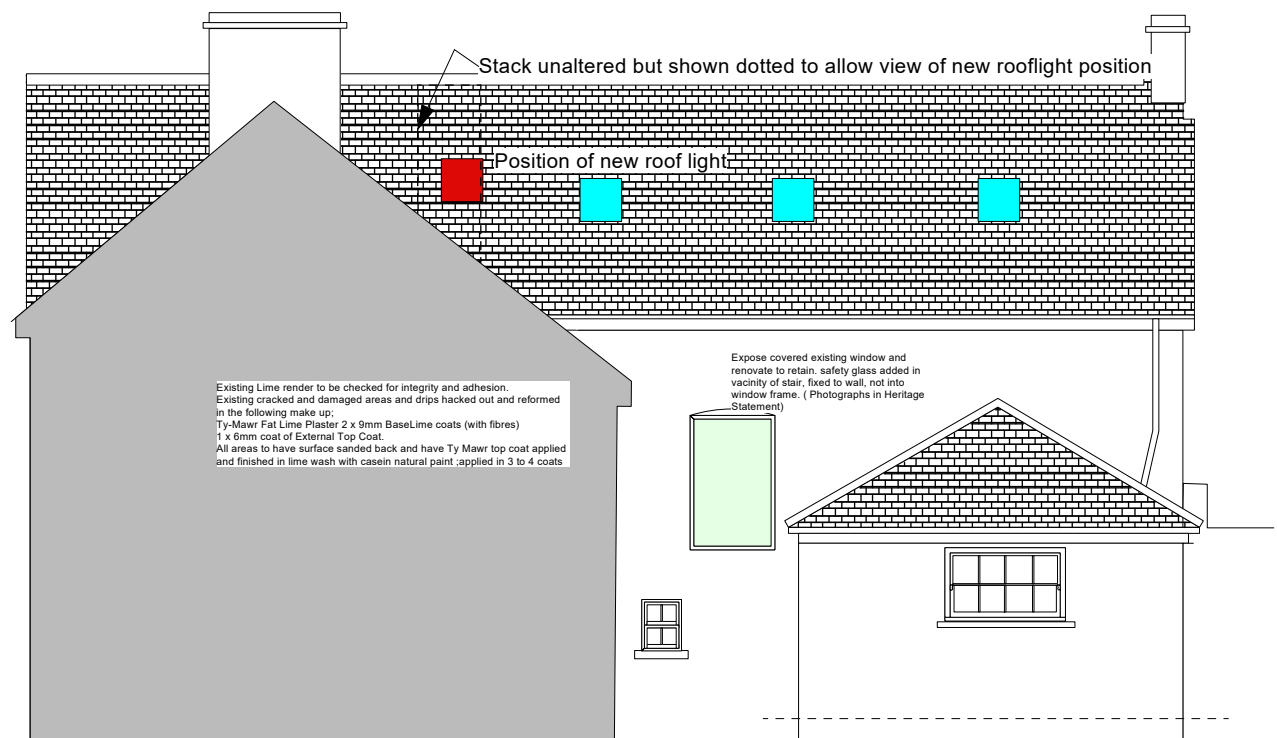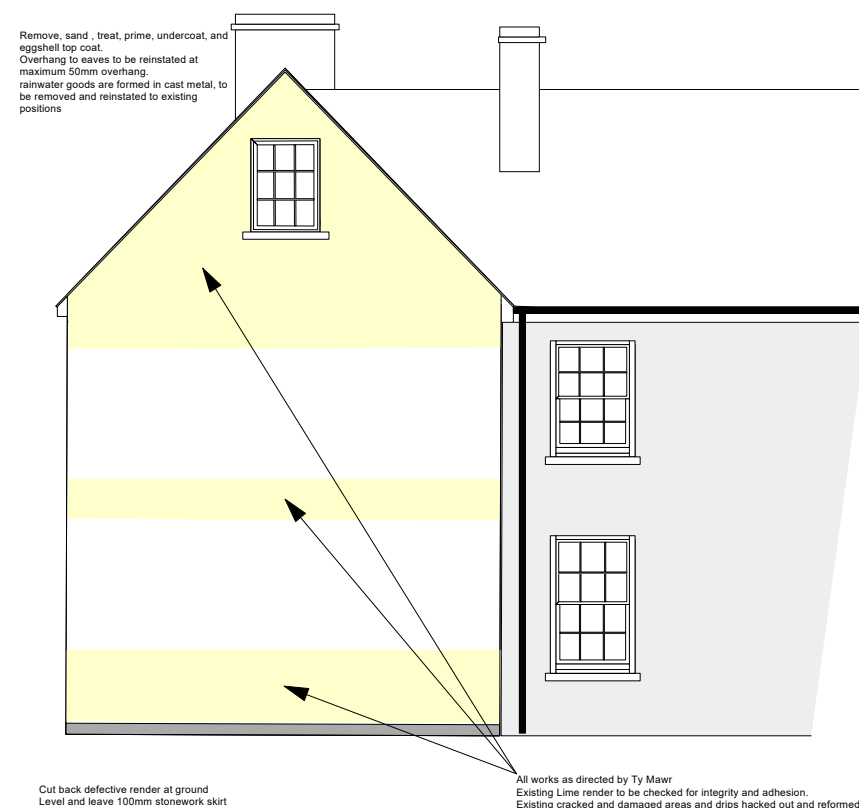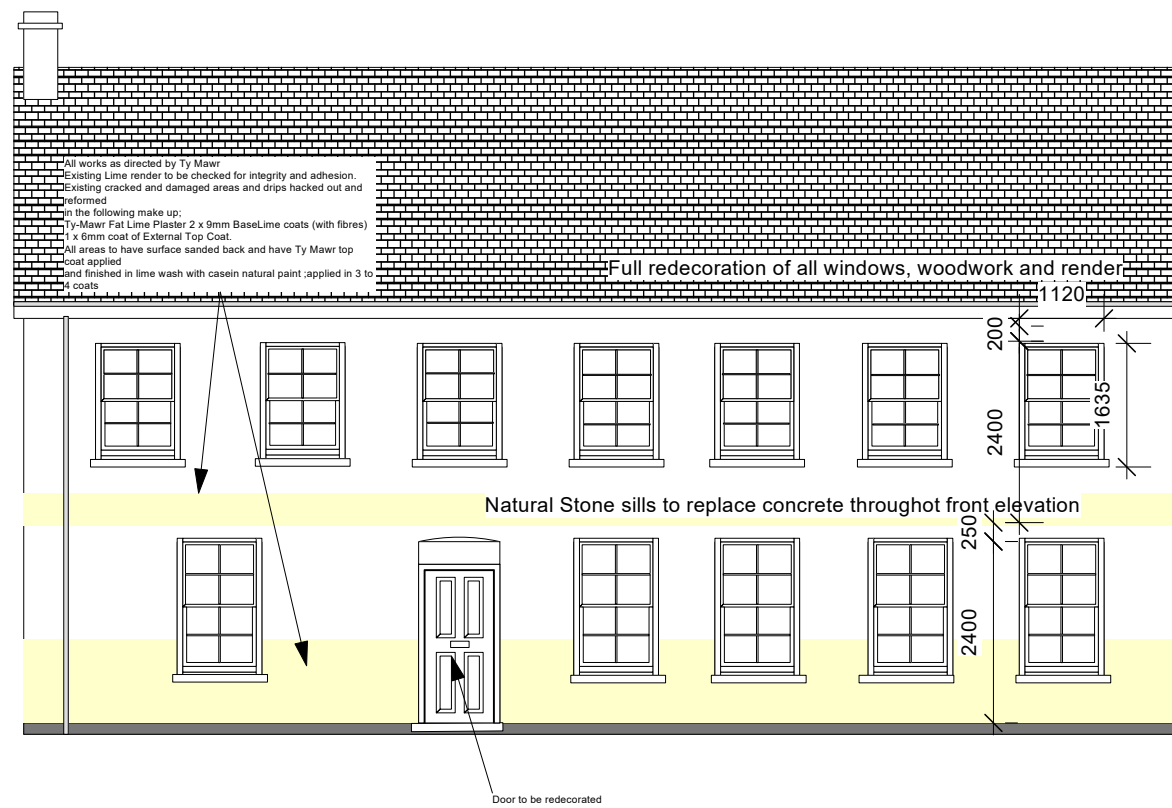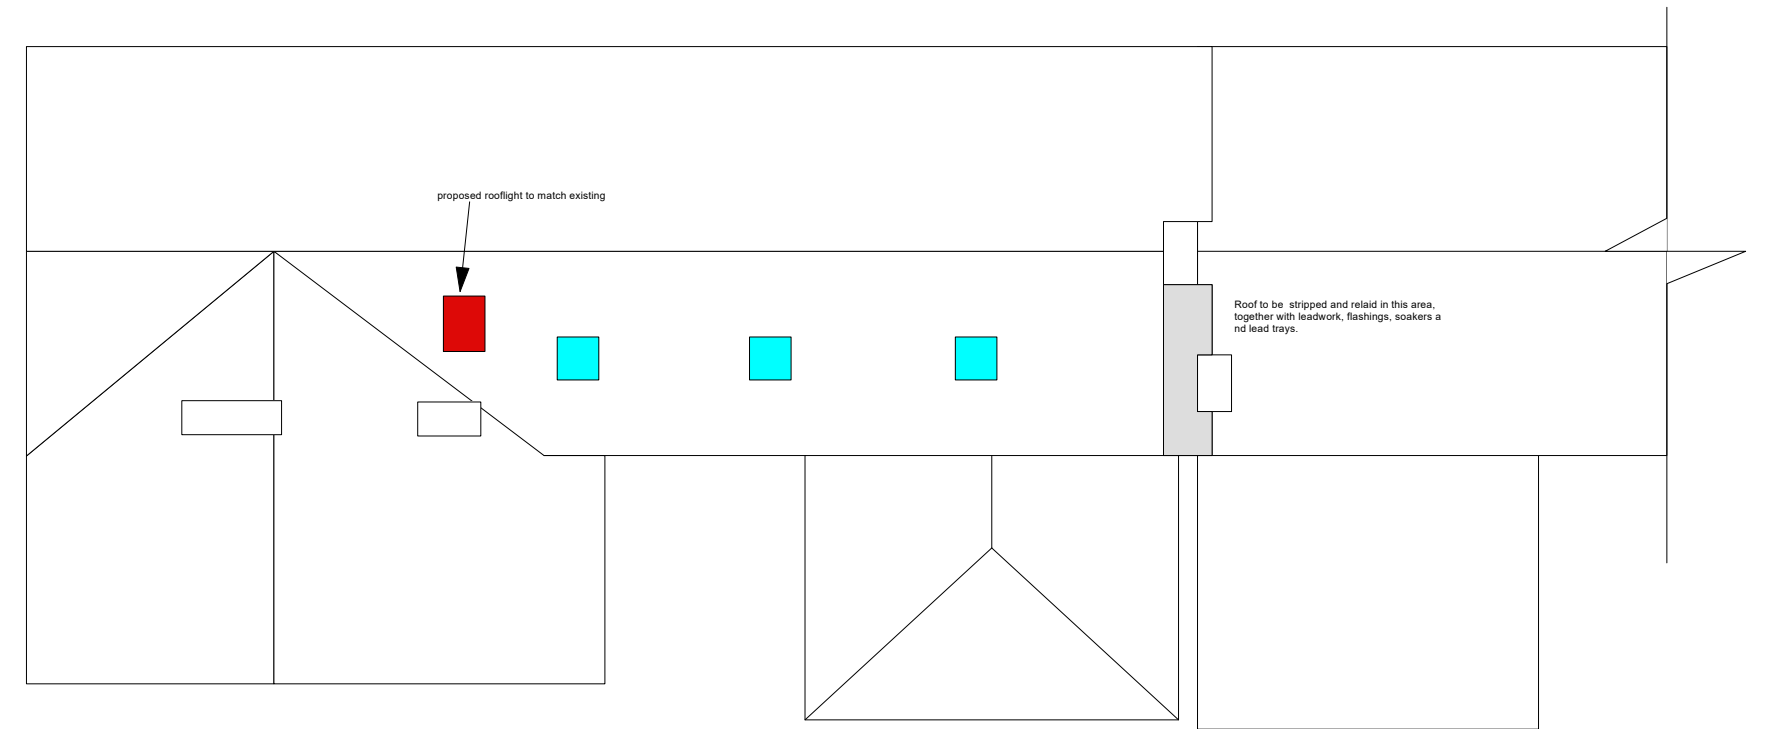

 Skerryvore Designs Ltd skerryvoredesigns.co.uk Phone 01633 897922 Mobile 07816 934352 contact@skerryvoredesigns.co.uk	JOB TITLE 27 Backhall Street Caerleon	DRAWING TITLE Proposed	DRAWING No. SD1081-02
			SCALE 1:100 @ A2
			DATE Sept 2025