



Vertical section through Window
Showing Flush mounted side hung sash with
details to match original
19th Century window

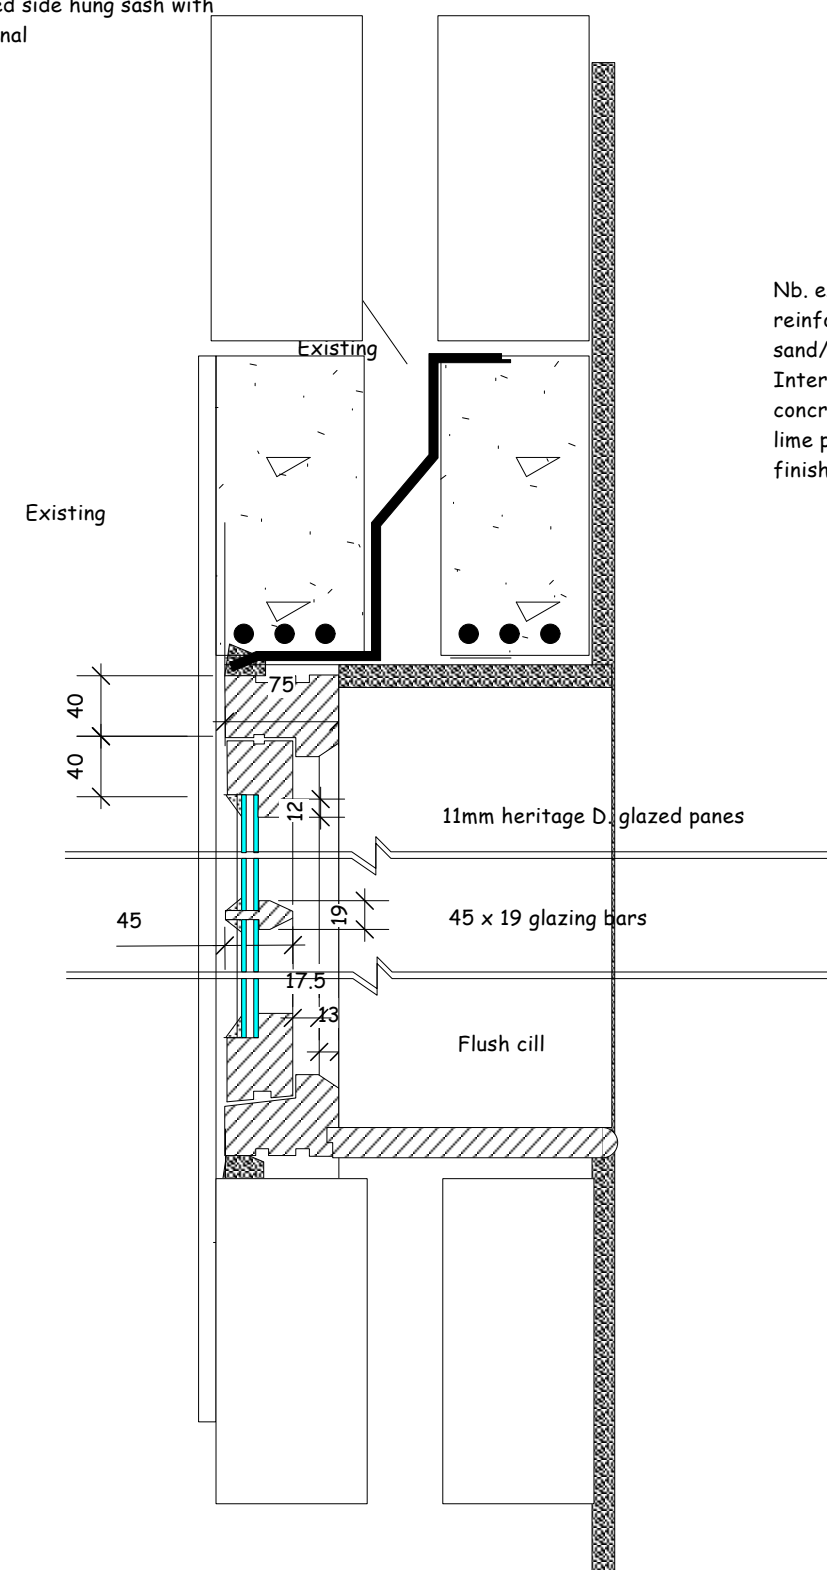

Nb. existing openings formed with reinforced concrete lintels with sand/cement slurry coat.
Internal skin supported on reinforced concrete lintels with lime render and lime plaster skim
finish to match existing internal finish.

Sw cill board in 150 x 19 tand
g boards with bull nose

Reveals angled to match existing profile in rear bedroom window

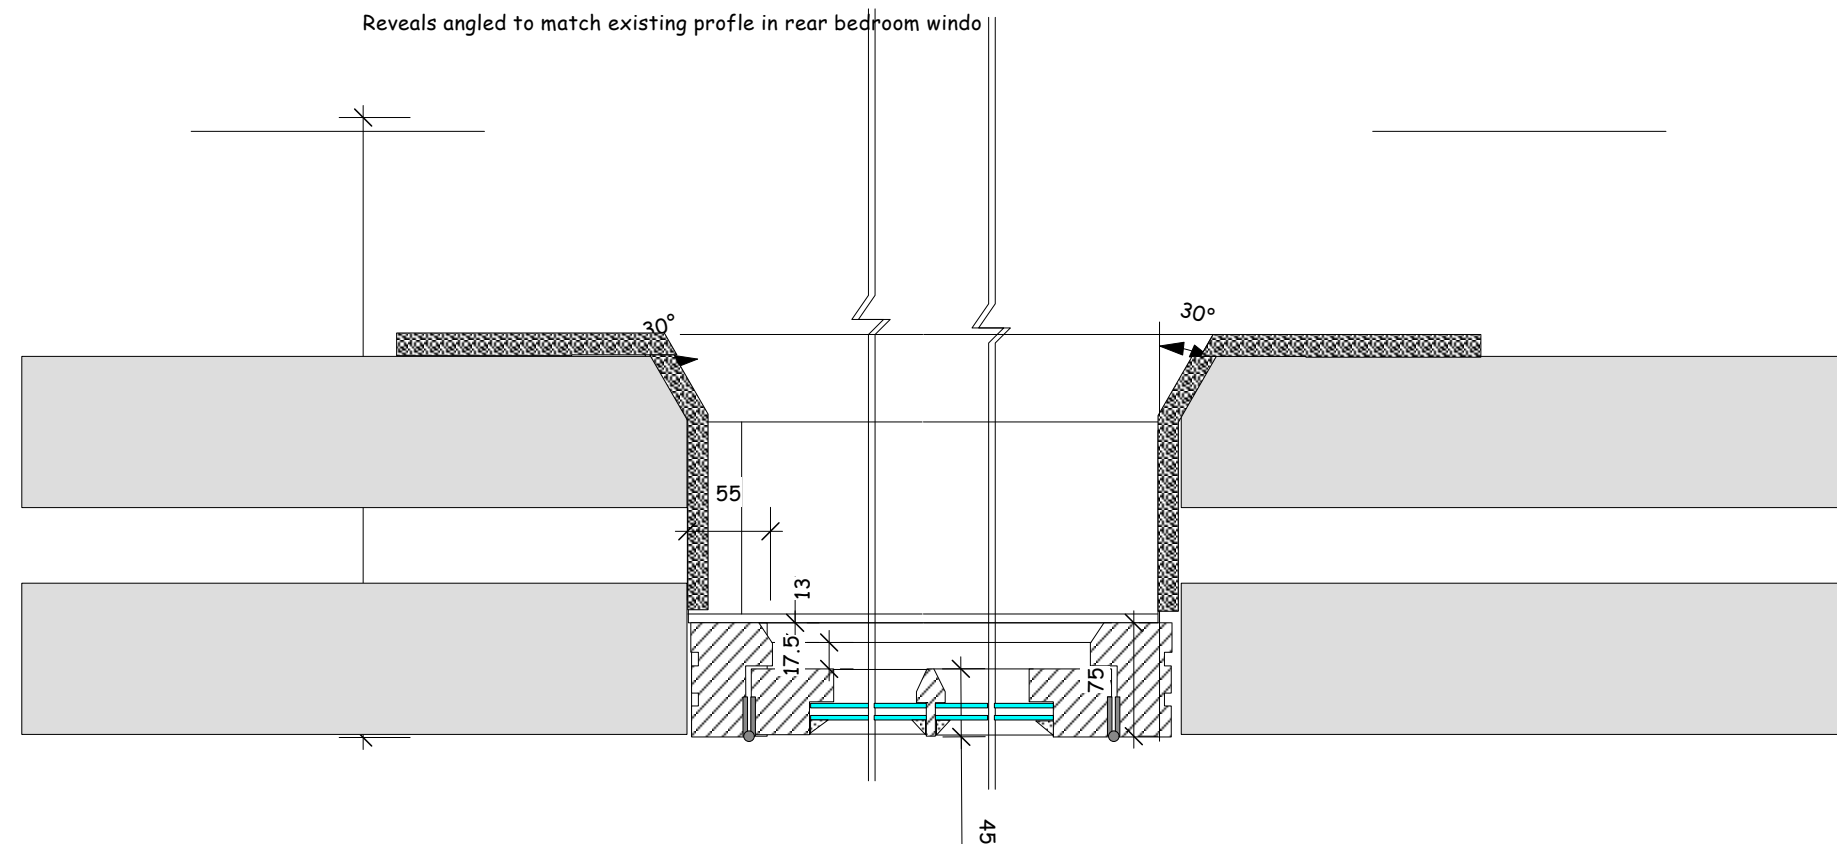

JOB TITLE	27 Backhall Street Caerleon	DRAWING TITLE	Details	DRAWING No.	SD1081-03
				SCALE	1:5@ A2
				DATE	Sept 2025