


NOTE: All dimensions must be checked on site and not scaled from drawing. This drawing is for discussion purposes only and is subject to fire officer and building regulation approvals being obtained.


© All Copyrights Rosh Design. No reproduction of these drawings are permitted under copyright law. These drawings remain the property of Rosh Design and must not be shared with any third party unless authorized by a director of Rosh Design.

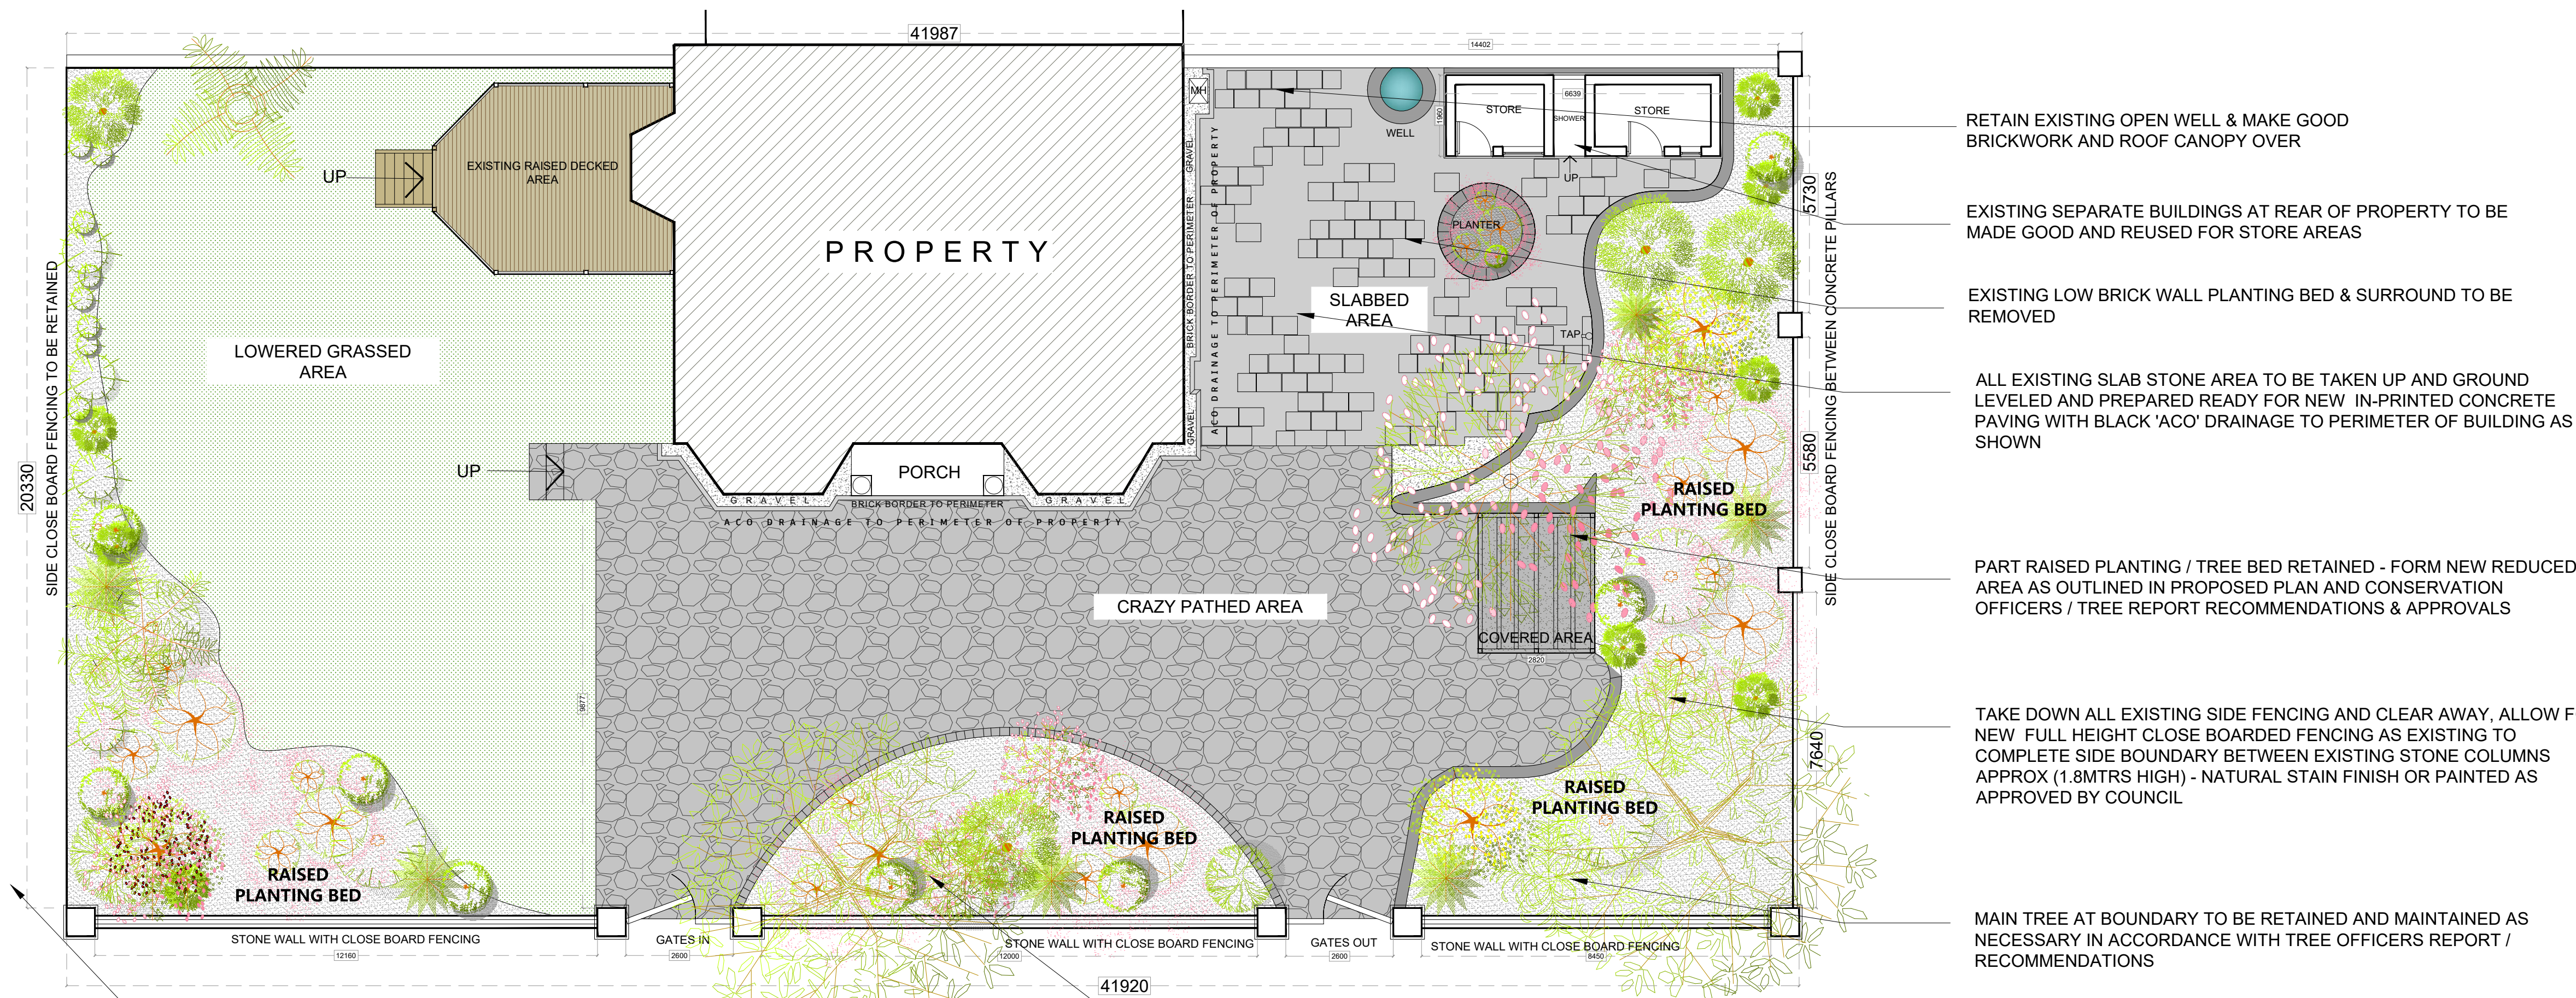

EXISTING GROUNDS PLAN - Scale 1:100

EXISTING WEEDS / BUSHES ETC. TO BE TAKEN UP AND CLEARED AWAY. MAIN FRONT TREE TO BE RETAINED IN ACCORDANCE WITH TREE OFFICERS REPORT / RECOMMENDATIONS - NEW STONE CHIPPING BOARDER TO BE FORMED WITH ASTRO TURF TO BE LAID AS SHOWN IN PROPOSED PLAN.

FRONT TREE BED TO BE RETAINED AND MAINTAINED AS NECESSARY IN ACCORDANCE WITH TREE OFFICERS REPORT / RECOMMENDATIONS - FORM NEW LOW LEVEL BRICK WALL AROUND AS SHOWN IN PROPOSED PLAN.

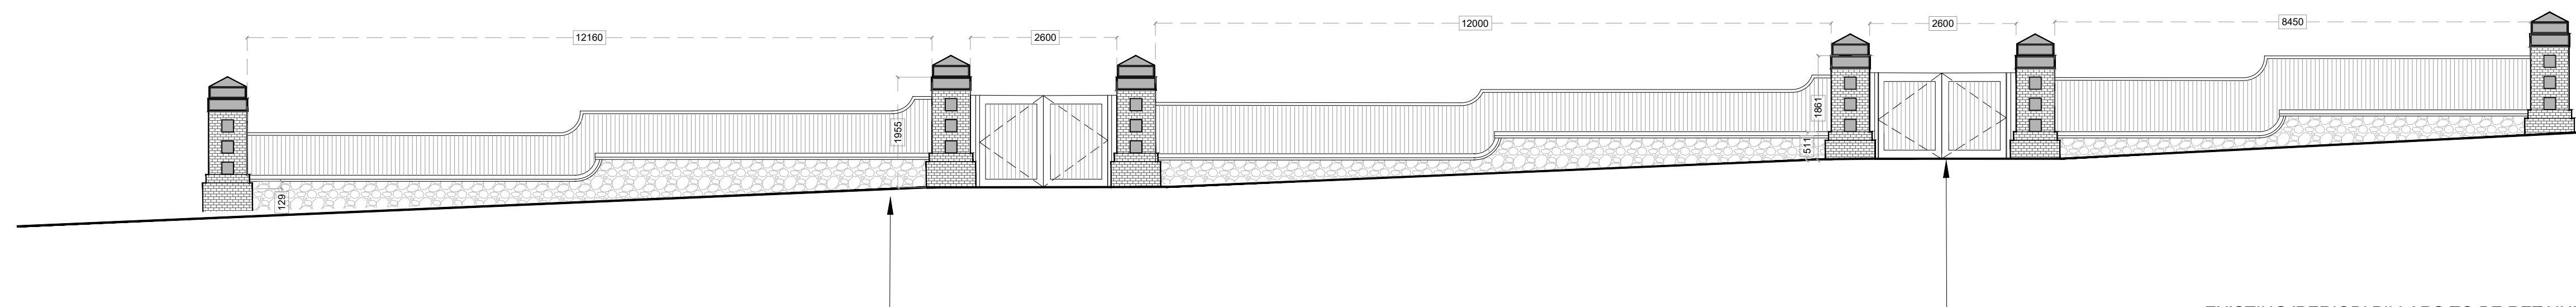

EXISTING FRONT BOUNDARY WALL ELEVATION - Scale 1:75

REVISIONS

Revision	Date	Description

Client Mr Rashaid Azee

Job 46, Caerau Ro9ad, Newport NP20 4HH

Date 22/11/2025

Scale 1:100 & 1:75@A1

Drawn SJH

Dwg No. RA2025/02-01

Dwg Title:
Existing
Ground Plan & Fence Elevation

© Copyright