


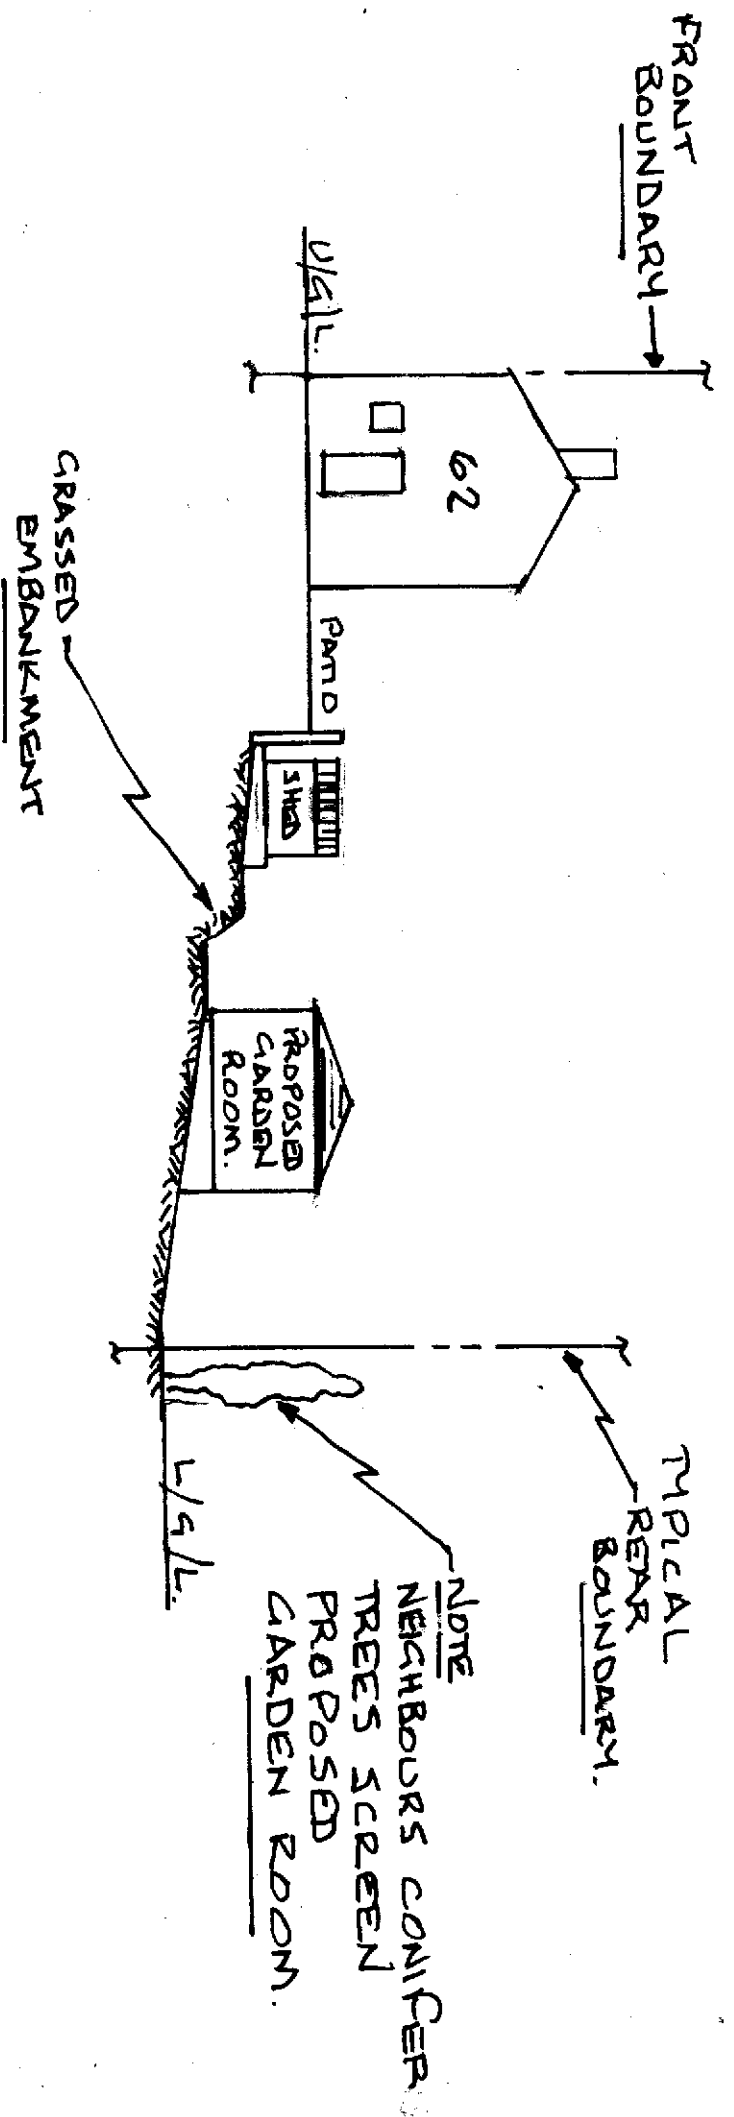

TYPICAL SECTION 'X'-'X' THROUGH SITE
 (FROM DRG. REF. 23)

SECTIONAL VIEW THROUGH SITE OF 62, CRAIG WOOD CLOSE,
MALPAS NEWPORT S. WALES NP20 6HH.

SCALE 1:200

DRG. REF 24