


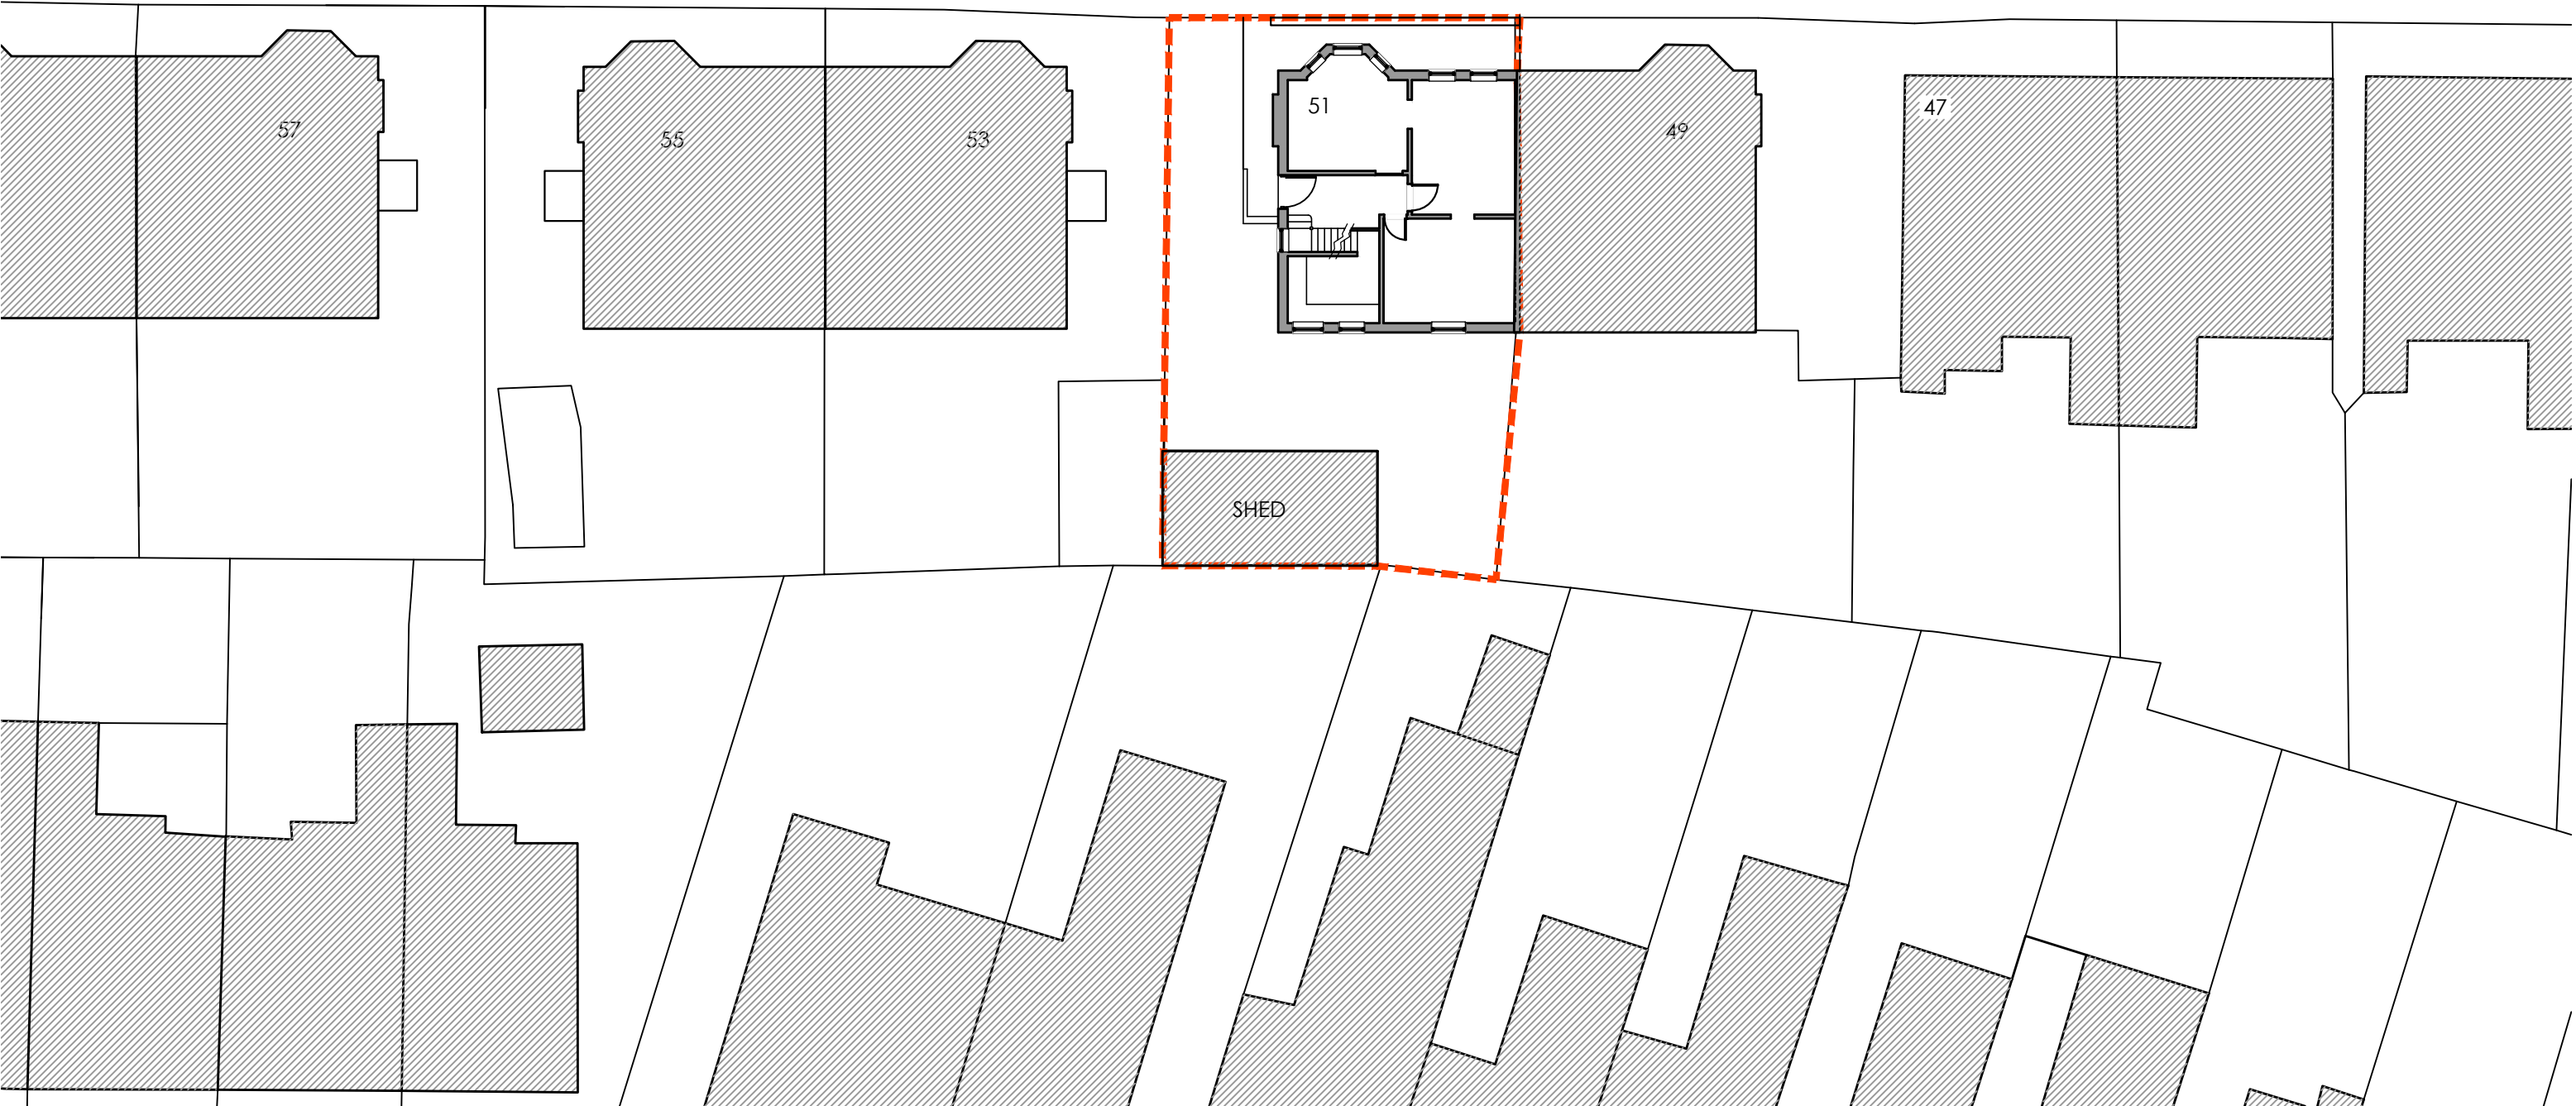

CARDIFF ROAD



ISSUED FOR:

**Certificate of Lawful
Development
Application Use**



Creation Design - Wales

Tel: 01495 616277 / 07508890294
www.creationdesign-wales.com
E-mail: info@creationdesign-wales.com

51 CARDIFF ROAD
NEWPORT
NP20 2EN

BLOCK PLAN AS EXISTING

DATE:
November 2024

DRAWN BY:
P.P.

SCALE(S):
1:200 @ A3

DRAWING NO:
24-128/P/02

REV:
-