


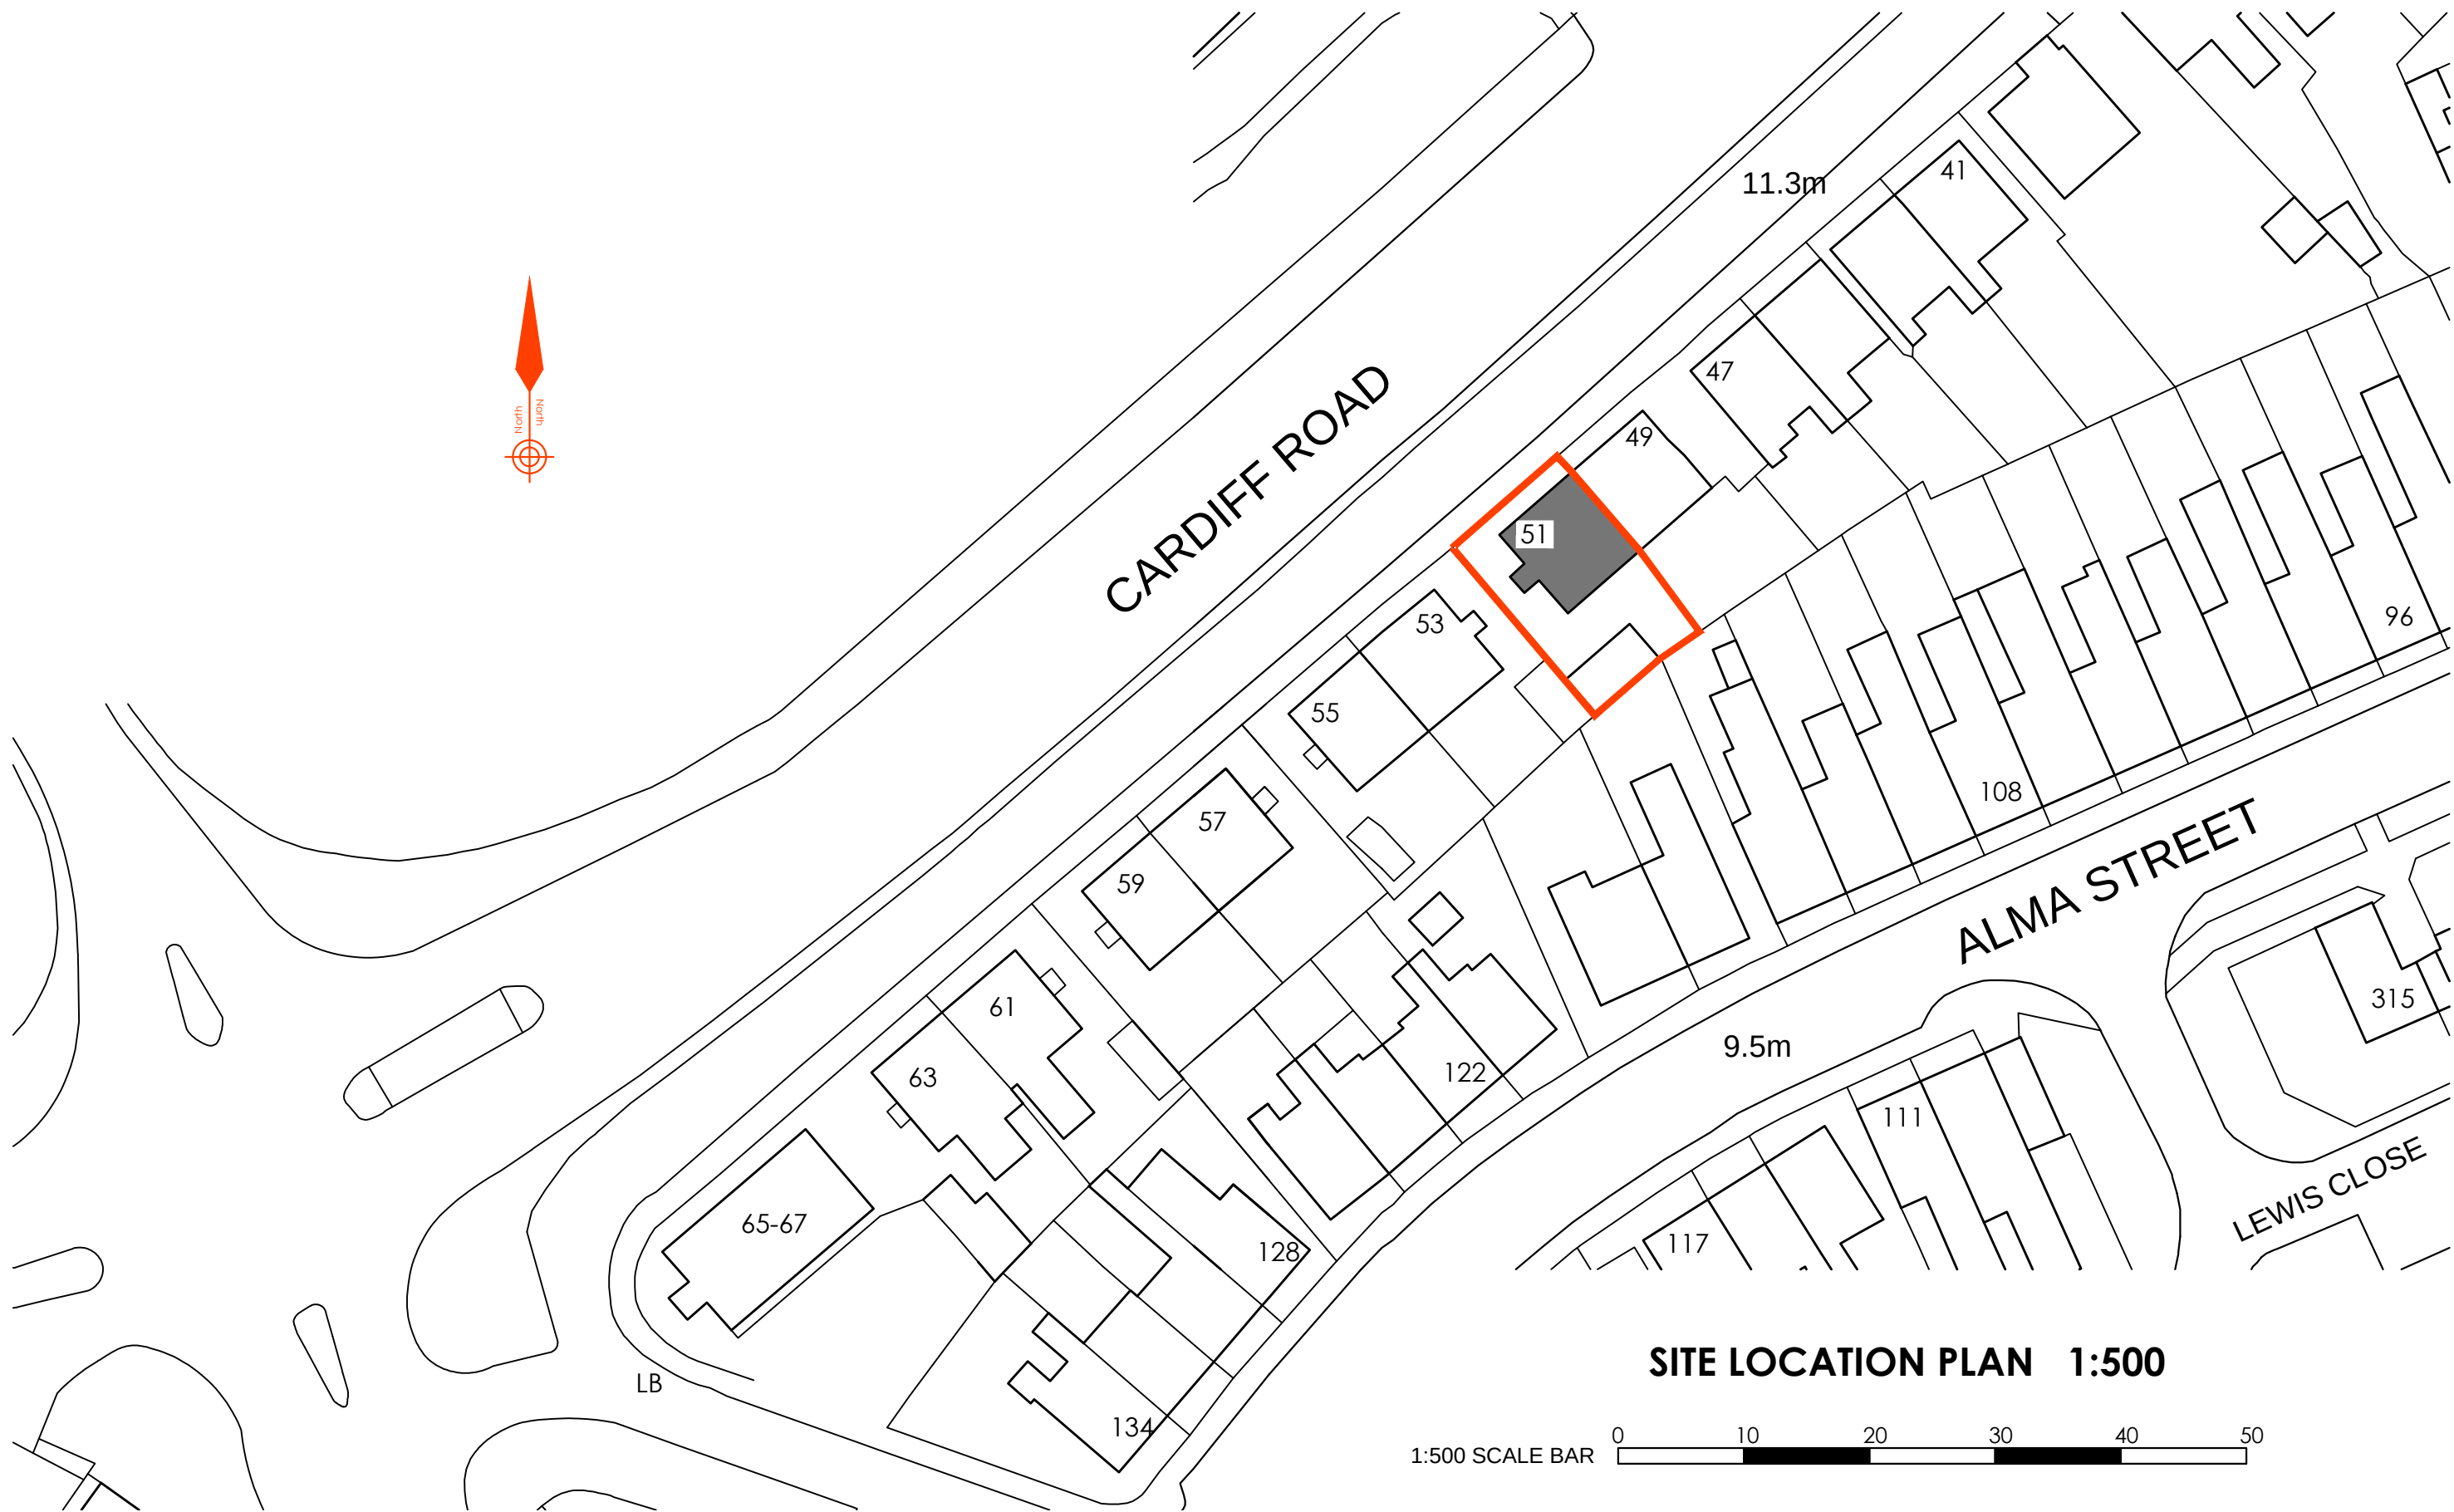

SITE LOCATION PLAN 1:500



ISSUED FOR:
**Certificate of Lawful
Development
Application Use**

 **Creation Design**
Creation Design - Wales
Tel: 01495 616277 / 07508890294
www.creationdesign-wales.com
E-mail: info@creationdesign-wales.com

51 CARDIFF ROAD
NEWPORT
NP20 2EN

SITE LOCATION PLAN

DATE: November 2024	DRAWN BY: P.P.	
SCALE(S): 1:500 @ A3	DRAWING NO: 24-128/P/01	REV: -