


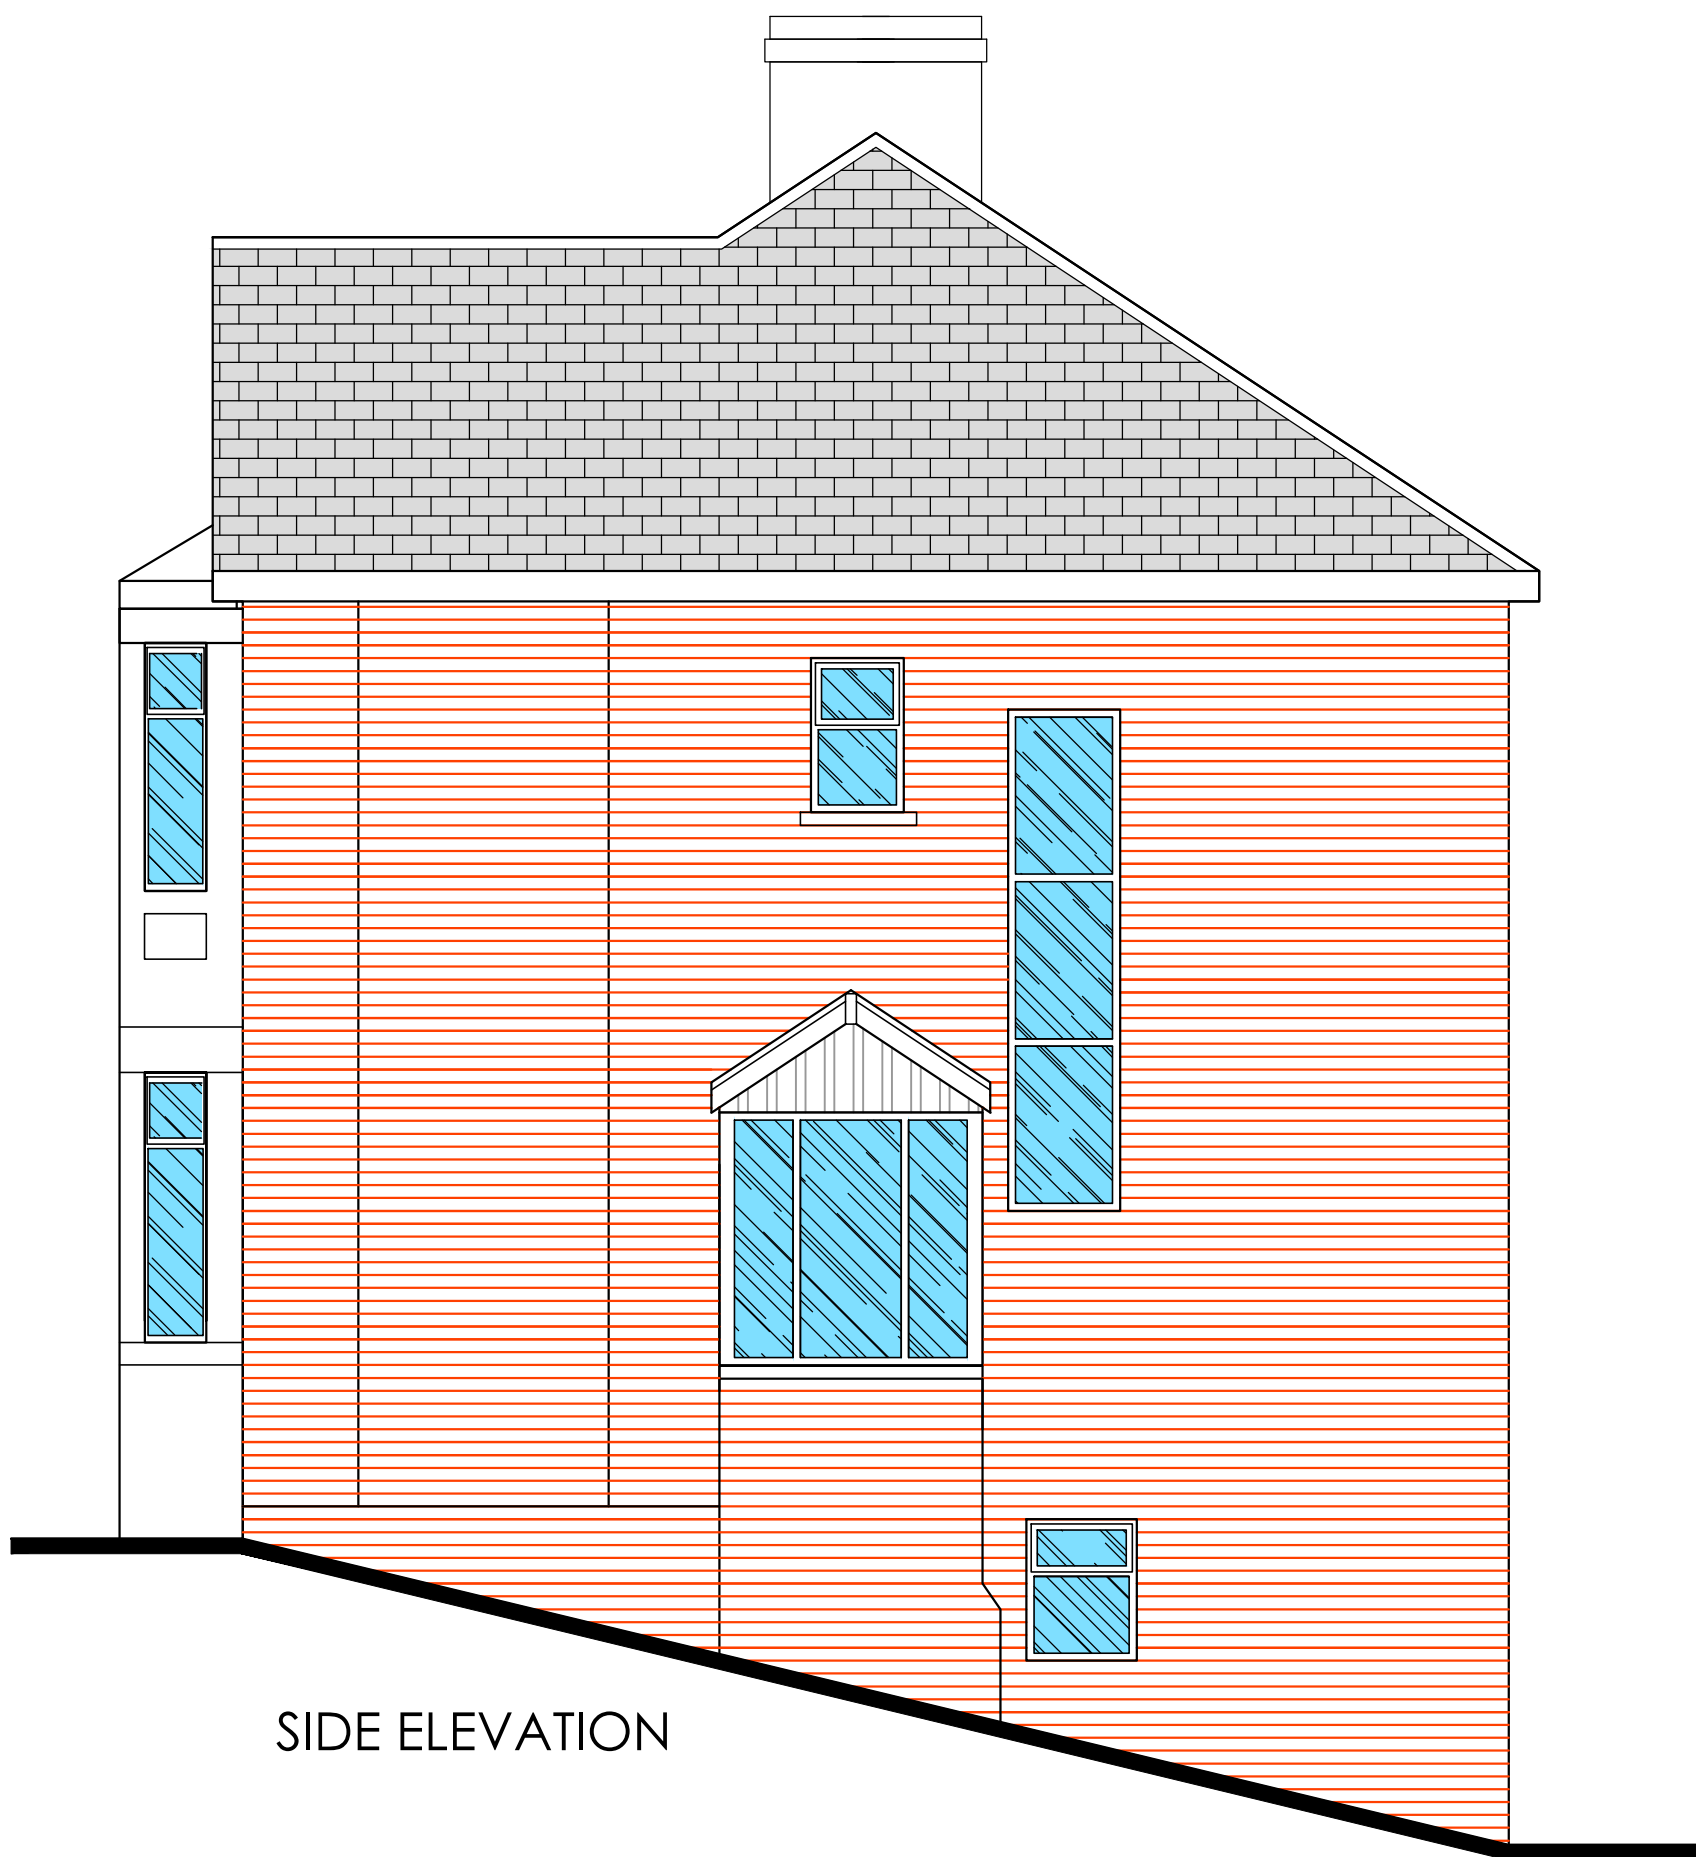

SIDE ELEVATION



Creation Design

Creation Design - Wales

Tel: 01495 616277 / 07508890294

www.creationdesign-wales.com

E-mail: info@creationdesign-wales.com

51 CARDIFF ROAD

NEWPORT

NP20 2EN

SIDE ELEVATION

DATE:

November 2024

SCALE(S):

1:50 @ A3

DRAWN BY:

P.P.

DRAWING NO:

24-128/P/07

REV: