


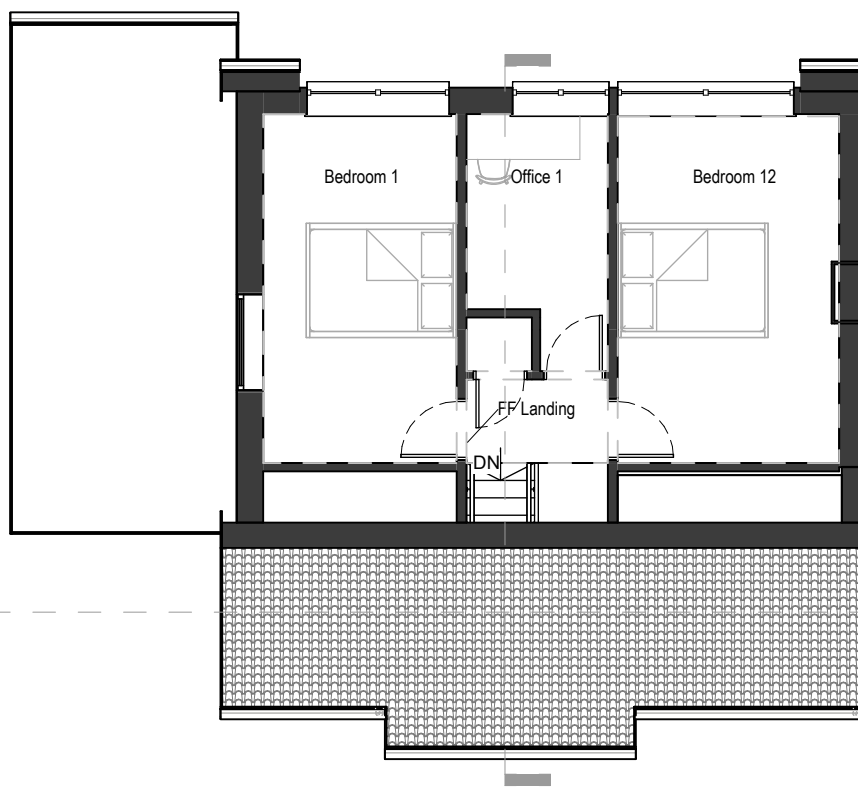


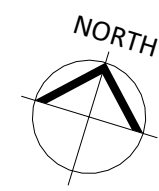


Existing First Floor
1 : 100

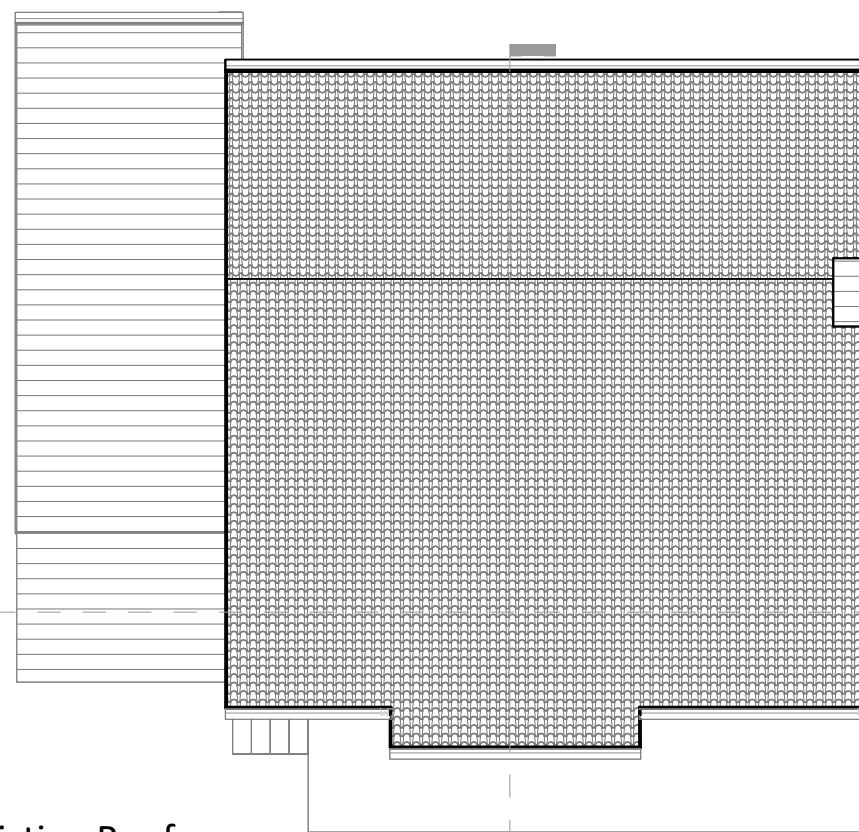


Existing Roof
1 : 100

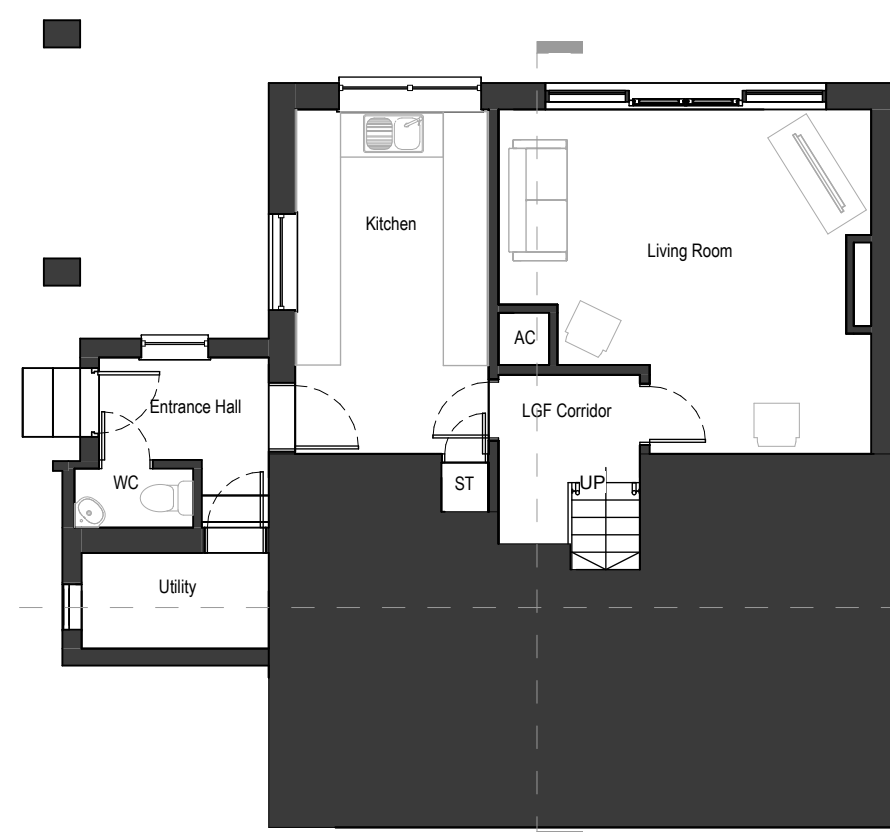

Existing Lower Ground Floor
1 : 100

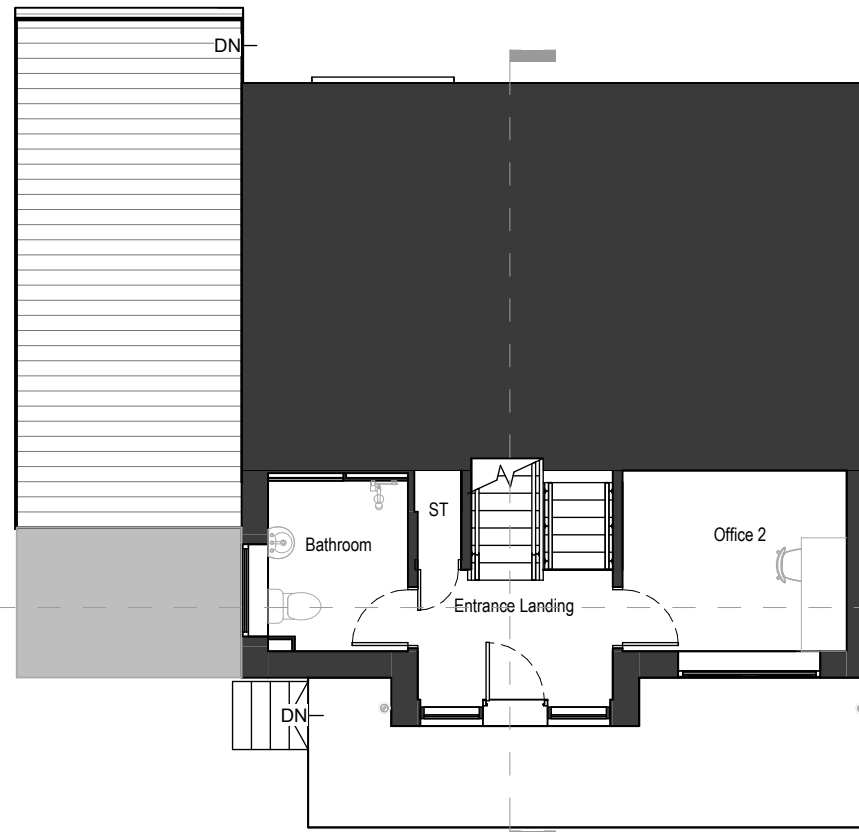

Existing Upper Ground Floor
1 : 100

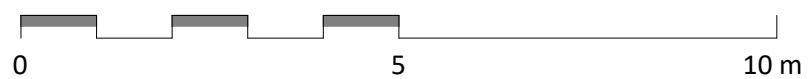

REV.	DATE	DESCRIPTION	BY
CLIENT			DRAWN
Mr G Atwick & Ms A Wood			HME
CHECKED			AJ

SSA Sustainable Studio Architects

1 Gold Tops, Newport NP20 4PG
www.sustainablestudio.co.uk
© Sustainable Studio Architects 2024

PROJECT
1 Oakfield
Caerleon
Newport
NP18 3DP

DRAWING TITLE
Existing Plans

DRAWING STATUS PL : PLANNING	SCALE 1 : 100 @ A3
DRAWING NUMBER PL-002	REVISION