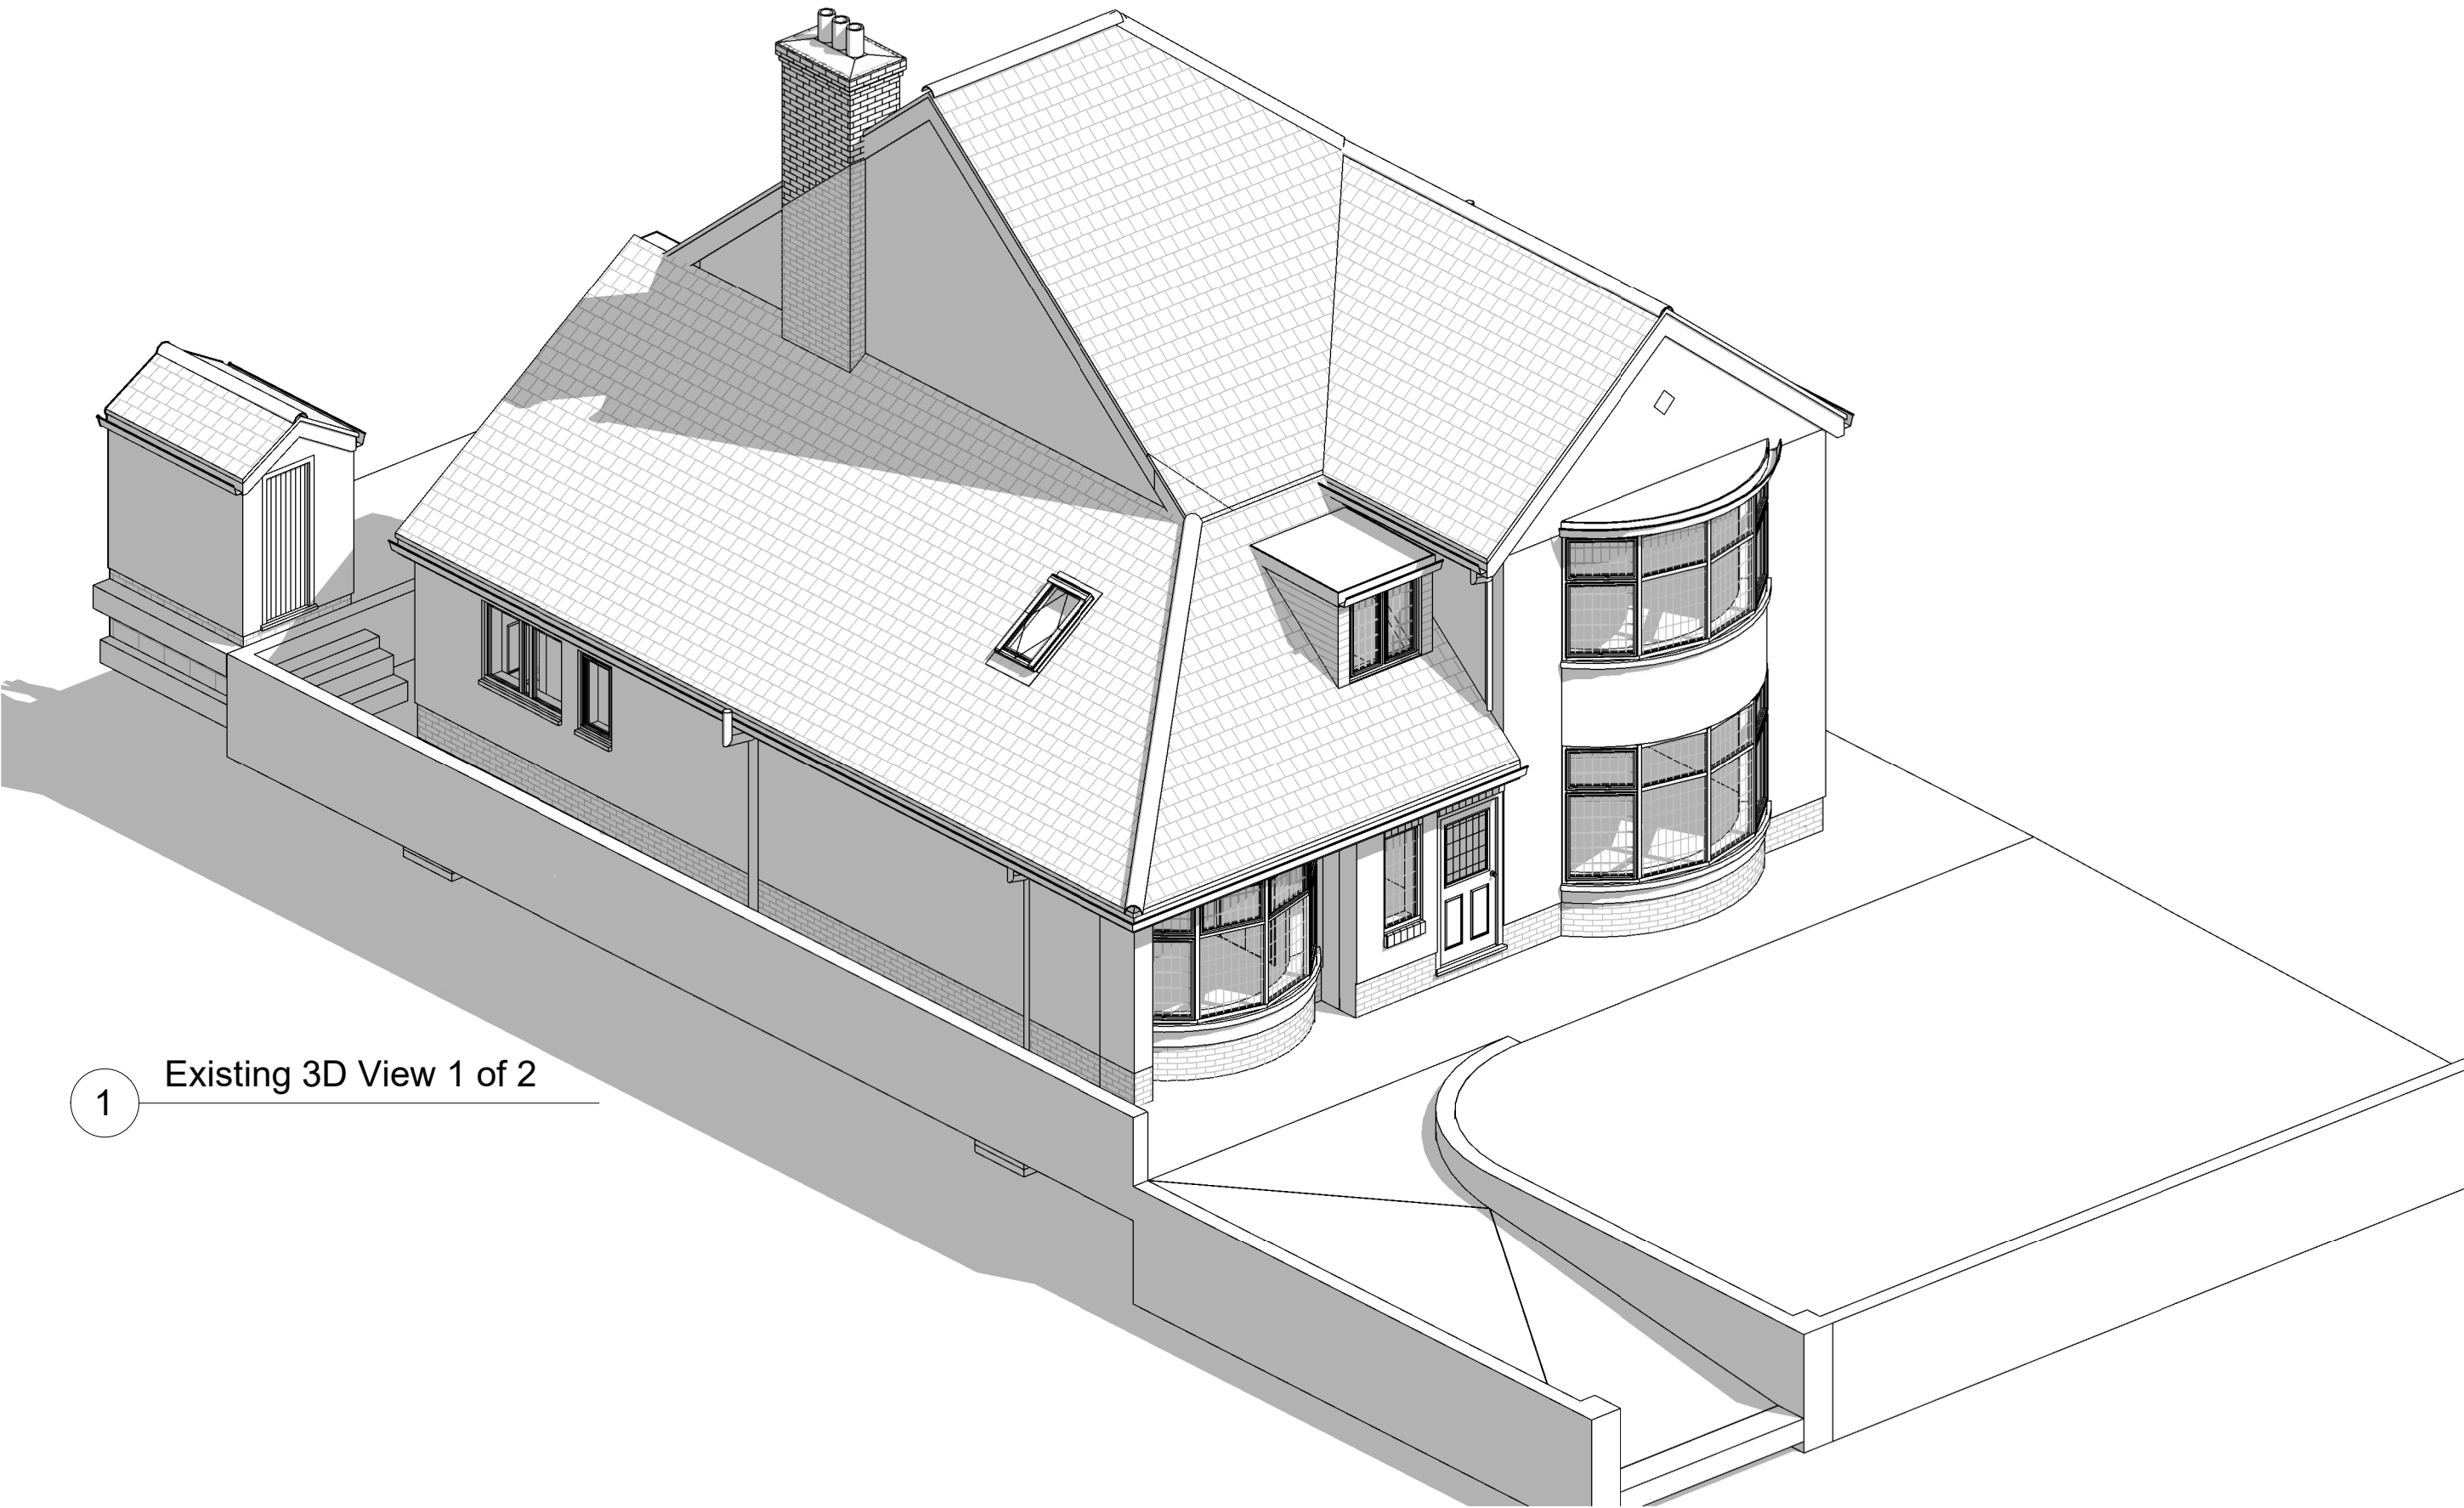
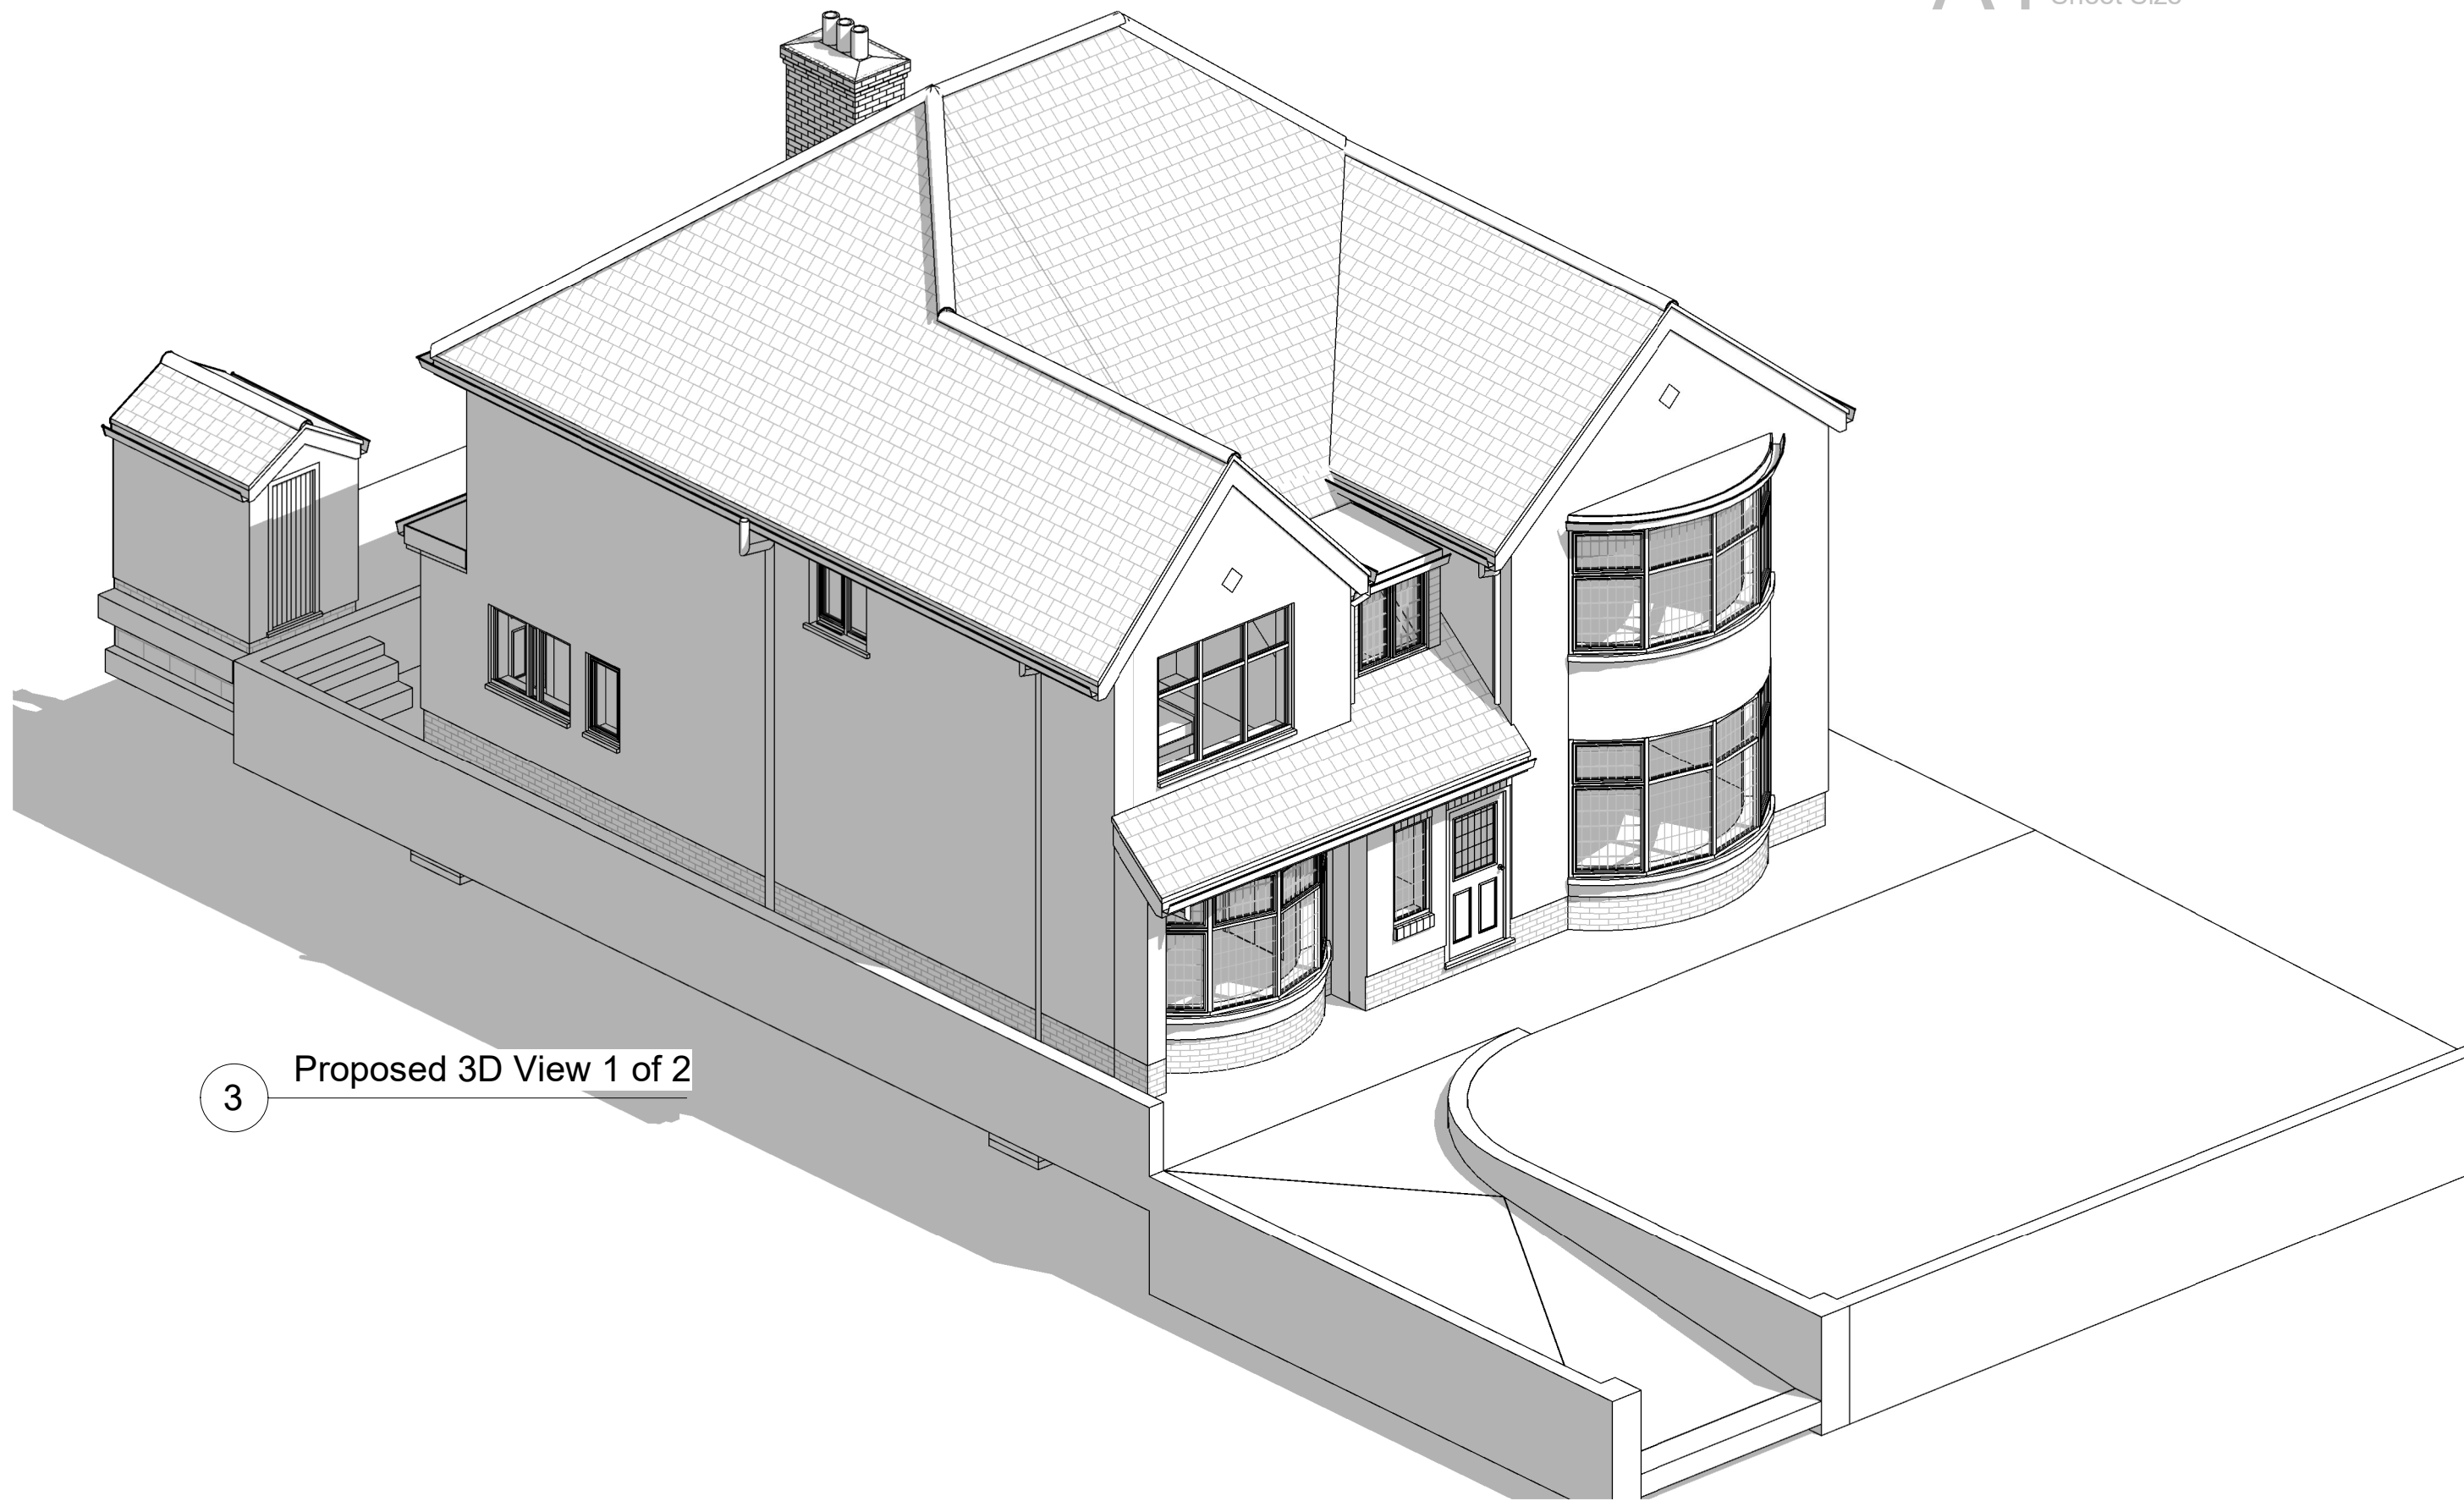


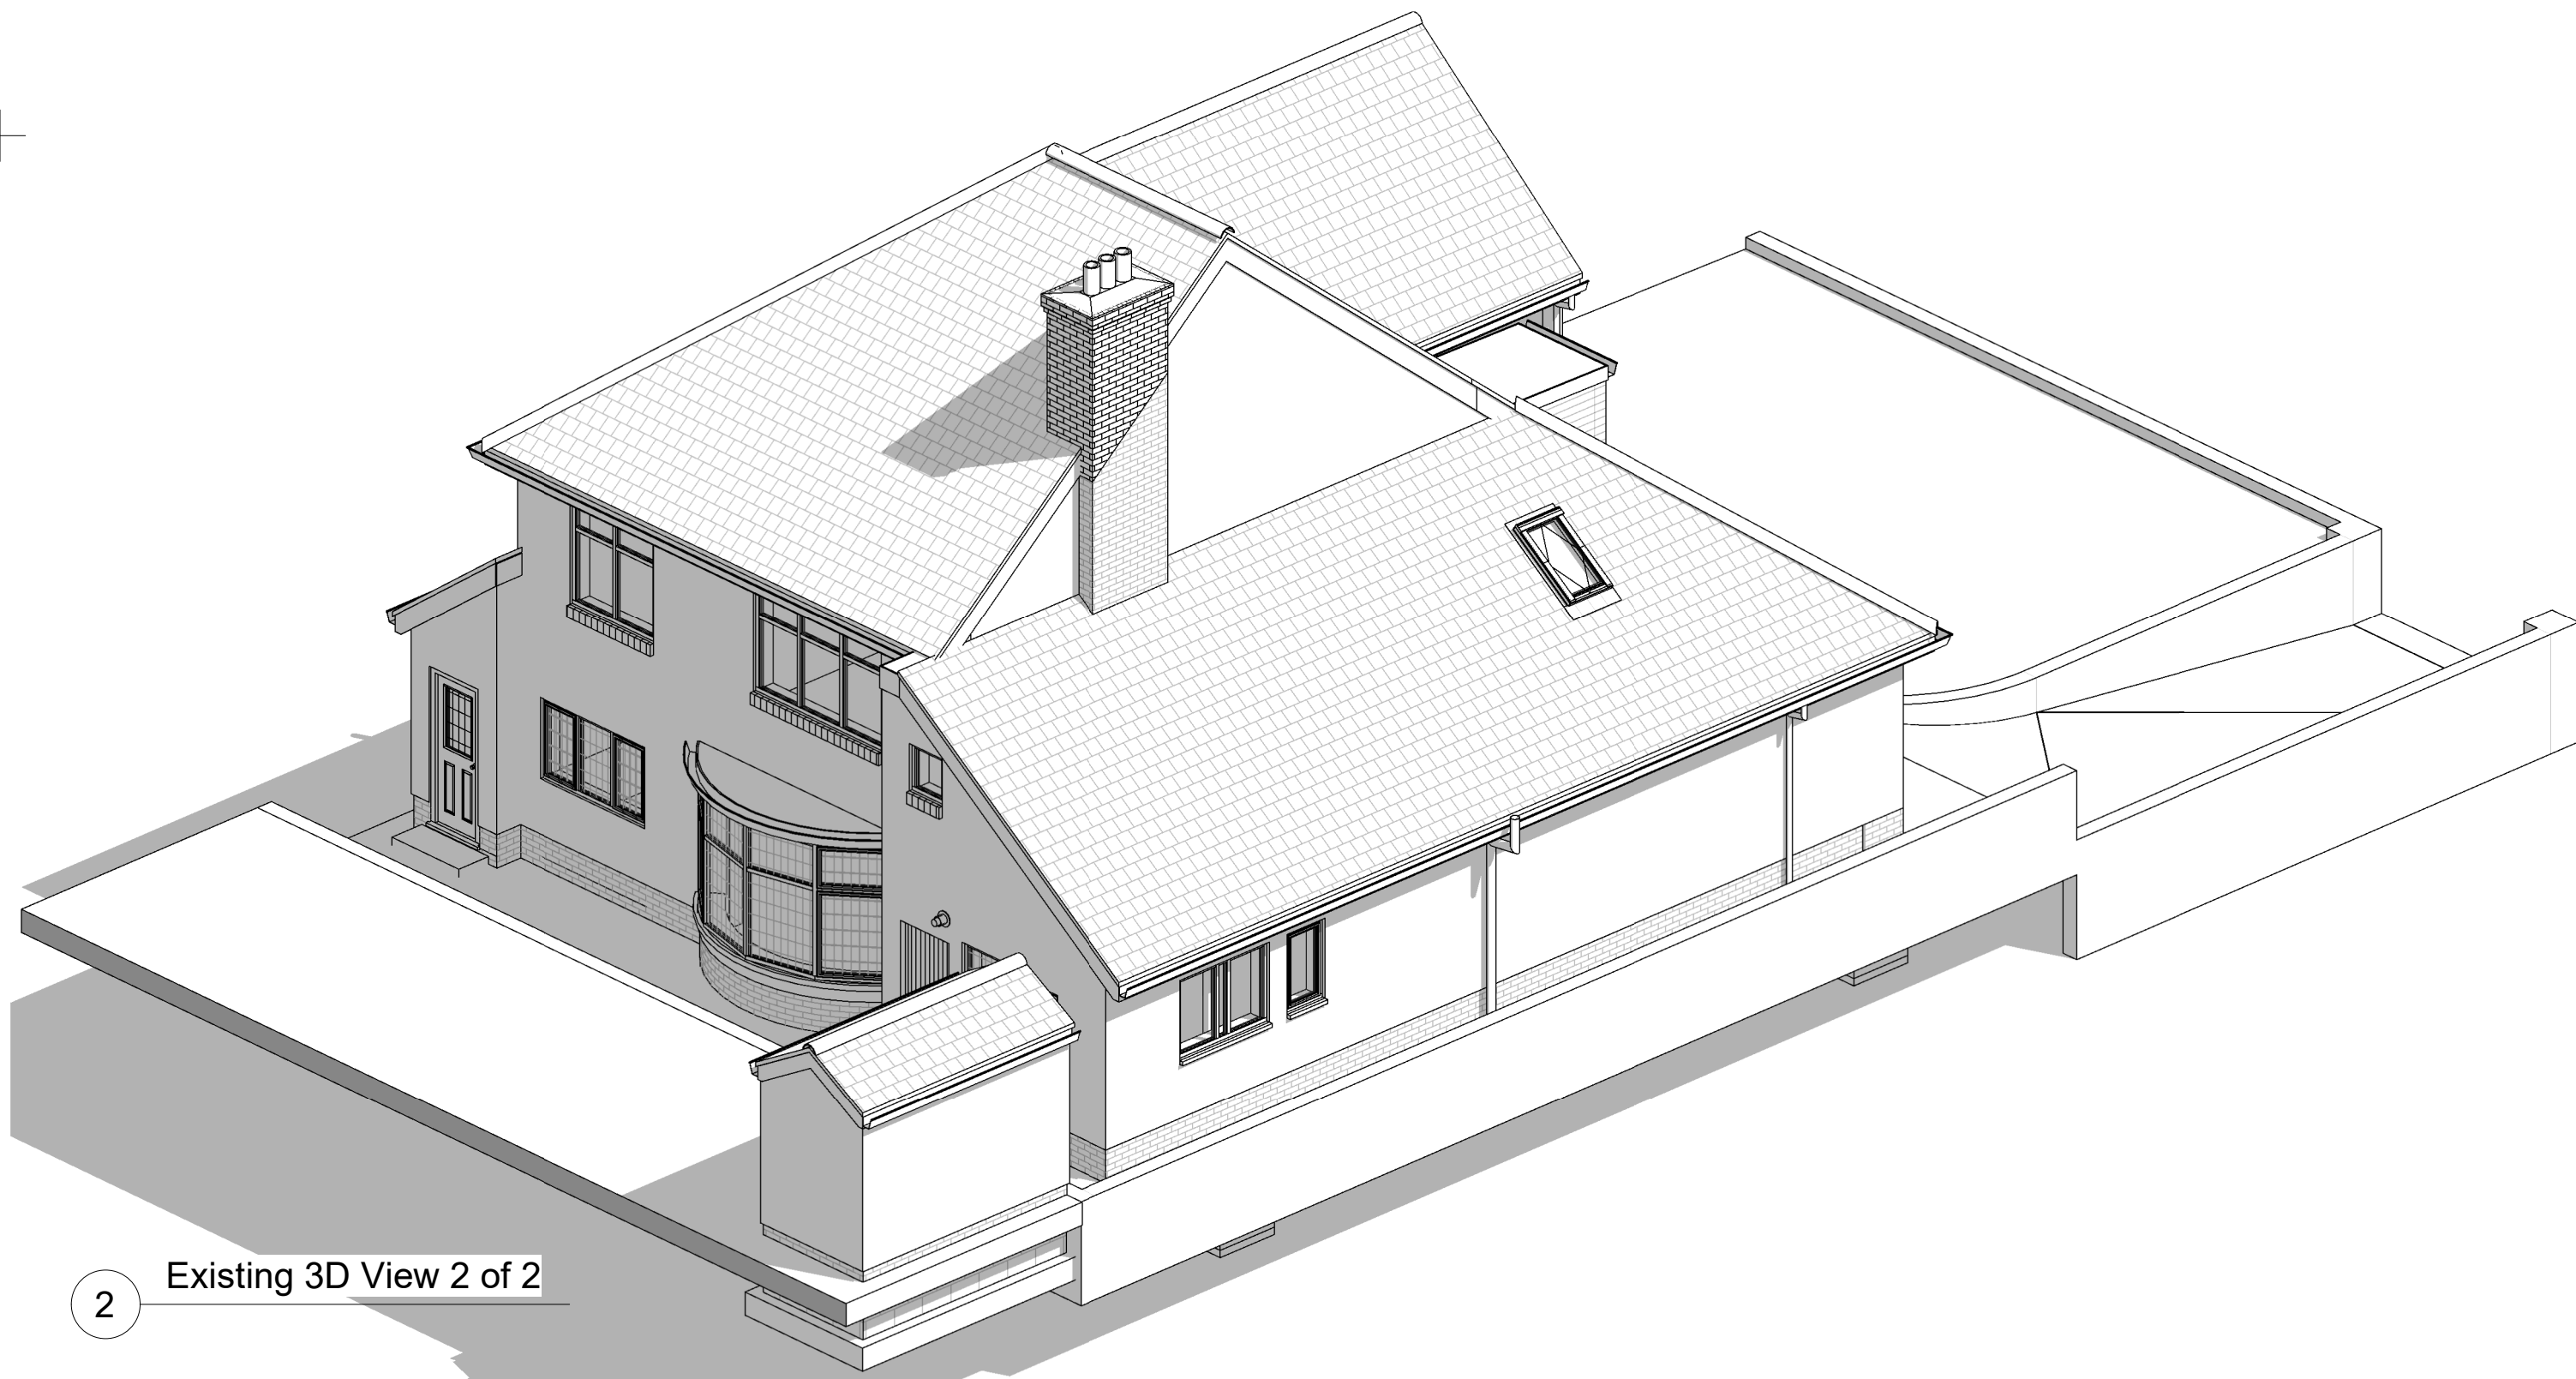
1

Existing 3D View 1 of 2

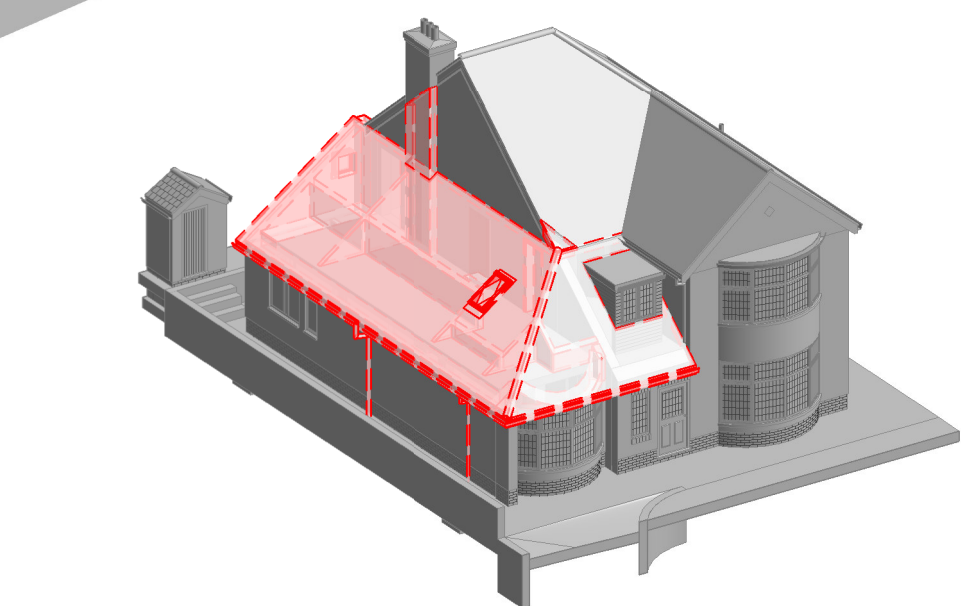
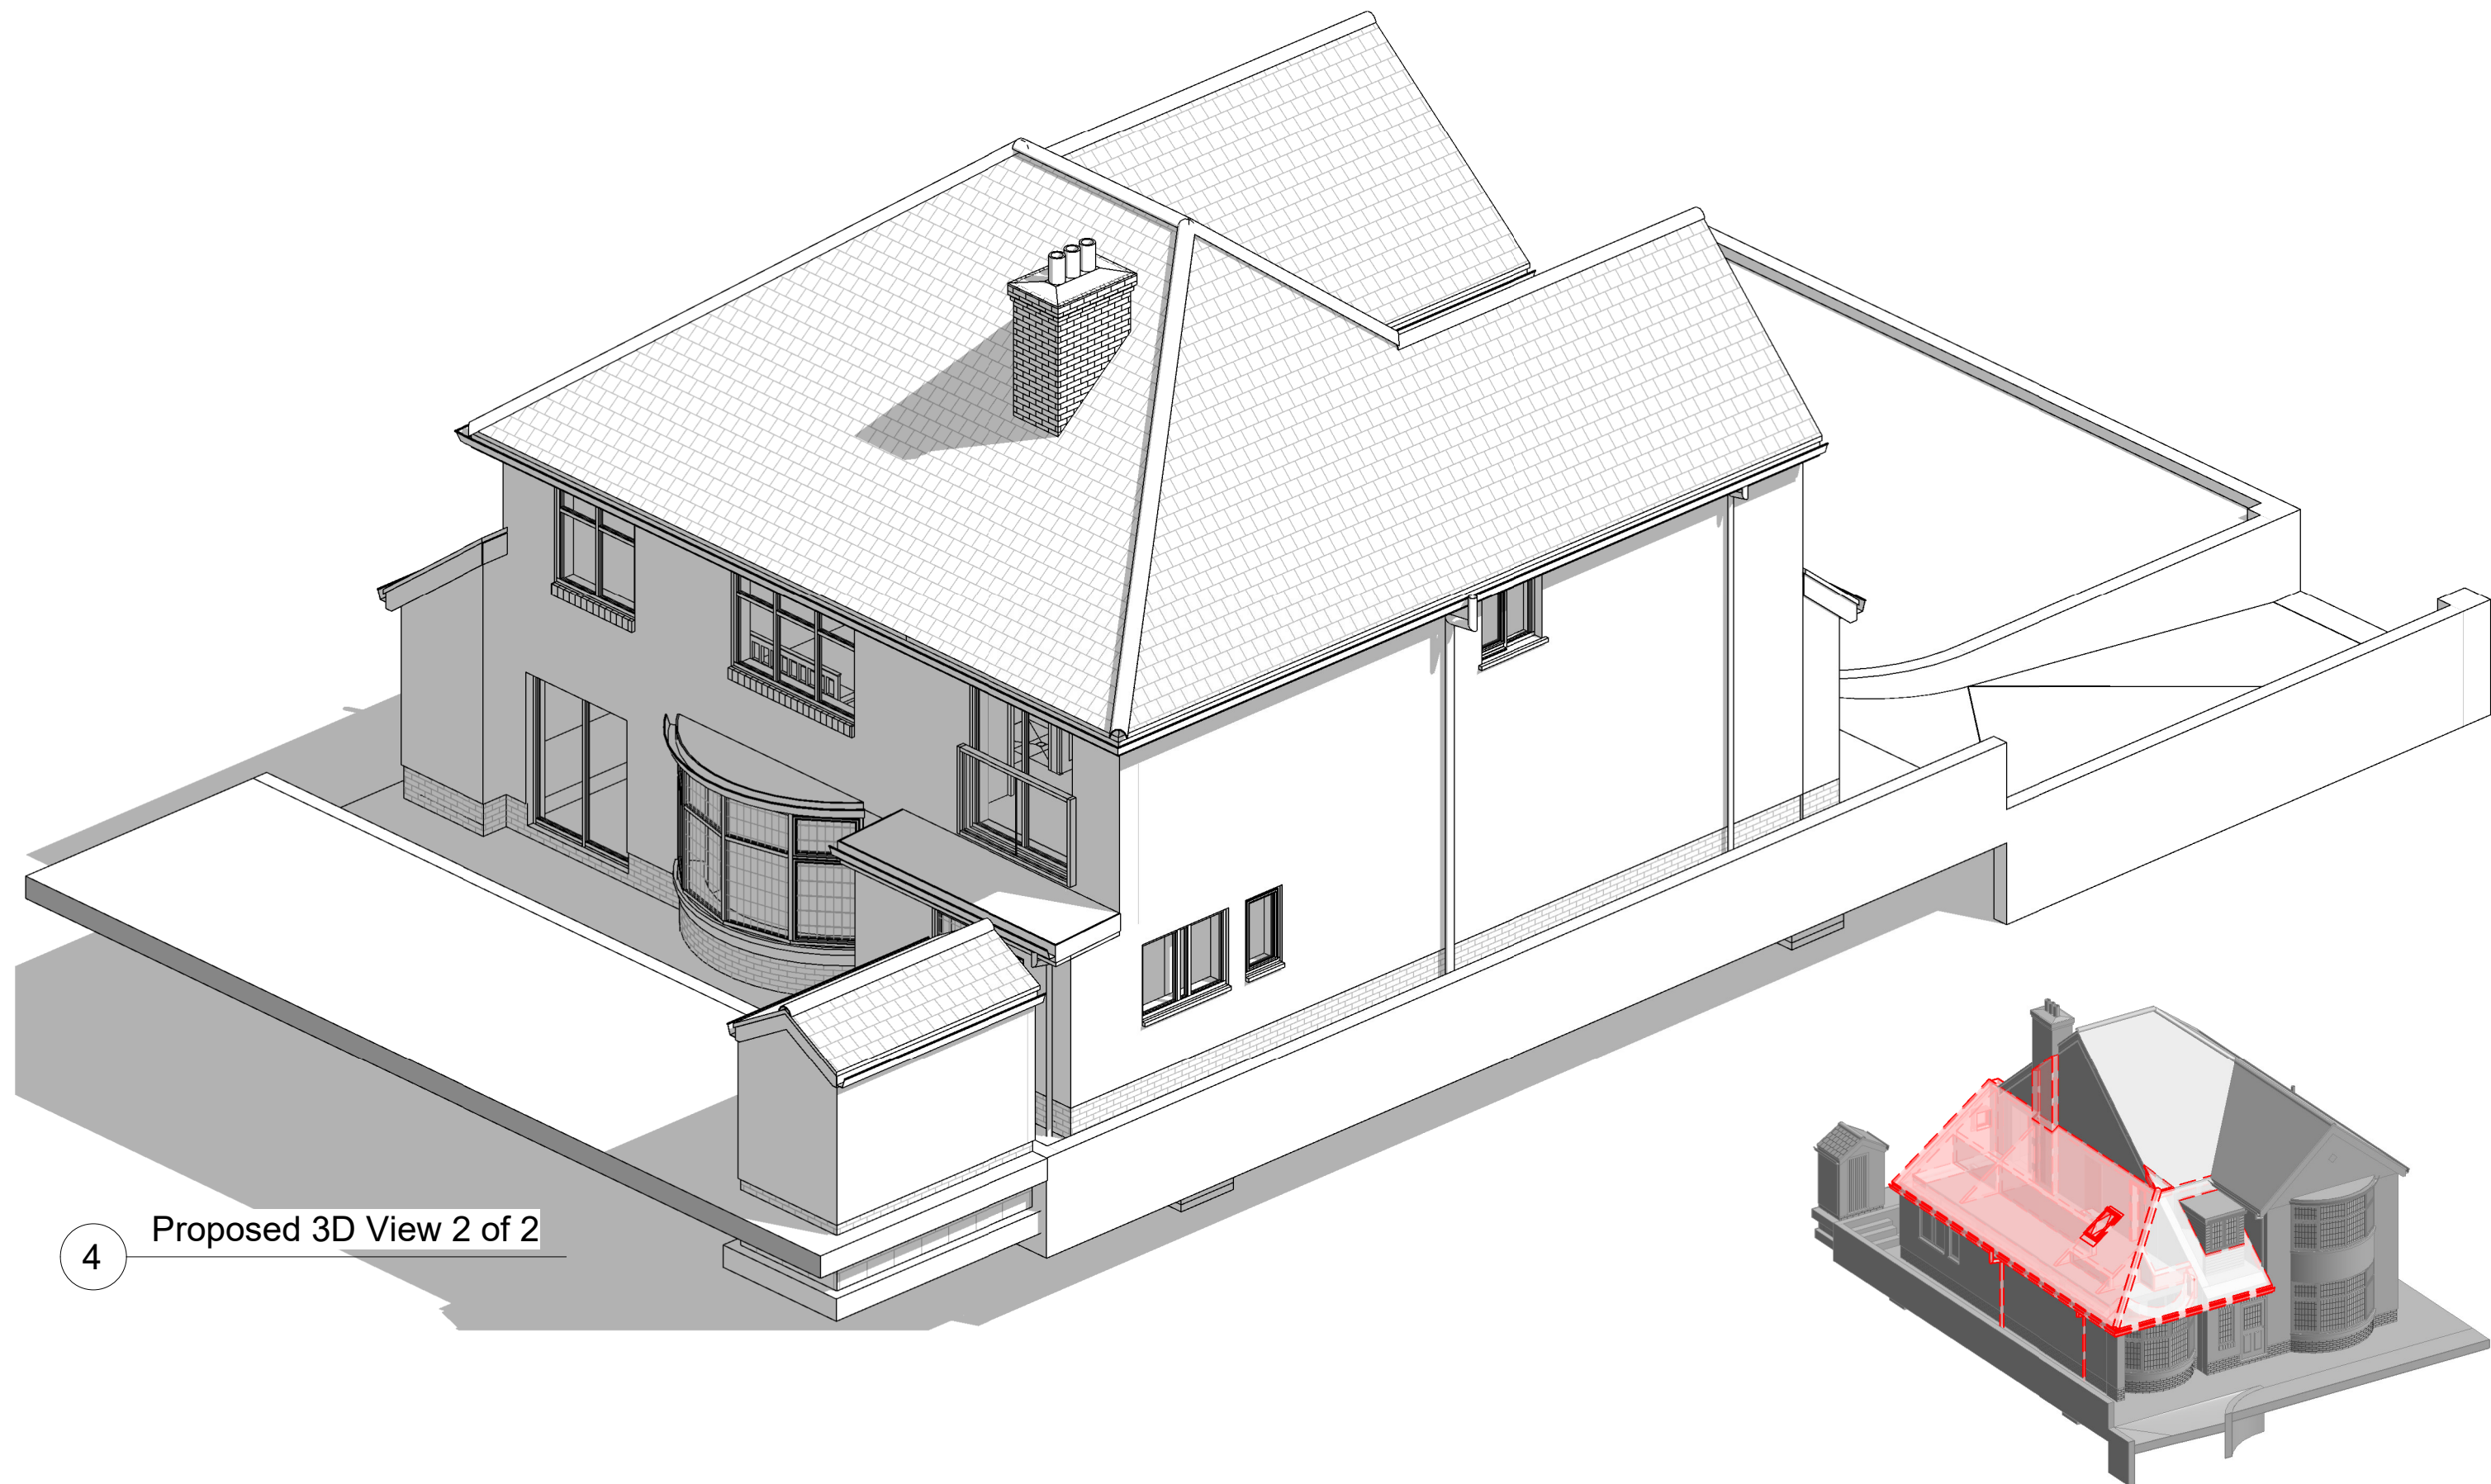
3

Proposed 3D View 1 of 2

2

Existing 3D View 2 of 2

4

Proposed 3D View 2 of 2

6

Suggested Demolition

All drawings with status **PLANNING ISSUE** are for the purposes of planning only and must not be used for construction information.

Except for the purposes of the planning application and the client's tendering process, this drawing should not be scaled. The awarded contractor and associated sub-contractors are to take their own site measurements prior to ordering and installation of construction materials.

Where figured dimensions are given, the contractor should check all critical dimensions on site and report any discrepancies immediately.

This drawing must not be reproduced without prior consent from Studio CB Architects.

date	rev	name	chk	note
------	-----	------	-----	------

DRAWING TITLE
Existing & Proposed External 3D Views

STATUS
FOR INFORMATION



PROJECT
Mr and Mrs Singh
64 Allt-Yr-Yn Avenue,
Newport,
NP20 5DD

DATE	SCALE	DRAWN BY	CHECKED BY
12/07/26		CBL	CBA
DRAWING NUMBER		REVISION NO.	
260401		PL 006	