


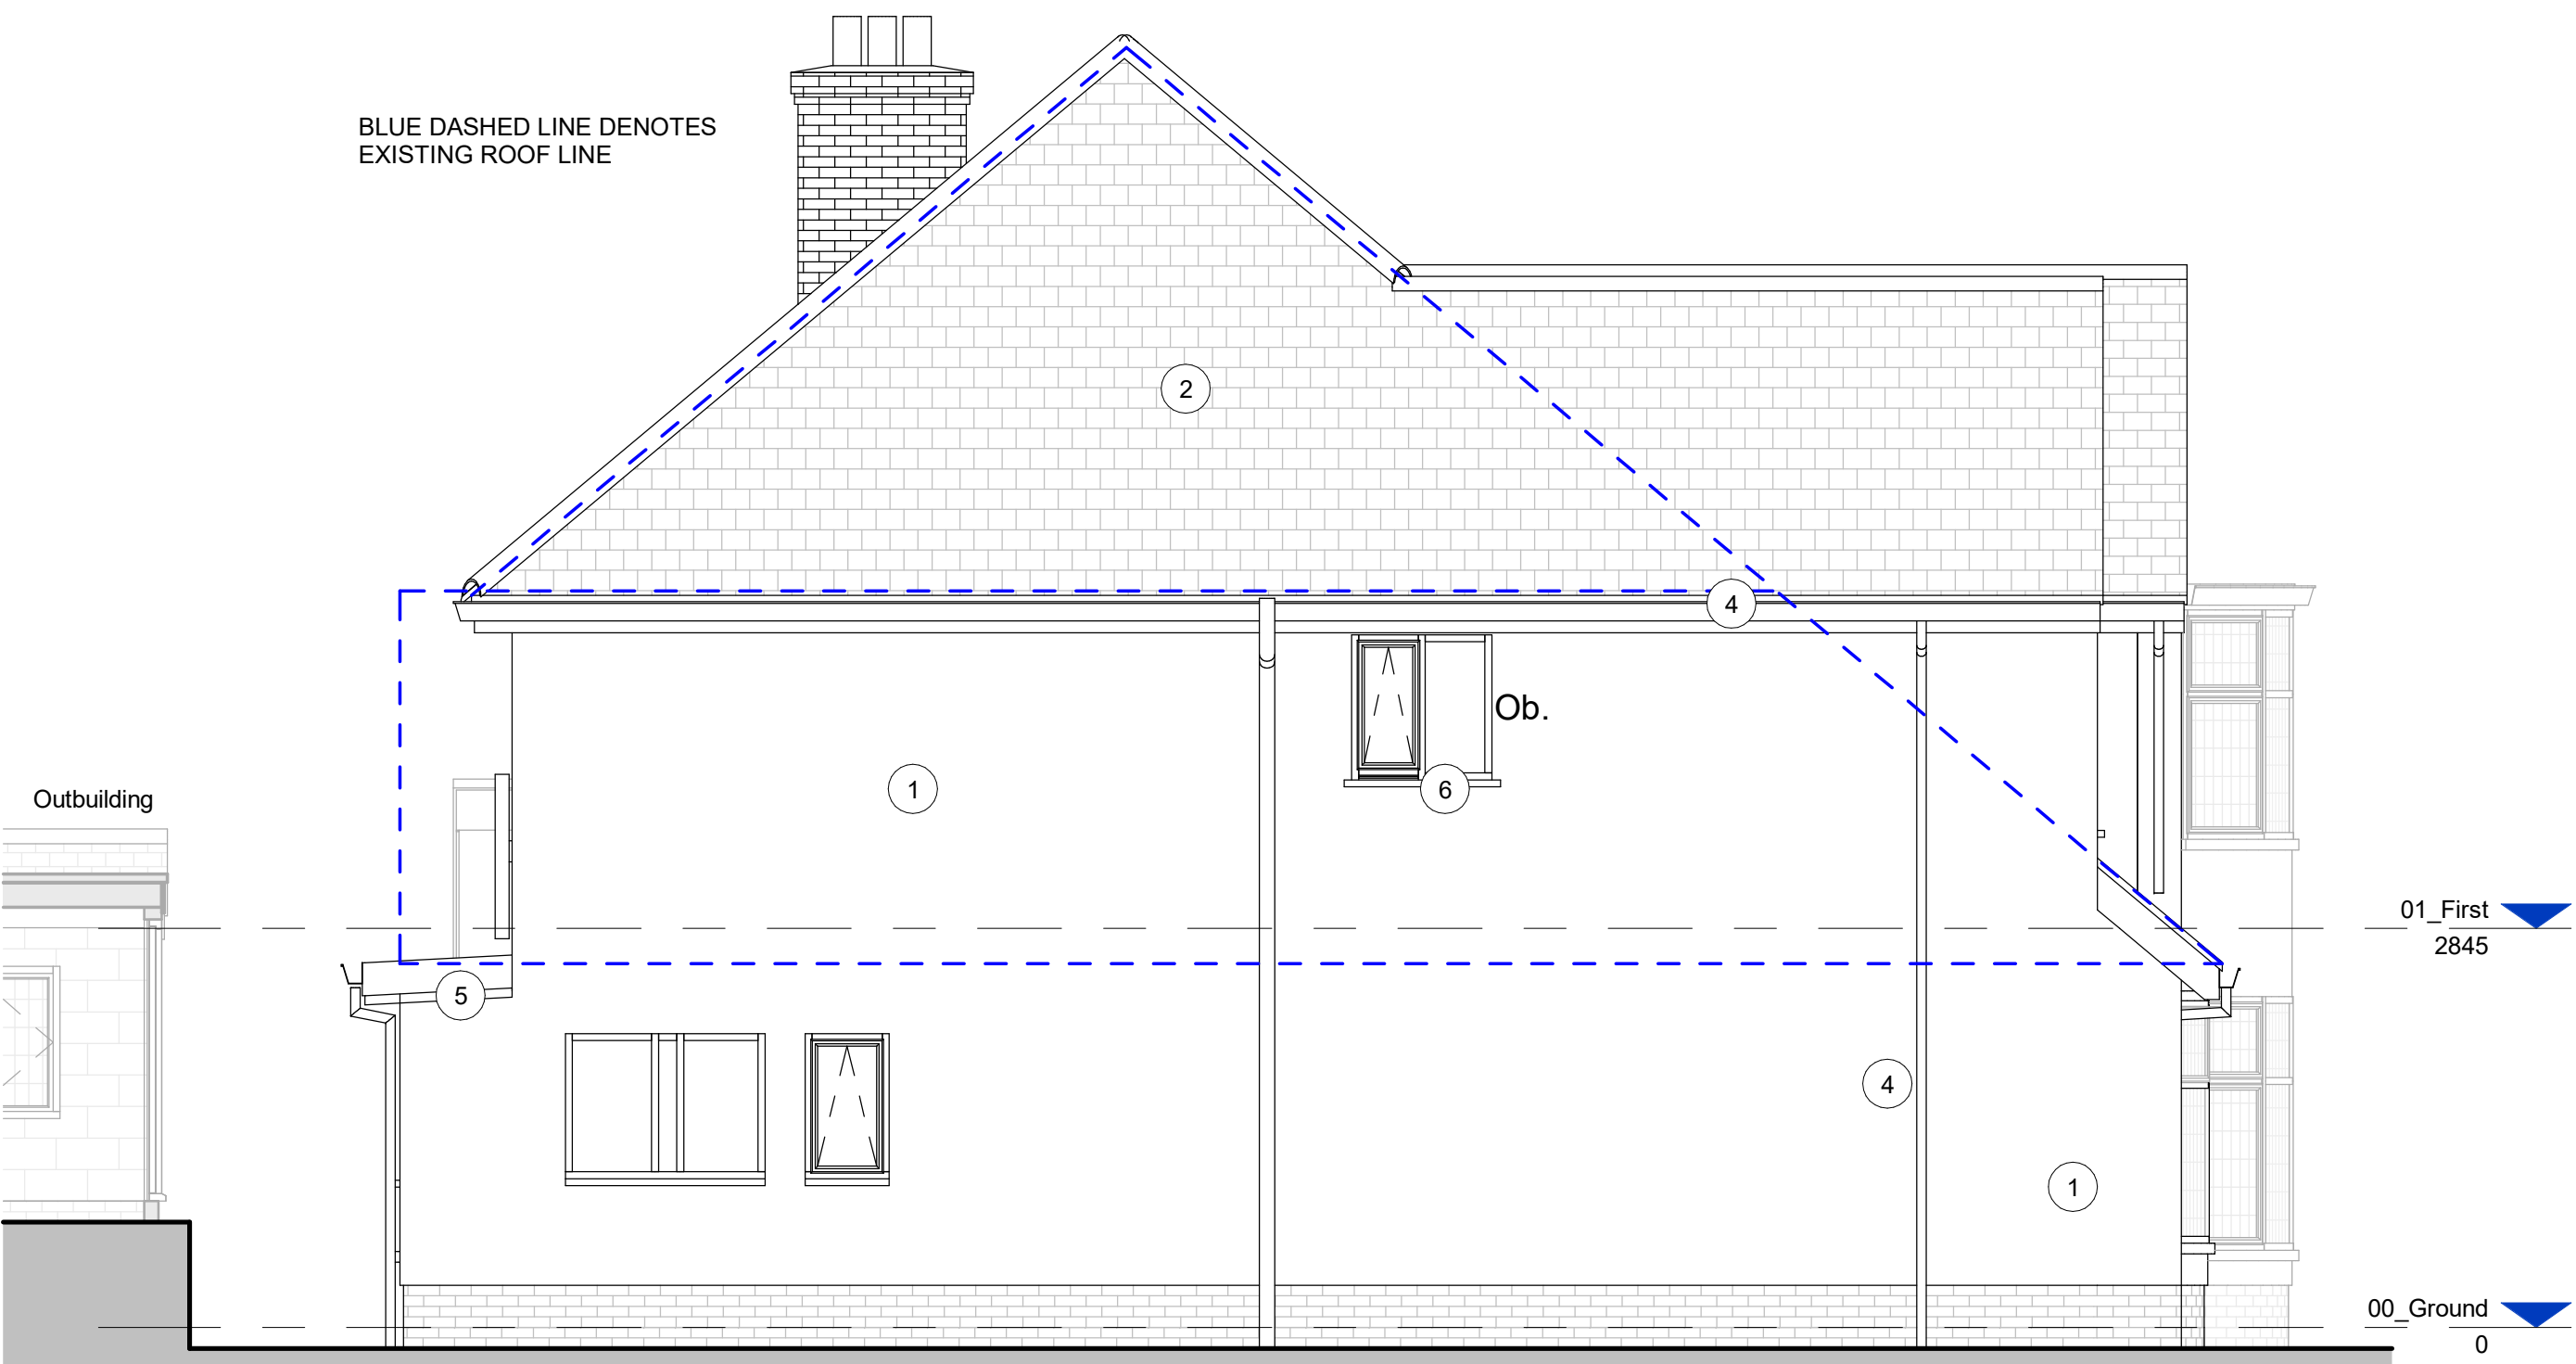


SE Proposed South-East Facing Elevation
1 : 50



1 Proposed South-West Facing Elevation
1 : 50



NE Proposed North-East Facing Elevation
1 : 50

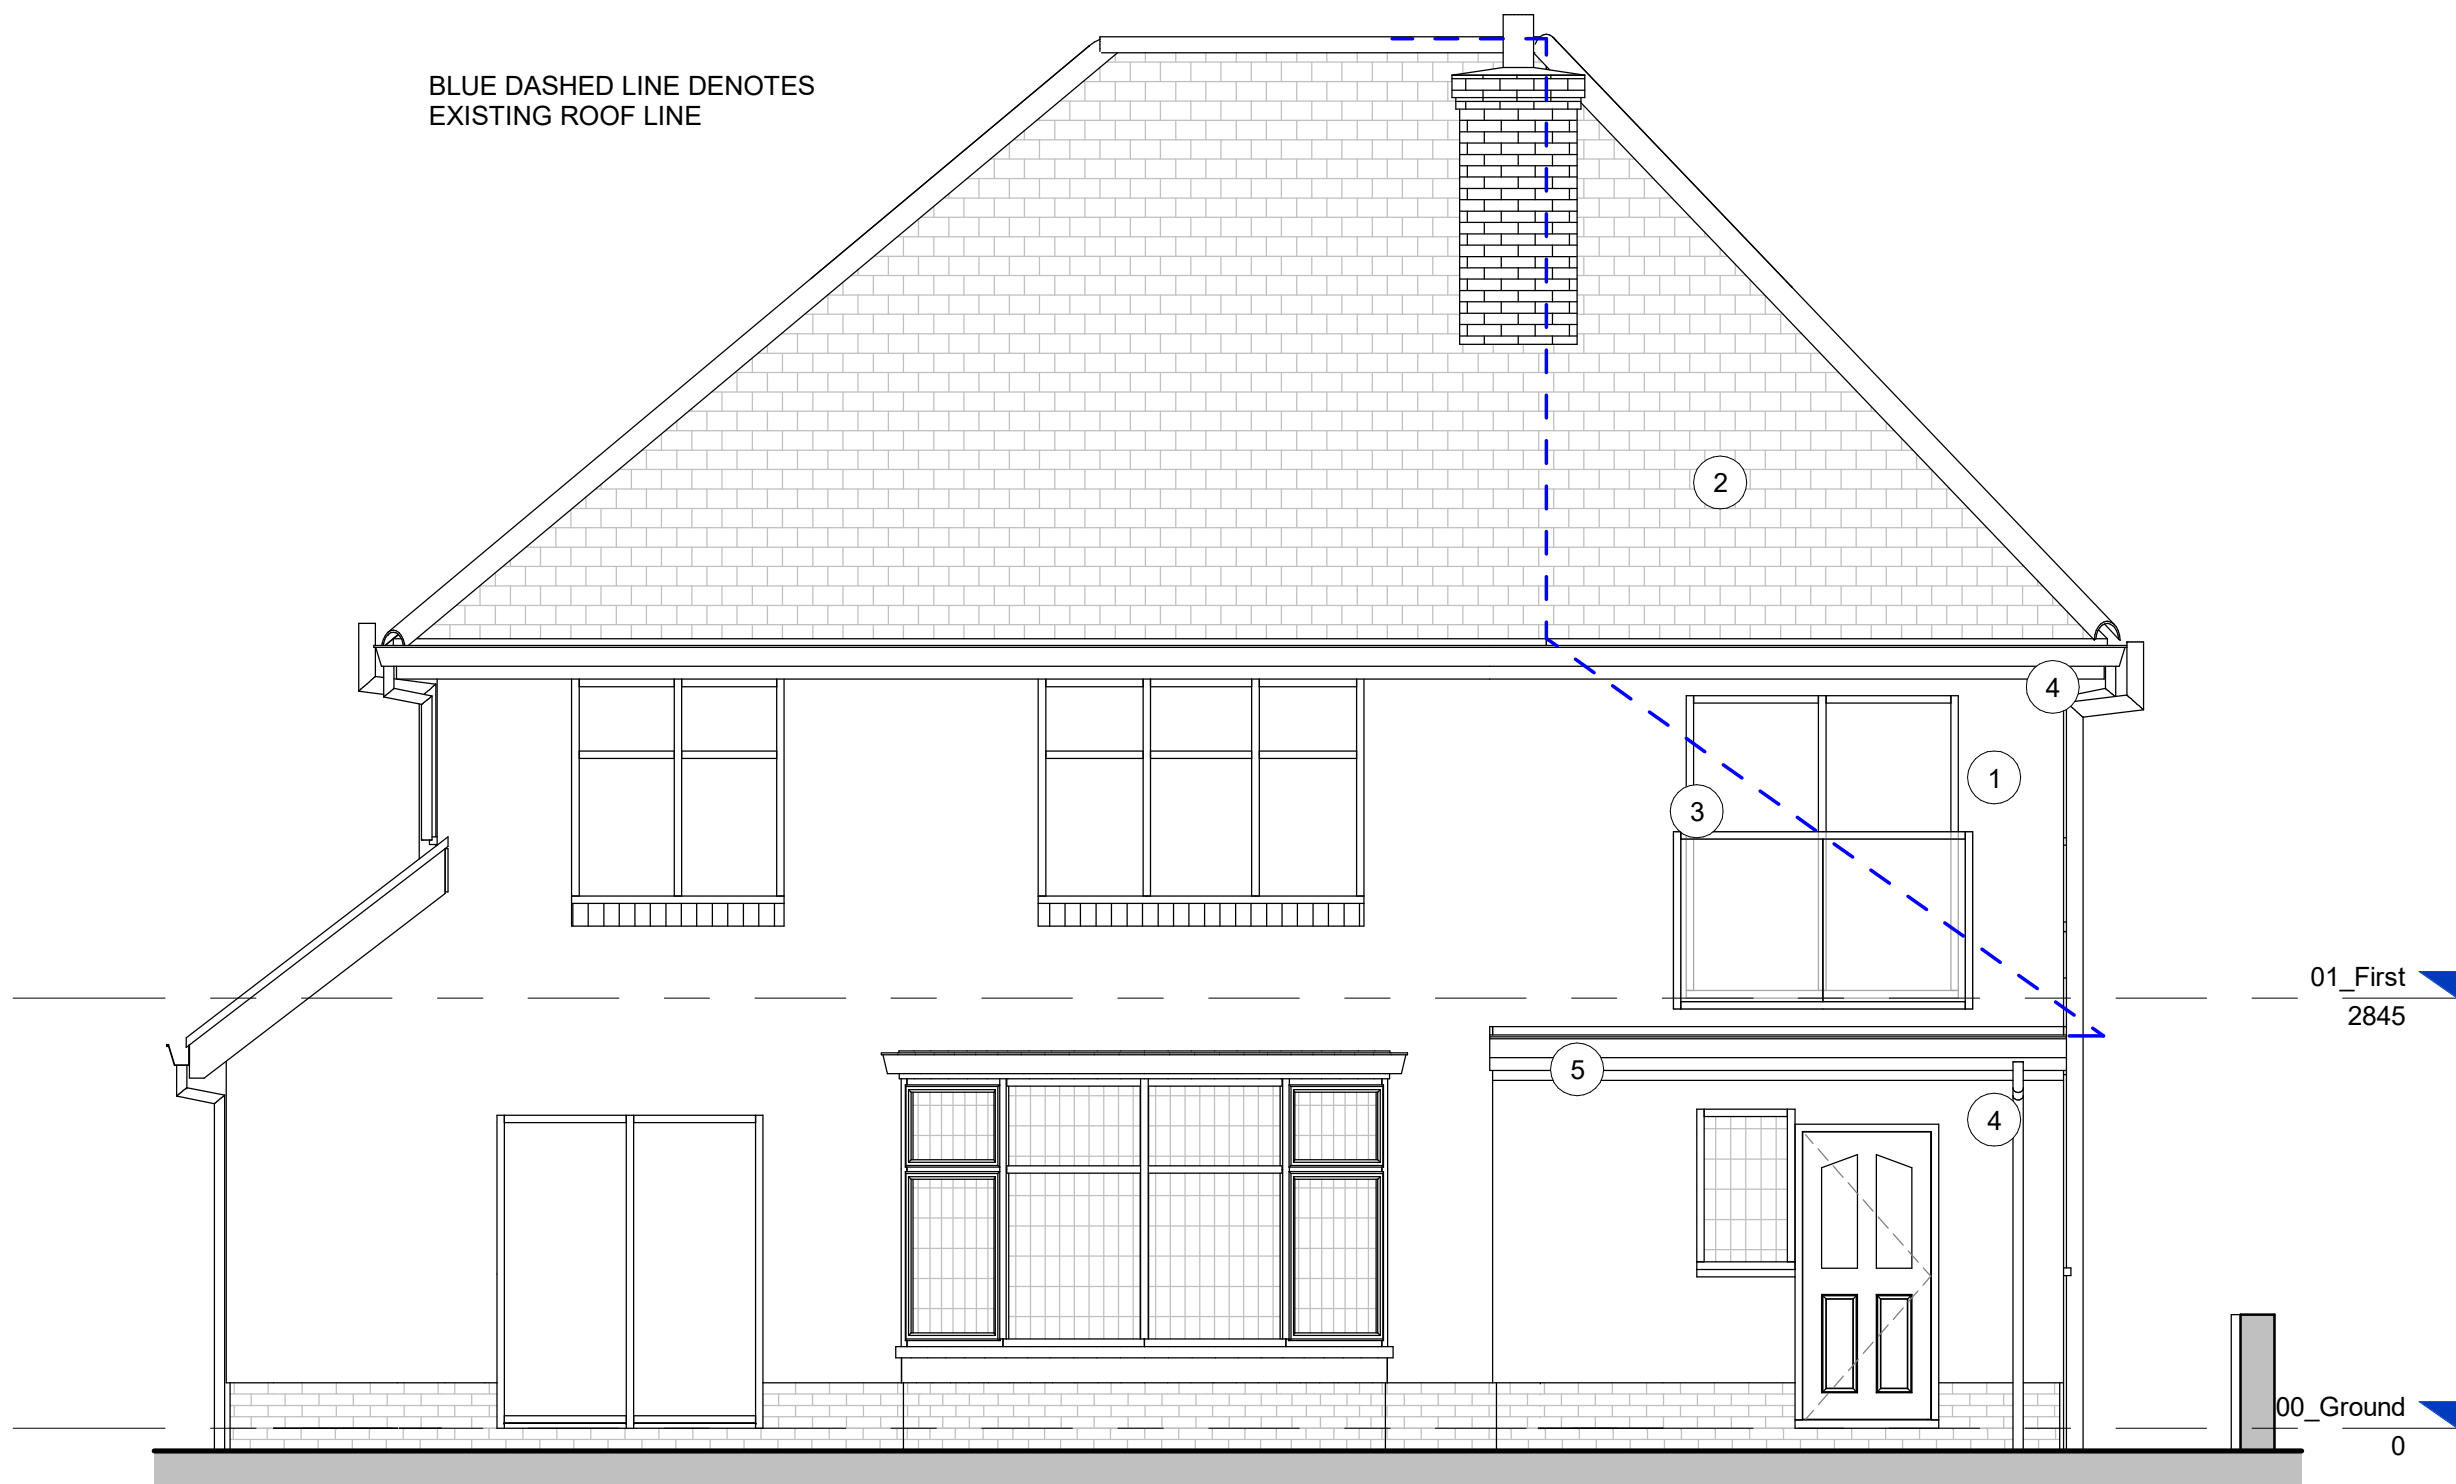

NW Proposed North-West Facing Elevation
1 : 50

- 1 Rough cast render to match existing
- 2 Red clay roof tiles to match existing
- 3 uPVC doors, First Floor with external glass railing
- 4 uPVC fascia, soffit, guttering and downpipes Colour: Black to match existing
- 5 New Single ply or similar flat roof, Fascia, guttering and downpipes to match existing
- 6 New uPVC Window. 'ob' = obscure glazing

All drawings with status **PLANNING ISSUE** are for the purposes of planning only and must not be used for construction information.

Except for the purposes of the planning application and the client's tendering process, this drawing should not be scaled. The awarded contractor and associated sub-contractors are to take their own site measurements prior to ordering and installation of construction materials.

Where figured dimensions are given, the contractor should check all critical dimensions on site and report any discrepancies immediately.

This drawing must not be reproduced without prior consent from Studio CB Architects.



PROJECT
Mr and Mrs Singh
64 Allt-Yr-Yn Avenue,
Newport,
NP20 5DD

DRAWING TITLE
Proposed Elevations

STATUS
PLANNING ISSUE

DATE	SCALE	DRAWN BY	CHECKED BY
01/09/26	As indicated	CBA	CBL
DRAWING NUMBER	REVISION NO.		
260401	PL 008		