


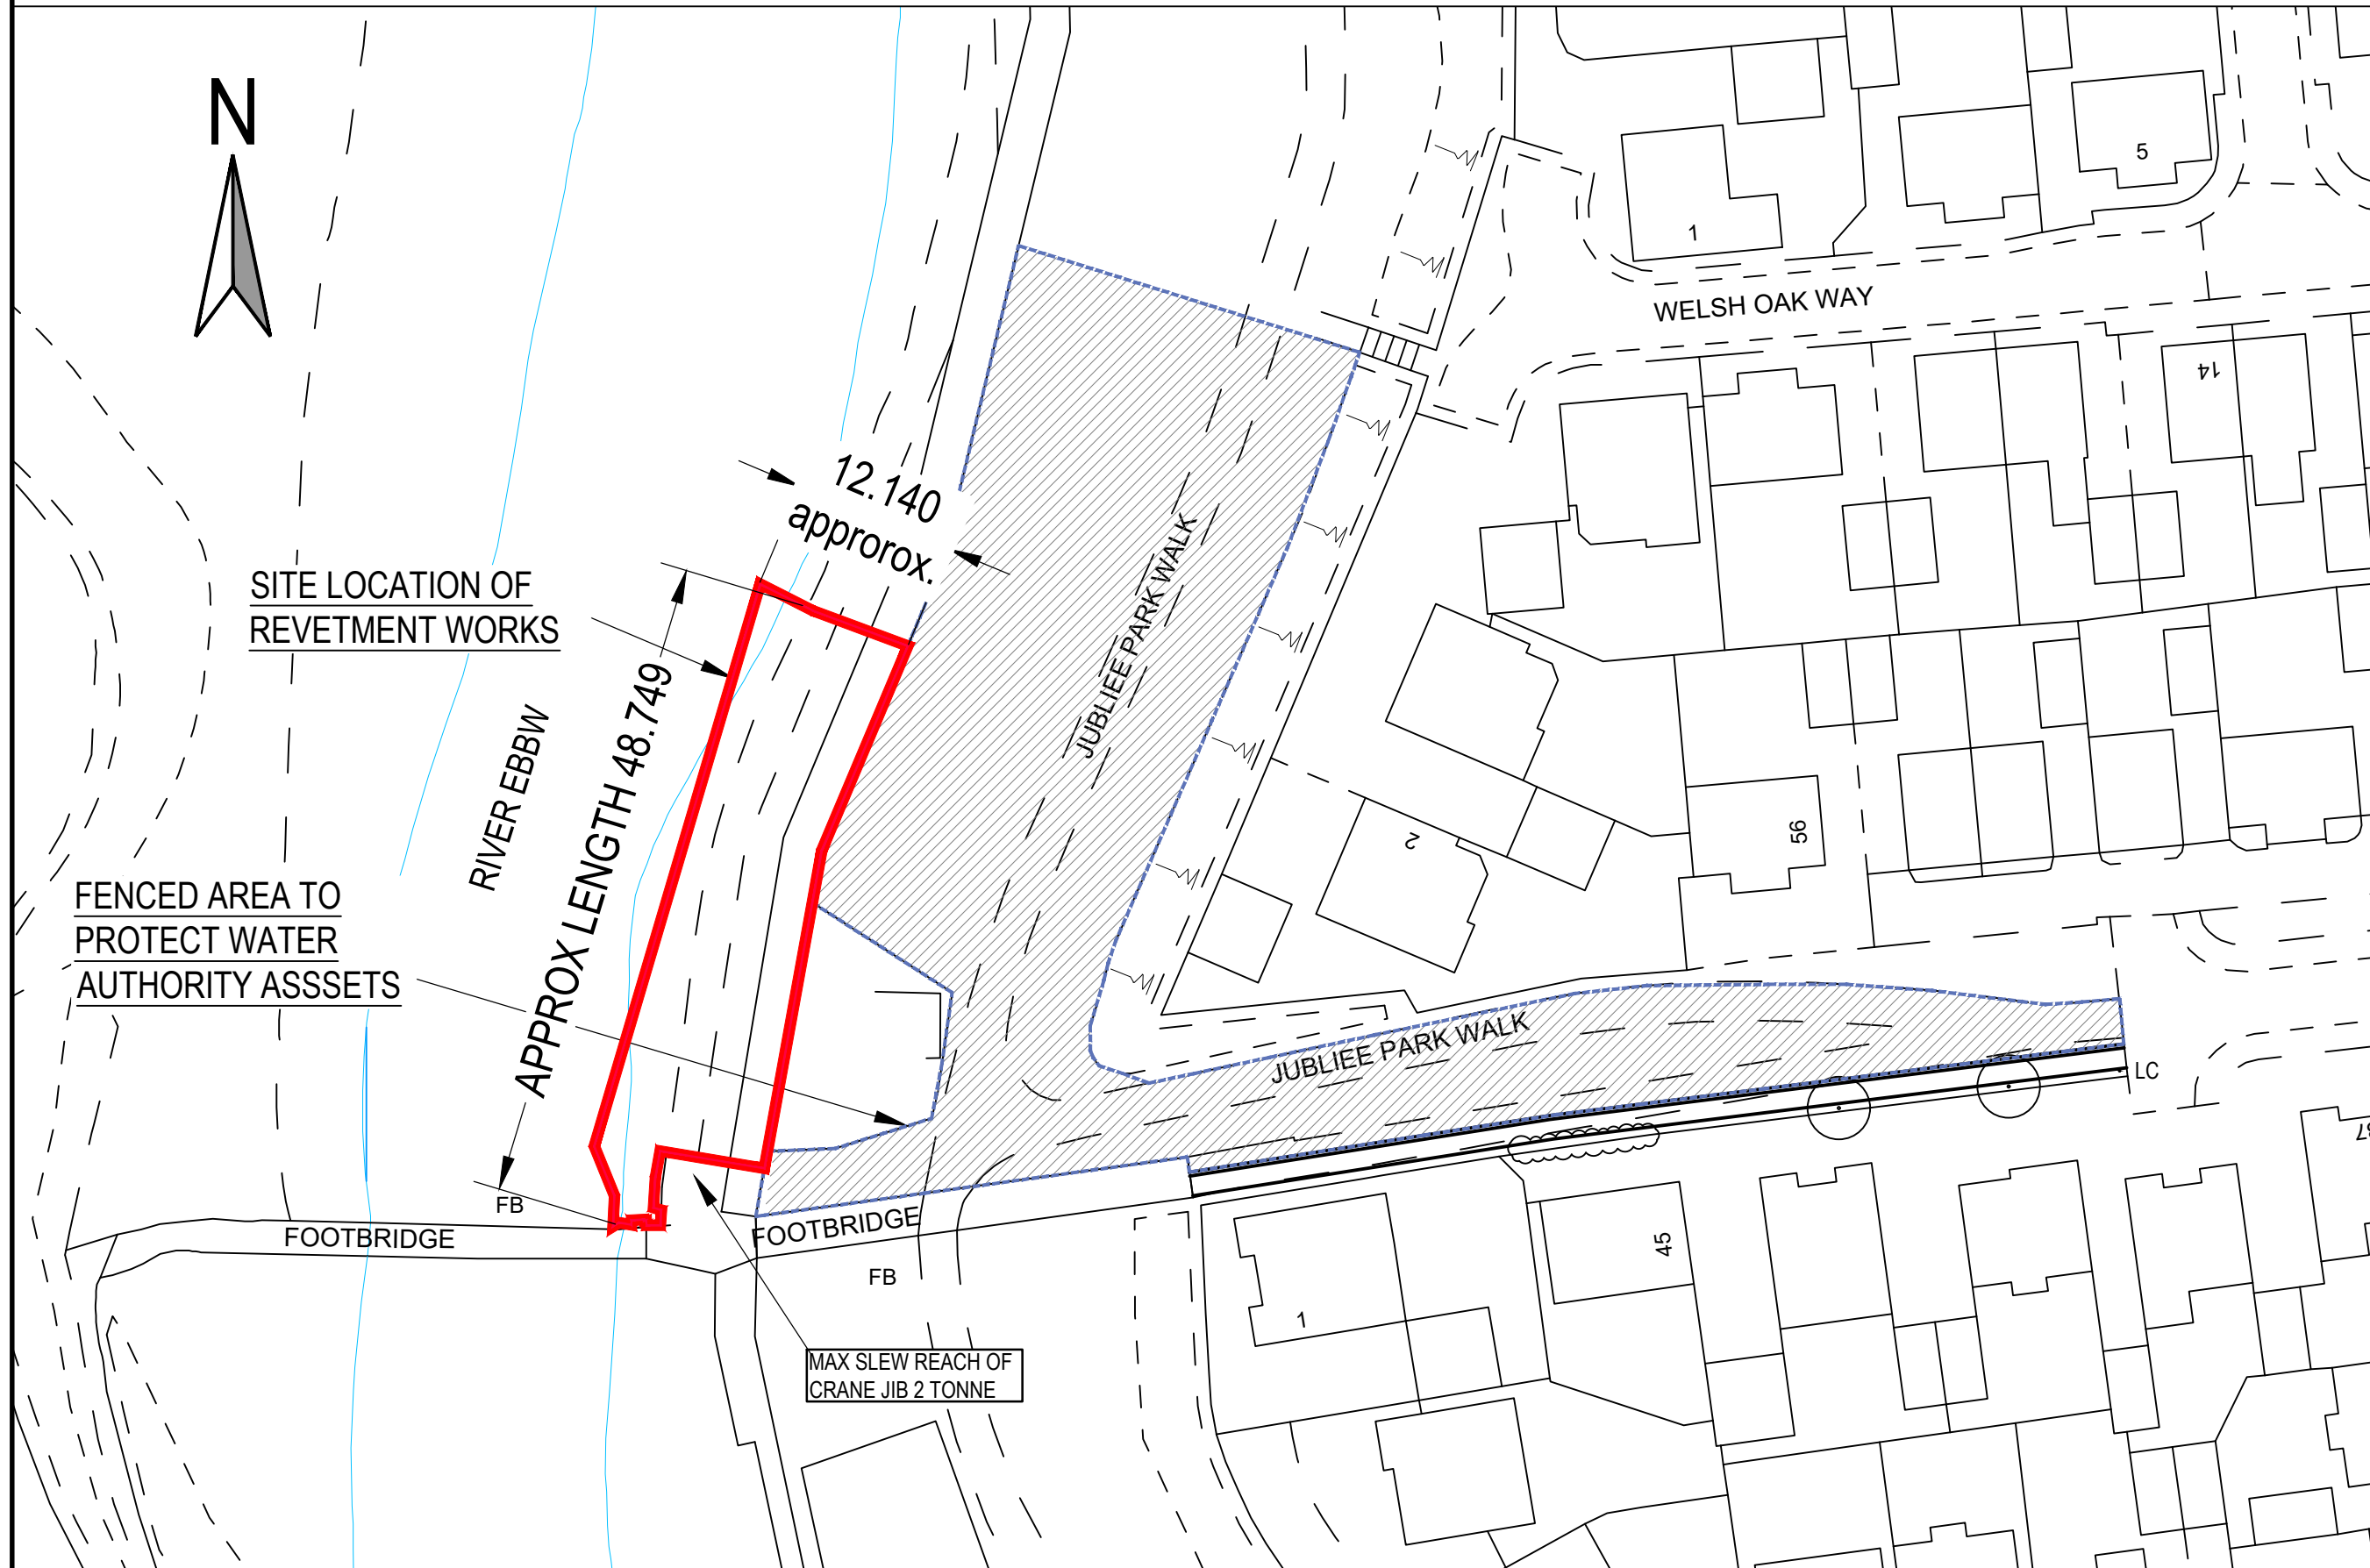

0 12.5 25 37.5 50 62.5 m
SCALE 1:1250

 CONTRACTOR COMPOUND & LAY DOWN AREA. AT THE COMPLETION OF WORKS ANY LANDSCAPING AFFECTED BY THE WORKS TO BE REINSTATED

EXTENT OF PROPOSED SITE
WORKS (APPROX. 500m²)

SITE COMPOUND BOUNDARY

1. THIS DRAWING TO BE READ IN CONJUNCTION WITH ALL RELEVANT ENGINEERS DRAWINGS, TOGETHER WITH THEIR LATEST SPECIFICATIONS. ANY DISCREPANCIES ARE TO BE REPORTED TO THE ENGINEER (VALE CONSULTANCY) AS SOON AS POSSIBLE.
2. FIGURED DIMENSIONS ONLY TO BE USED. ANY QUERIES OR DISCREPANCIES TO BE REFERRED TO THE ENGINEER (VALE CONSULTANCY) IMMEDIATELY.
3. PRIOR TO ORDERING ANY MATERIALS THE CONTRACTOR IS TO CONFIRM MANUFACTURER/PIPE MATERIAL AND GRADE PROPOSED WITH WATER AUTHORITY.
4. TEMPORARY WORKS DESIGN BY OTHERS.
5. DESIGN RISK ASSESSMENTS AND METHOD STATEMENTS ARE TO BE PROVIDED TO THE PRINCIPLE CONTRACTOR PRIOR TO THE COMMENCEMENT OF ANY WORKS.
6. NOT ALL EXISTING SERVICES HAVE BEEN SHOWN BUT ARE PRESENT - THE CONTRACTOR IS TO LIAISE WITH ALL STATUTORI AUTHORITIES & MOD PRIOR TO THE COMMENCEMENT OF ANY WORKS.
7. THIS DRAWING IS TO BE READ IN CONJUNCTION WITH 179578/5
8. PRIOR TO THE COMMENCEMENT OF ANY WORKS THE CONTRACTOR IS TO BARRIER OFF THE RIVER AND IS TO CONFIRM ALL DIMENSIONS TO THE ENGINEER .
9. NO WORK IS TO COMMENCE ON SITE UNTIL ALL WORKS HAVE BEEN AGREED IN WRITING BY NRW.
10. EXISTING SERVICES HAVE NOT BEEN SHOWN BUT ARE PRESENT THE CONTRACTOR IS TO LIAISE WITH ALL STATUTORY AUTHORITIES PRIOR TO THE COMMENCEMENT OF ANY WORKS


07	RGF	NC							SITE COMPOUND RE-INTRODUCED
06	RGF	NC	NC	LR	LR	LR	LR	LR	NOTES OMITTED. DIMENSIONS ADDED
05	RGF	NC	NC	LR	LR	LR	LR	LR	BOUNDARY KEY ADDED
04	RGF	NC	NC	LR	LR	LR	LR	LR	LEGEND /NOTES ADDED
03	RGF	NC	NC	LR	LR	LR	LR	LR	CONTRACTOR COMPOUND INCREASE - ALTERNATIVE STEPPED ACCESS INDICATED
02	RGF	NC	NC	LR	LR	LR	LR	LR	TENDER ISSUE
01	RGF	NC	NC	LR	LR	LR	LR	LR	Preliminary Issue

rev.	drawn	chkd.	apprvd	date	description
------	-------	-------	--------	------	-------------

Client
ROGERSTONE COMMUNITY COUNCIL

Project
RIVER EBBW, JUBILEE PARK
ROGERSTONE WELFARE PARK
NP10 9NH

Title
SITE LOCATION PLAN

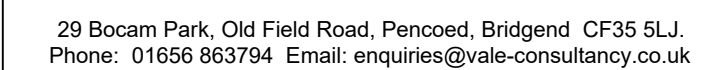

date	drawn	checked	approved
13.09.24	RGP	NC	LR
scale @ A1		project no.	
1:1250 1:500		17957	
status	drg. no.		rev.
T	17957/100		07

DRAWING STATUS
A - Approval, AB - As-Built, C - Construction, D - Draft, P - Preliminary, T - Tended