



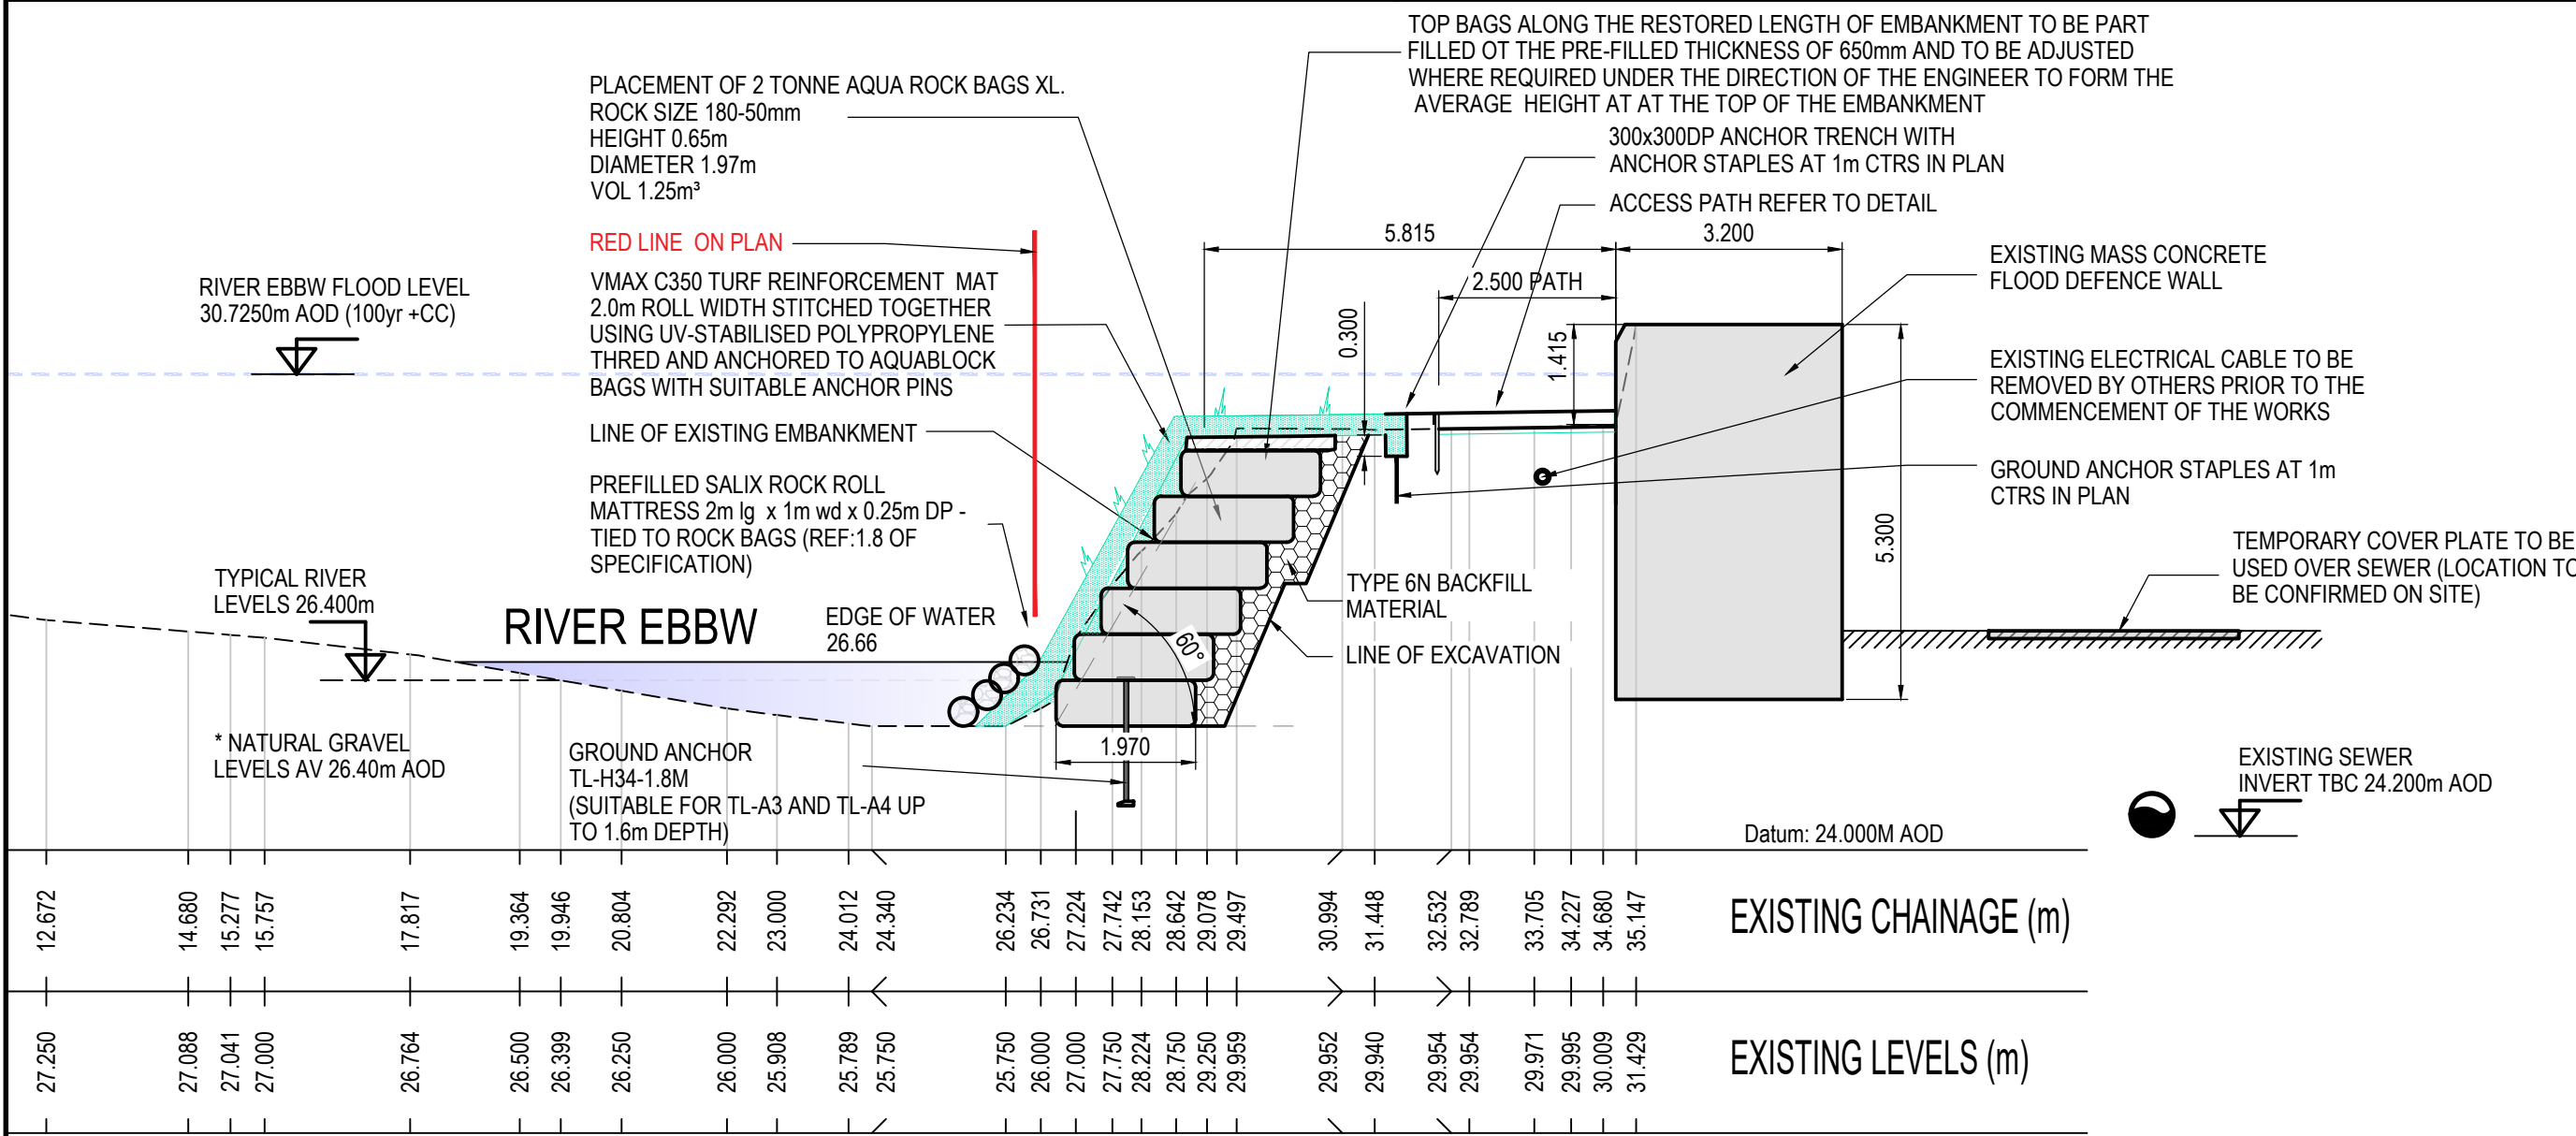


SECTION A - A

NB: AQUA ROCK BAGS TO BE INSTALLED TO MANUFACTURERS GUIDELINES

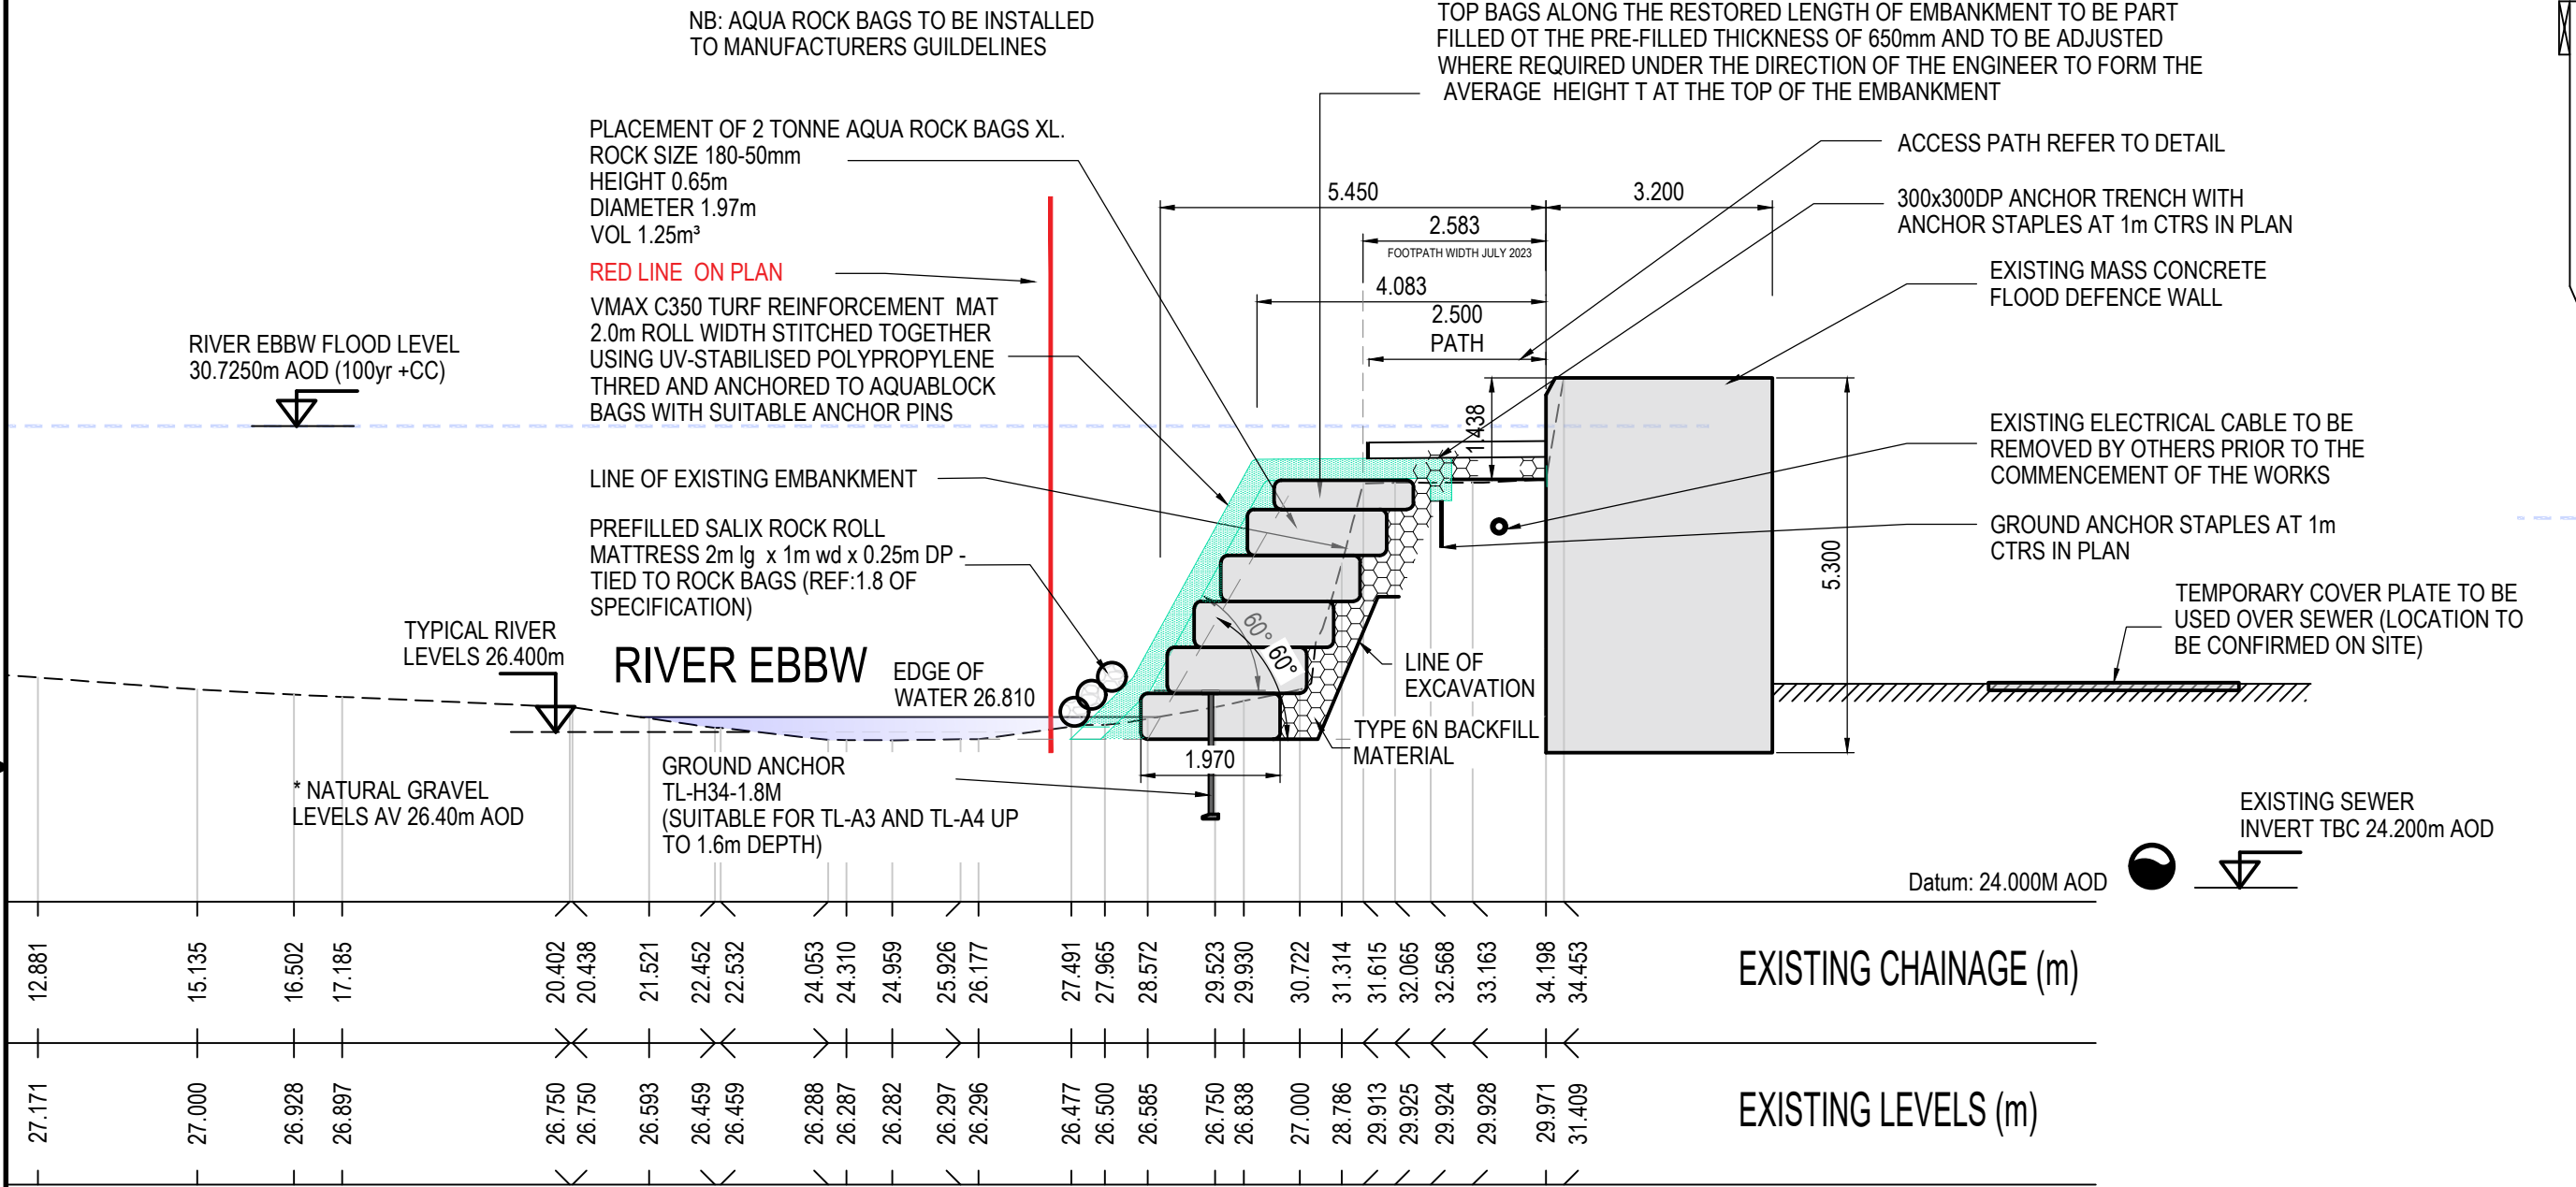

SECTION B - B

NB: AQUA ROCK BAGS TO BE INSTALLED TO MANUFACTURERS GUIDELINES

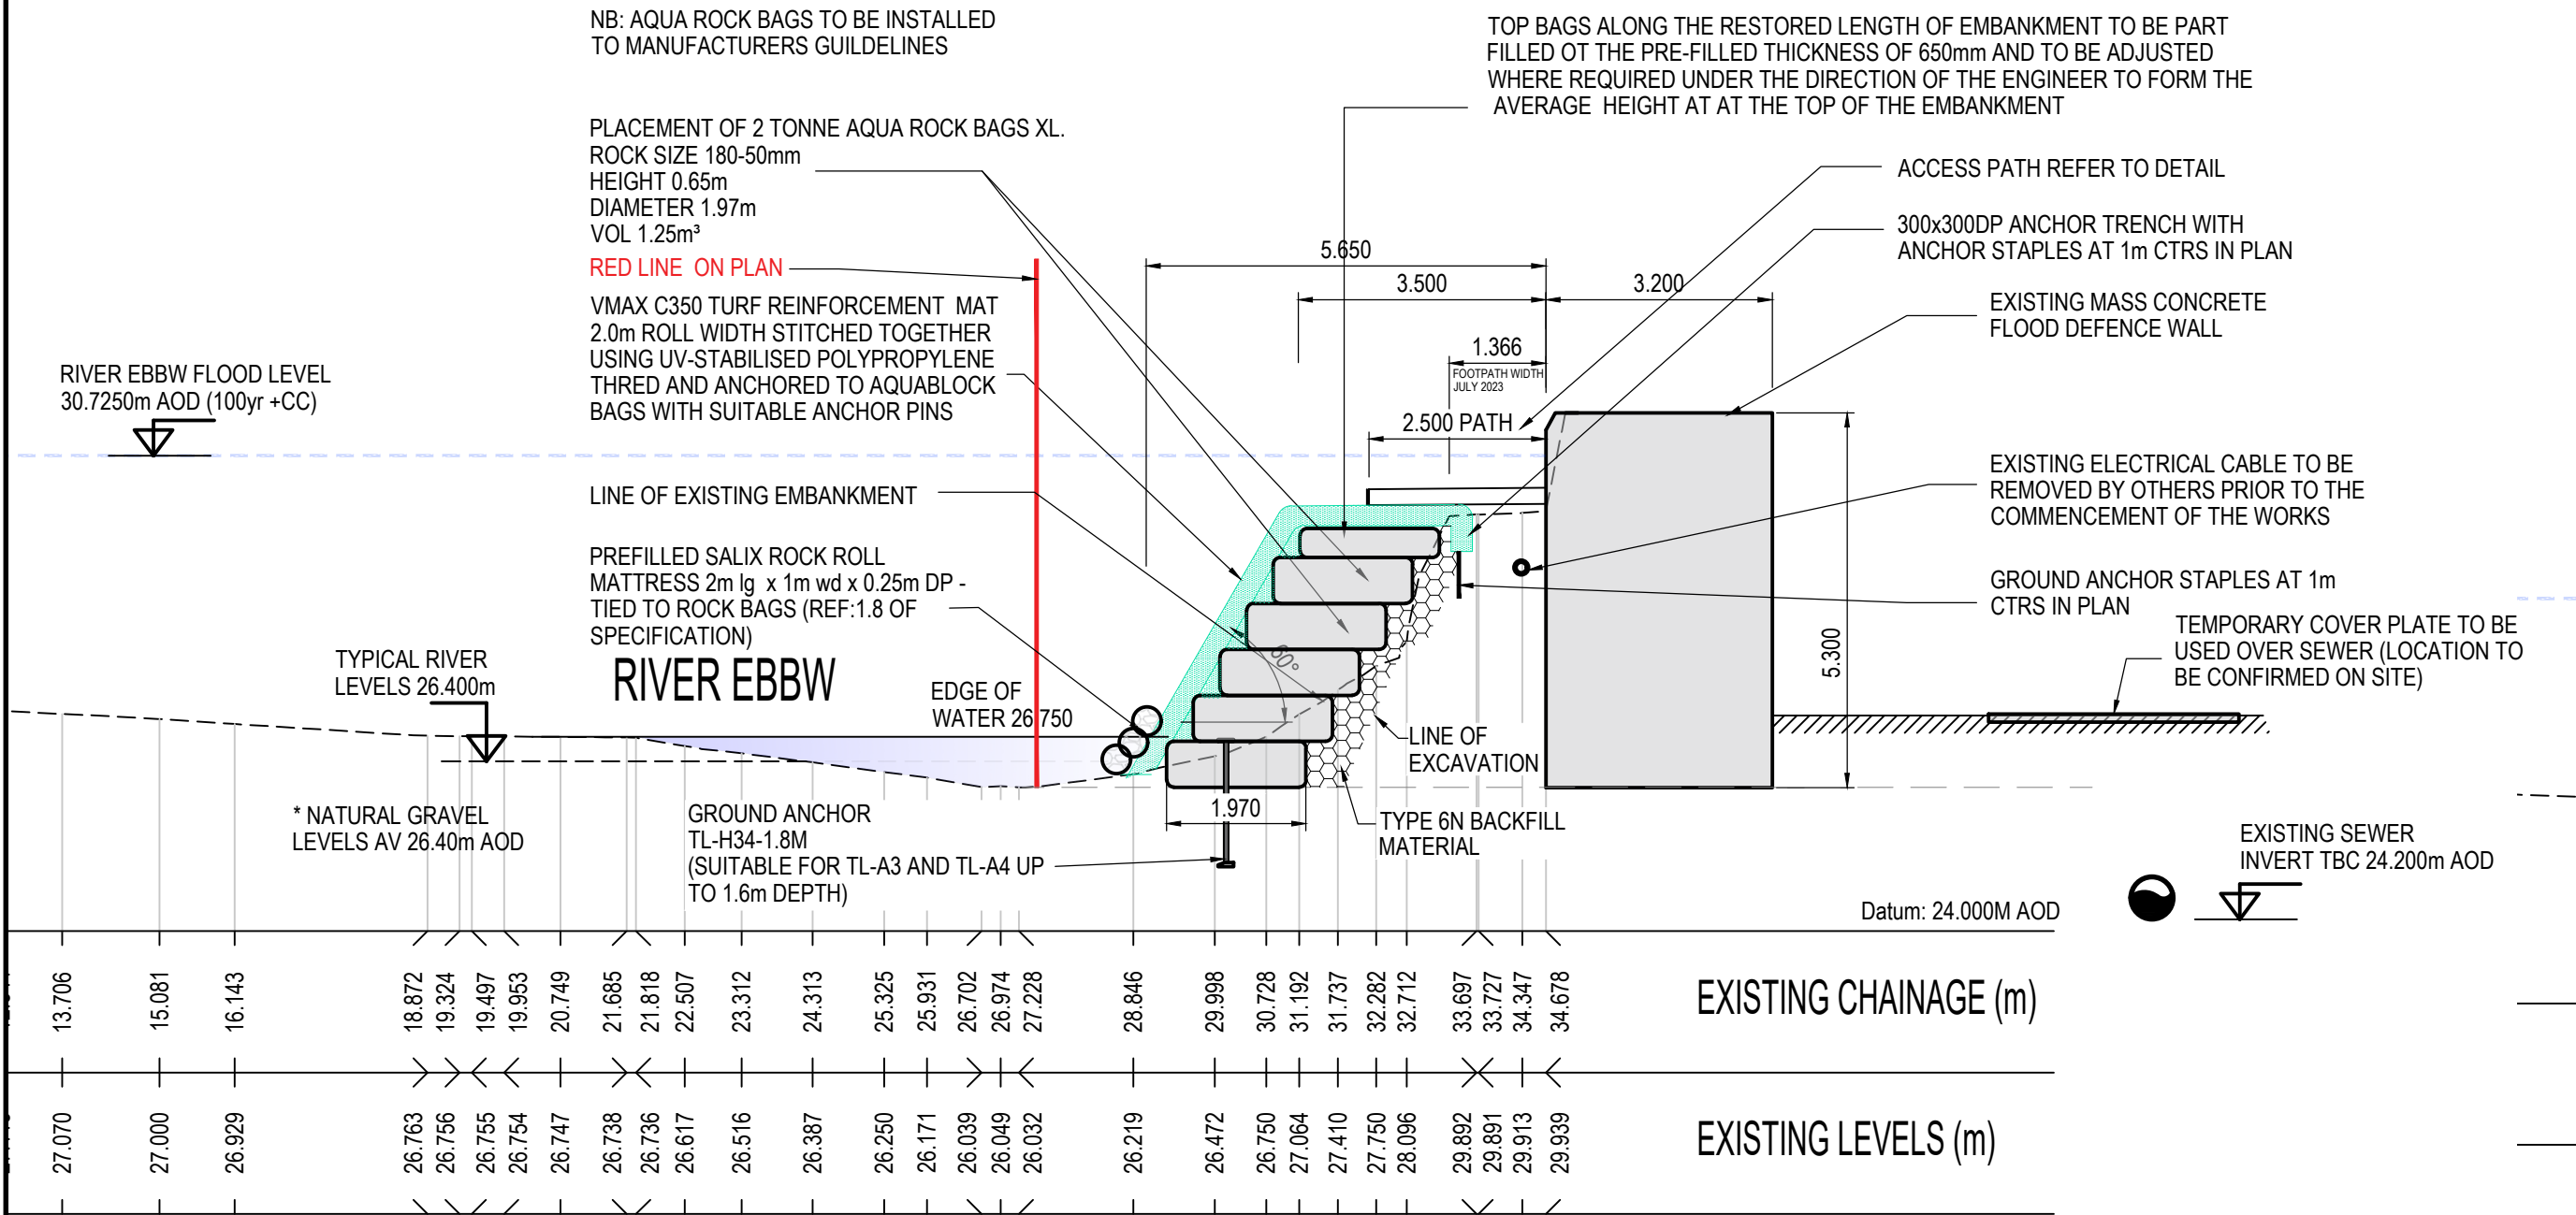

SECTION C - C

NB: AQUA ROCK BAGS TO BE INSTALLED TO MANUFACTURERS GUIDELINES




SECTION D - D

NB: AQUA ROCK BAGS TO BE INSTALLED TO MANUFACTURERS GUIDELINES




SECTION E - E

NB: AQUA ROCK BAGS TO BE INSTALLED TO MANUFACTURERS GUIDELINES

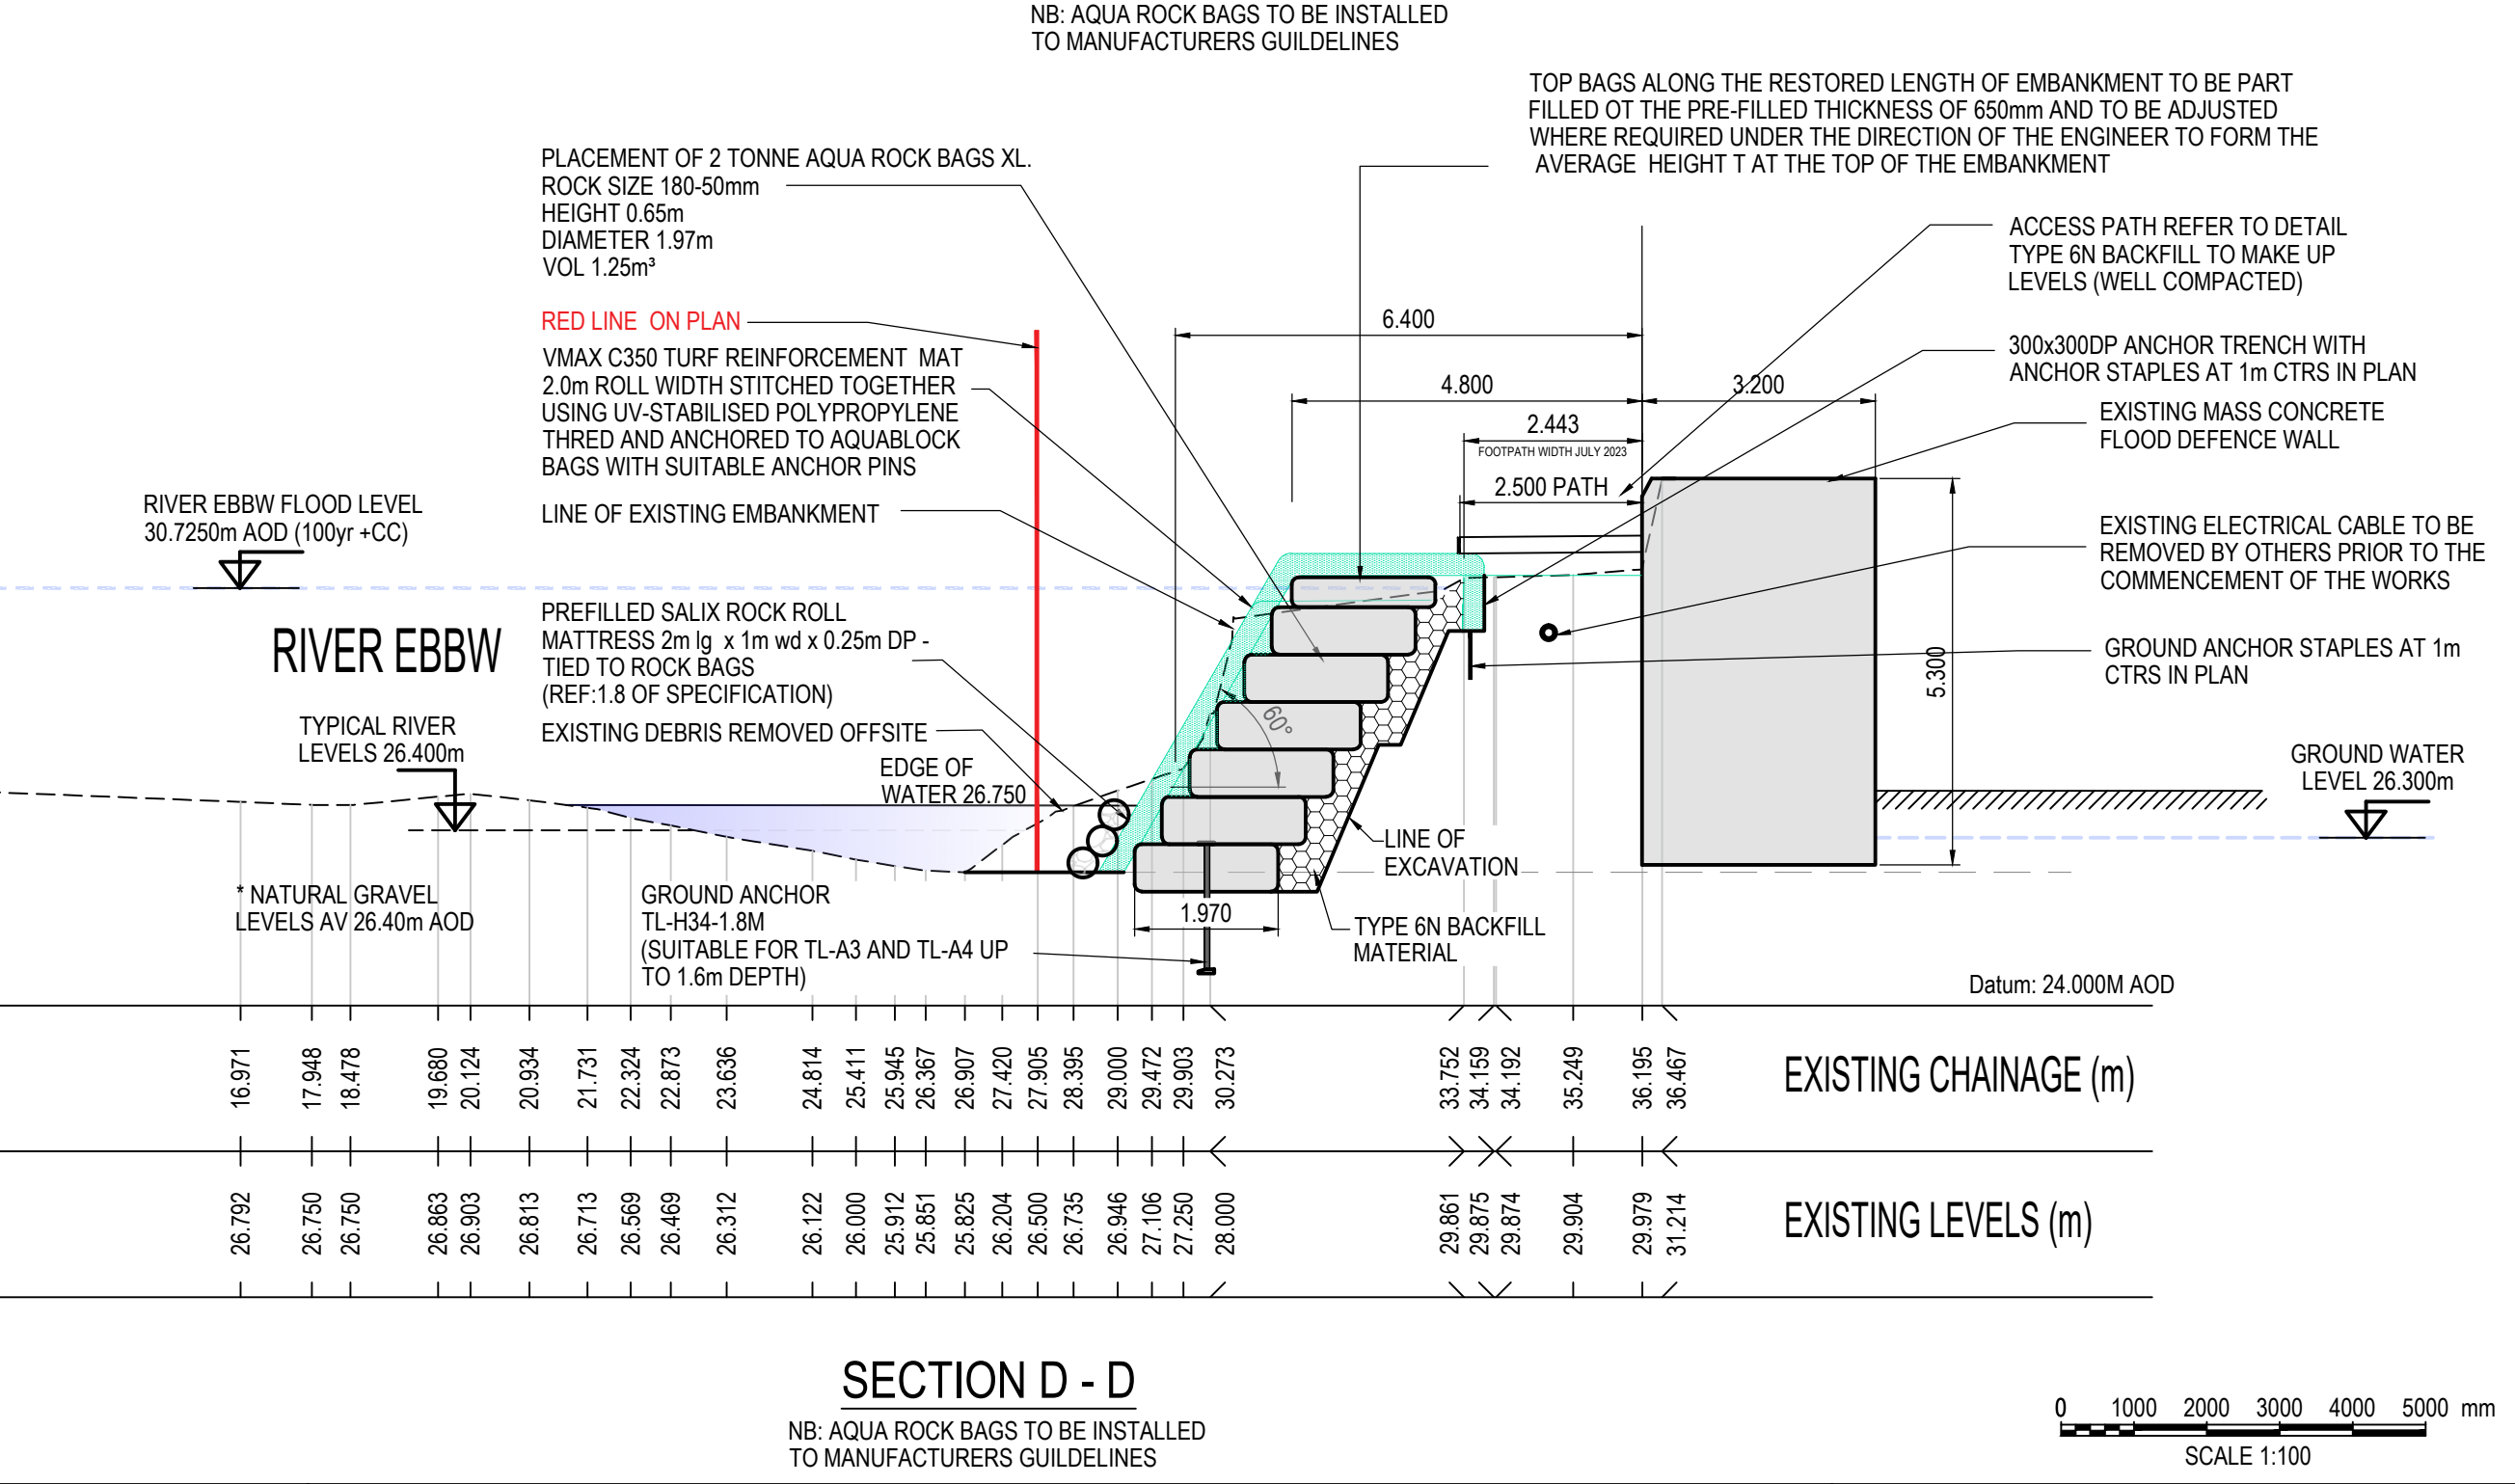


GROUND ANCHOR INSTALLATION

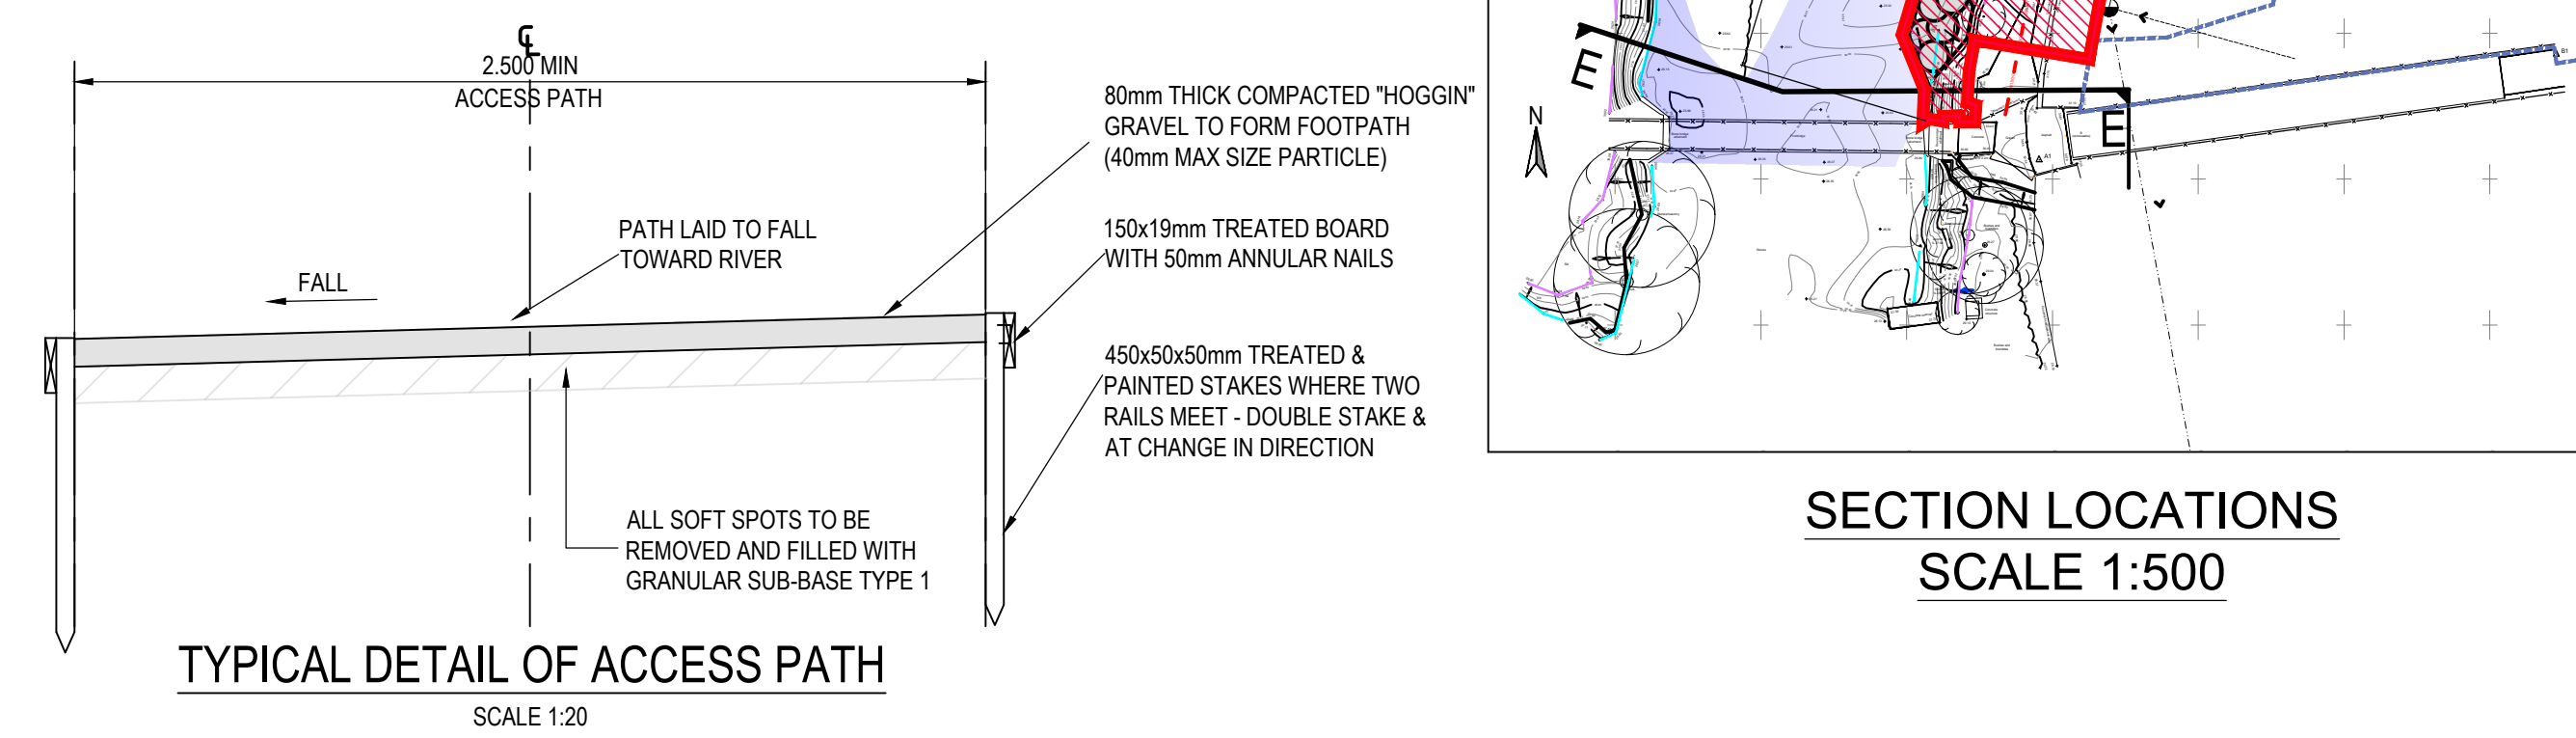


TYPICAL DETAIL OF ACCESS PATH


SCALE 1:20

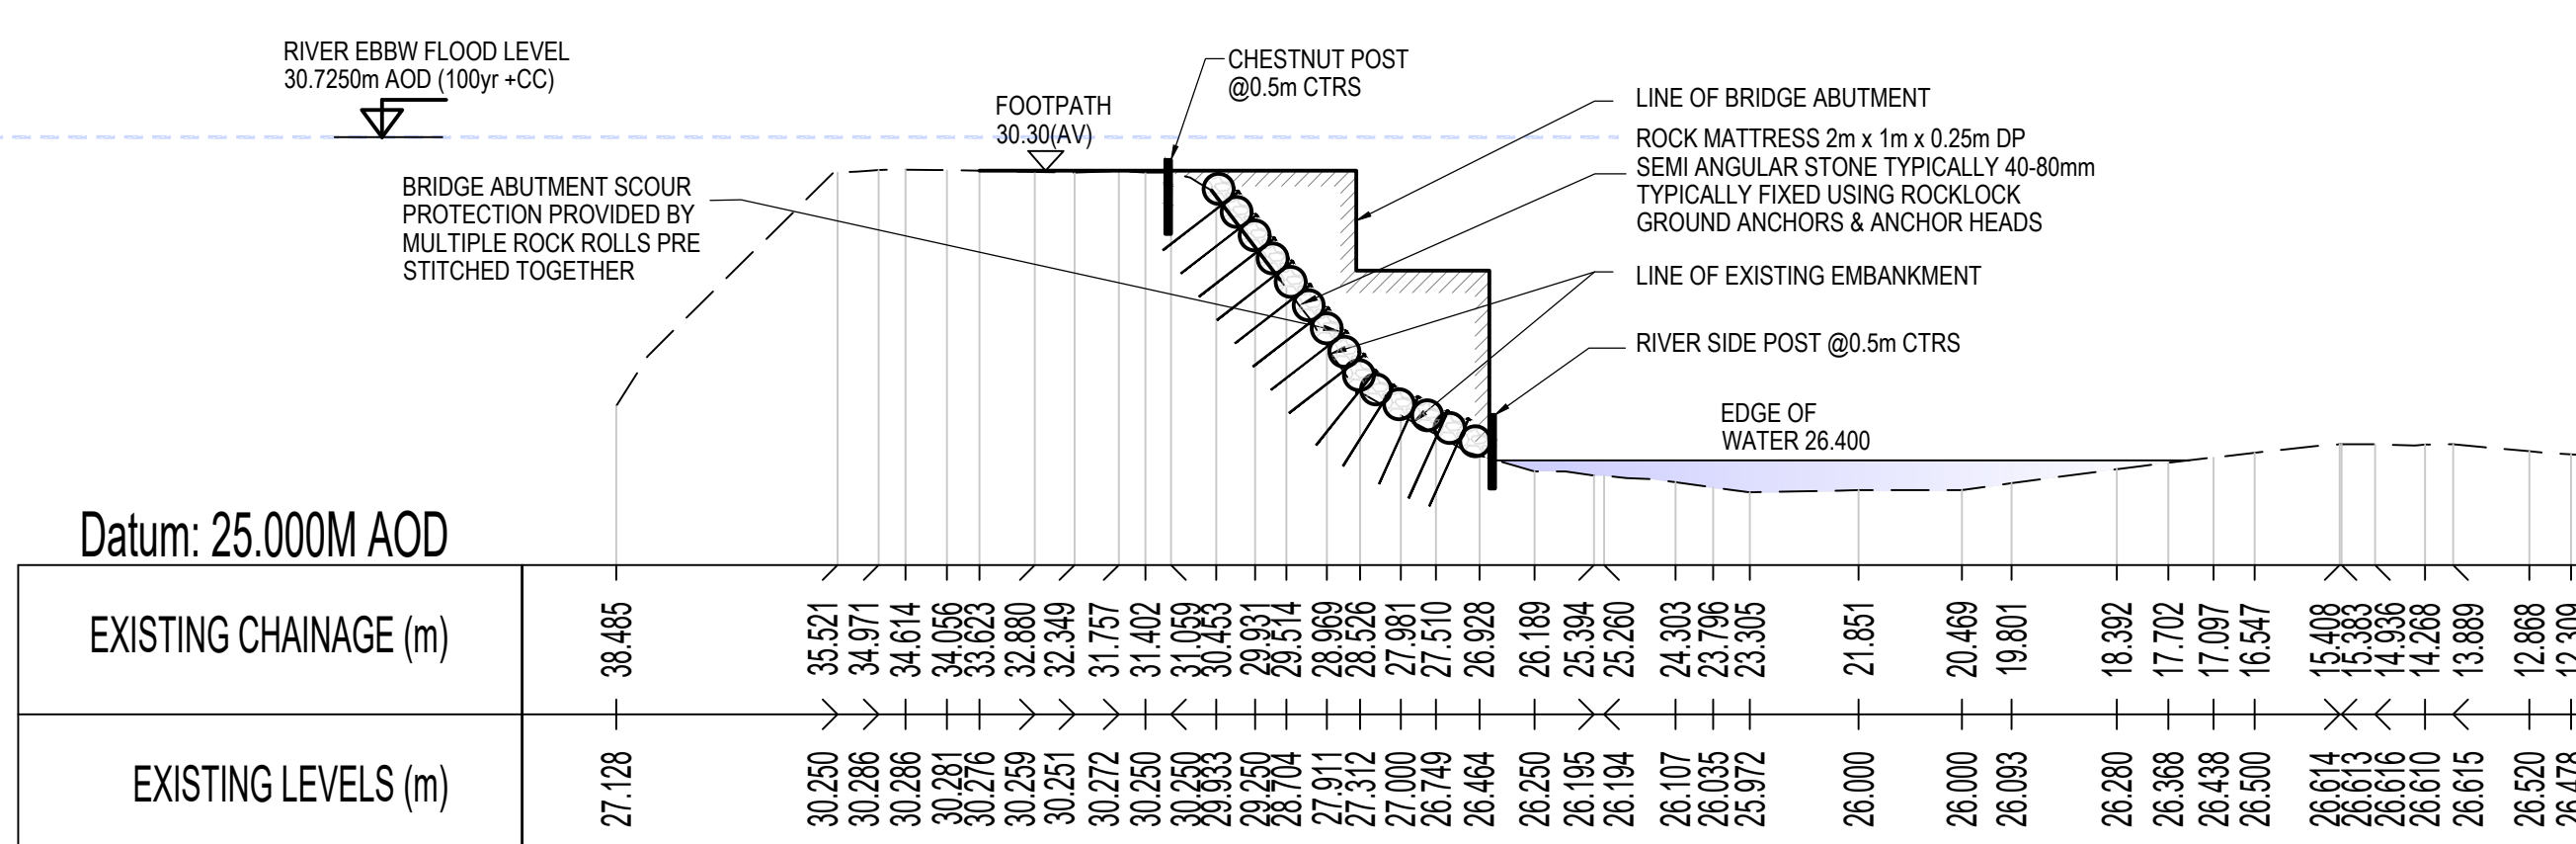

Datum: 25.000M AOD

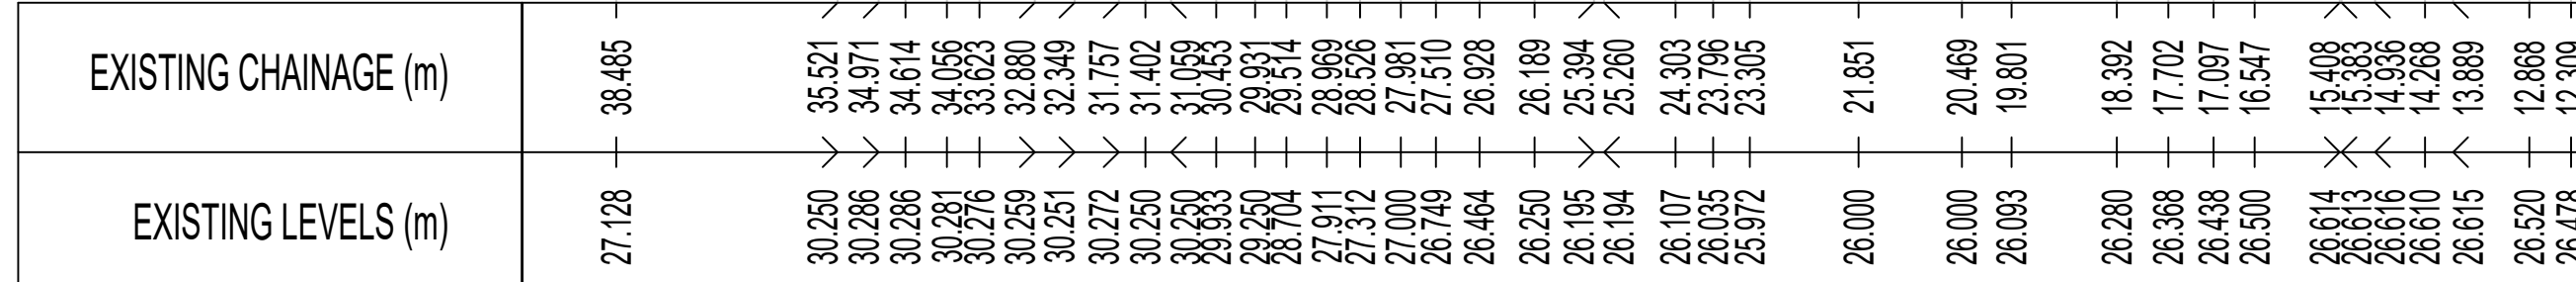

SECTION LOCATIONS
SCALE 1:500

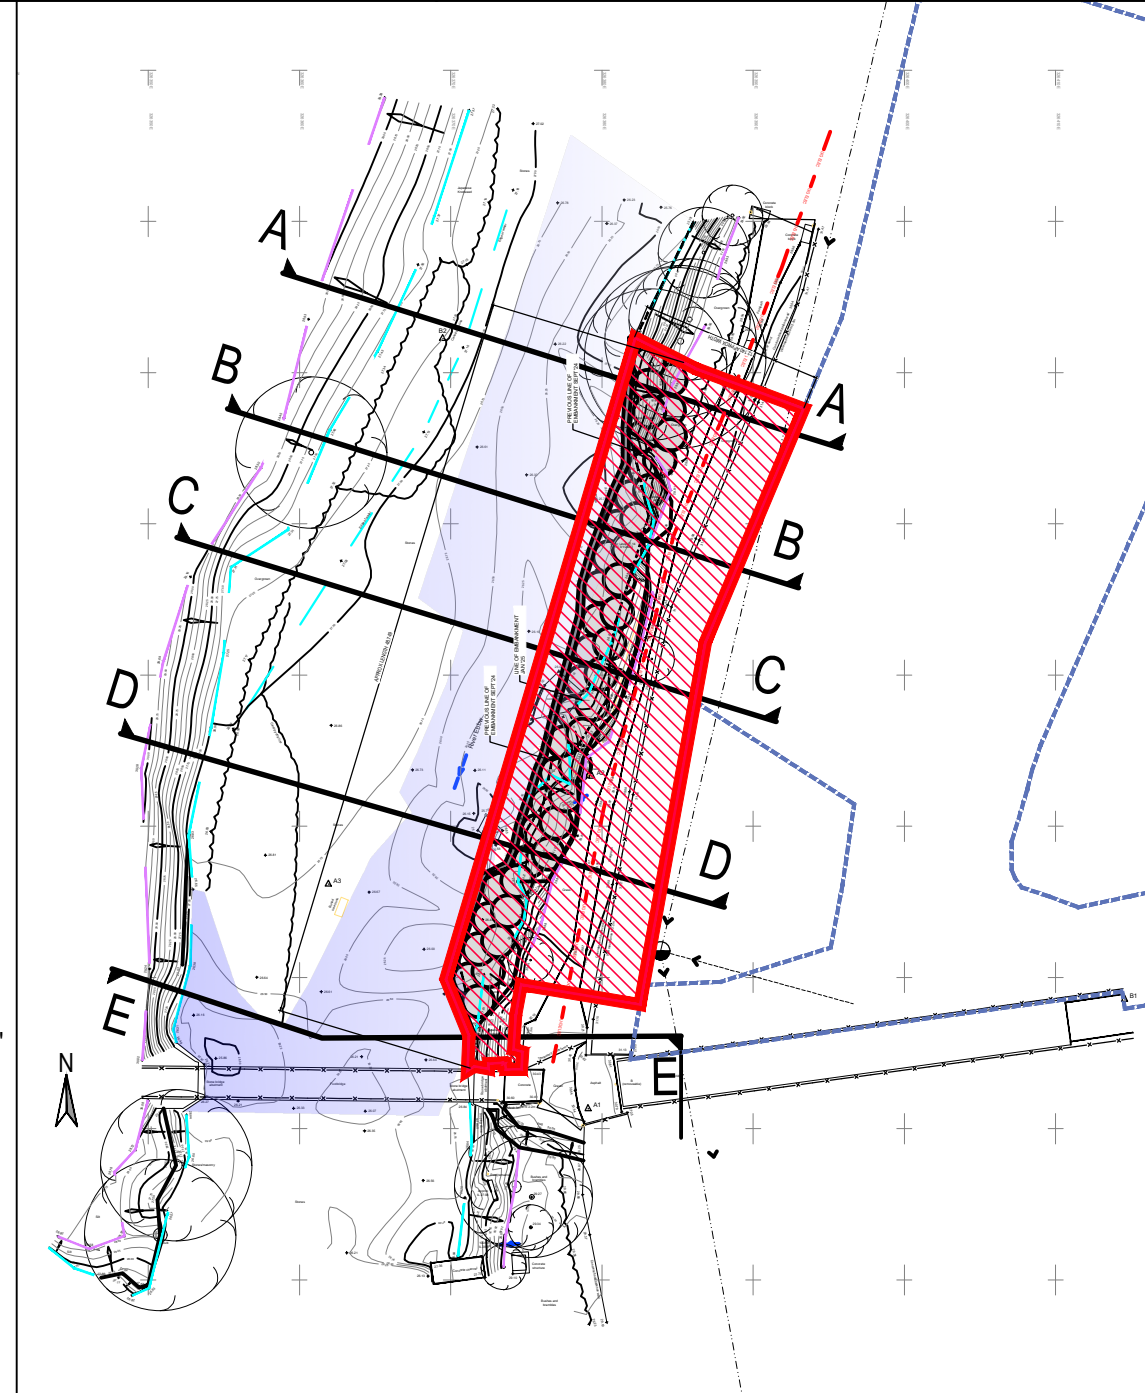

- NOTES:
- THIS DRAWING IS TO BE READ IN CONJUNCTION WITH ALL RELEVANT ENGINEERS DRAWINGS, TOGETHER WITH THEIR LATEST SPECIFICATIONS. ANY DISCREPANCIES ARE TO BE REPORTED TO THE ENGINEER (VALE CONSULTANCY) AS SOON AS POSSIBLE.
 - FIGURED DIMENSIONS ONLY TO BE USED. ANY QUERIES OR DISCREPANCIES TO BE REFERRED TO THE ENGINEER (VALE CONSULTANCY) IMMEDIATELY.
 - PRIOR TO ORDERING ANY MATERIALS THE CONTRACTOR IS TO CONFIRM MANUFACTURER/PIPE MATERIAL AND GRADE PROPOSED WITH WATER AUTHORITY.
 - TEMPORARY WORKS DESIGN BY OTHERS.
 - DESIGN RISK ASSESSMENTS AND METHOD STATEMENTS ARE TO BE PROVIDED TO THE PRINCIPLE CONTRACTOR PRIOR TO THE COMMENCEMENT OF ANY WORKS.
 - NOT ALL EXISTING SERVICES HAVE BEEN SHOWN BUT ARE PRESENT - THE CONTRACTOR IS TO LIAISE WITH ALL STATUTORY AUTHORITIES & MOD PRIOR TO THE COMMENCEMENT OF ANY WORKS.
 - THIS DRAWING IS TO BE READ IN CONJUNCTION WITH 17957/500
 - PRIOR TO THE COMMENCEMENT OF ANY WORKS THE CONTRACTOR IS TO BARRIER OFF THE RIVER AND IS TO CONFIRM ALL DIMENSIONS TO THE ENGINEER.
 - NO WORK IS TO COMMENCE ON SITE UNTIL ALL WORKS HAVE BEEN AGREED IN WRITING BY NRW.
 - EXISTING SERVICES HAVE NOT BEEN SHOWN BUT ARE PRESENT - THE CONTRACTOR IS TO LIAISE WITH ALL STATUTORY AUTHORITIES PRIOR TO THE COMMENCEMENT OF ANY WORKS.
 - FOR LARGE SCALE LAYOUT REFER TO DRAWING 17957/501.
 - INSTALLATION OF AQUA ROCK BAGS & VMAX C350 TURF REINFORCEMENT TO BE INSTALLED TO MANUFACTURERS RECOMMENDATIONS AND GUIDELINES.
 - GROUND ANCHORS BEING FULLY DRIVEN INTO THE UNDERLYING SUBSTRATE SAY 1.5m DEPTH (TL A2/TL A3) WITH TL 406 TOP BEARING PLATE AND USE PRE-FILLED 2T BAG THROUGHOUT MIN. 4 No. PER BAG ON A 1.25 GRID PATTERN

BOUNDARY KEY

- EXTENT OF PROPOSED SITE WORKS
SITE COMPOUND BOUNDARY

TENDER ISSUE

					TENDER ISSUE					
12.00	07	RGF	RGF	RGF	NC	NC	LR	LR	20.09.24	BOUNDARY KEY ADDED
06	06	RGF	RGF	RGF	NC	NC	LR	LR	20.02.2025	SECTION E-E ADDED
05	05	RGF	RGF	RGF	NC	NC	LR	LR	20.02.2025	GROUND ANCHORS TO BASE AQUA ROCK BAGS ADDED
04	04	RGF	RGF	RGF	NC	NC	LR	LR	20.01.2025	REINFORCED MATT AND ANCHOR TRENCH ADDED
03	03	RGF	RGF	RGF	NC	NC	LR	LR	21.01.2025	AMENDED TO SUIT REVISED TOPO FOLLOWING RECENT EROSION
02	02	RGF	RGF	RGF	NC	NC	LR	LR	20.10.2024	TENDER ISSUE
01	01	RGF	RGF	RGF	NC	NC	LR	LR	20.09.2024	Preliminary Issue
rev.	drawn	chkd.	approved	date	description					
Client										
ROGERSTONE COMMUNITY COUNCIL										
Project										
RIVER EBBW, JUBILEE PARK ROGERSTONE WELFARE PARK NP10 9NH										
Title										
PROPOSED SECTIONS										
 Vale Consultancy CONSULTING CIVIL & STRUCTURAL ENGINEERS 29 Bocam Park, Old Field Road, Penconed, Bridgend CF35 5LJ. Phone: 01656 863794 Email: enquiries@vale-consultancy.co.uk										
date	drawn			checked			approved			
20.09.24	RGF			NC			20.09.24	LR		
scale @ A1				project no.						
1:100				17957						
status	drw. no.									rev.
T	17957/504									07