


44 HOLLYBUSH AVENUE, MALPAS.
AS PROPOSED




FRONT ELEVATION

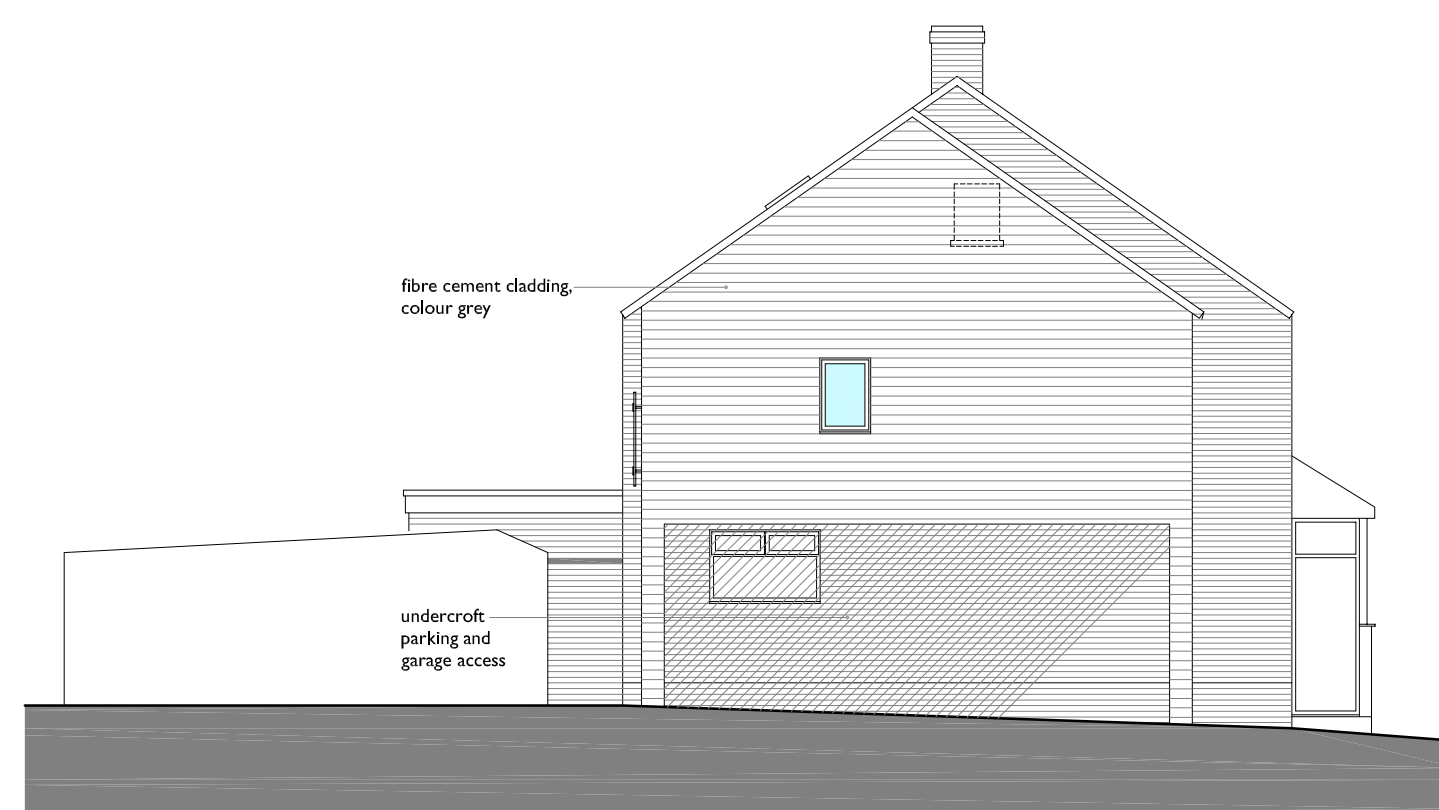


SIDE ELEVATION



REAR ELEVATION

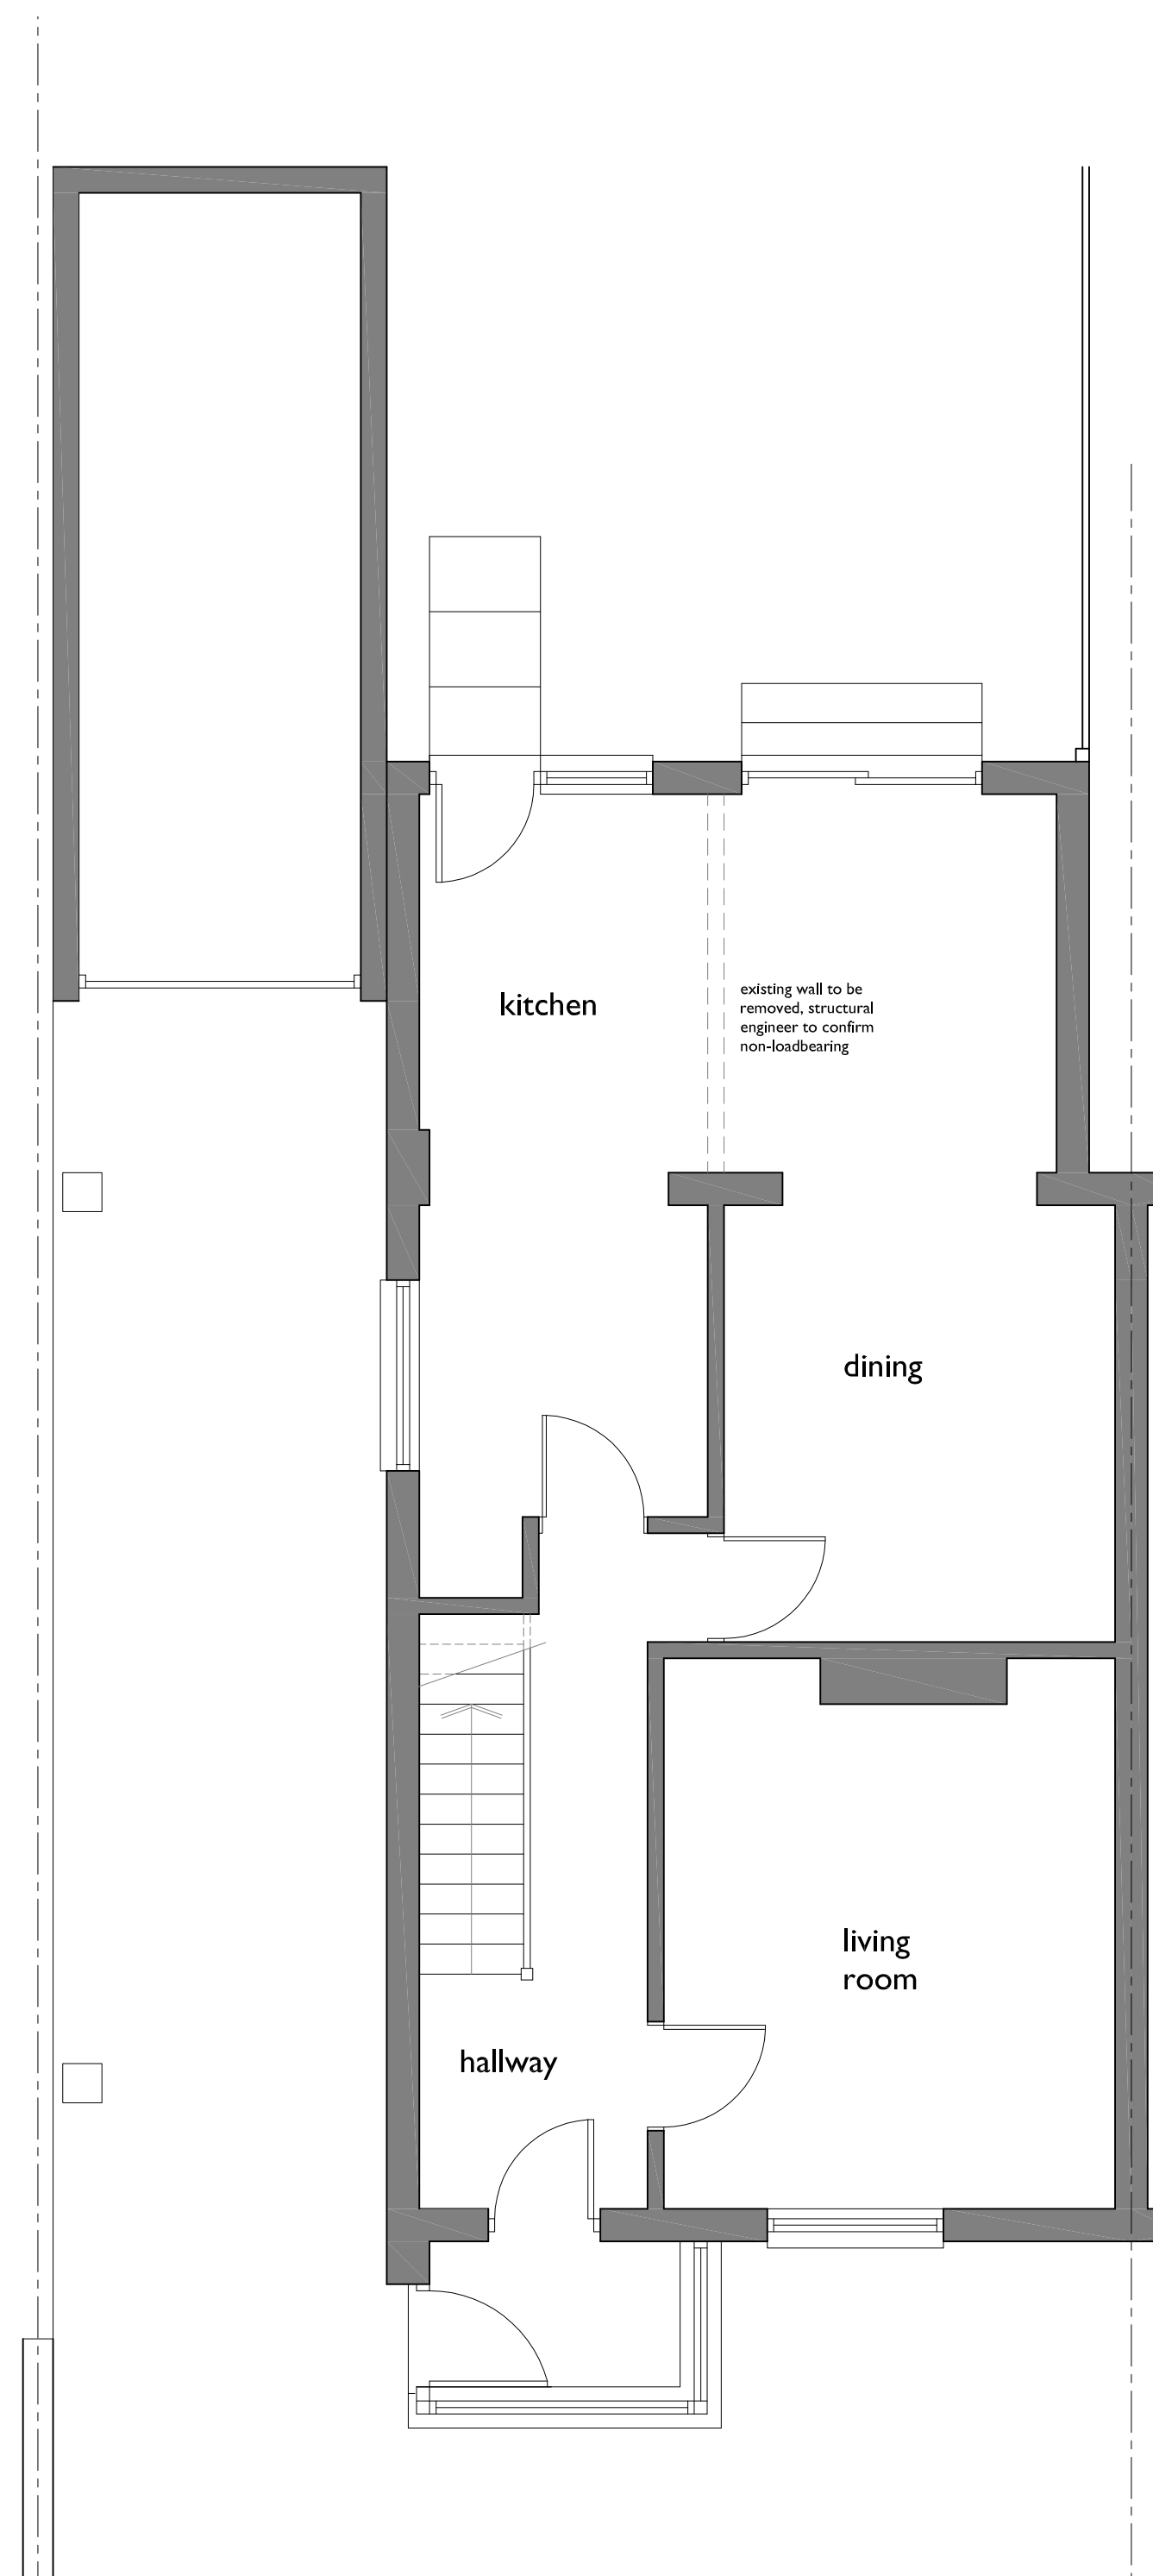

GROUND FLOOR

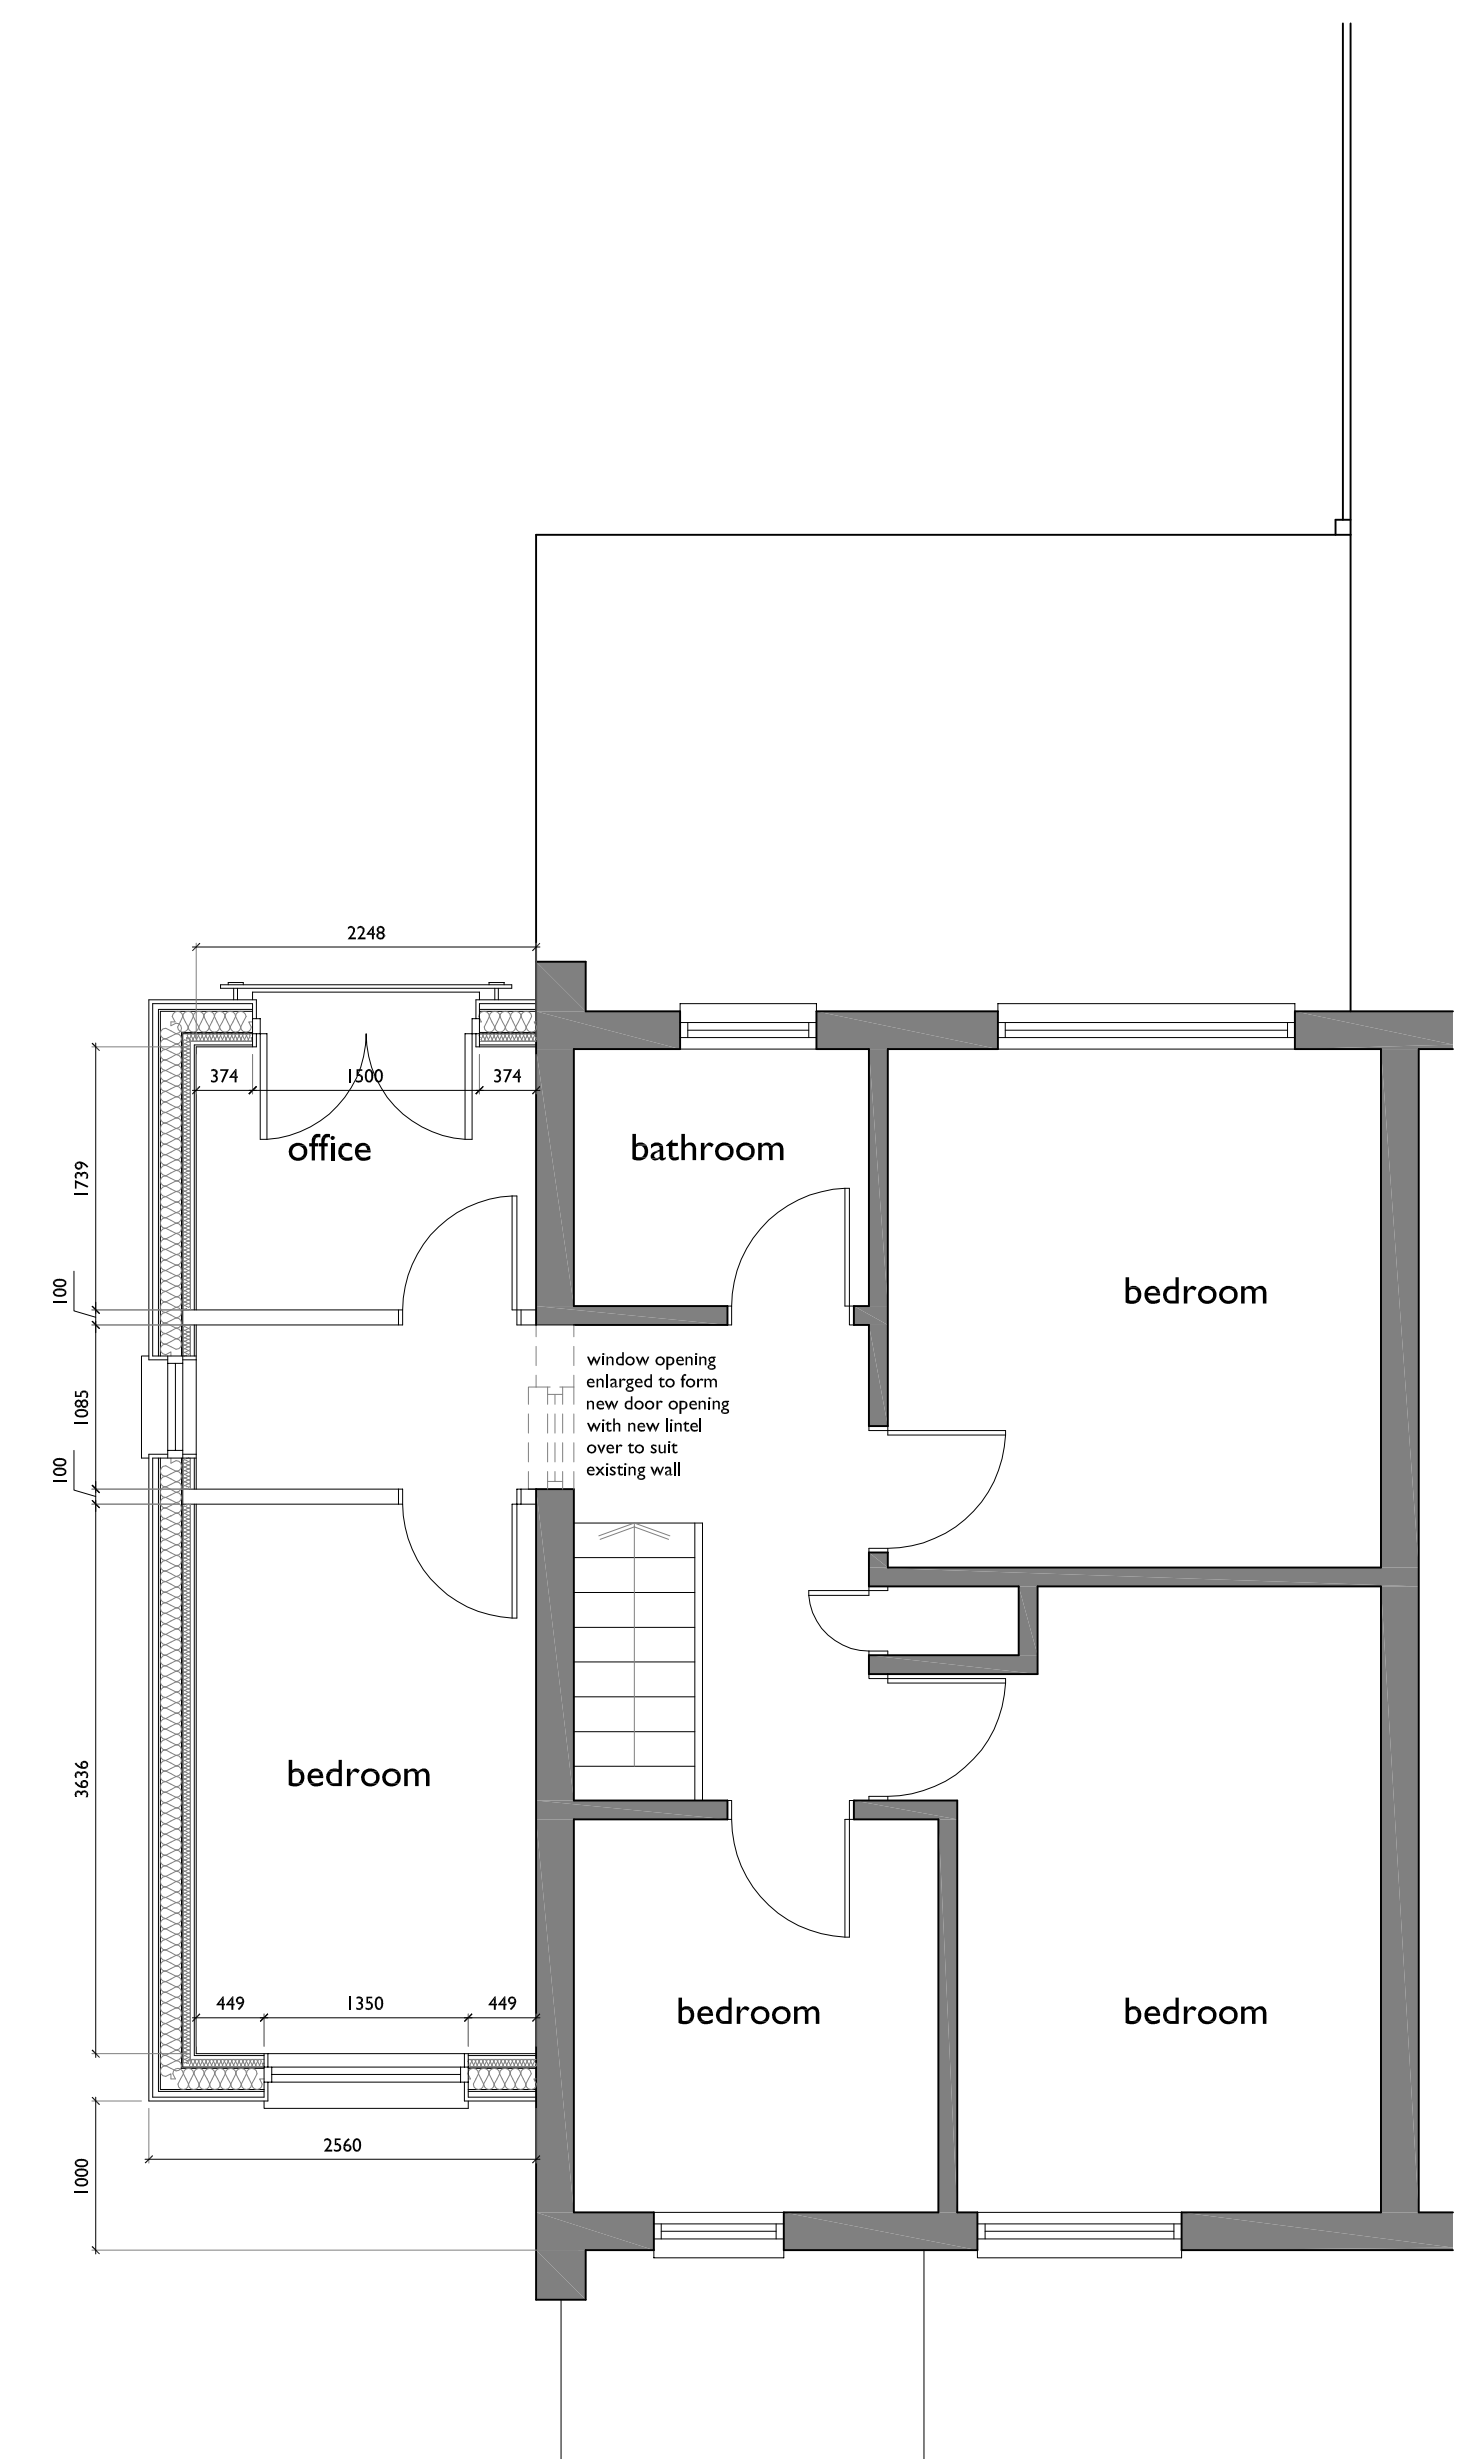

FIRST FLOOR

SCALE THIS DRAWING ONLY FOR
PLANNING PURPOSES CHECK ALL
DIMENSIONS ON SITE

This drawing is to establish design intent. The contractor is responsible for quantities, dimensions, verification of site conditions, compliance with contract documents for information that pertains to the fabrication processes or techniques of construction and for the co-ordination of work with all trades. All errors or omissions are to be reported to the designers.

Original drawing size A1

-	-	-	-	-
Ry.	Date	Description	Ry.	Checked

Client	MR. R. WILLIAMS				
Project	PROPOSED FIRST FLOOR SIDE EXTENSION WITH UNDERCROFT ACCESS AT 44 HOLLYBUSH AVENUE.				
Title	PLANS AND ELEVATIONS AS PROPOSED		Date	1.55.1.100 @ A1 1:1001:200 @ A1	
Status	PLANNING		Checked	pmc	Date
			Approved	mm	Checked
Job No.	2024.439		File No.	PL02	
			Rev.	-	

