




Albert Avenue

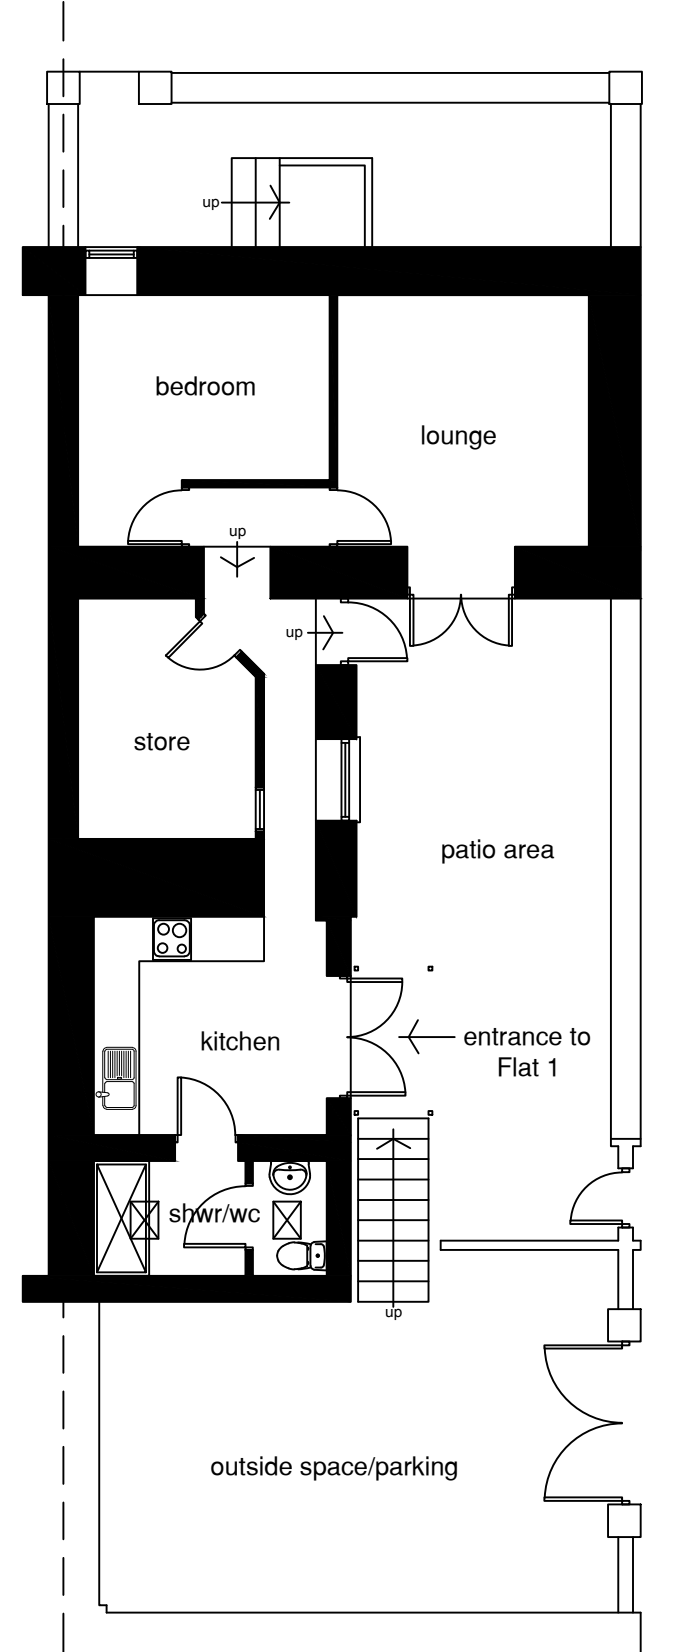

lower ground floor
flat 1

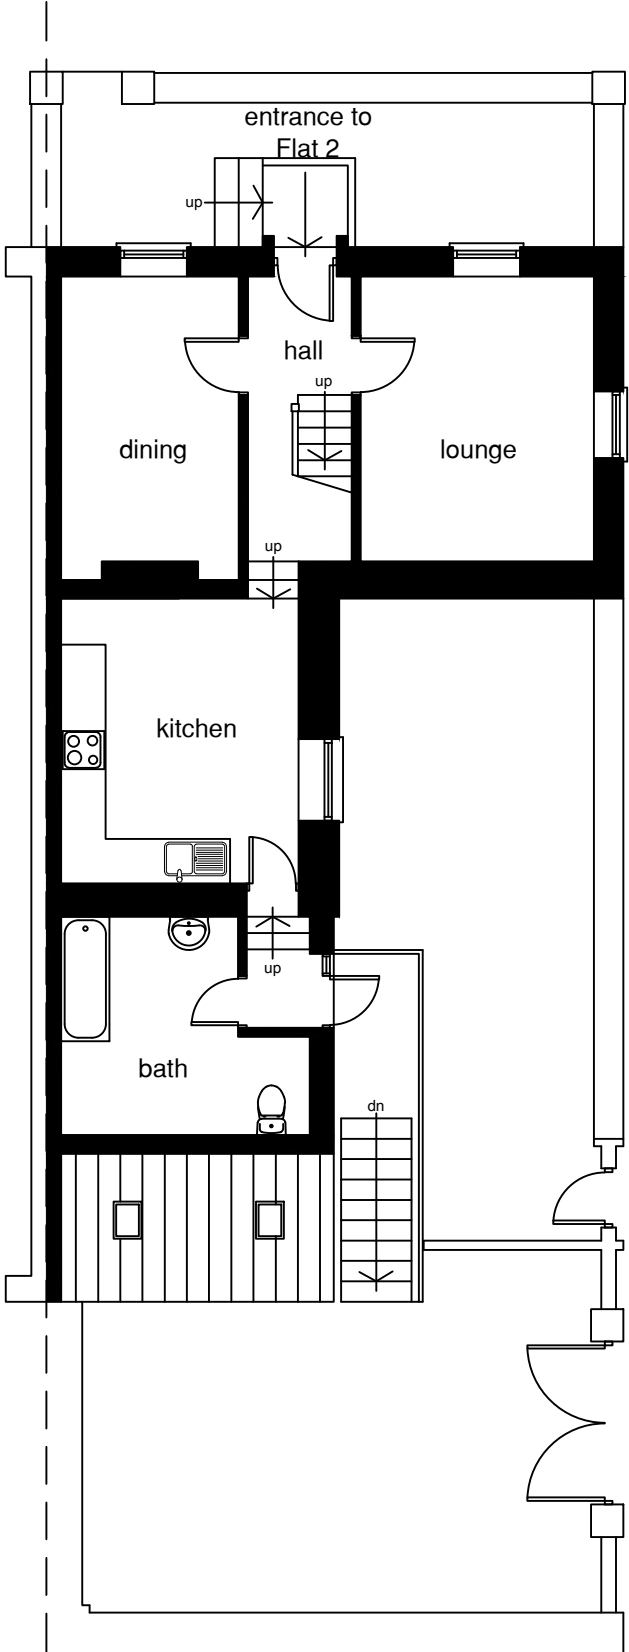

ground floor
flat 2

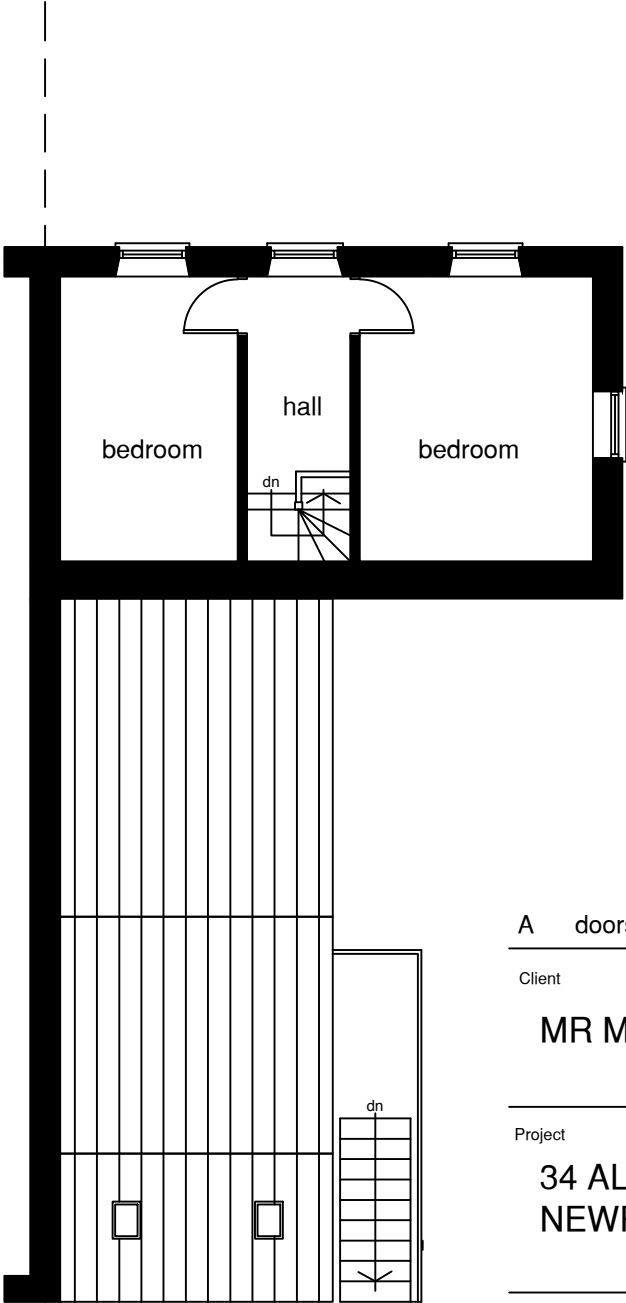

first floor
flat 2

A doors added to LGF lounge and GF bath

Client

MR M PESTICCIO

Project

34 ALBERT AVENUE
NEWPORT

Title

EXISTING PLANS

Drawn: Sri

Drg. No.

A640-101

Date: Feb 2026

Scale

1:100

Rev

A

Stephen Isaac BSc BArch

4 St Georges Court
Cardiff
CF23 7HG
Tel 07704 669680

