







Shelter framework & cladding powdercoate
in RAL9006 silver
Rainwater Pipe PPC RAL9006 silver
Sedum roof

Shelter cladding in perforated plate

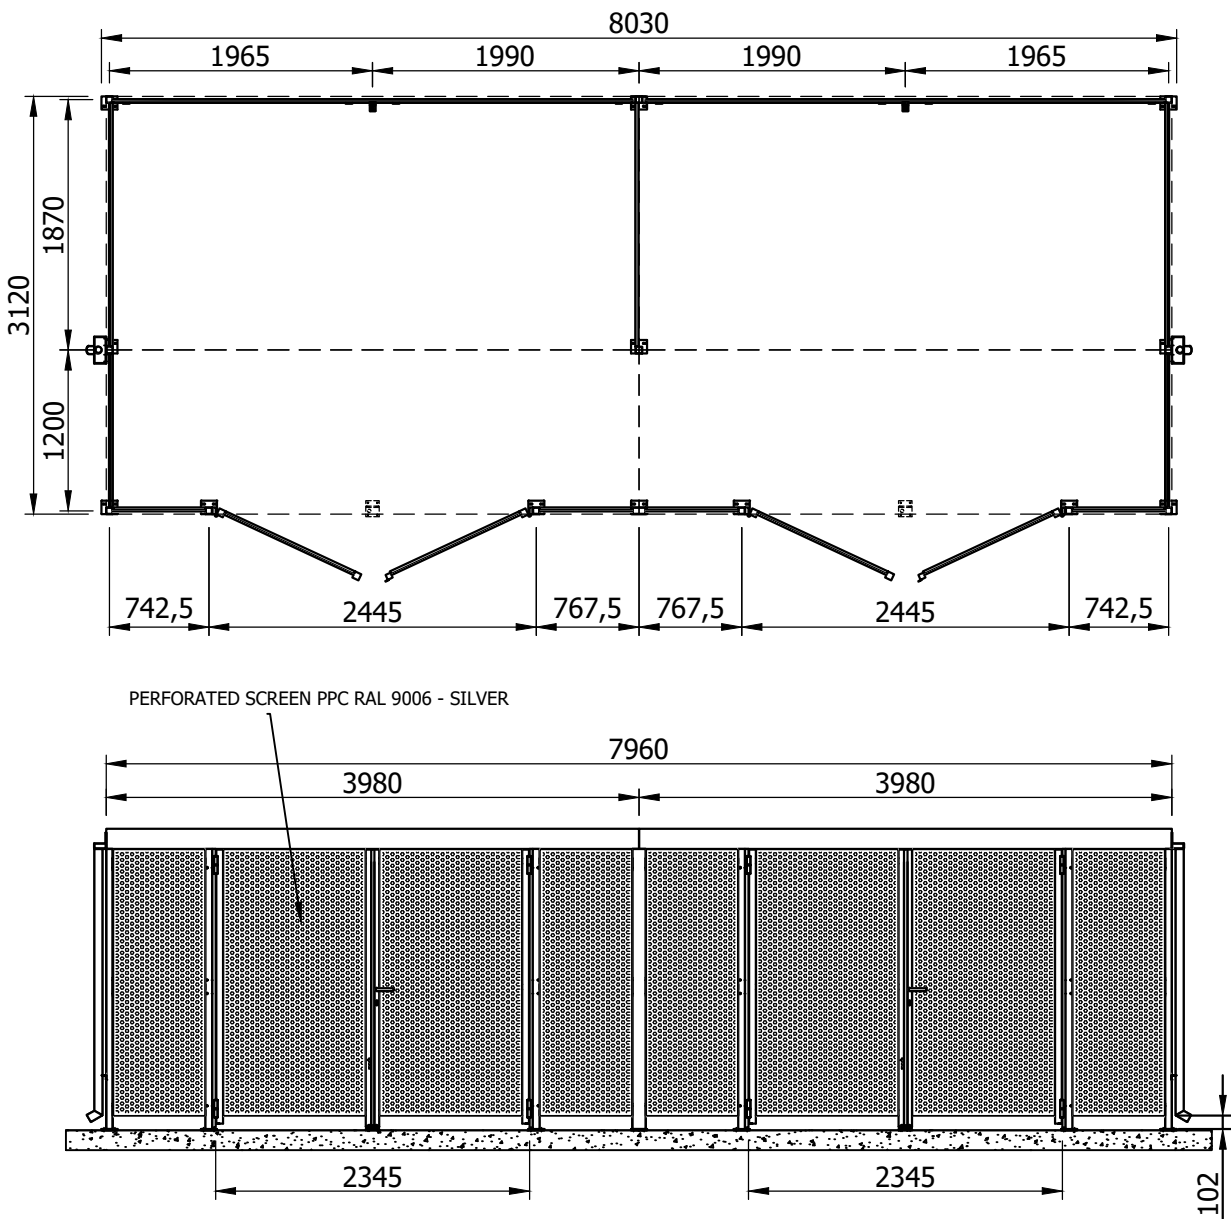

PERFORATED CLADDING SAMPLE
PERFORATED SCREEN PPC RAL 9006 - SILVER

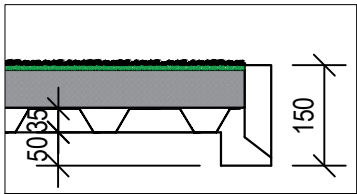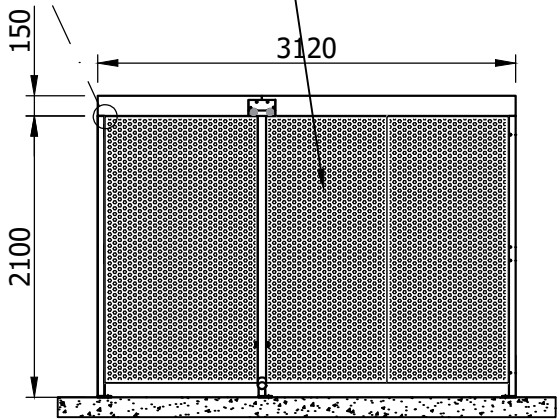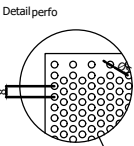


ROOF BUILD UP
35-207 ALUZINC DECKING SHEETS WITH 1.0mm
ALUZINC FLAT PLATE RIVETTED TO DECK.
GROWING MEDIUM AND SEDUM PLANTING TO
FINISH
FULL PERIMETER PERFORATED LEAF CATCHER
RIVETTED TO FRAME

THIS DRAWING AND THE INFORMATION HELD WITHIN IS THE SOLE
PROPERTY OF CROWN ROOFING LTD. THIS DRAWING MUST NOT BE
REPRODUCED IN WHOLE OR IN PART WITHOUT PRIOR WRITTEN CONSENT.
ALL DIMENSIONS ON THIS DRAWING ARE IN MILLIMETERS. DO NOT SCALE
FROM THIS DRAWING.

© PROPERTY OF CROWN ROOFING &
CLADDING- LTD

SIGNIFICANT HAZARD AWARENESS.		
ALL DESIGNERS INVOLVED IN THESE DRAWINGS HAVE ENSURED THAT ALL FORESEEABLE SIGNIFICANT HAZARDS ARE INDICATED BELOW. THESE RISK SCHEDULES ARE NOT A DESIGN RISK ASSESSMENT OR A FULL AND COMPLETE RISK SCHEDULE AND SHOULD NOT BE DEEMED AS SUCH.		
HAZARDS	DESCRIPTION	CONTROL MEASURE
FALLS FROM HEIGHT	TO BE CONSIDERED DURING INSTALLATION PHASE MATERIALS AND PERSONNEL.	SELECT CORRECT WAY EQUIPMENT IN NEWLY SCAFFOLD NETTING.
MANUAL HANDLING	CONSIDERATION TO BE GIVEN TO PROCEDURES FOR LIFTING PANELS.	MECHANICAL MEANS OF LIFTING E.G. CLAMP BOTS, TELEHANDLERS.
HAZARDOUS OPERATIONS	CONSIDERATION TO BE GIVEN TO LIFTING OPERATIONS FOR INSTALLATION OF SHEETS.	EXCLUSION ZONES, WORKING AREA, PROHIBITION OF BALCONY, OVERHEAD CABLES ETC.

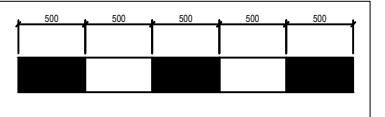

SCALE 1:50

P01	FIRST ISSUE	20/08/25	NP	NP
	Description	Date	By	Chk'd

REVISIONS

Project	Drawing Title	Date	Drawn
Microsoft CWL01	FALCO BIN STORE PLANNING	20/08/25	NP
Status Code	Drawing Number	Revision	Scale
S4	CWL01-XCRW-D-75-0	P01	1:50 @A3

CROWN
LOUGH DAN LODGE
ROUNDWOOD
BRAY
Co. WICKLOW

Subcontractor

CROWN

Client

Microsoft

PAUL
John Paul Construction

Fifth Floor, Termini Building
3 Arkle Rd, Sandyford Business Park
D18 C9C5, Ireland
johnpaul.ie

