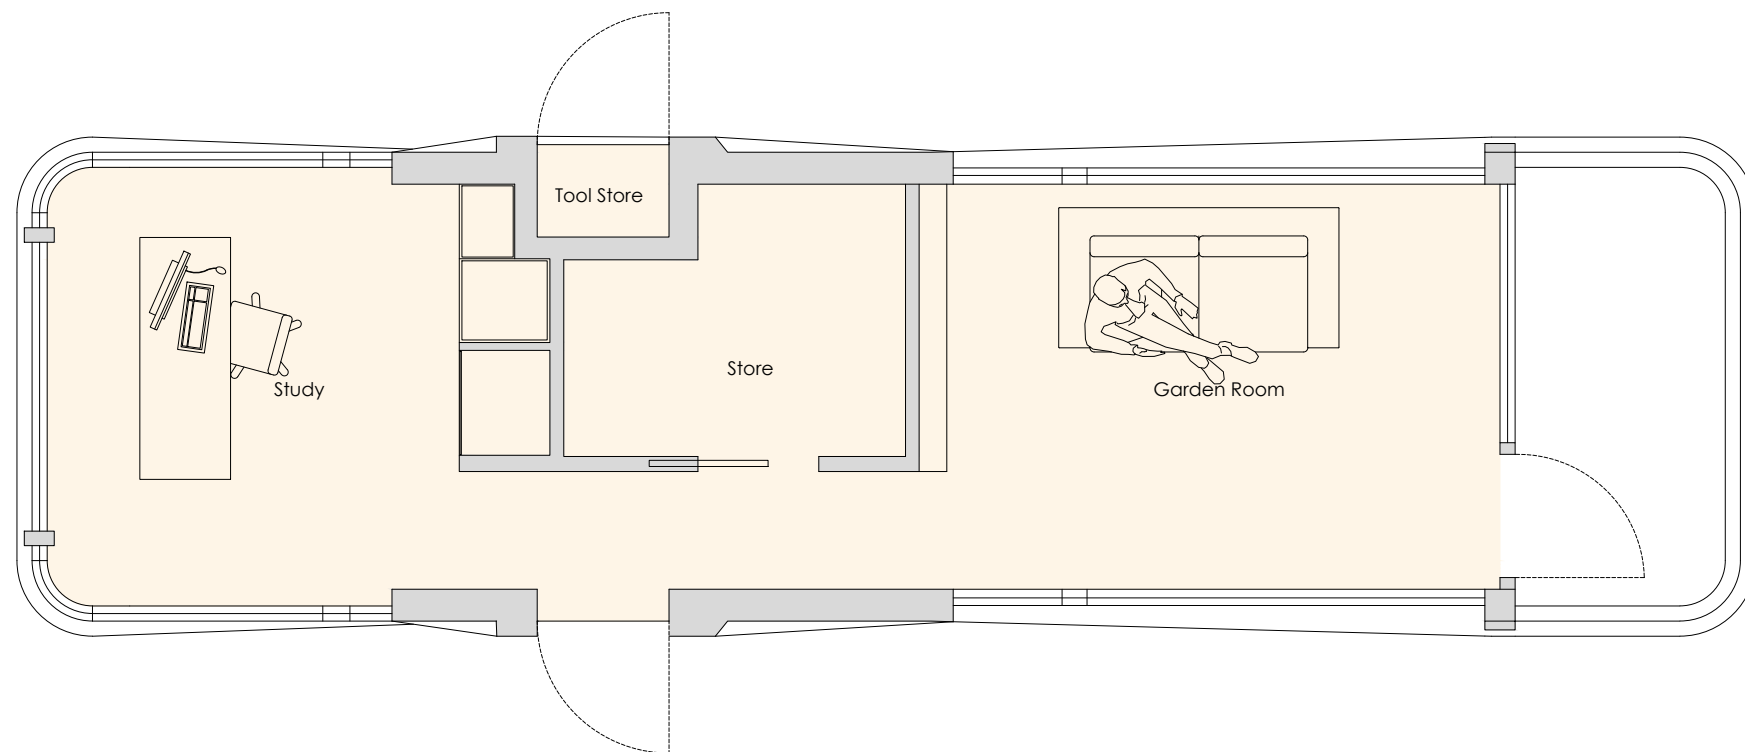


[illegible]

Revision	Date	Description	By	Check
Purpose of Issue			Status	

FOR DISCUSSION

Client _____

MR SIFUL JABBAR

Project _____

PROPOSED GARDEN ROOM
No. 8 THE ROSEGARDEN
NEWPORT NP20 5BS

Drawing

PROPOSED PLAN

Scale @ A3	Drawn	Checked	Approved
1:50	SH	IDW	-

Project No.	Drg No.	Revision
1992	PL06	

Date
APRIL 2025

afa
architects
+ planners

