




OUTLINE SECTION A -A SCALE 1:100

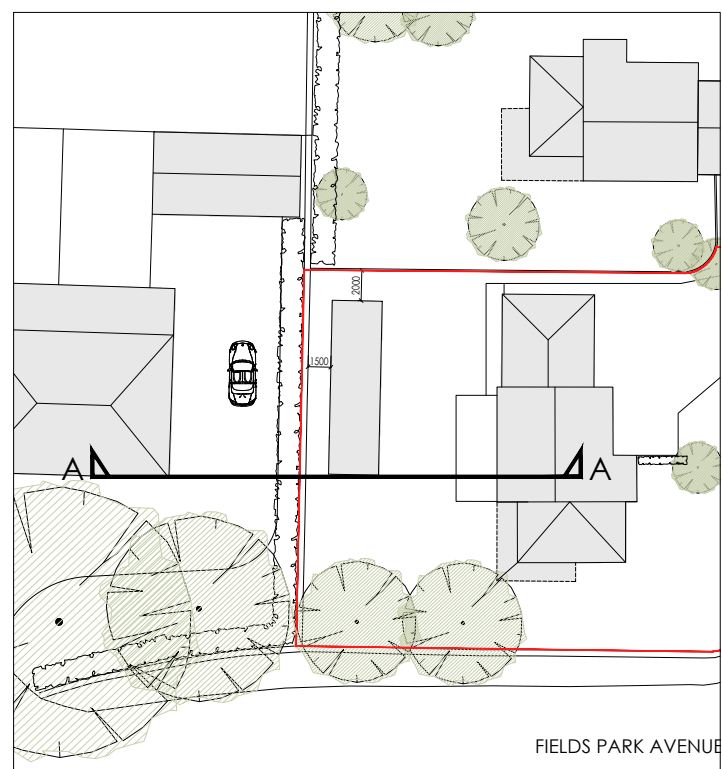

SECTION LOCATION SCALE 1:500

[illegible]

Revision	Date	Description	By	Check
Purpose of Issue			Status	

FOR DISCUSSION

Client
MR SIFUL JABBAR

Project
PROPOSED GARDEN ROOM
No. 8 THE ROSEGARDEN
NEWPORT NP20 5BS

Drawing

PROPOSED OUTLINE
SITE SECTION

Scale @ A3	Drawn	Checked	Approved
AS IND.	SH	IDW	-
Project No.	Drg No.	Revision	

Date
APRIL 2025

afa
architects
+ planners

Abacus House
Caxton Place
Cardiff
South Wales
CF23 8HA