


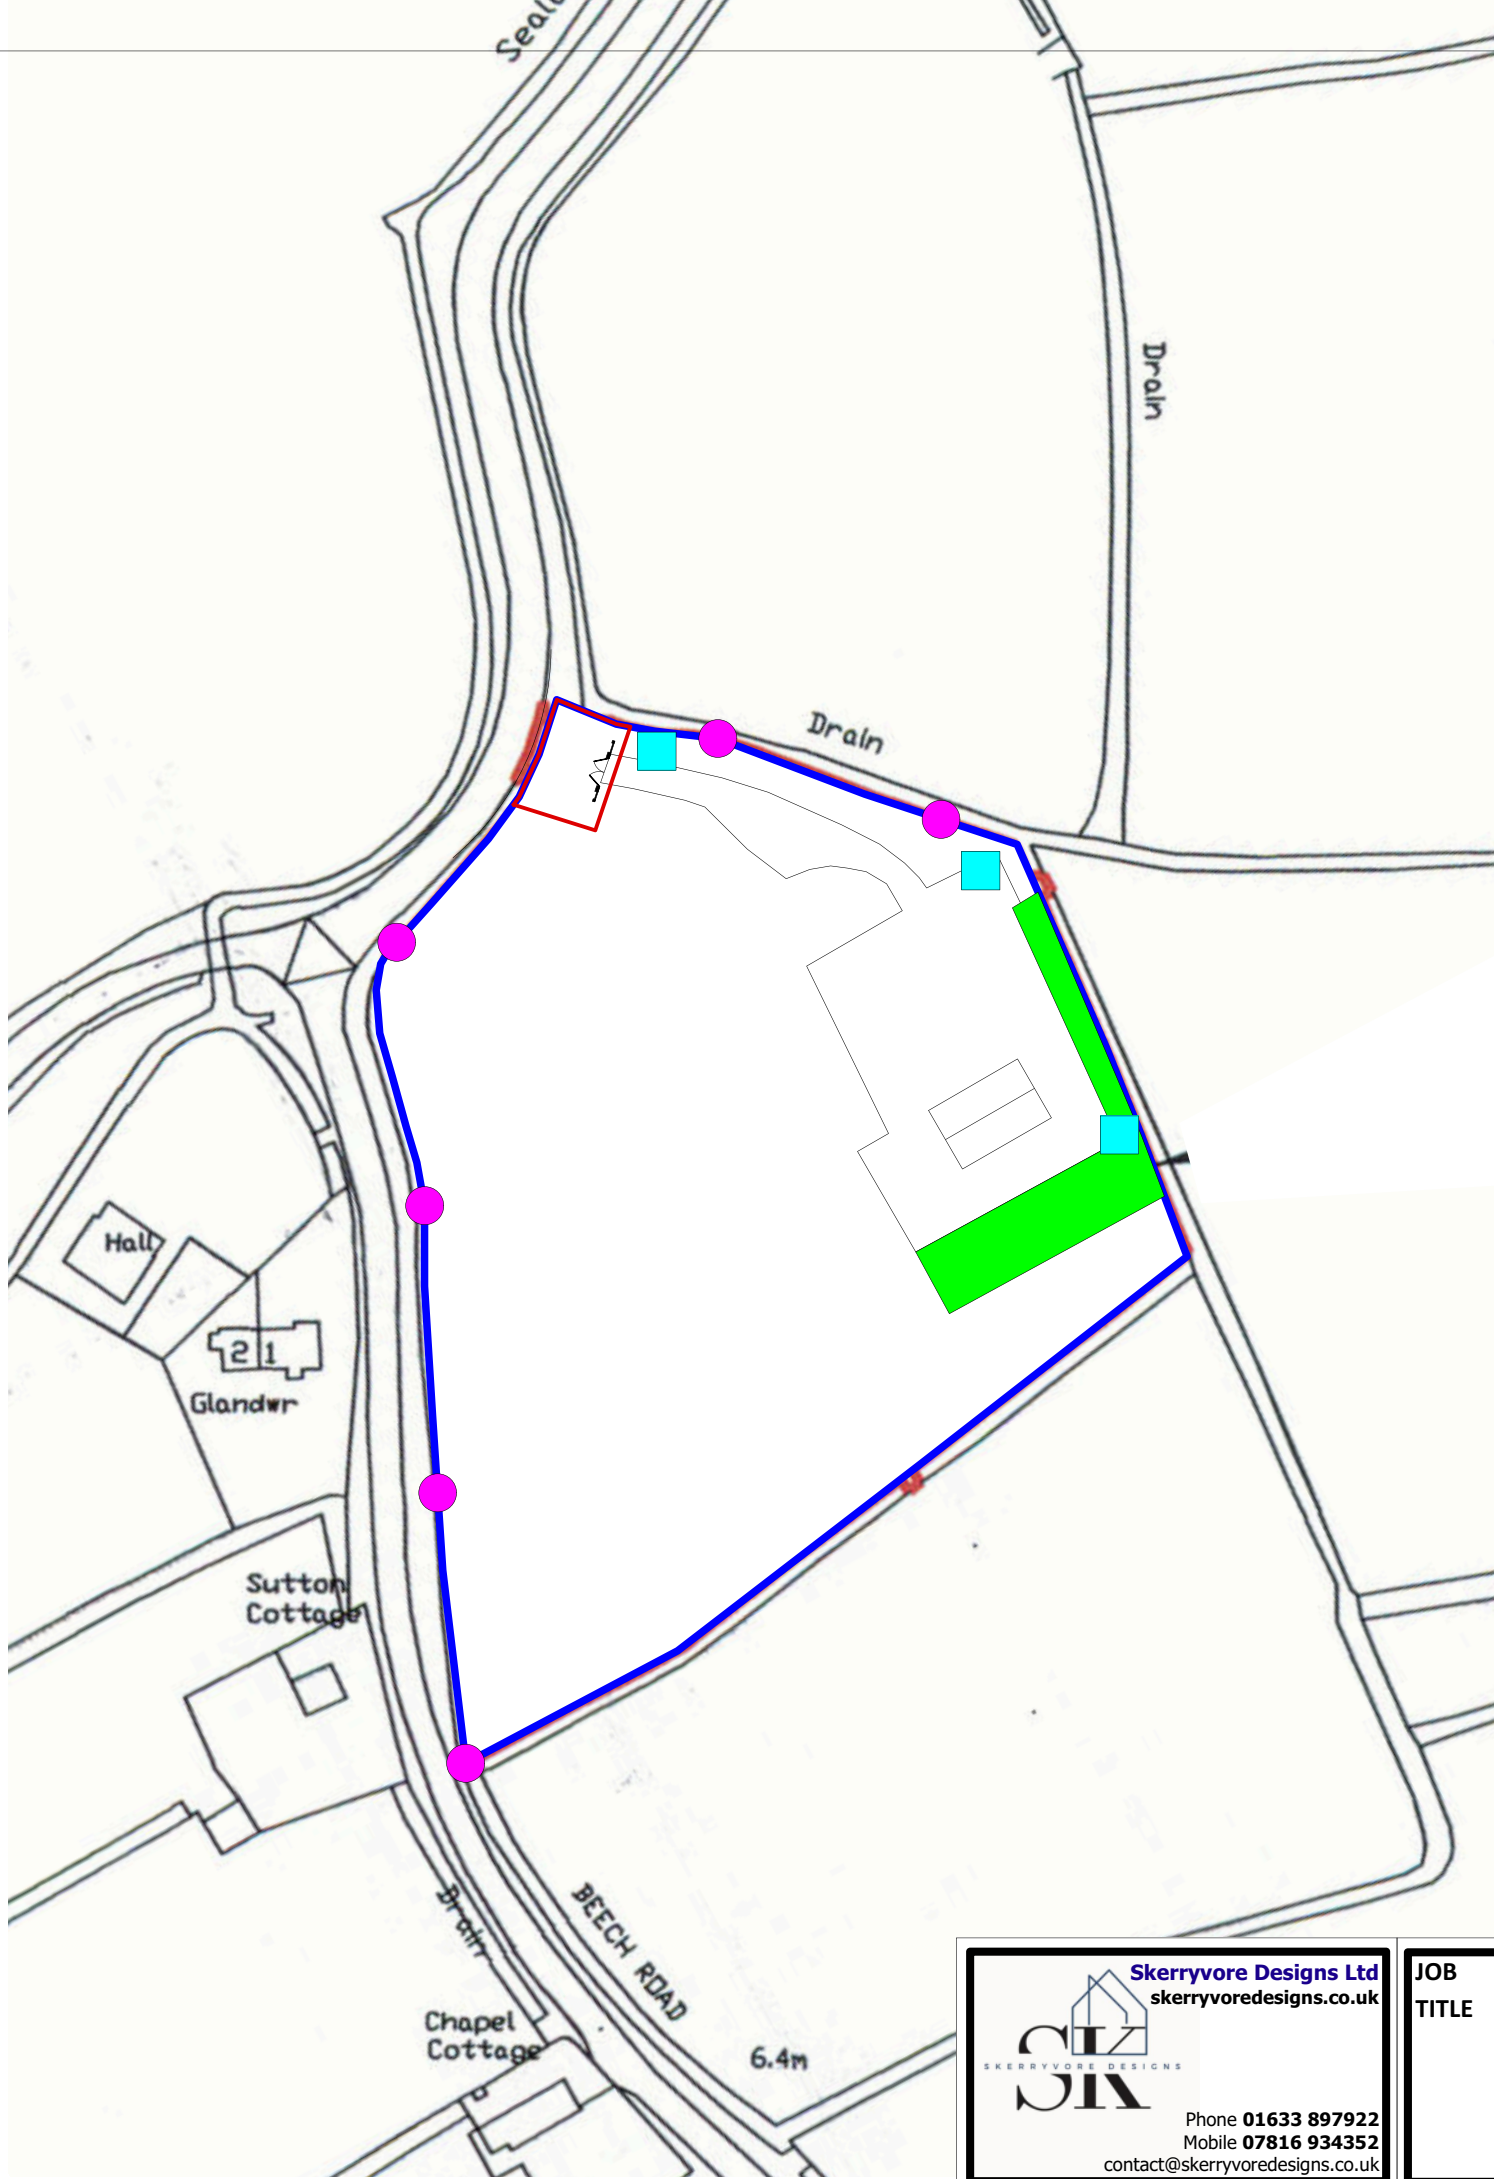

- Key
- Bird Boxes
 - Orchard
 - Hedgehog house



Skerryvore Designs Ltd
skerryvoredesigns.co.uk

Phone **01633 897922**
Mobile **07816 934352**
contact@skerryvoredesigns.co.uk

JOB
TITLE

Oakfields,
St. Brides,
Lighthouse Road,
Newport
NP10 8SF

DRAWING
TITLE

Ecological enhancement plan

DRAWING No.

SD1065-10

SCALE

1:50 @ A3

DATE

Feb 2026