


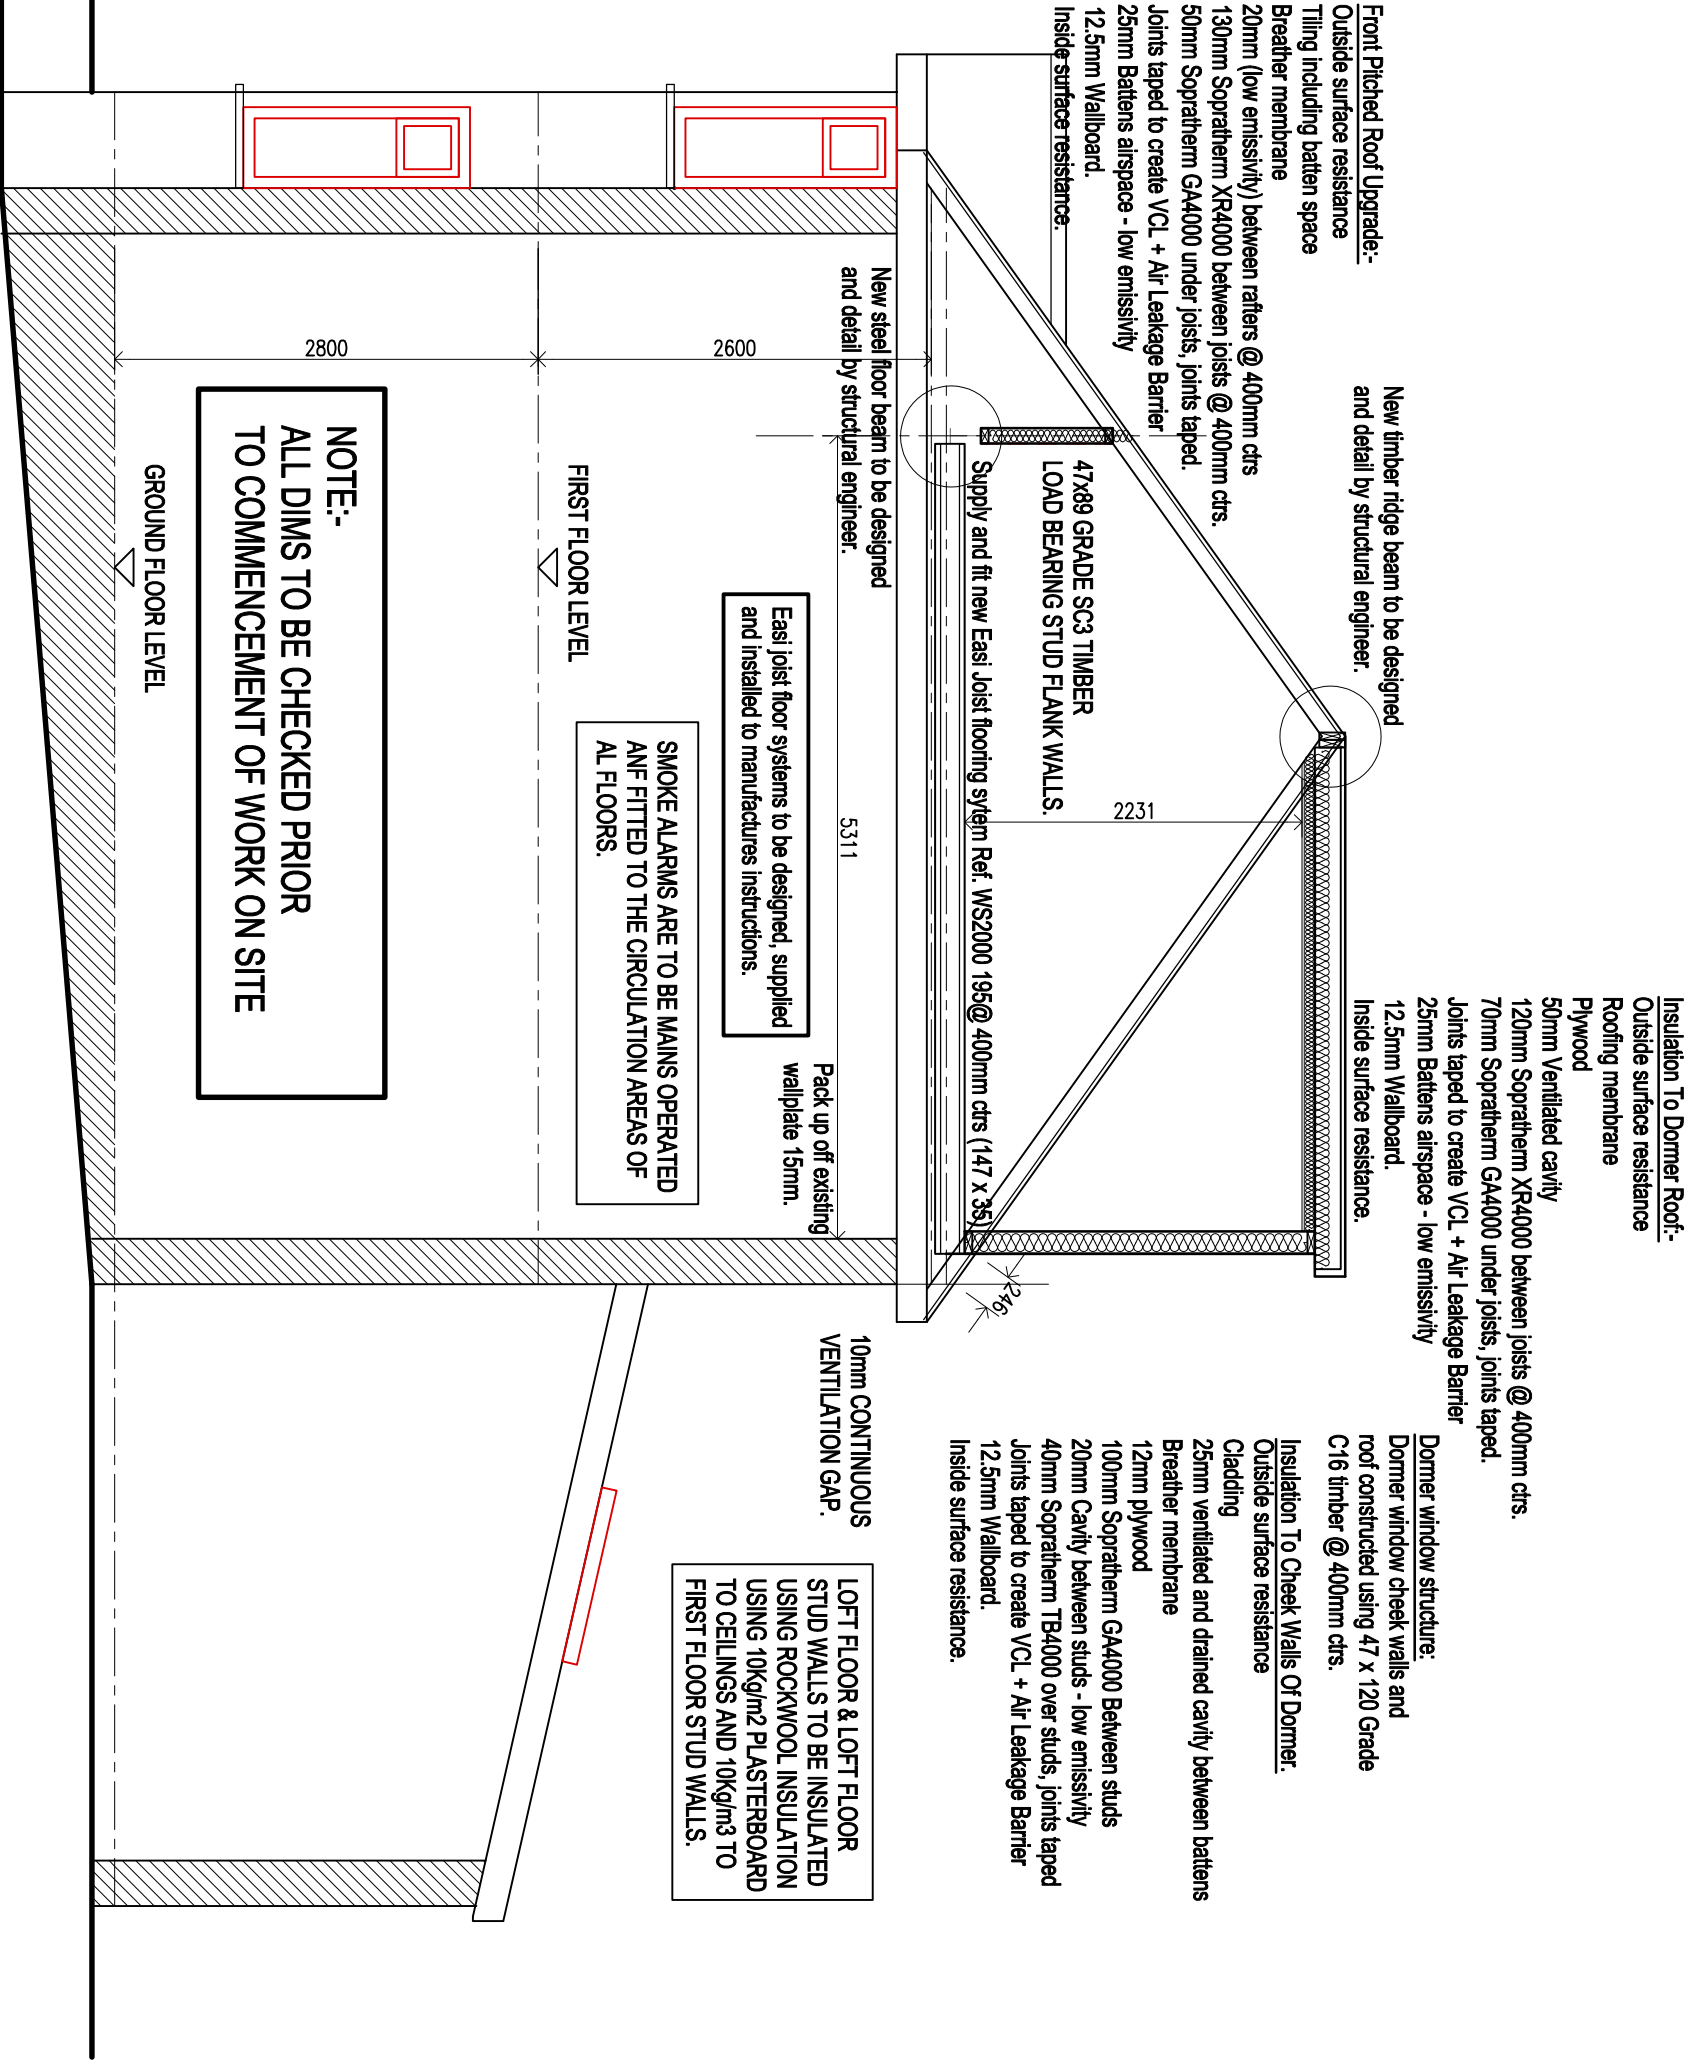

PROPOSED LOFT SECTION.
(1:50)

CLIENT		
MR BILLY REYNOLDS.		
job title	PROPOSED LOFT CONVERSION HIP TO GABLE ROOF & REAR DORMER @ 13, PENYLAN ROAD, NEWPORT NP198AD.	
drawing title	PROPOSED ELEVATIONS	
job No:	drawing No:	scales:
25.110	11	1:100 @ A3