


Responsibility is not accepted for errors made by others in scaling from this drawing. All construction information should be taken from figured dimensions only.



A3 Original Sheet Size

FINISHES KEY:

- A : RED / ORANGE ROOFING & RIDGE TILES
- B : WHITE UPVC WINDOWS & DOORS
- C : BLACK UPVC RAINWATER GOODS ON WHITE UPVC FASCIA
- D : RED / ORANGE BRICKWORK EXTERNAL WALLS WITH LOWER STONEWORK BANDING

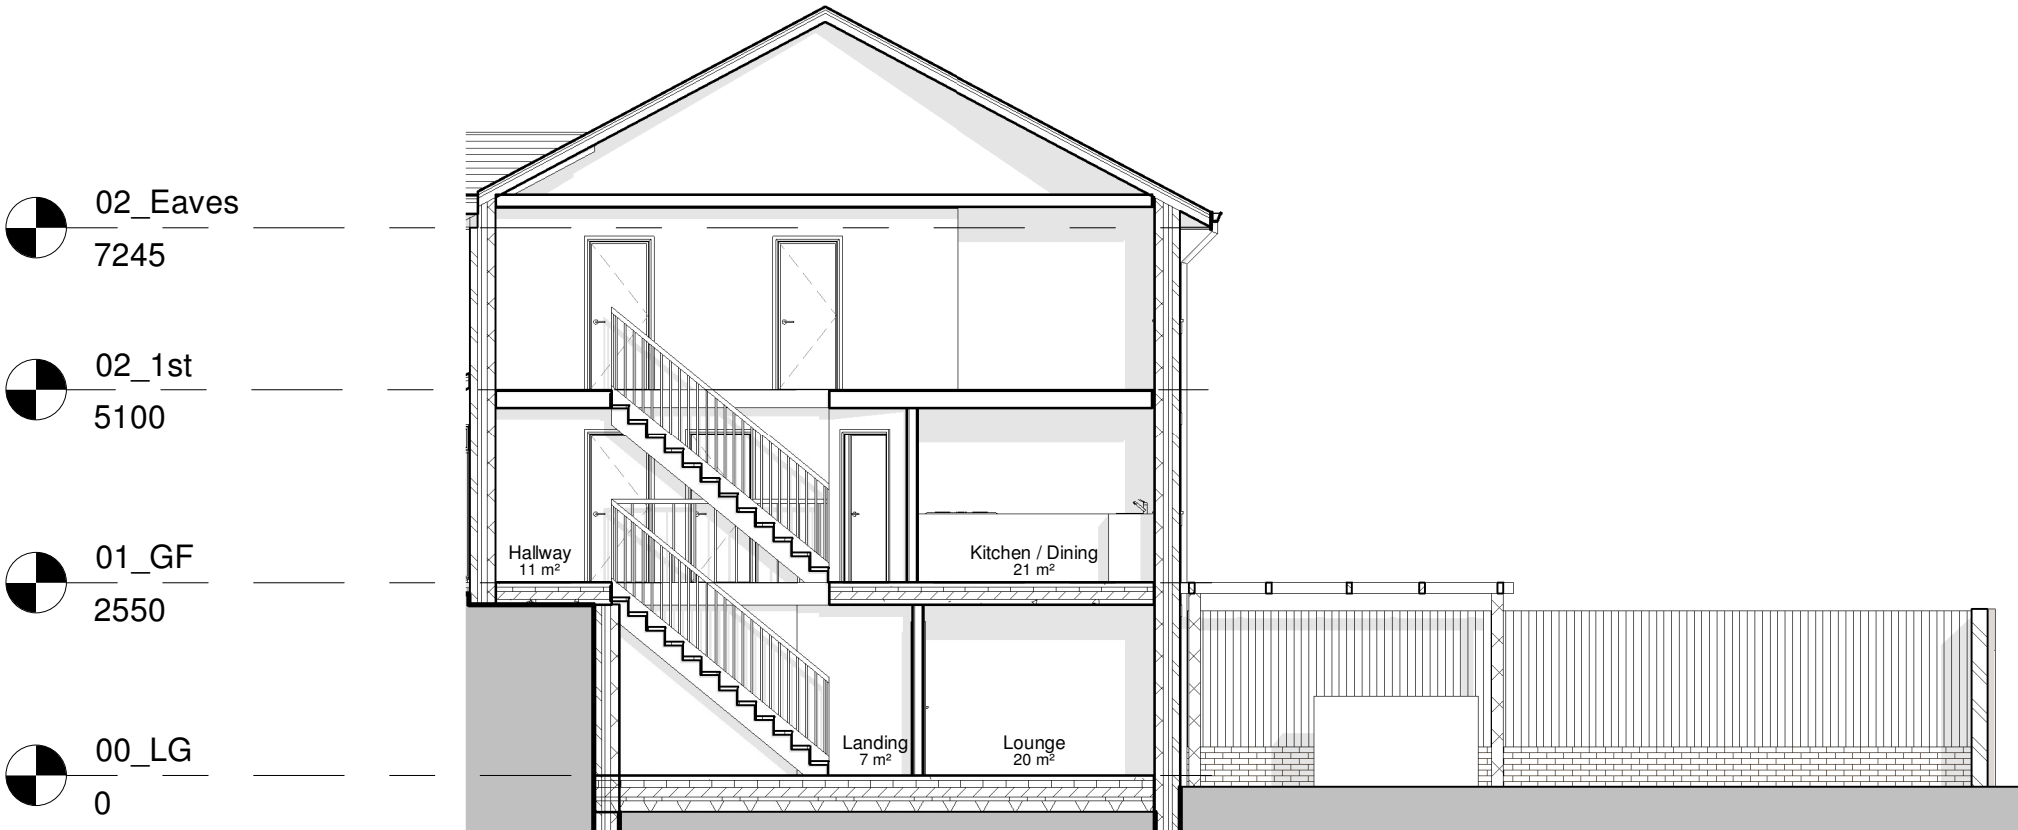

Longitudinal Section
1 : 100

Planning Issue

date	rev	name	chk	note
------	-----	------	-----	------



Architectural Design - Feasibility - Planning - Building Control - Construction Details - Sustainable Design

Systems House 89 Heol Don Cardiff CF14 2AT
T 02920316857 M 07785582007 info@dlparchitecture.co.uk

PROJECT
The proposed rear external staircase & doorway

81E Allt-yr-yn Avenue, Newport, NP20 5DD

DRAWING TITLE
Section as Existing

SCALE	DATE	DRAWN BY	CHECKED BY
1 : 100	24/07/26	PL	RR

DRAWING NUMBER	REVISION
P879 L_112	