


Application Boundary
4079 m²

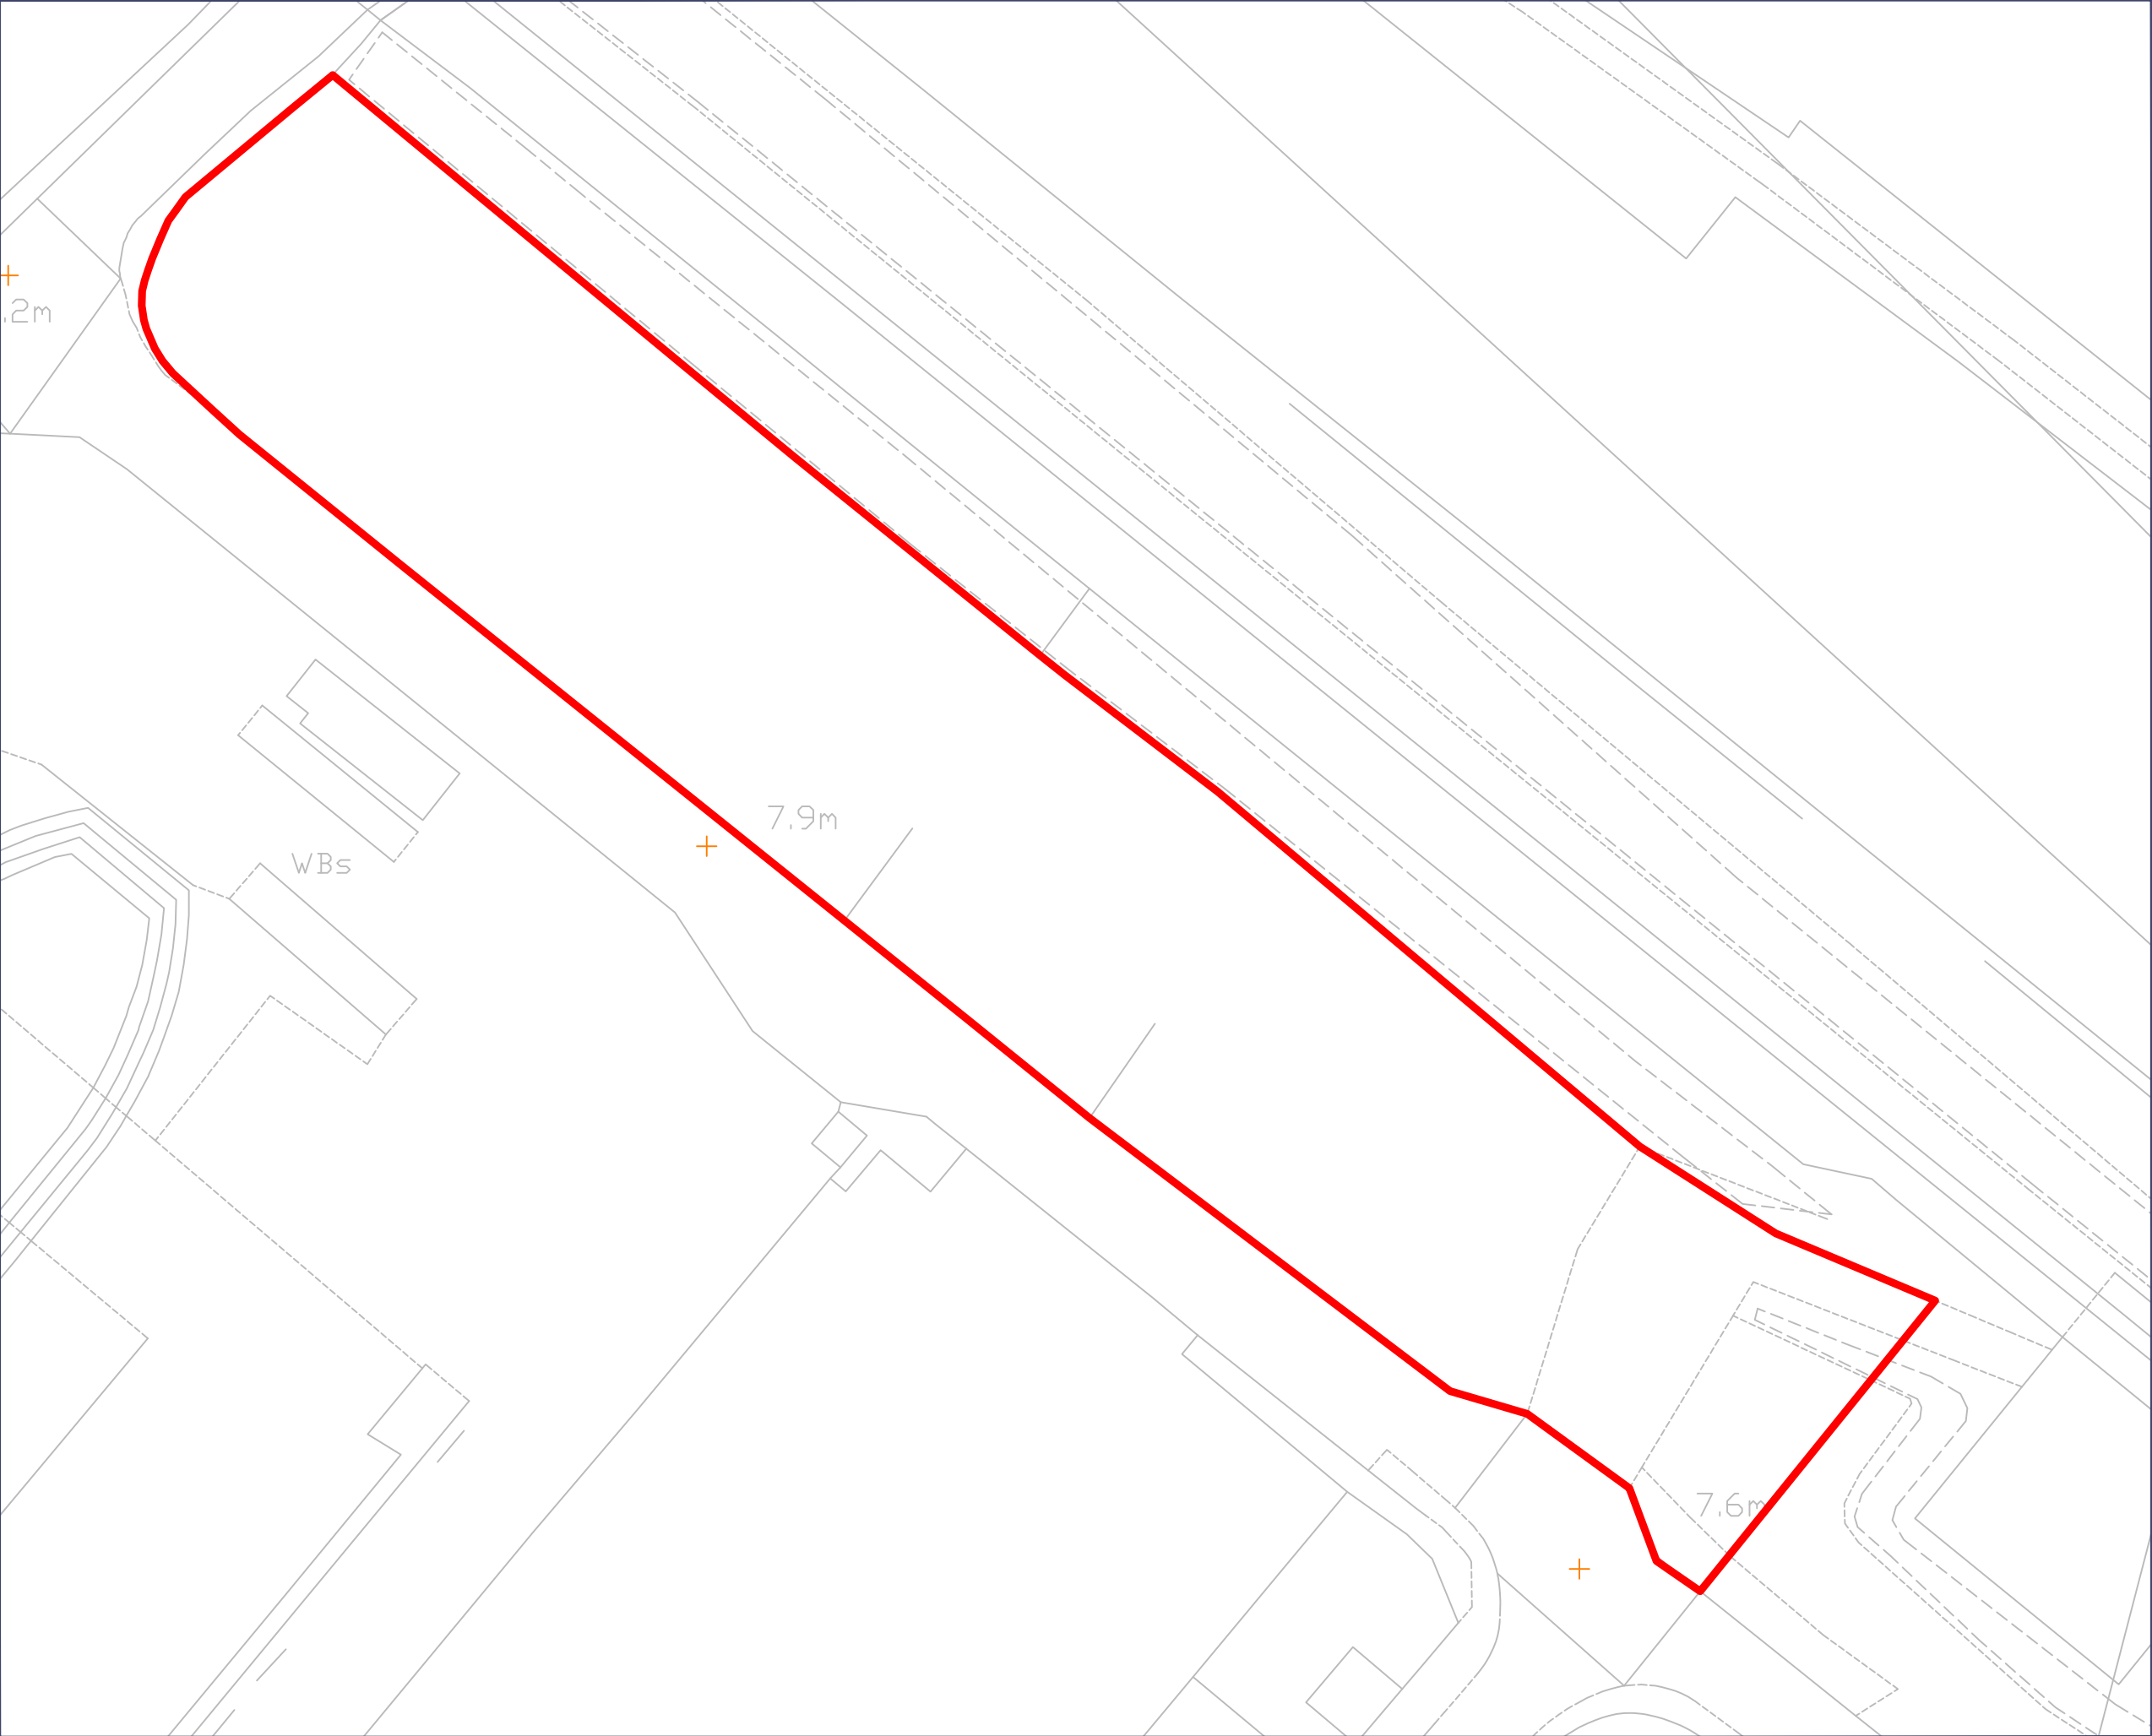

This drawing is the copyright of AXIS P.E.D Limited and may not be loaned, copied or reproduced in any way - or used for any offer, quote, tender or construction purposes without written consent of the company to do so. Follow any figured dimensions - do not scale for construction purposes. If in doubt ask.

© Crown copyright and database rights
2025 Ordnance Survey AC0000808122



0344 8700 007
axis.co.uk



Client

--

Project

Bird Port CNG Filling Station

Drawing Title

Statutory Plan

Scale

1:500 @A3

Date

July 2025

Dwg no

5258-01-02

Status

--

Drawn

JD

Checked

ThO

Rev