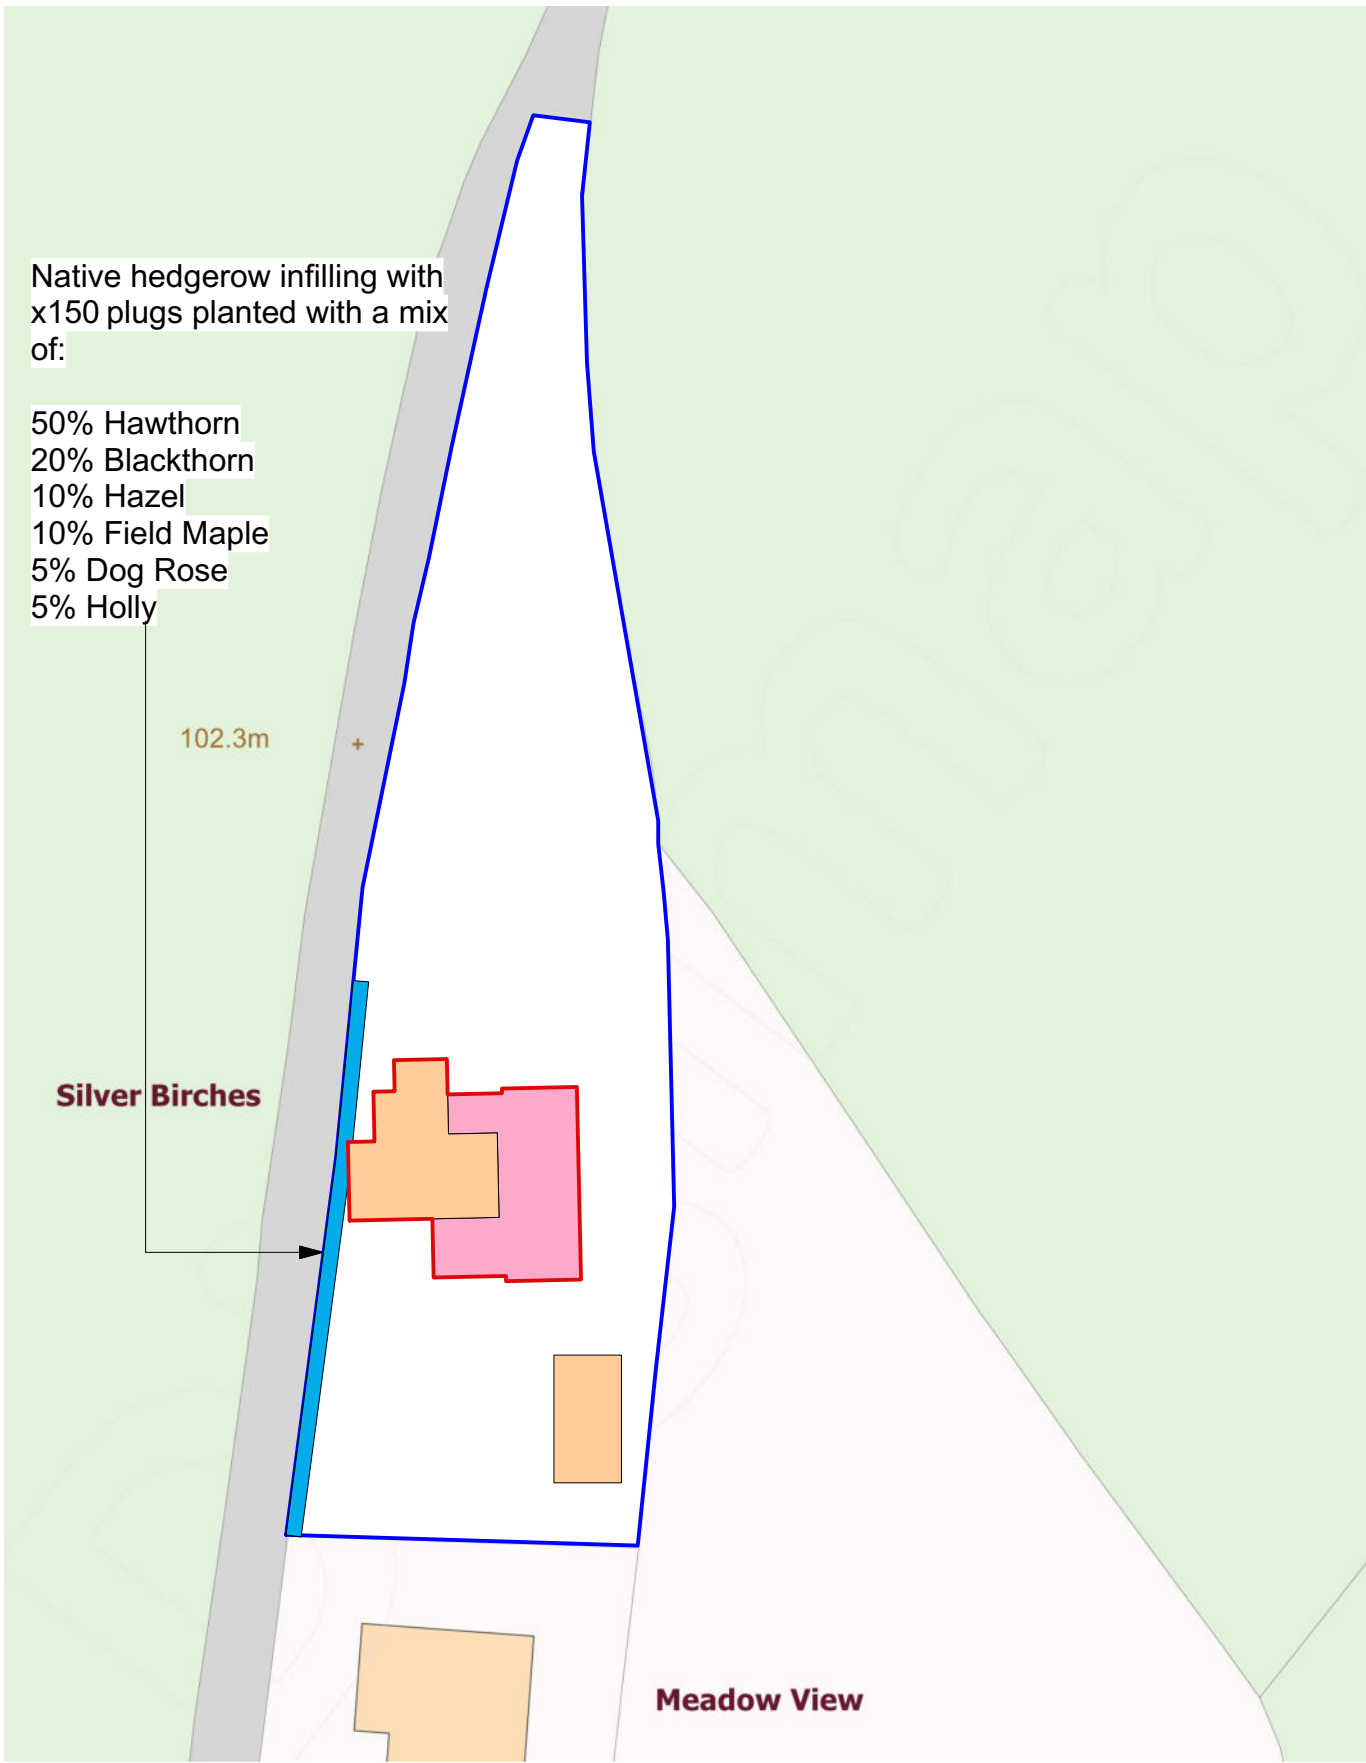


Skerryvore Designs Ltd
Sexton's Tower
2 Caerphilly Road
Bassaleg,
Newport,
NP10 8LE,
Wales
Phone **01633 897922**
Mobile **07816 934352**
steve_groucott@hotmail.com

JOB TITLE Silver Birches,
Wentwood Road,
Parc Seymour

DRAWING TITLE Block Plan and
location plan

DRAWING No. SD299-00C

SCALE 1:500/1:1250 @ A3

DATE July 2025