



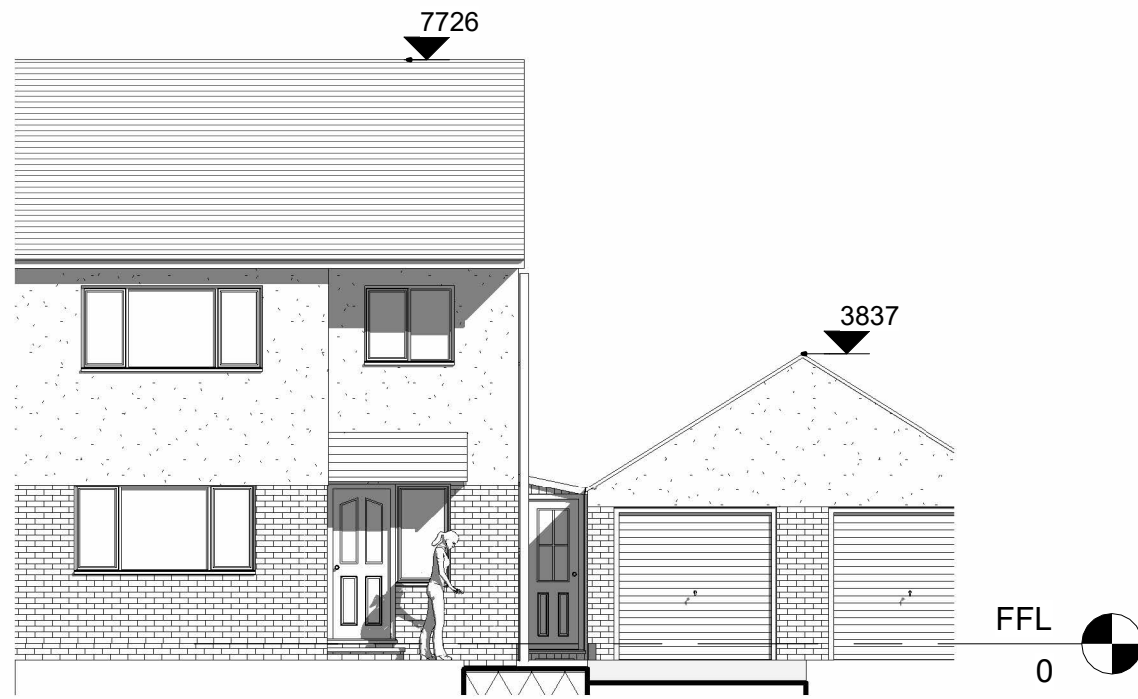


3 FRONT
1 : 100




4 REAR
1 : 100

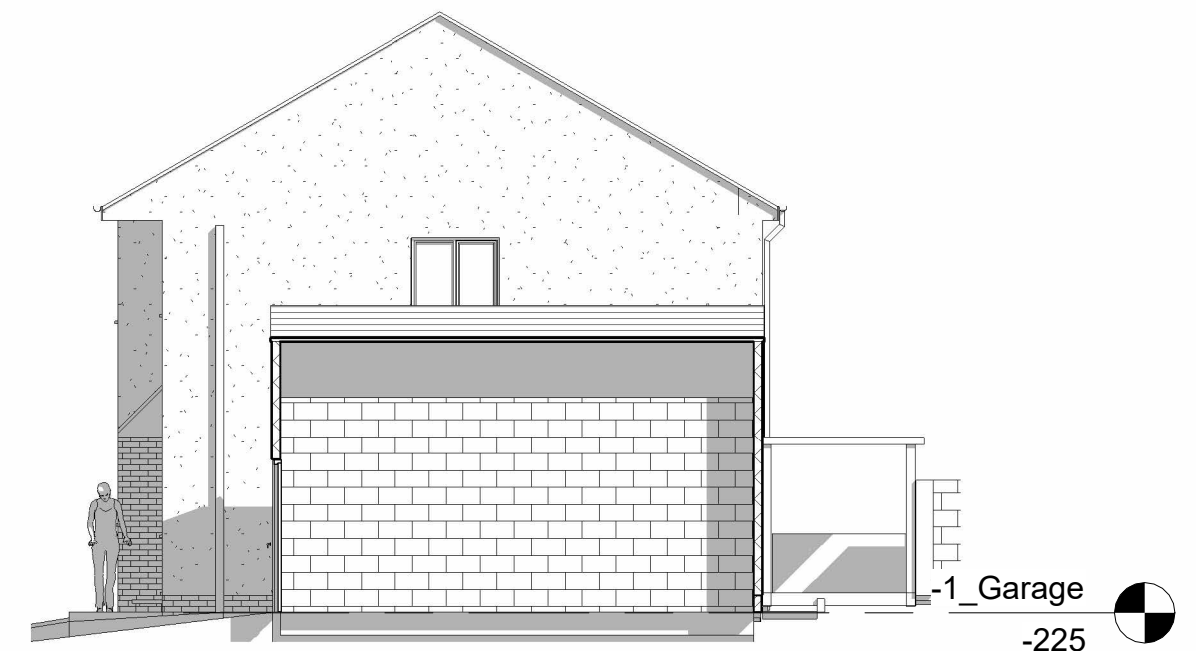

5 SIDE GARAGE
1 : 100

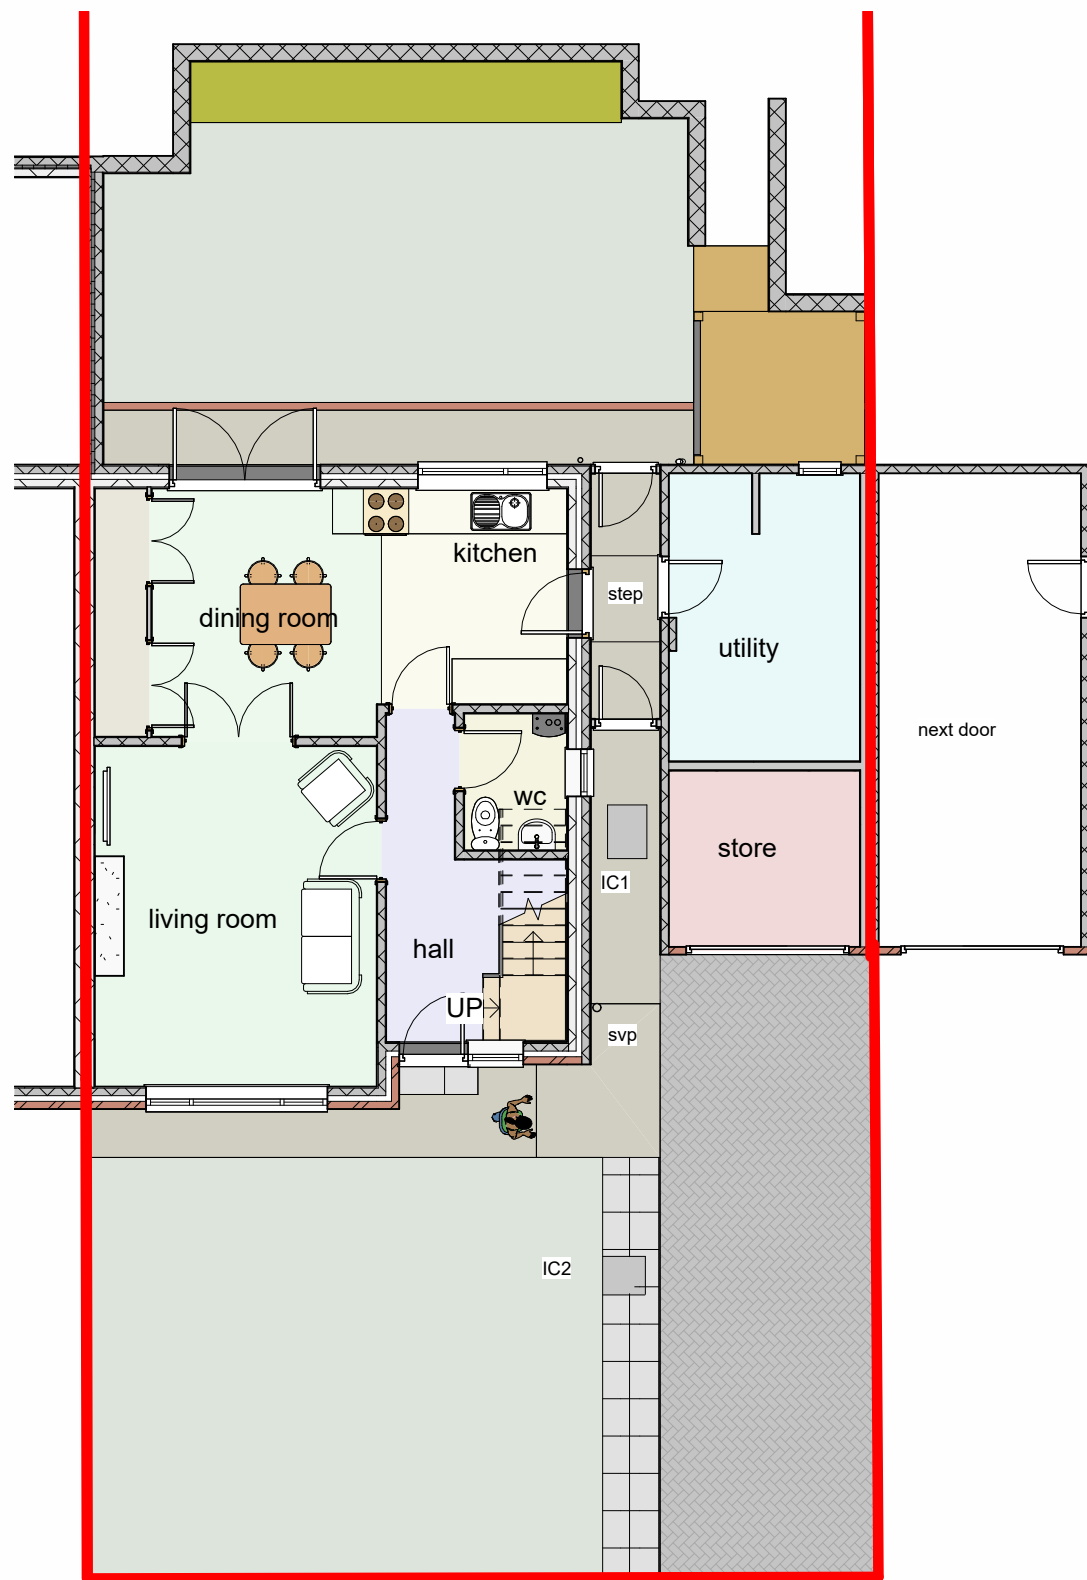


1 0_grd Exist FFL
1 : 100

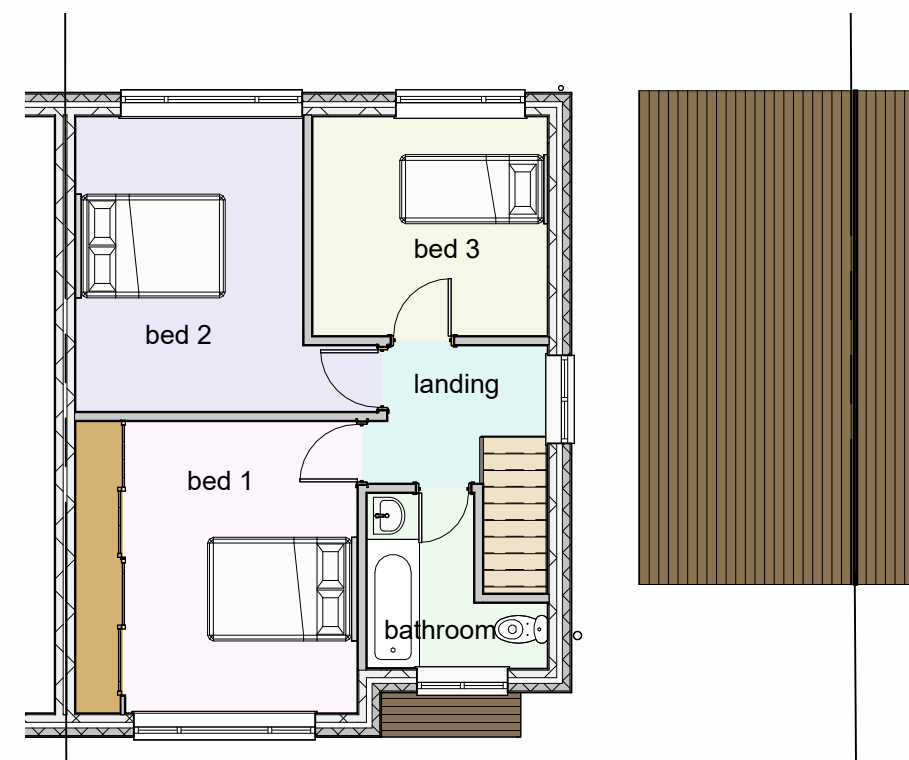

2 1_First Floor
1 : 100

Roof Tiles colour brown
Walls Brickwork and render
Windows White upvc d.g.
R.W Goods Black half round pvc

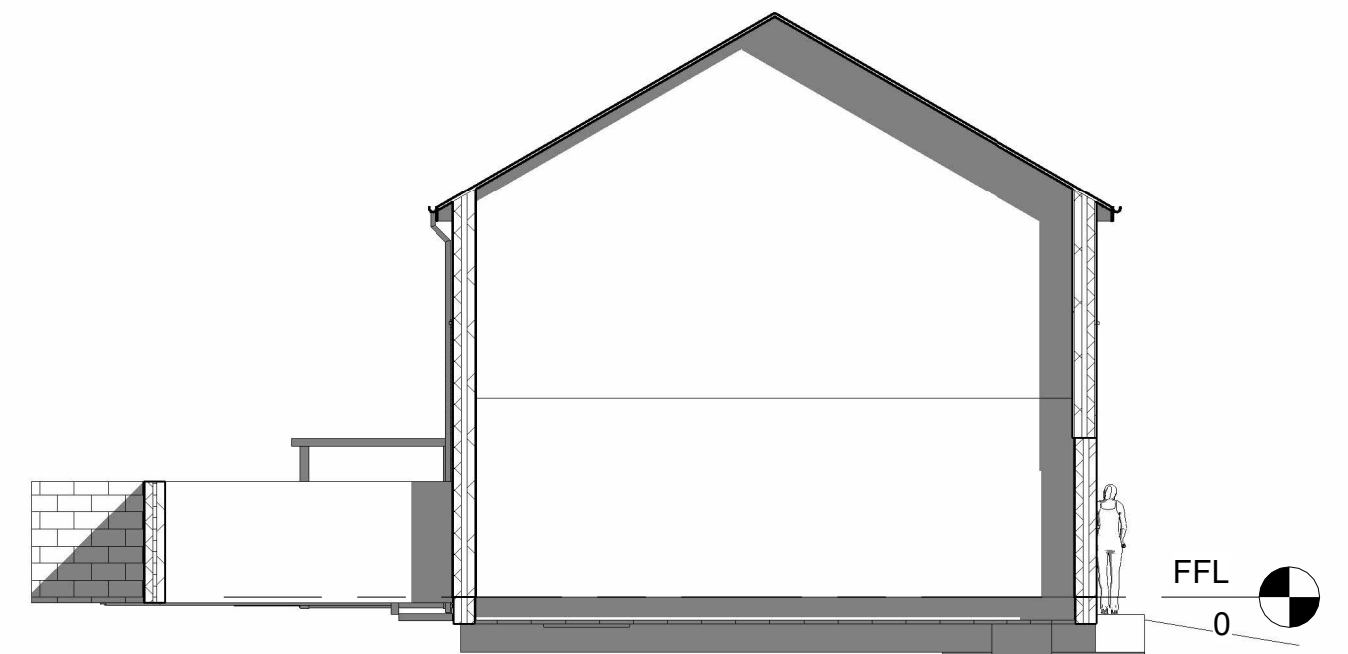

6 SIDE
1 : 100

Dwg at A2
0 1 2 3 4
5m long scale at 1:100



7 Front 3D

rev	date	description
Planning		Building Regs
Maison Design		
architectural practice		
25 Caldicot Road		tel 01291 422712
Rogiet		E mail
Monmouthshire		mark@maisondesign.biz
NP26 3SE		WEB www.maisondesign.biz
Copyright of this drawing or part thereof is by Maison Design and not to be copied		
Project		Existing Layout
Name		Mrs Anna Bensley Bassaleg Newport NP10 8NX
Date	August 2025	MH-10608