



2 Site Project North
1 : 500

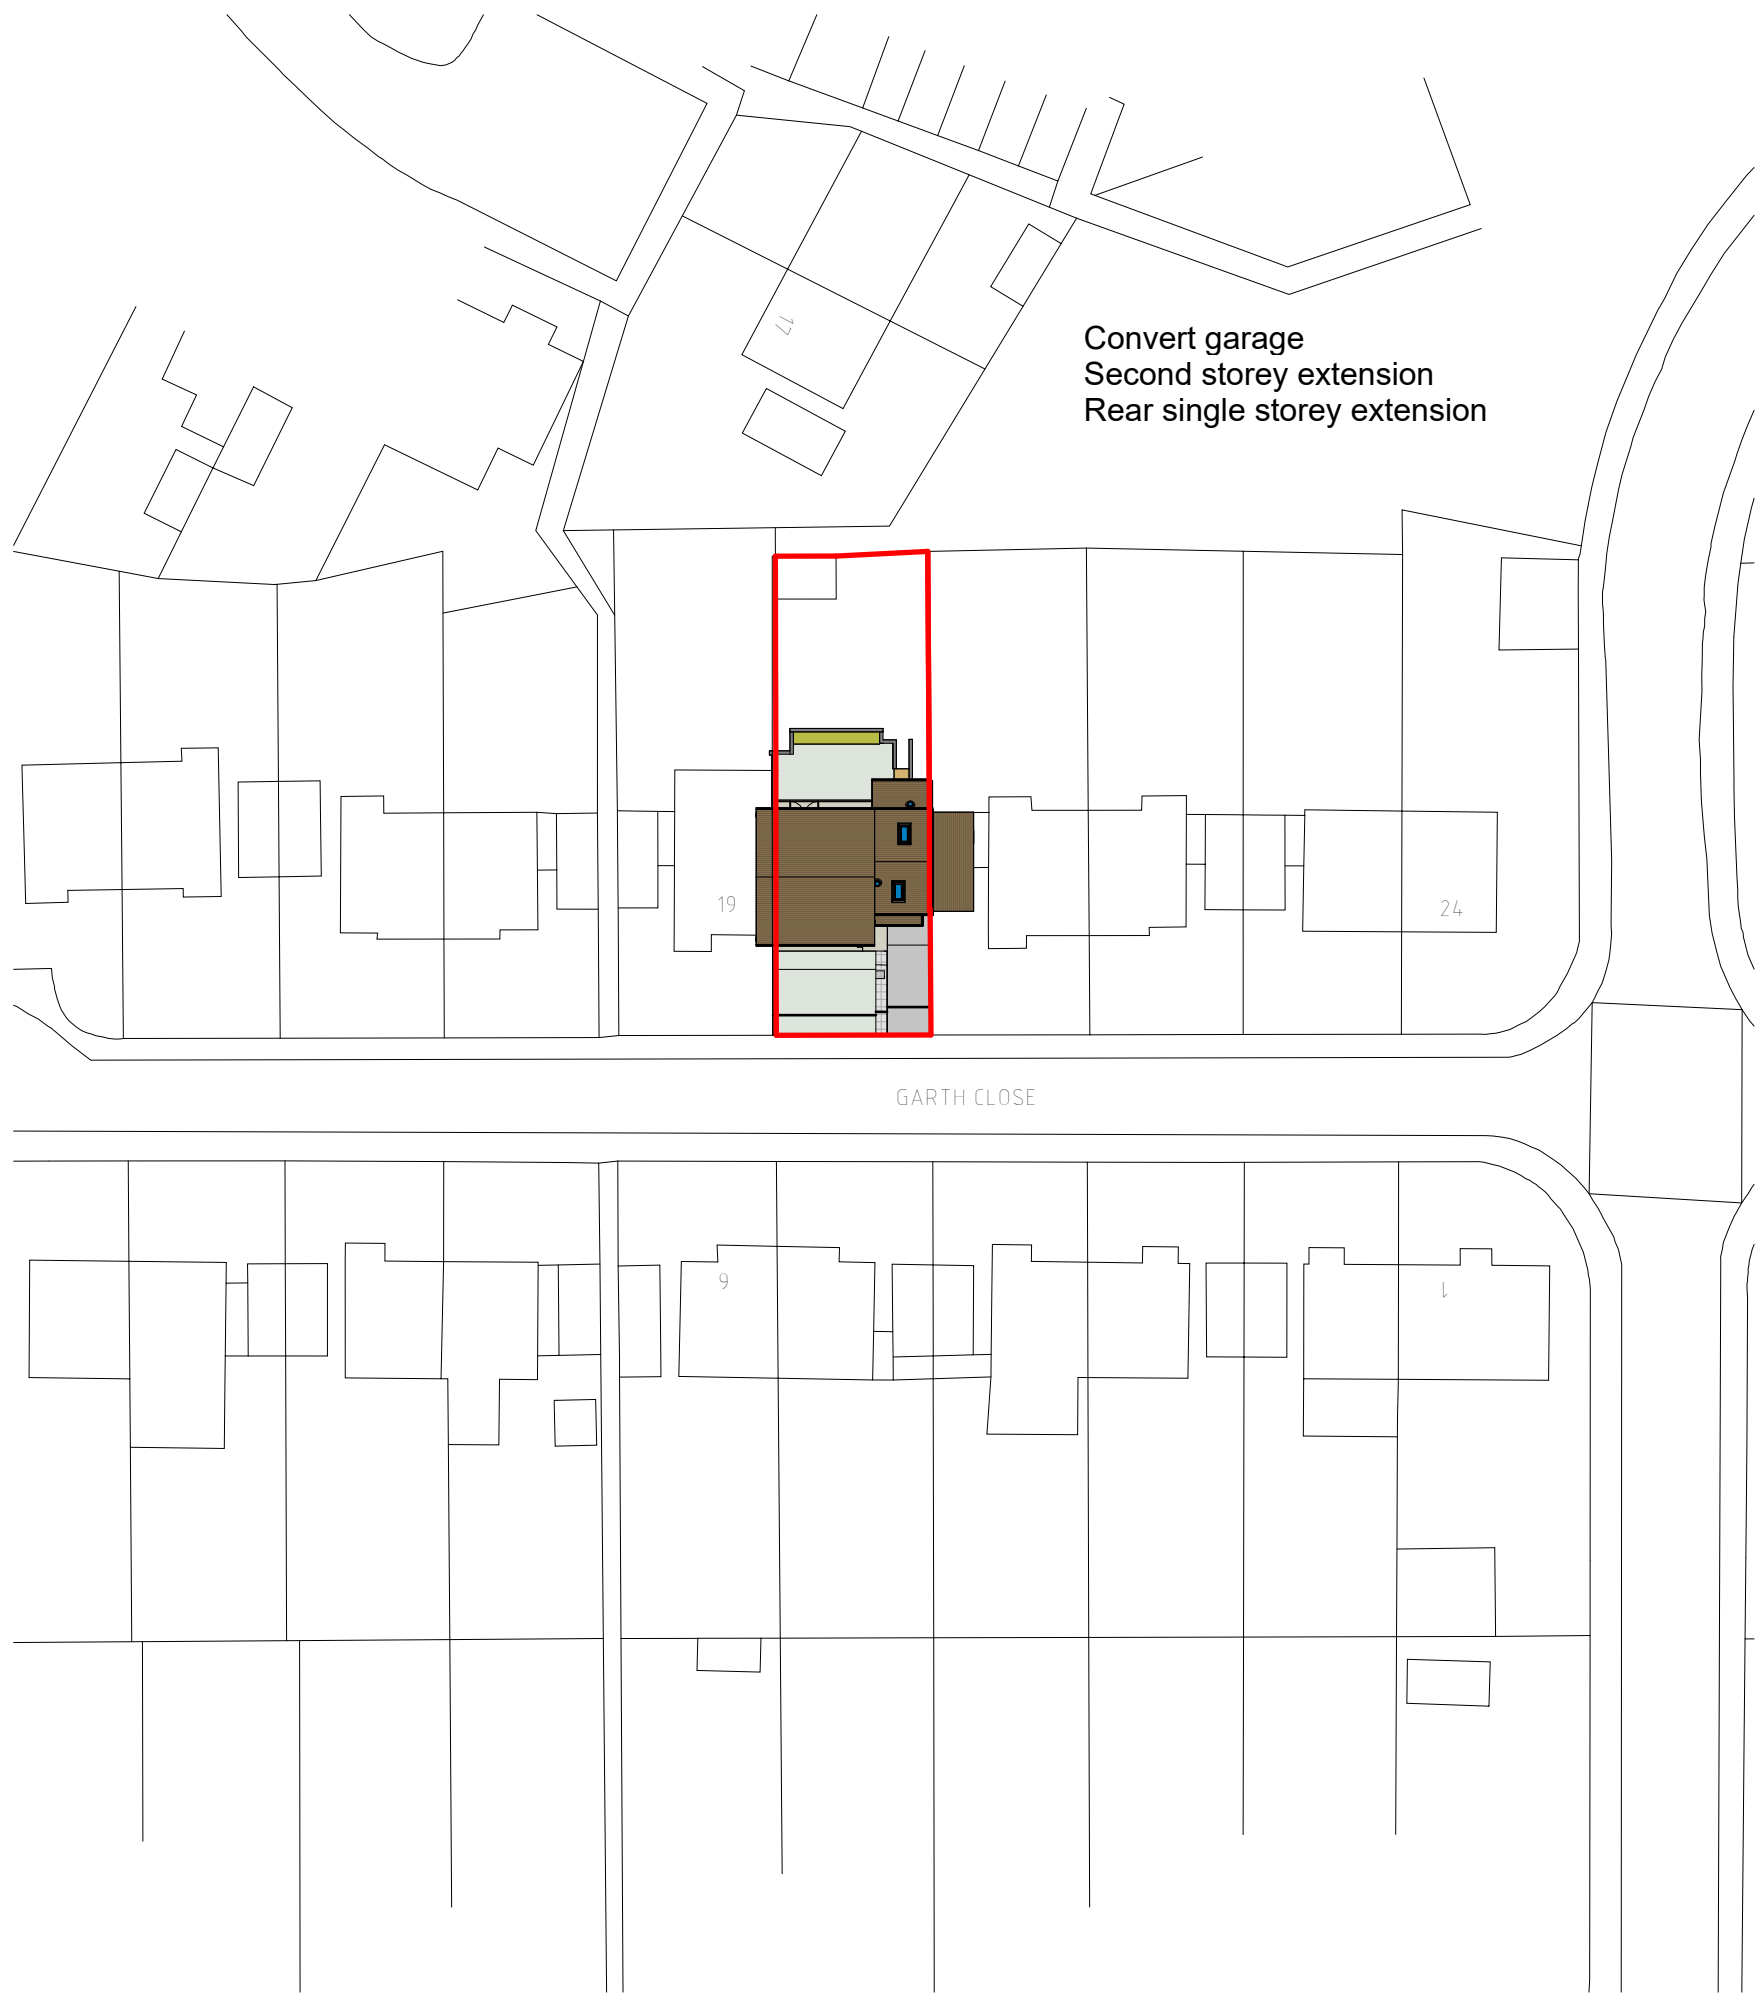

1 Site True North
1 : 1000

Dwg at A2

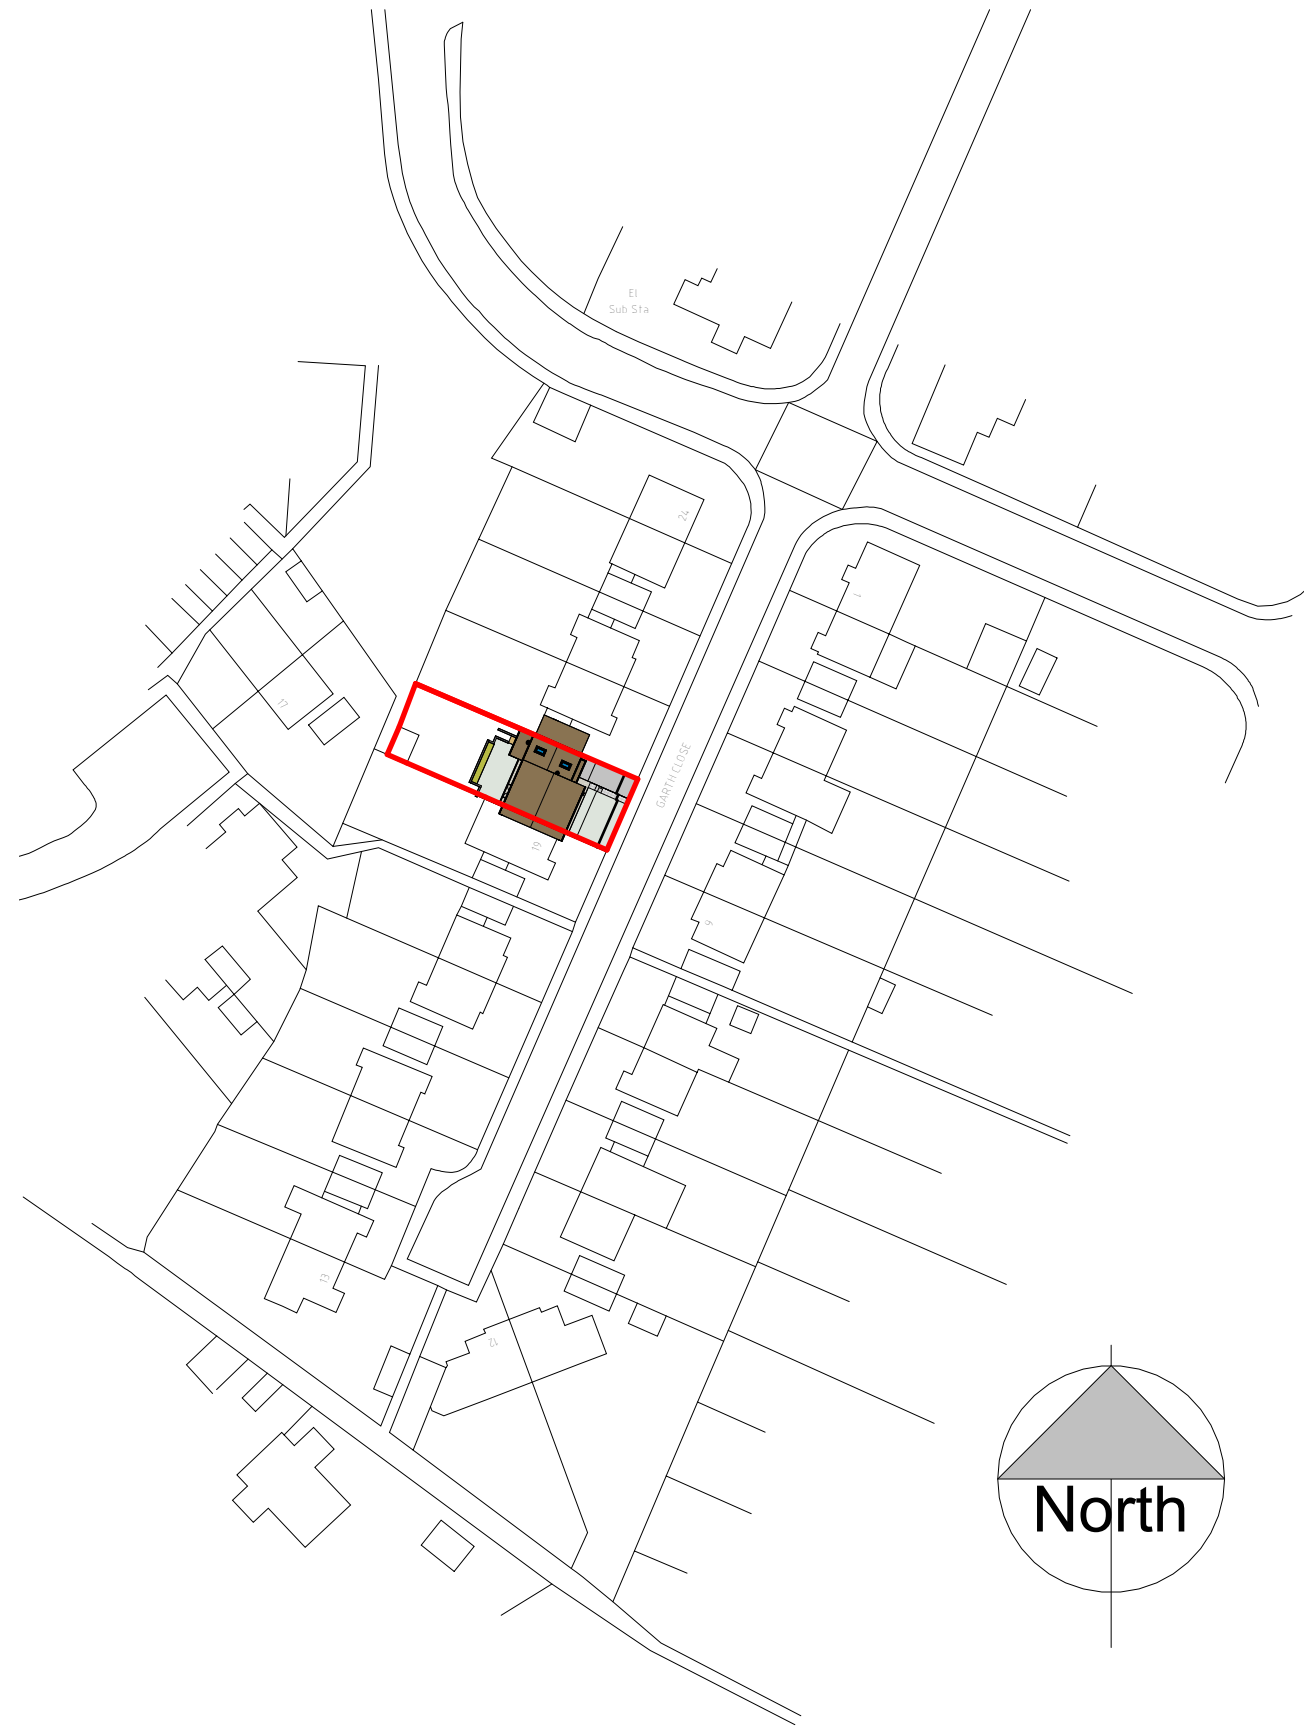

5m long scale at 1:100

rev	date	description
Planning		Building Regs
Maison Design		
architectural practice		
25 Caldicot Road tel 01291 422712		
Rogiet E mail		
Monmouthshire mark@maisondesign.biz		
NP26 3SE WEB www.maisondesign.biz		
Copyright of this drawing or part thereof is by Maison Design and not to be copied		
Project	Proposed Site Plan	
Name	Mrs Anna Bensley Bassaleg Newport NP10 8NX	
Date	August 2025	MH-10609