


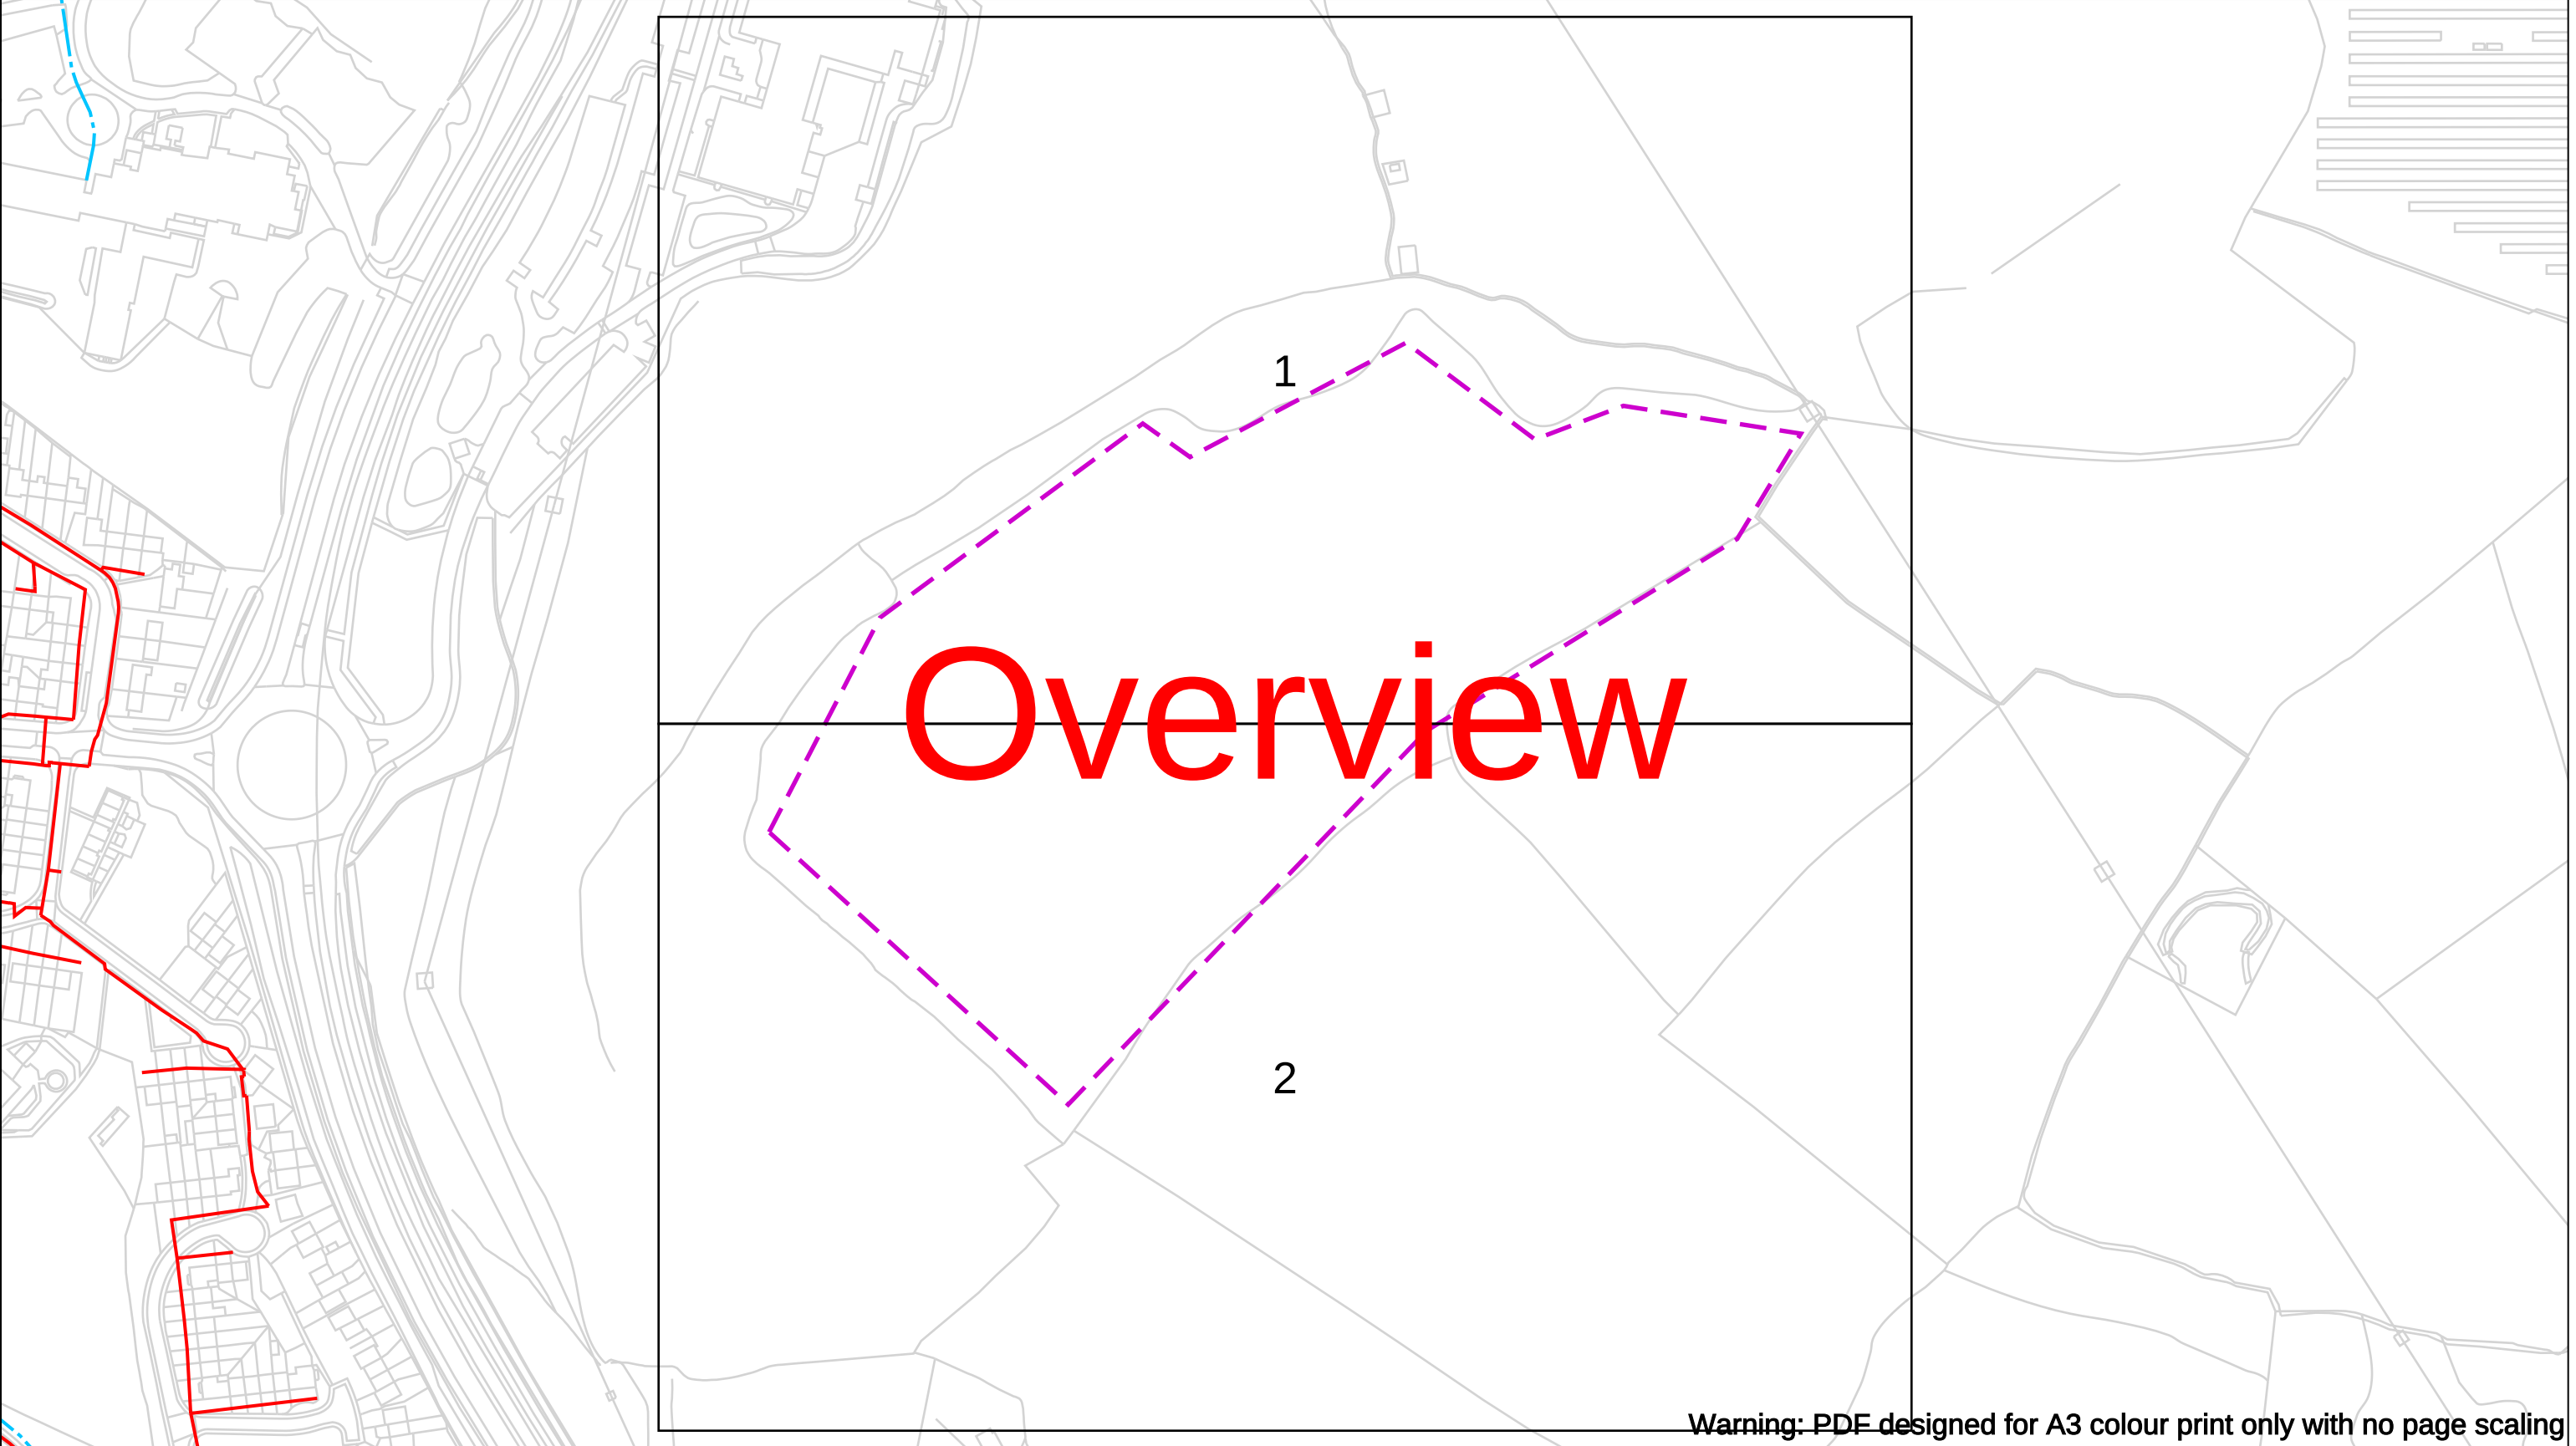

Warning: PDF designed for A3 colour print only with no page scaling

Contact Us
Mapping Enquiries: 02920 278 912
General Enquiries: 0800 912 2999

Date Requested: 17/06/2024
Job Reference: 33763539
Site Location: 336301 189188

Requested by:
Mr Geraint Roberts
Your Scheme/Reference:
24/0467

Scale: 1:2563 (When plotted at A3)

IMPORTANT NOTICES

- This information is given as a guide only and its accuracy cannot be guaranteed
- The plan only shows those pipes owned by Wales & West Utilities (WWU) as its role as a licensed Gas Transporter
- Service pipes, valves, syphons, stub connections etc. may not be shown but their presence should be anticipated
- You must use safe digging practices in accordance with HS(G)47 to establish the actual position of mains, services and other apparatus before any mechanical excavation is used
- It is your responsibility to ensure this information is provided to all persons working near our plant
- If in doubt call the WWU dig team on 02920 278912

In case of an emergency call 0800 111 999

Dig Sites	Area:  Line: 
	Low Pressure (LP) 21mbar – 75mbar
	Medium Pressure (MP) 350mbar – 2bar
	Intermediate Pressure (IP) 2bar – 7bar
	High Pressure (HP) >7bar

	Line/Fire Valve
	Governor Station
	Change of Diameter
	End Cap
	Depth of cover

 **WALES&WEST UTILITIES**

 **Dial before you dig**

 We need 10 days' notice


 Smell gas?
Call the Gas Emergency Service on 0800 111 999.

 **Dial**
Call **029 2027 8912** before you start work.

 **Investigate**
Before you dig, make sure you know what's below.

 **Go ahead**
Done your research? Now you can dig safely.

Crown Copyright © - Reproduced by permission of Ordnance Survey on behalf of HMSO. And database right 2023. All rights reserved. Ordnance Survey Licence number 0100044308.

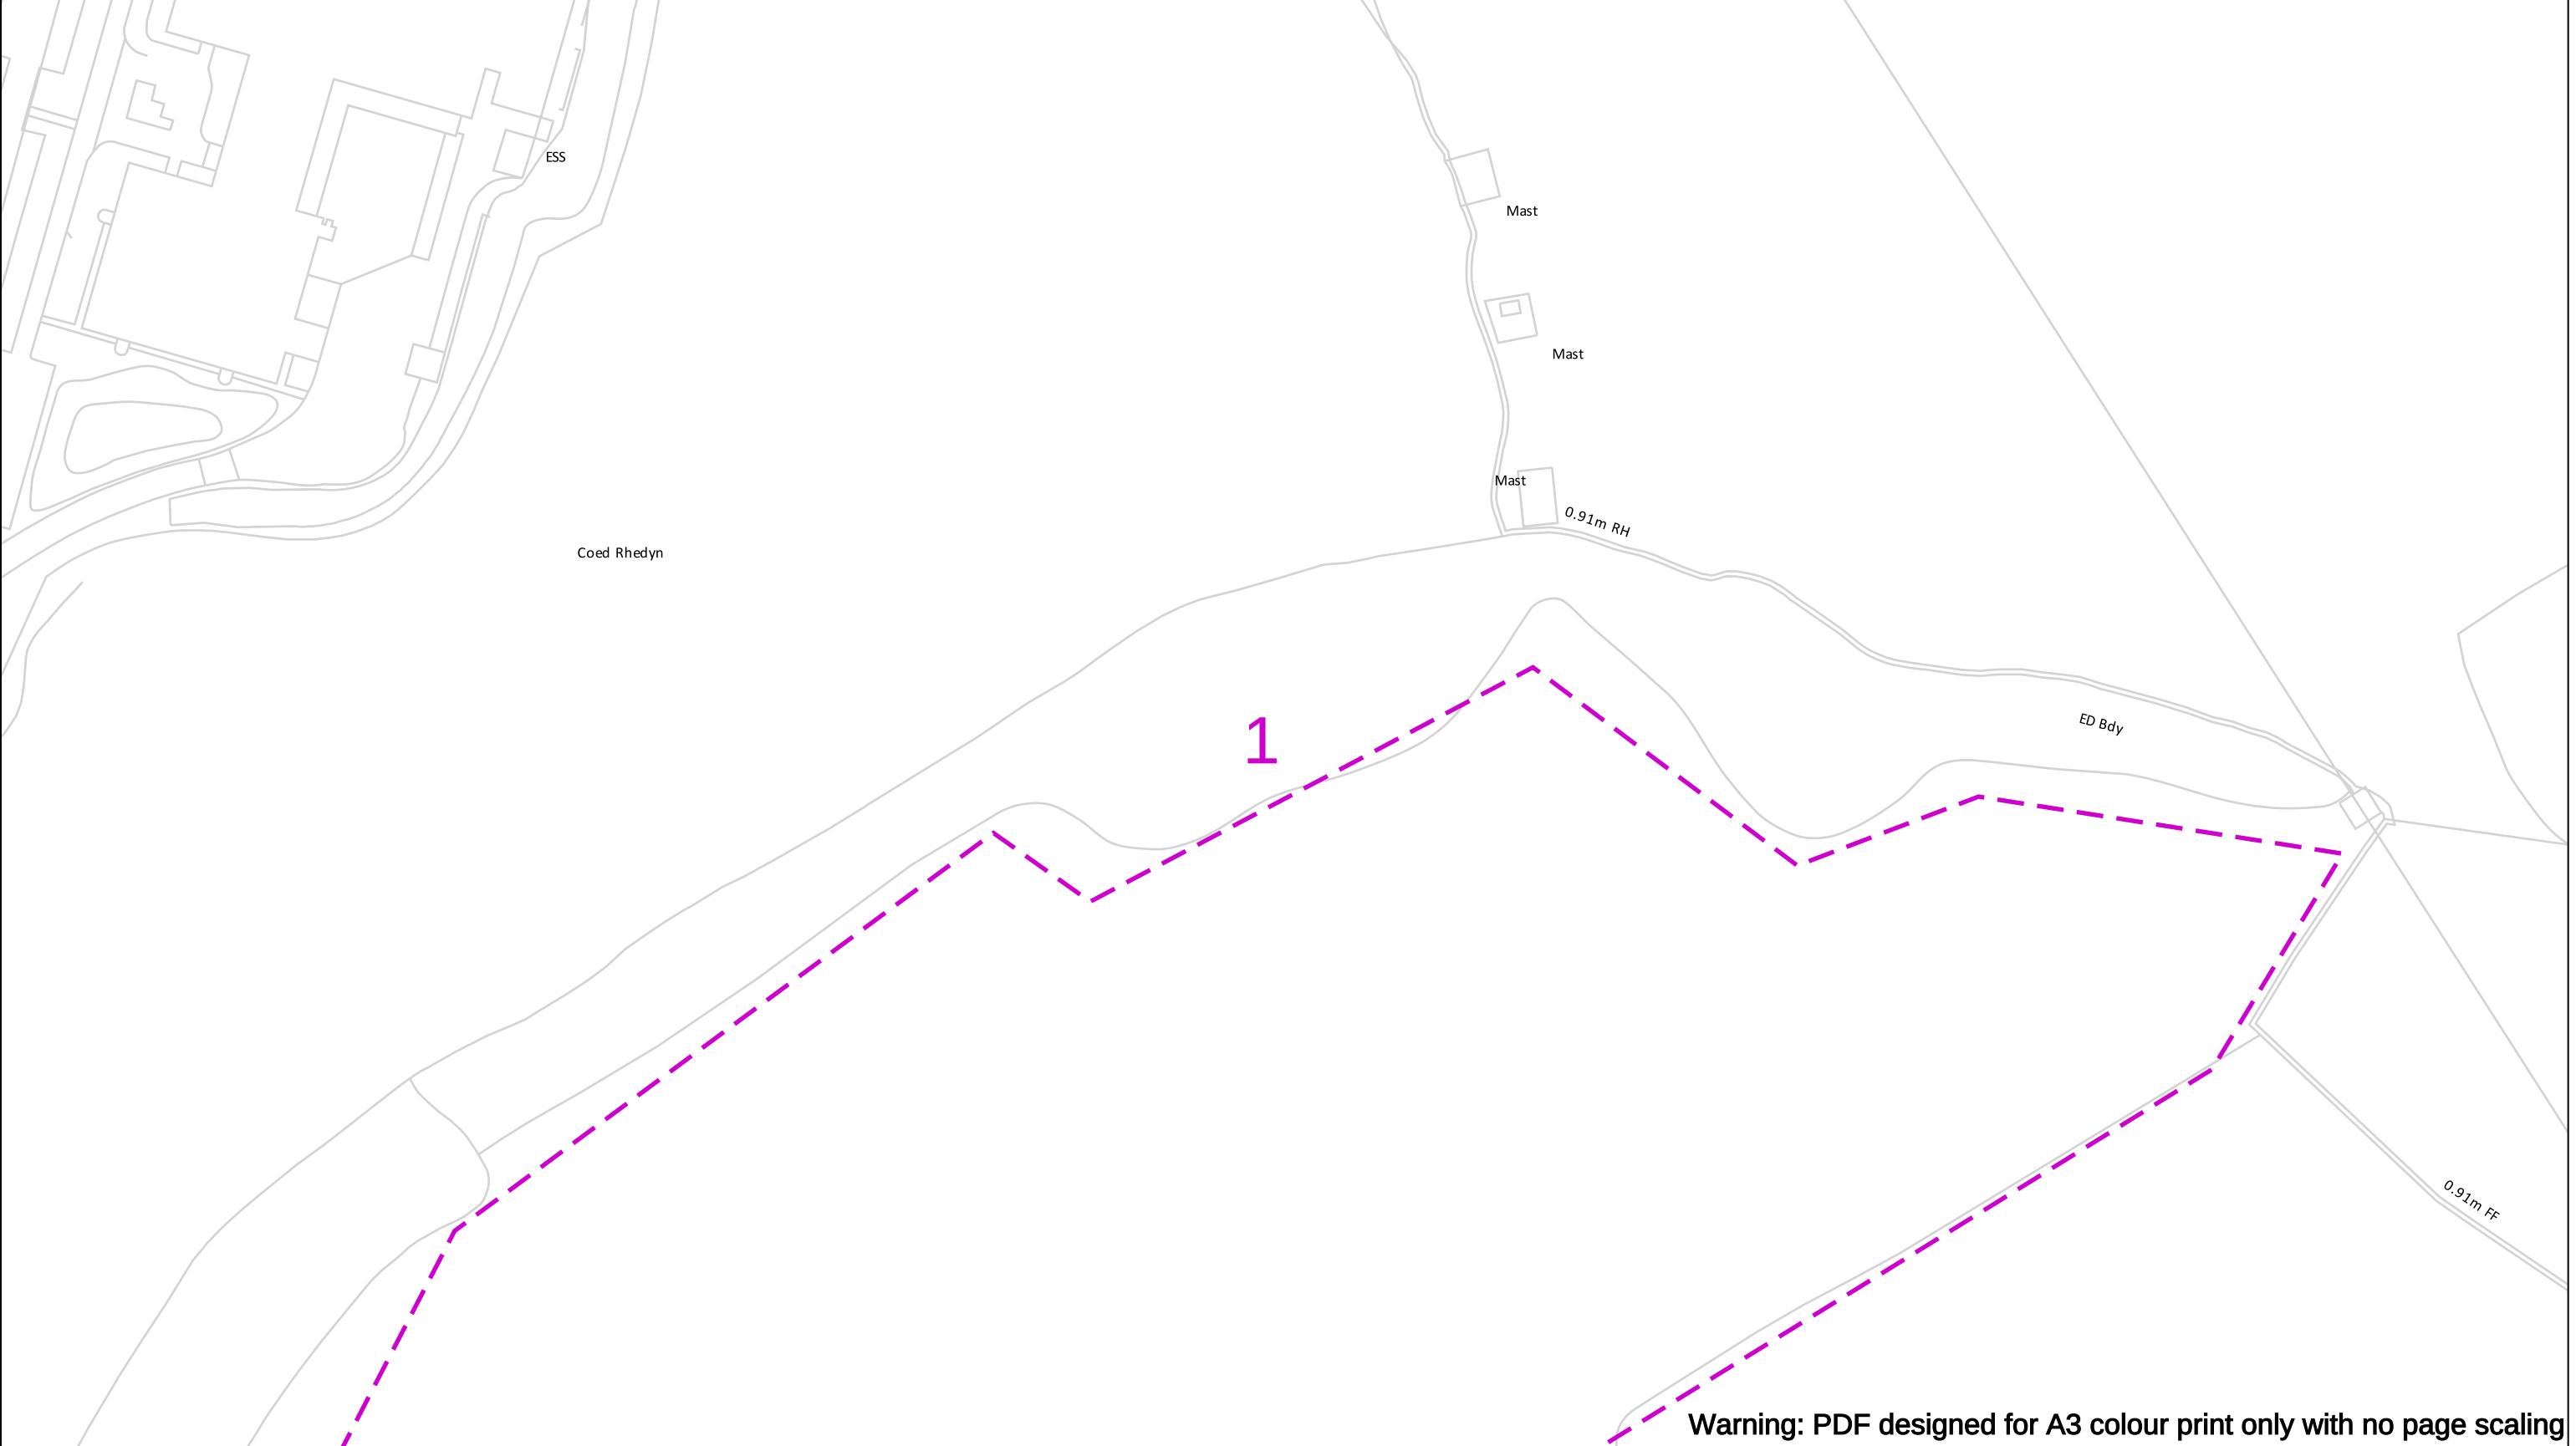

Warning: PDF designed for A3 colour print only with no page scaling

Contact Us Mapping Enquiries: 02920 278 912 General Enquiries: 0800 912 2999 Date Requested: 17/06/2024 Job Reference: 33763539 Site Location: 336301 189188 Requested by: Mr Geraint Roberts Your Scheme/Reference: 24/0467 Scale: 1:1250 (When plotted at A3)	IMPORTANT NOTICES - This information is given as a guide only and its accuracy cannot be guaranteed - The plan only shows those pipes owned by Wales & West Utilities (WWU) as its role as a licensed Gas Transporter - Service pipes, valves, syphons, stub connections etc. may not be shown but their presence should be anticipated - You must use safe digging practices in accordance with HS(G)47 to establish the actual position of mains, services and other apparatus before any mechanical excavation is used - It is your responsibility to ensure this information is provided to all persons working near our plant - If in doubt call the WWU dig team on 02920 278912	In case of an emergency call 0800 111 999 Dig Sites Area: Line: Low Pressure (LP) 21mbar – 75mbar Medium Pressure (MP) 350mbar – 2bar Intermediate Pressure (IP) 2bar – 7bar High Pressure (HP) >7bar Line/Fire Valve Governor Station Change of Diameter End Cap Depth of cover WALES&WEST UTILITIES Dial before you dig We need 10 days' notice Smell gas? Call the Gas Emergency Service on 0800 111 999. Dial before you start work. Call 029 2027 8912 Investigate Before you dig, make sure you know what's below. Go ahead Done your research? Now you can dig safely.
--	---	---

Crown Copyright © - Reproduced by permission of Ordnance Survey on behalf of HMSO. And database right 2023. All rights reserved. Ordnance Survey Licence number 0100044308.

