


Location Plan

Site Address: 45, Brigantine Way, Newport, NP10 8EW

Date Produced: 05-Jun-2025

Scale: 1:2500 @A4

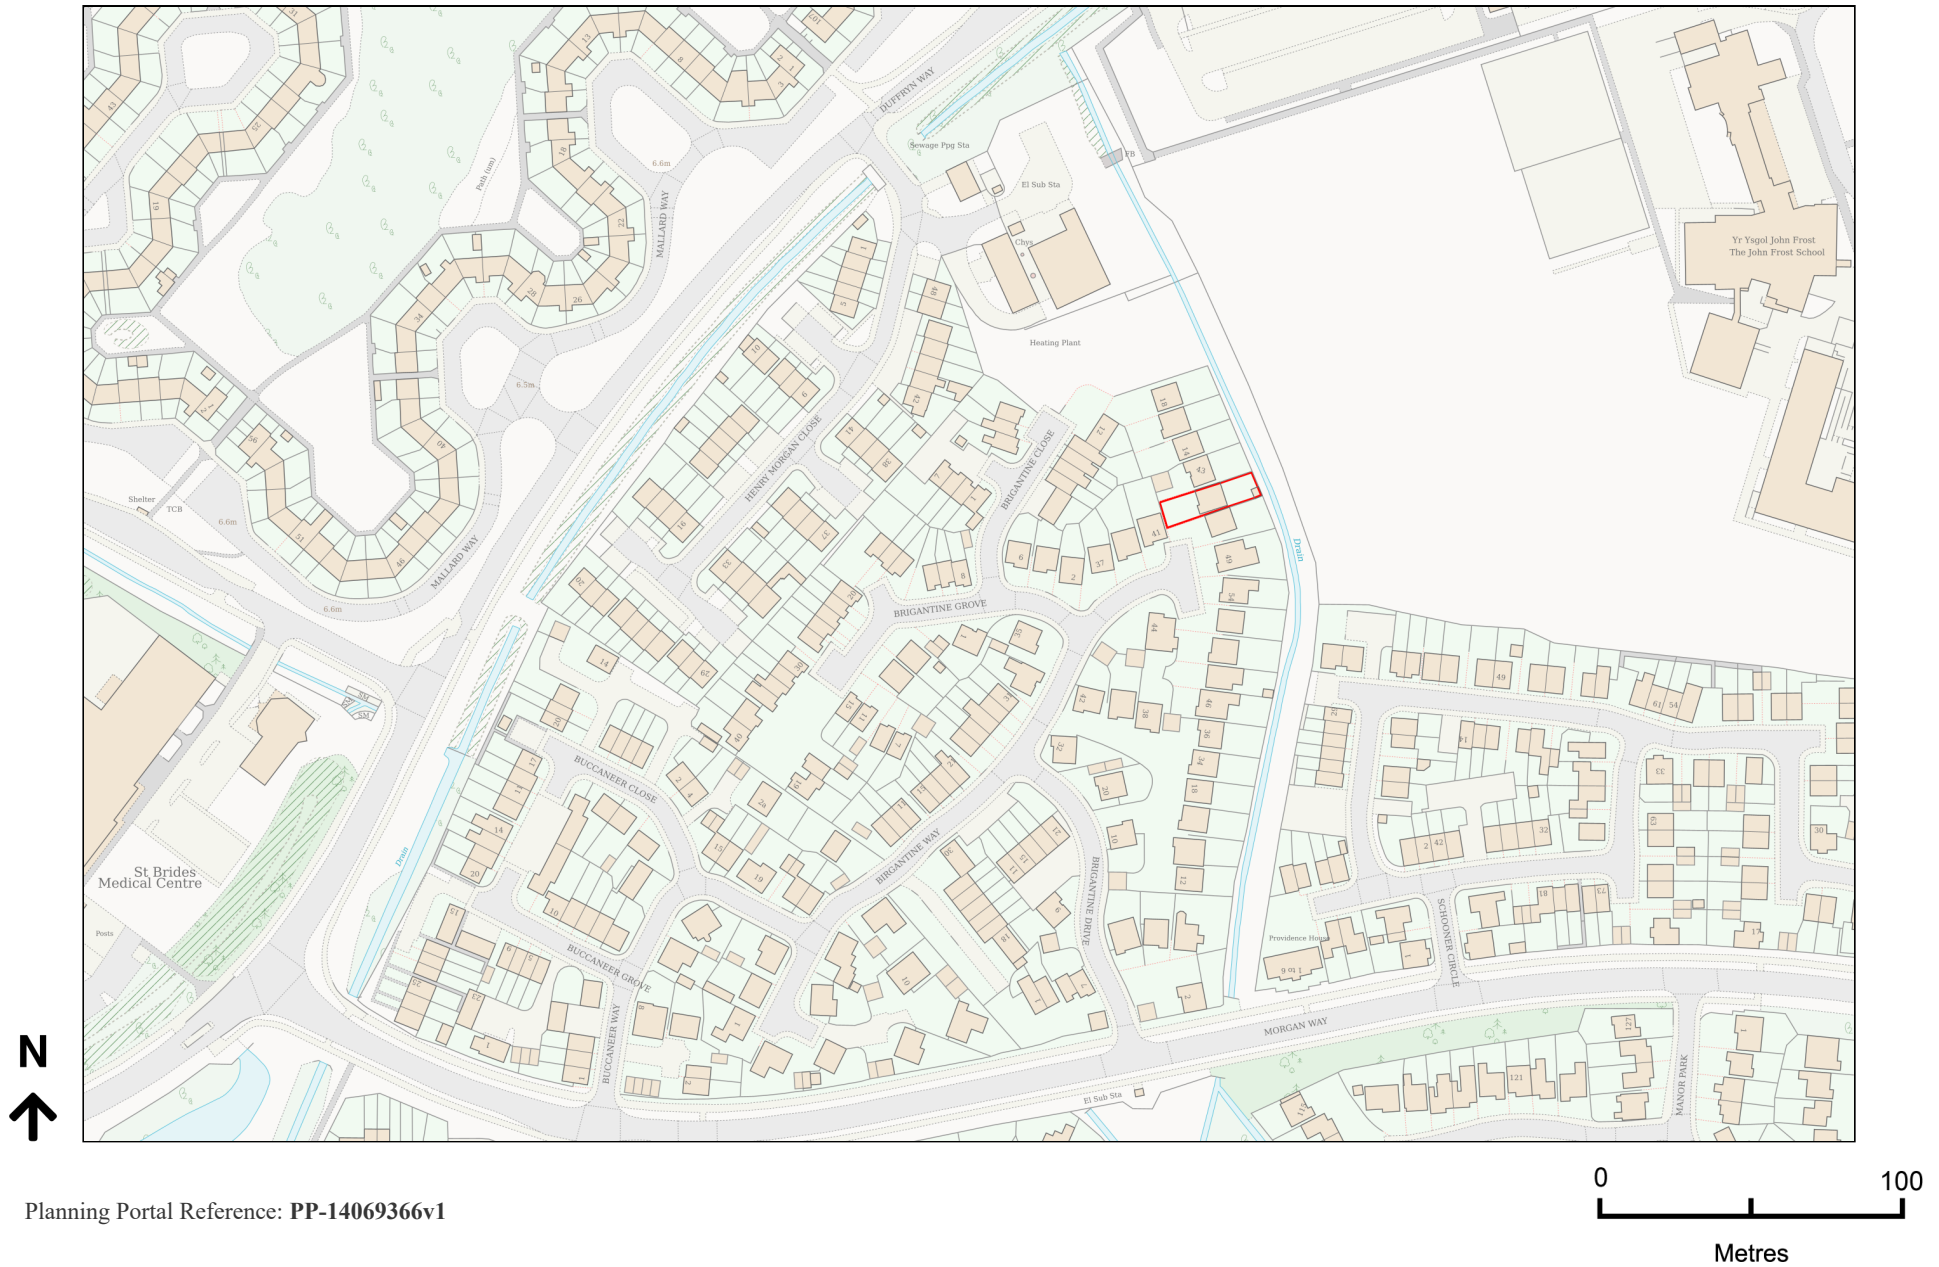

Planning Portal Reference: PP-14069366v1