
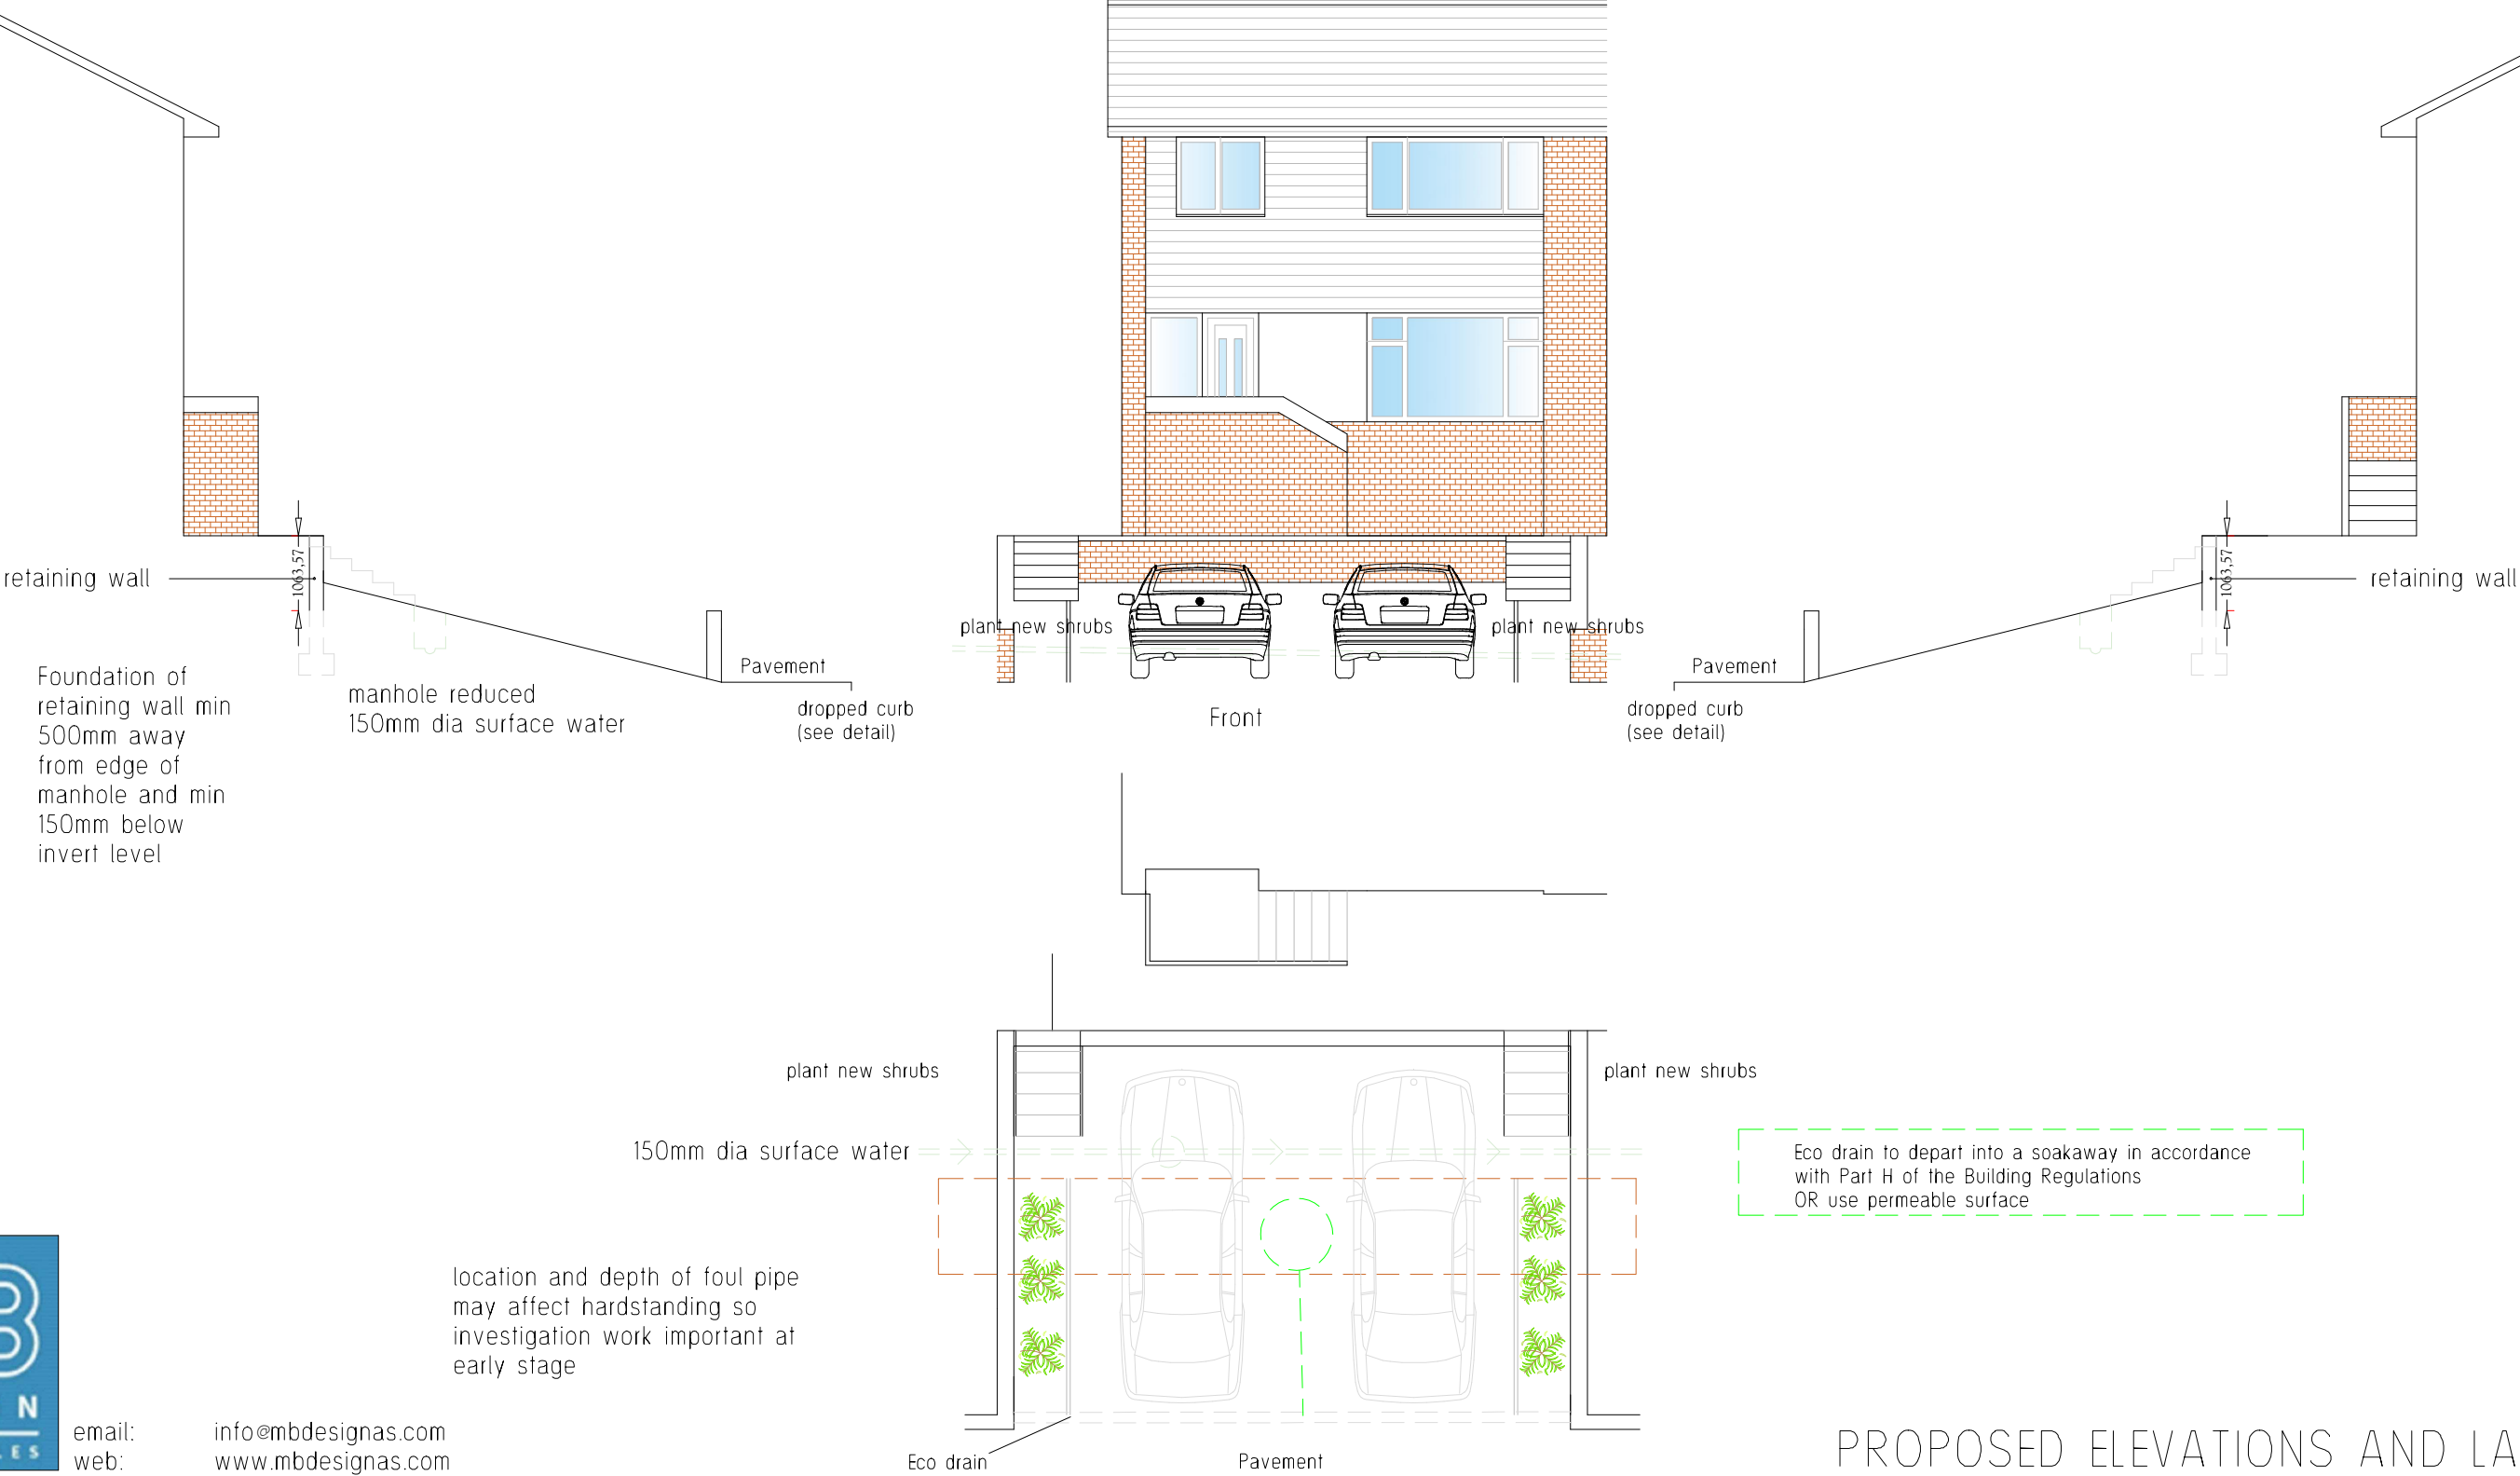


- notes.
- 1. This drawing is for the purpose of planning permission only unless noted otherwise
  - 2. This drawing could be subject to amendments until the relevant permissions have been granted. Please ask if unsure before commencing works on site.
  - 3. Dimensions are shown in millimeters
  - 4. This drawing is copyright. All rights reserved.
  - 5. Scale this drawing only for planning permission purposes. Dimensions to be checked on site.

ECOLOGY Woodstone sparrow terrace box

MATERIALS Retaining wall faced in brick to match house

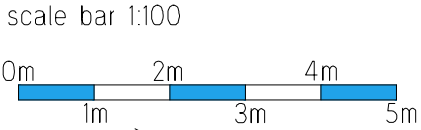

email: info@mbdesignas.com  
web: www.mbdesignas.com

| DRAWING NO. | REVISION. | CLIENT:        | SITE ADDRESS:                      | PROJECT DESCRIPTION:                       | SCALE:   | DATE:      |
|-------------|-----------|----------------|------------------------------------|--------------------------------------------|----------|------------|
| PP/003      | 0         | Deirdre Pearce | 49 Farmwood Close Newport NP19 9BR | Proposed hardstanding for off road parking | 1:100 A3 | March 2025 |