



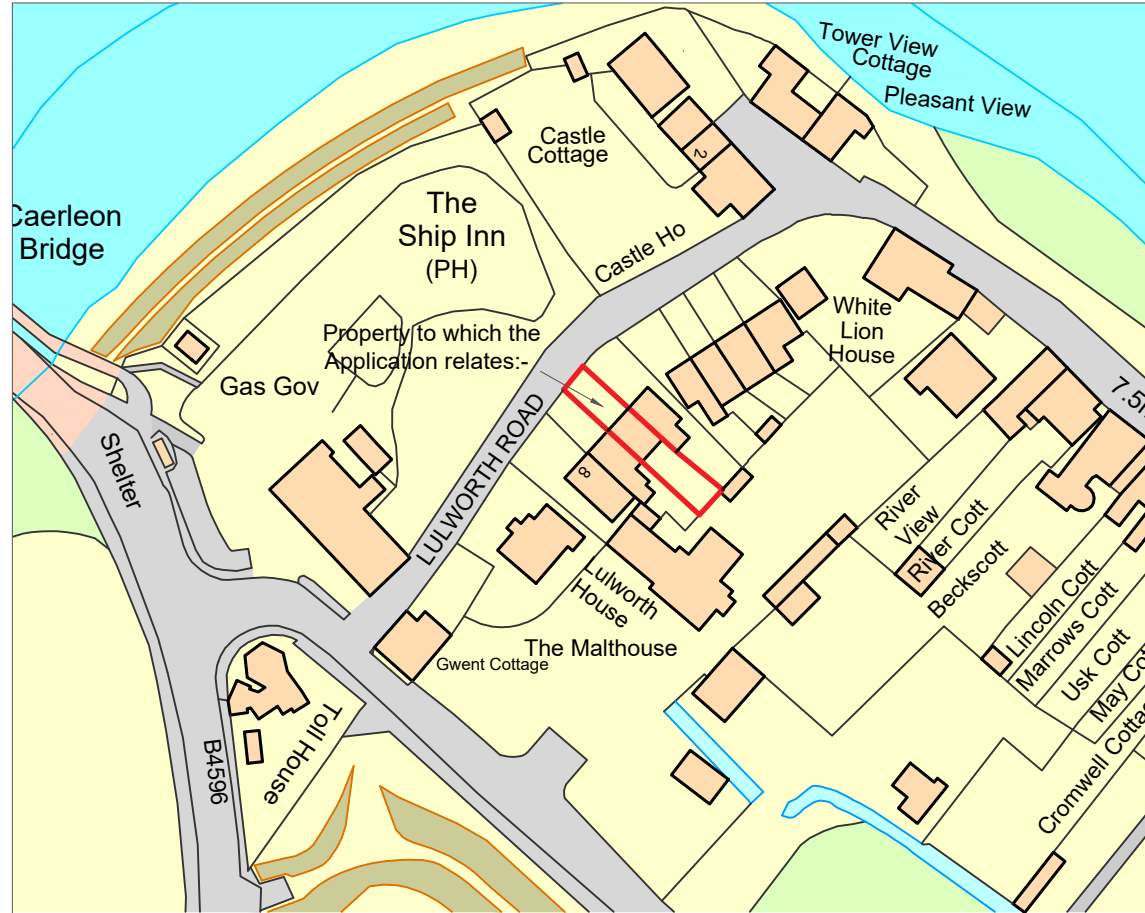

Ordnance Survey, (c) Crown Copyright 2024. All rights reserved. Licence number 100022432

LOCATION PLAN

Scale 1:1250

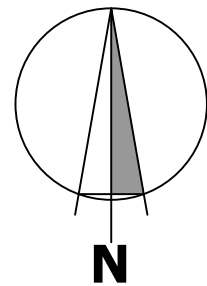

BLOCK PLAN

Scale 1:500

Client:

Mr John Lawrence

Site Address:

Proposed G F Extension, Internal
Alterations & Loft Conversion at:

6 Lulworth Road
Caerleon
NP18 1QE

Drawing Title:

LOCATION and BLOCK PLAN

Date:

29 Oct 2024

Scale:

1:1250 & 1:500
@ A3

Drawing No:

MSP 4255/01

Revision: **A**

Preserve & enhance
existing landscaping

MSP

THE MUSKER SUMNER PARTNERSHIP

Chartered Town Planning - Architectural - Civil and Structural Engineering Consultants

Studio D, Treowen House
Llanover Business Centre
Llanover
Abergavenny
Monmouthshire NP7 9HA

e-mail: philip@musker-sumner.co.uk